
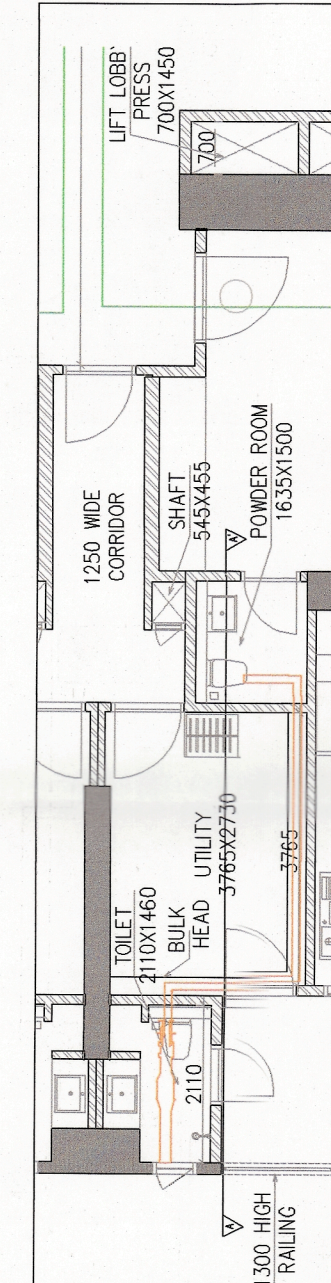
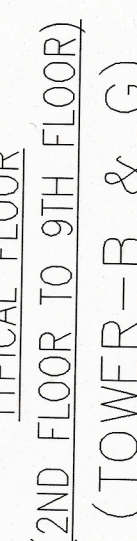




1. BUILDING WILL BE DESIGNED (STRUCTURES) AS PER RELEVANT IS CODES FOR EARTH QUAKE RESISTANCE.

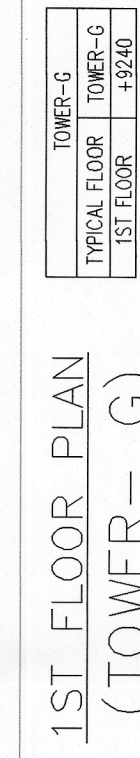

S. NO.	LOCATION	AREA (sq. ft.)	HEIGHT (ft.)	TYPICAL MECHANICAL VENTILATION CALCULATION FOR POWDER ROOM			EXHAUST DUCT SIZE DIAMETER (mm)
				VOLUME (cu.ft)	DESIGN CFM CFM	FAN SIZE DIA	
1	TYPICAL MECHANICAL VENTILATION FOR POWDER ROOM						
1.1	POWDER ROOM	26.4	0	250	47.20	56	5 IN. O.D.

[illegible]

DOOR AND WINDOW SCHEDULE (TYPICAL AND REFUSE FLOOR)						
Sr. No	Name	ROUGH OPENING HEIGHT	SILL LVL	UNIT	LOCATION	TYPE
1	01	800	2430	0	KITCHEN	UPVC
2	02	800	2430	0	TOILET & BATH ROOM	UPVC
3	03	800	2430	0	TOILET & BATH ROOM	UPVC
4	04	800	2430	0	TOILET & BATH ROOM	UPVC
195	195	800	2430	0	TOILET & BATH ROOM	UPVC
196	196	800	2430			

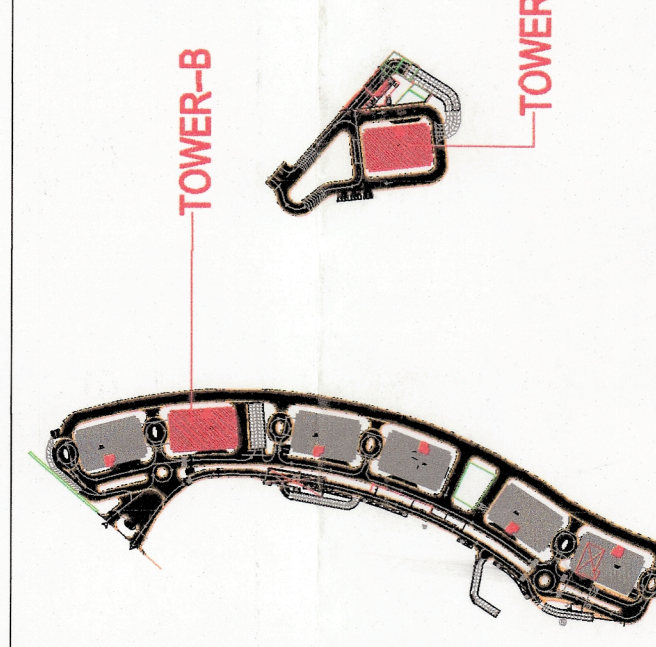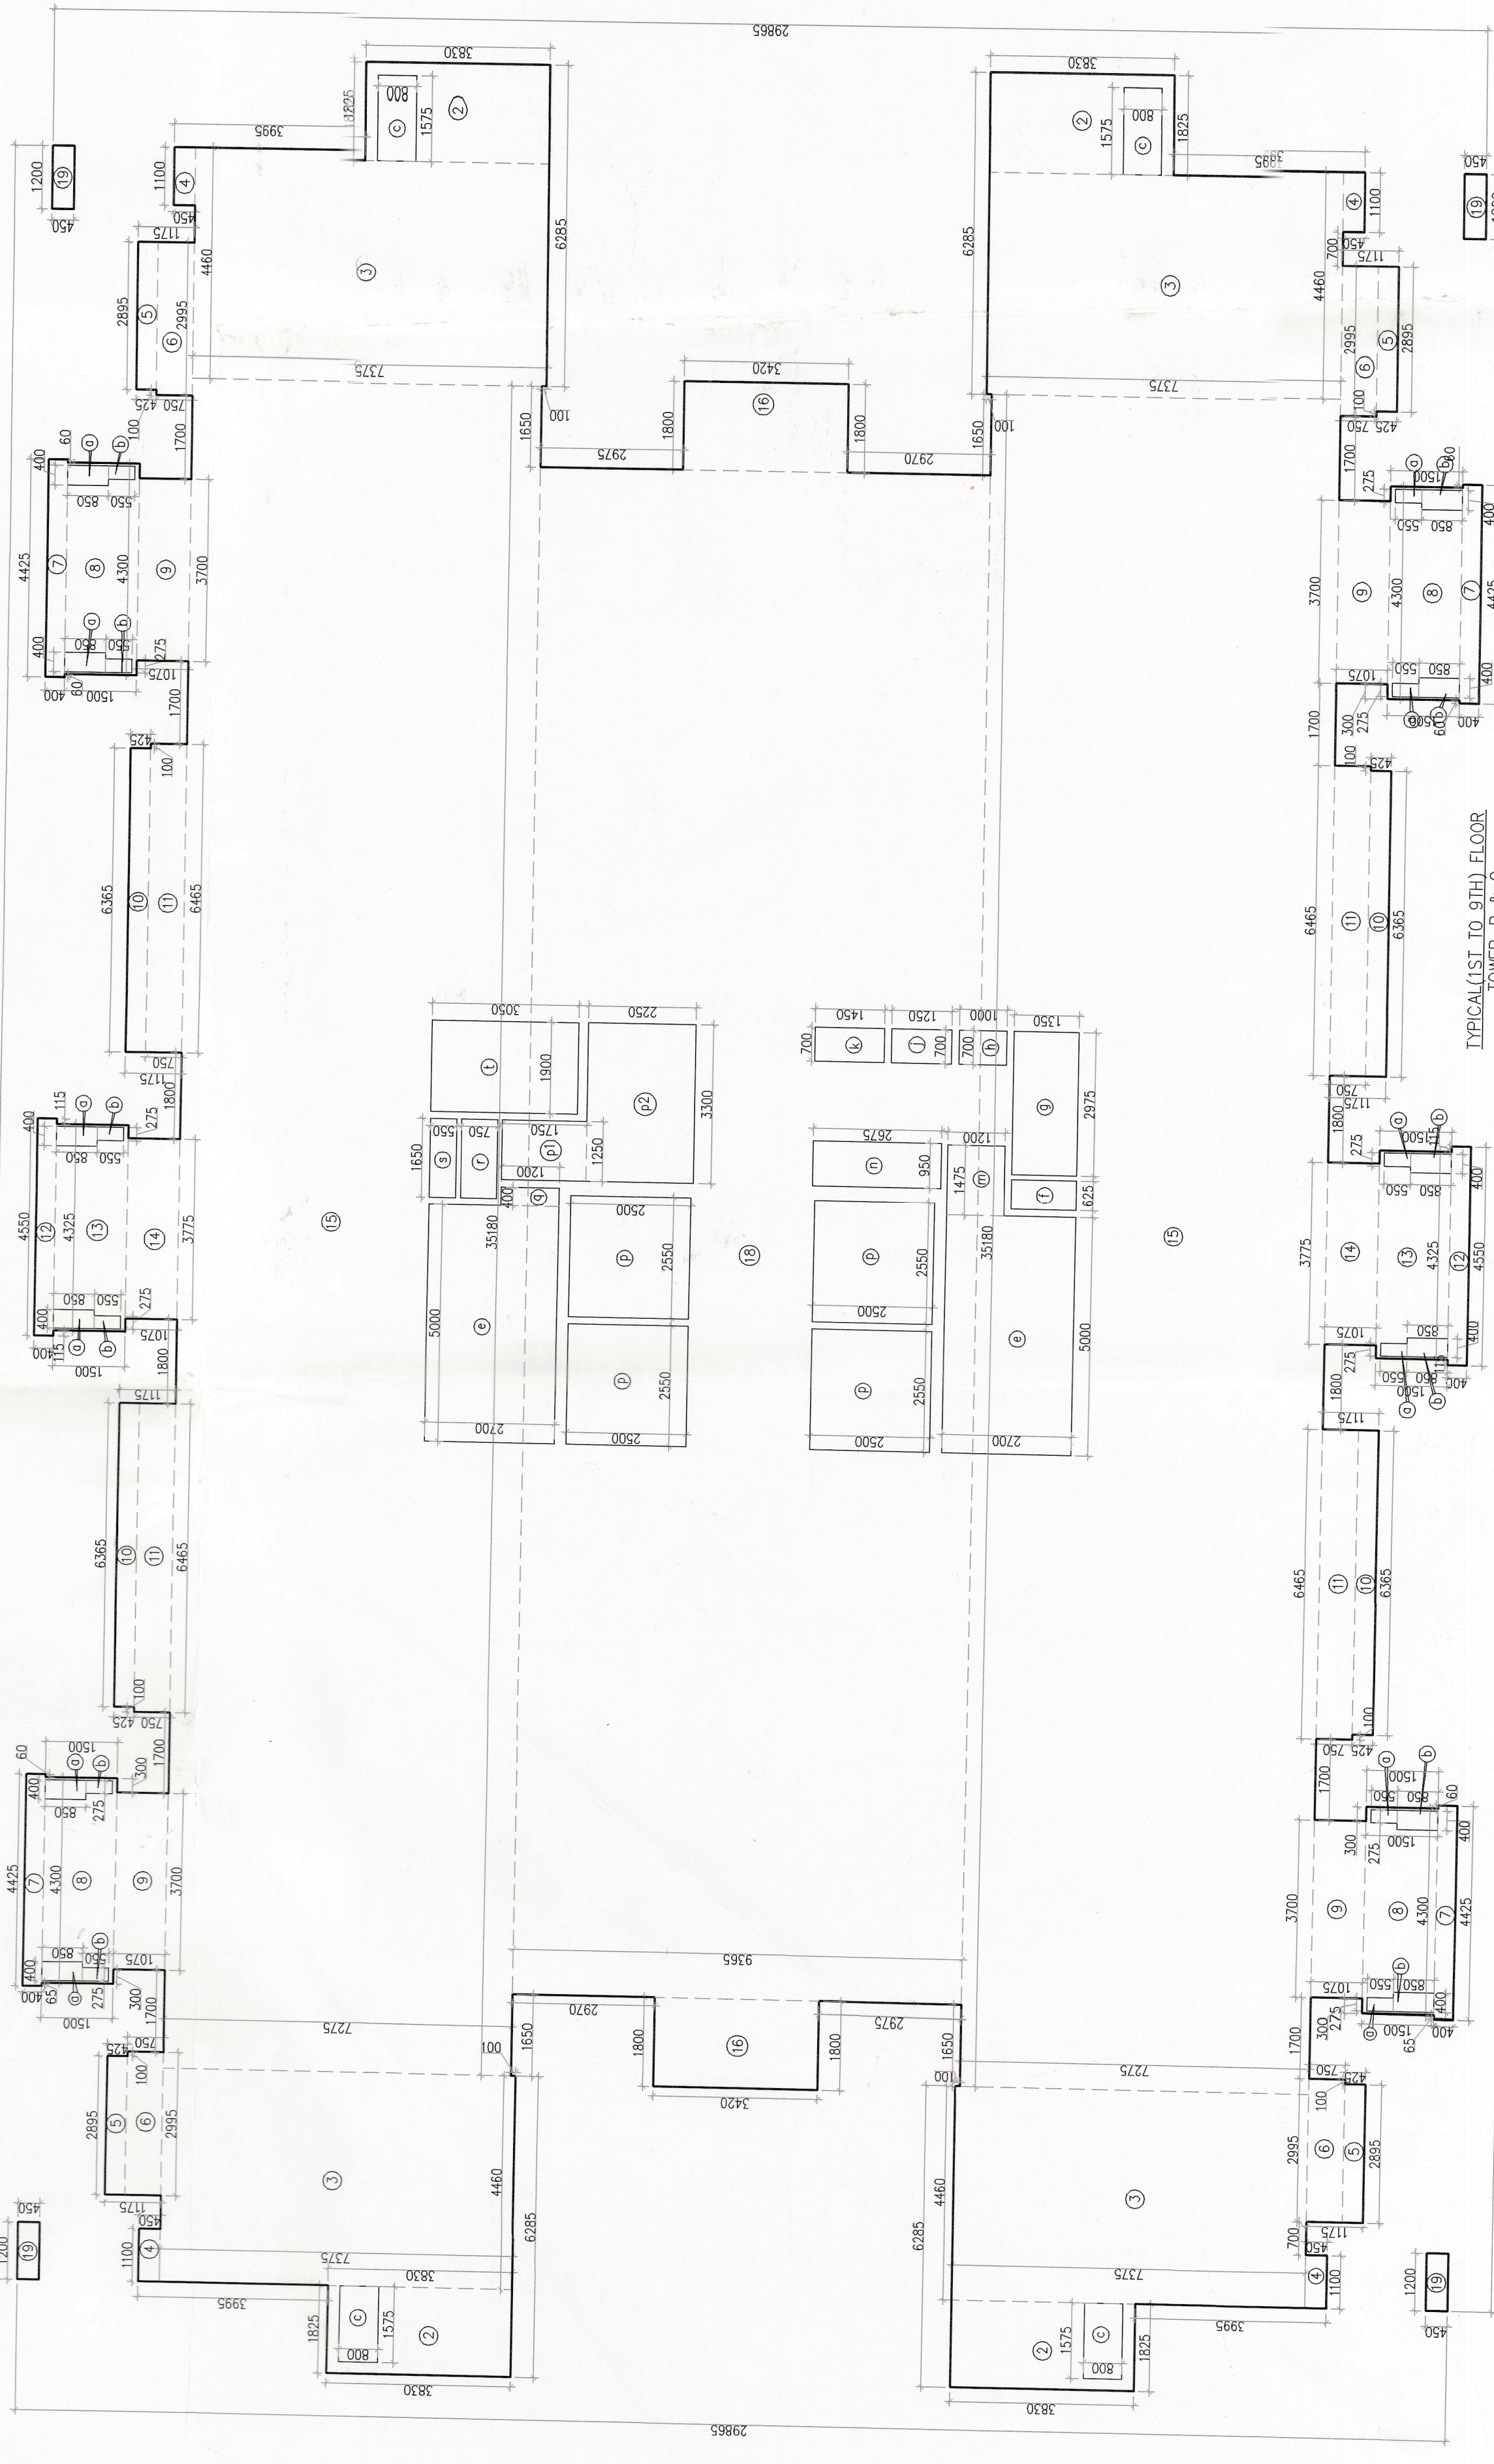

This is a "PROVISIONAL BUILDING PLAN" approved only for the purpose of inviting Objections from the general public:

Handwritten: *Wheens*
S.T.P(HQ)
Member Secretary
B.P.A.C.

Handwritten: *for*
C.T.P(HQ)
Chairman
B.P.A.C.

Stamp: **DIPH(Q)**

Stamp: **ATP(HQ)**

Handwritten: *g*
DINESH KUMAR
Member

Handwritten: *PA.*
PA.

Handwritten: *g*
Jyoti
JD.

ARCHITECT'S SEAL & SIGNATURE	OWNER'S SEAL & SIGNATURE
---------------------------------	-----------------------------

MAHARASHTRA
COUNCIL OF
ARCHITECTS
REGISTRATION NO. 12345
CHANDRASEKHAR
S. OFFICE

JAN.-2025	Scale : 1:100	 Drawing
Drawing Title: -		

1.0000

TB-03

1ST FLOOR PLAN

TYPICAL 2ND TO 9TH FLOOR PLAN
& TYPICAL 1ST TO 9TH FLOOR PLAN OF
AREA CALCULATION

(TOWER-B & G)

1-06052025