

Note :-

1. BUILDING WILL BE DESIGNED (STRUCTURES)
AS PER RELEVANT IS CODES FOR EARTH QUAKE
RESISTANCE.


PROJECT
DESIGN OF DESIGN BUILDING PLANS OF
PHASE-III (PUNJAB) TALLING LINER
RESIDENTIAL COLONY
UNDER NEW INTEGRATED LICENSING POLICY (NILP)
ACRES LICENCE NO. 210 OF 2023 DATED 25-10-23
(AN AREA MEASURING 103.5625 ACRES MIGRATION
FROM LICENCE NO. 27 OF 2012 DATED 02-04-2012
IN SECTOR-78 & 77, GURGRAM MANESAR URBAN
COMPLEX BEING DEVELOPED BY DLF LTD IN
COLLABORATION WITH LAND OWNERS AND
IT'S ASSOCIATE COMPANIES

ARCHITECTS-
**DESIGN FORUM
INTERNATIONAL**
Address : K-47, KAILASH COLONY, NEW
DELHI 48
Phone : 011-46556800, 46556801, FAX -
46556801
Website: www.designforuminternational.com
ASSOCIATE ARCHITECTS


**RISIMIS
ARCHITECTS**
RMS ARCHITECTS PVT. LTD.
69 Nara Nivas, Bhawan Kunj
(Behind D2), Vasant Kunj,
New Delhi-110070.
Tel: 011-26898616, 26898617
www.rms-arch.com

This is a PROVISIONAL BUILDING PLAN
approved only for the purpose of inviting
bids. It is not to be used for any other
purpose without the consent of the
competent authority.


TO BE RECALCULATED BY THE
ARCHITECT'S OFFICE
DATED: 18/11/23
ARCHITECT'S SEAL & SIGNATURE
OWNER'S SEAL & SIGNATURE
Drawing Title -
JAN-2025 Scale : 1:100
Drawing No. -
T4-65
TYPICAL REFUGEE FLOOR PLAN
& AREA CALCULATION
(TOWER-A & D)

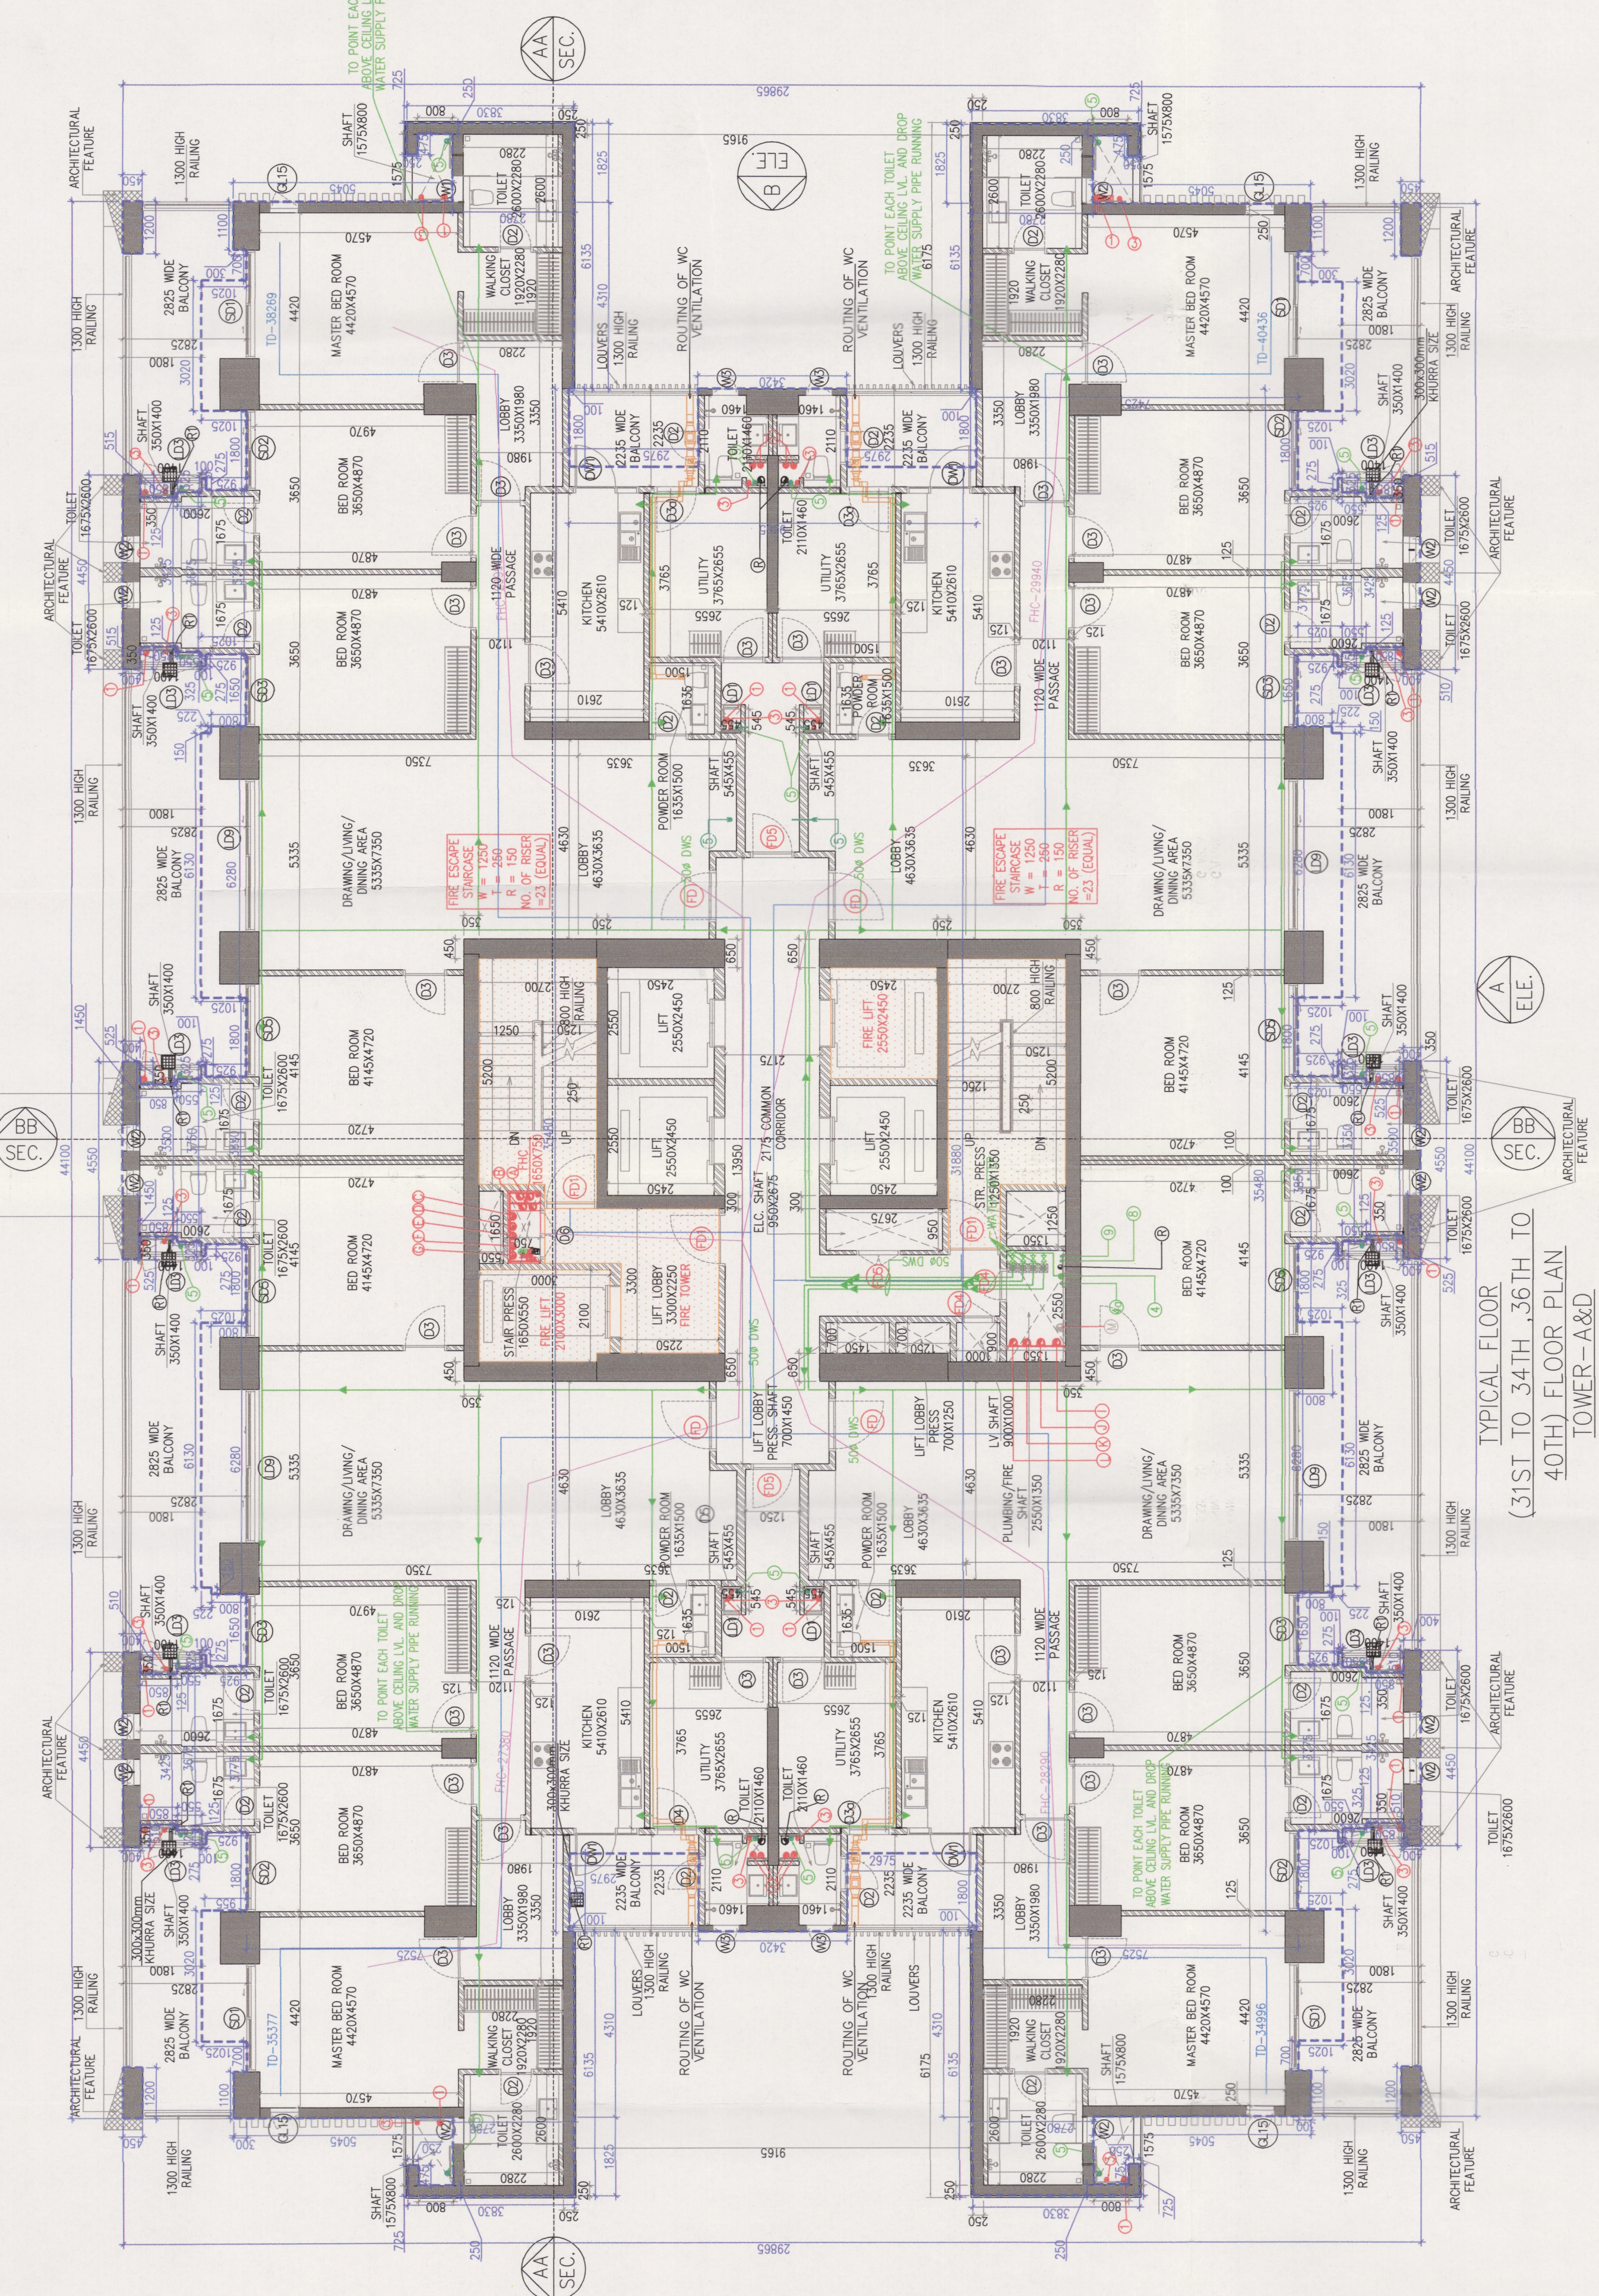

FLOORS	AREA (SQ. M)	AREA (SQ. FT)
1	1000.00	10763.91
2	1000.00	10763.91
3	1000.00	10763.91
4	1000.00	10763.91
5	1000.00	10763.91
6	1000.00	10763.91
7	1000.00	10763.91
8	1000.00	10763.91
9	1000.00	10763.91
10	1000.00	10763.91
11	1000.00	10763.91
12	1000.00	10763.91
13	1000.00	10763.91
14	1000.00	10763.91
15	1000.00	10763.91
16	1000.00	10763.91
17	1000.00	10763.91
18	1000.00	10763.91
19	1000.00	10763.91
20	1000.00	10763.91
21	1000.00	10763.91
22	1000.00	10763.91
23	1000.00	10763.91
24	1000.00	10763.91
25	1000.00	10763.91
26	1000.00	10763.91
27	1000.00	10763.91
28	1000.00	10763.91
29	1000.00	10763.91
30	1000.00	10763.91
31	1000.00	10763.91
32	1000.00	10763.91
33	1000.00	10763.91
34	1000.00	10763.91
35	1000.00	10763.91
36	1000.00	10763.91
37	1000.00	10763.91
38	1000.00	10763.91
39	1000.00	10763.91
40	1000.00	10763.91

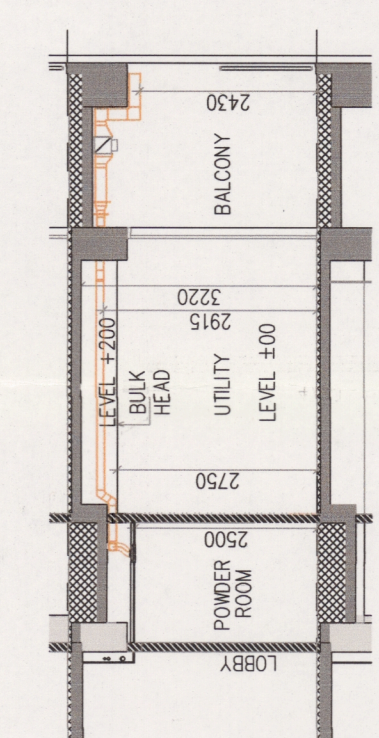

NO.	LOCATION	AREA (SQ. M)	AREA (SQ. FT)	REMARKS
1	POWDER ROOM	2.00	21.53	POWDER ROOM
2	POWDER ROOM	2.00	21.53	POWDER ROOM
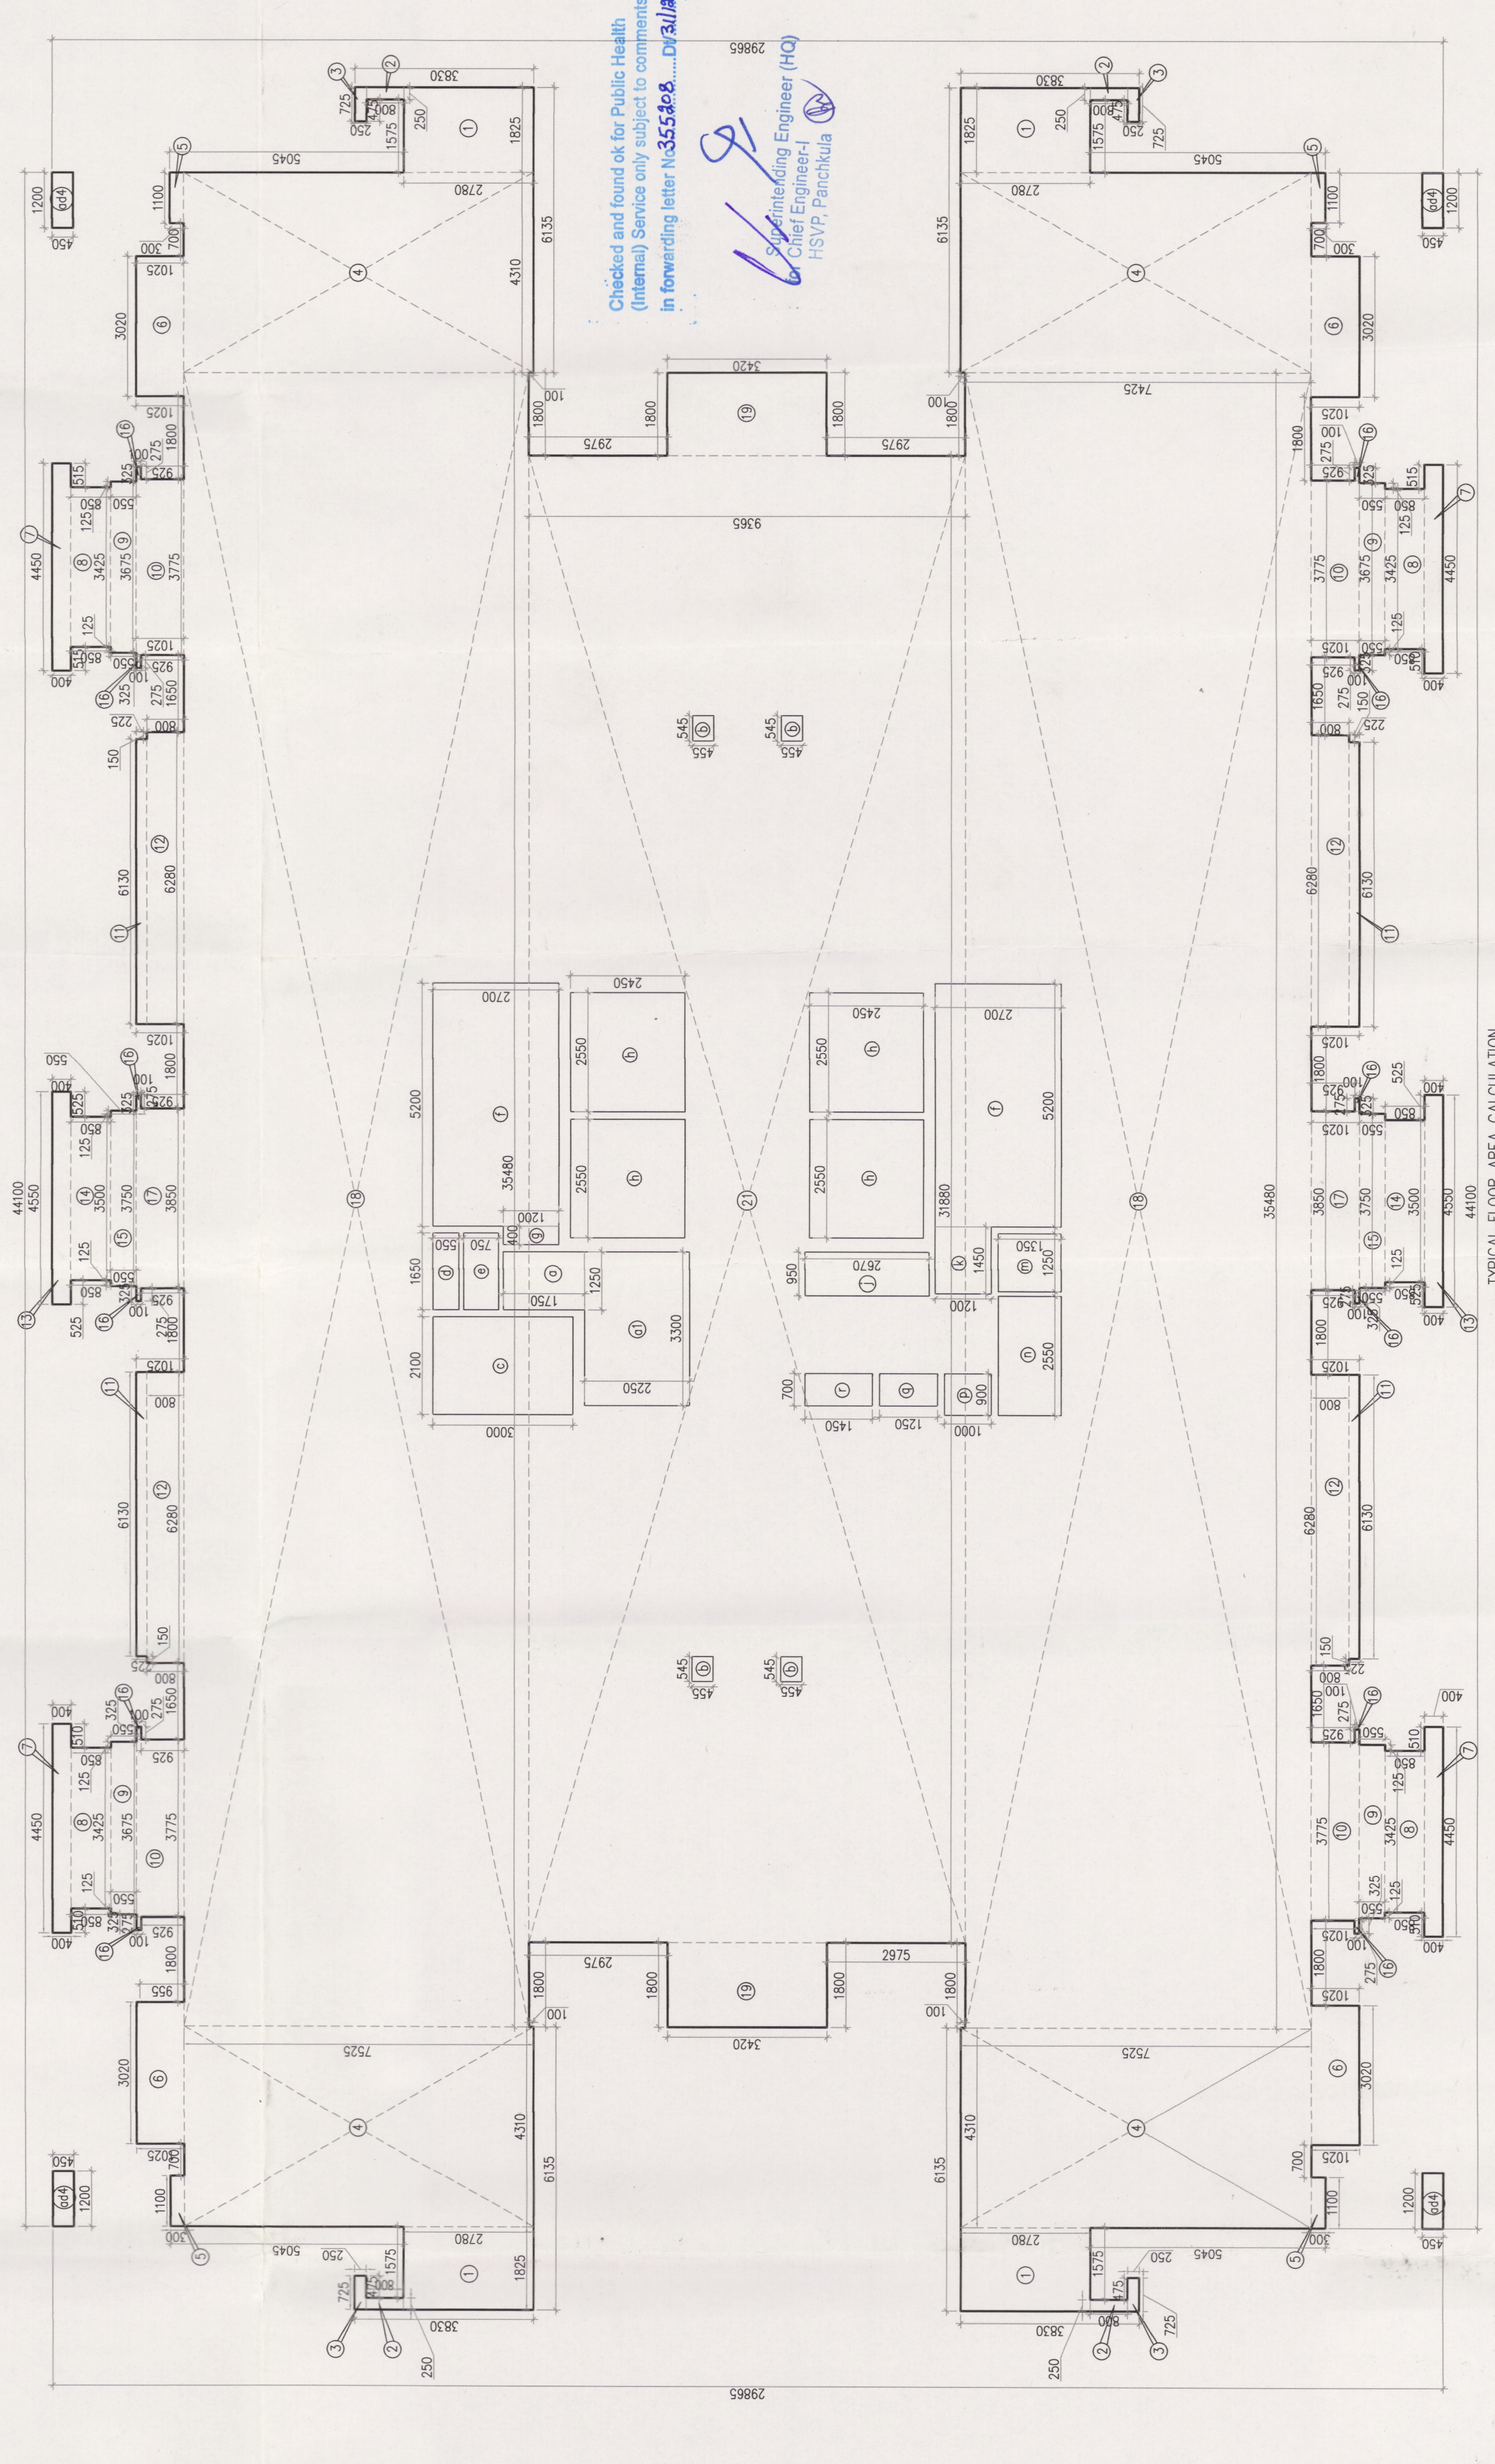

DR. NO.	TYPE	WIDTH (mm)	HEIGHT (mm)	SHALL IN	TYPE
1	WC	1000	1500	0	WC
2	WC	1000	1500	0	WC
1									