

NOTE:-
1. BUILDING WILL BE DESIGNED (STRUCTURES) AS PER RELEVANT IS CODES FOR EARTH QUAKE RESISTANCE.

PROJECT

REVISED (S) REVISION BUILDING PLANS OF PHASE-W (PARKLANDS) PHALING UNDER RESIDENTIAL OCCUPANCY LICENSING POLICY (N/P) UNDER N/A 2022 ON LAND MEASURING 116.28925 ACRES LICENCE NO. 719 OF 2023 DATED 25-10-23.) (N/A AREA MEASURING 10.05625 ACRES MIGRATION FROM LICENCE NO. 27 OF 2012 DATED 02-04-2012 AND 13.24 ACRES AS FRESH AS APPLIED AREA) IN SECTOR-28 & 77 GURUGRAM MANESAR URBAN COMPLEX BEING DEVELOPED BY D.F. LTD IN COLLABORATION WITH LAND OWNERS AND IT'S ASSOCIATE COMPANIES

DESIGN ARCHITECT

ARCHITECTS:-

DESIGN FORUM INTERNATIONAL

Address:- K-47, KALASH COLONY, NEW DELHI-48

Phone:- 011-46556800, 46556801, FAX:- 46556801

Website:- www.designforuminternational.com

ASSOCIATE ARCHITECTS

RS|MS ARCHITECTS

RSMS ARCHITECTS PVT. LTD.
65 Noida Noidas Brown Kunj
(Behind D2), Vasant Kunj,
New Delhi-110070.
Tel:-011-26898616, 26898617
www.rsms-arch.com

This is a PERSONAL BUILDING PLAN approved only for the purpose of showing Objections from the general public

APPROVED BY
DIRECTOR
CITY ENGINEERING
BUREAU

APPROVED BY
DIRECTOR
CITY ENGINEERING
BUREAU

TO BE RELAYED TO THE CITY ENGINEERING BUREAU
DATED 18-11-2025

ARCHITECT'S SEAL & SIGNATURE

OWNER'S SEAL & SIGNATURE


CHANCHAL JAIN
ARCHITECT
CND005058771

D.F. Limited
ARCHITECT


JAN-2025 Scale: 1:100

LOWER TERRACE UPPER TERRACE
WATER TANK & ROOF PLAN & MINUTY AREA
(TOWER-A&D)

01072025

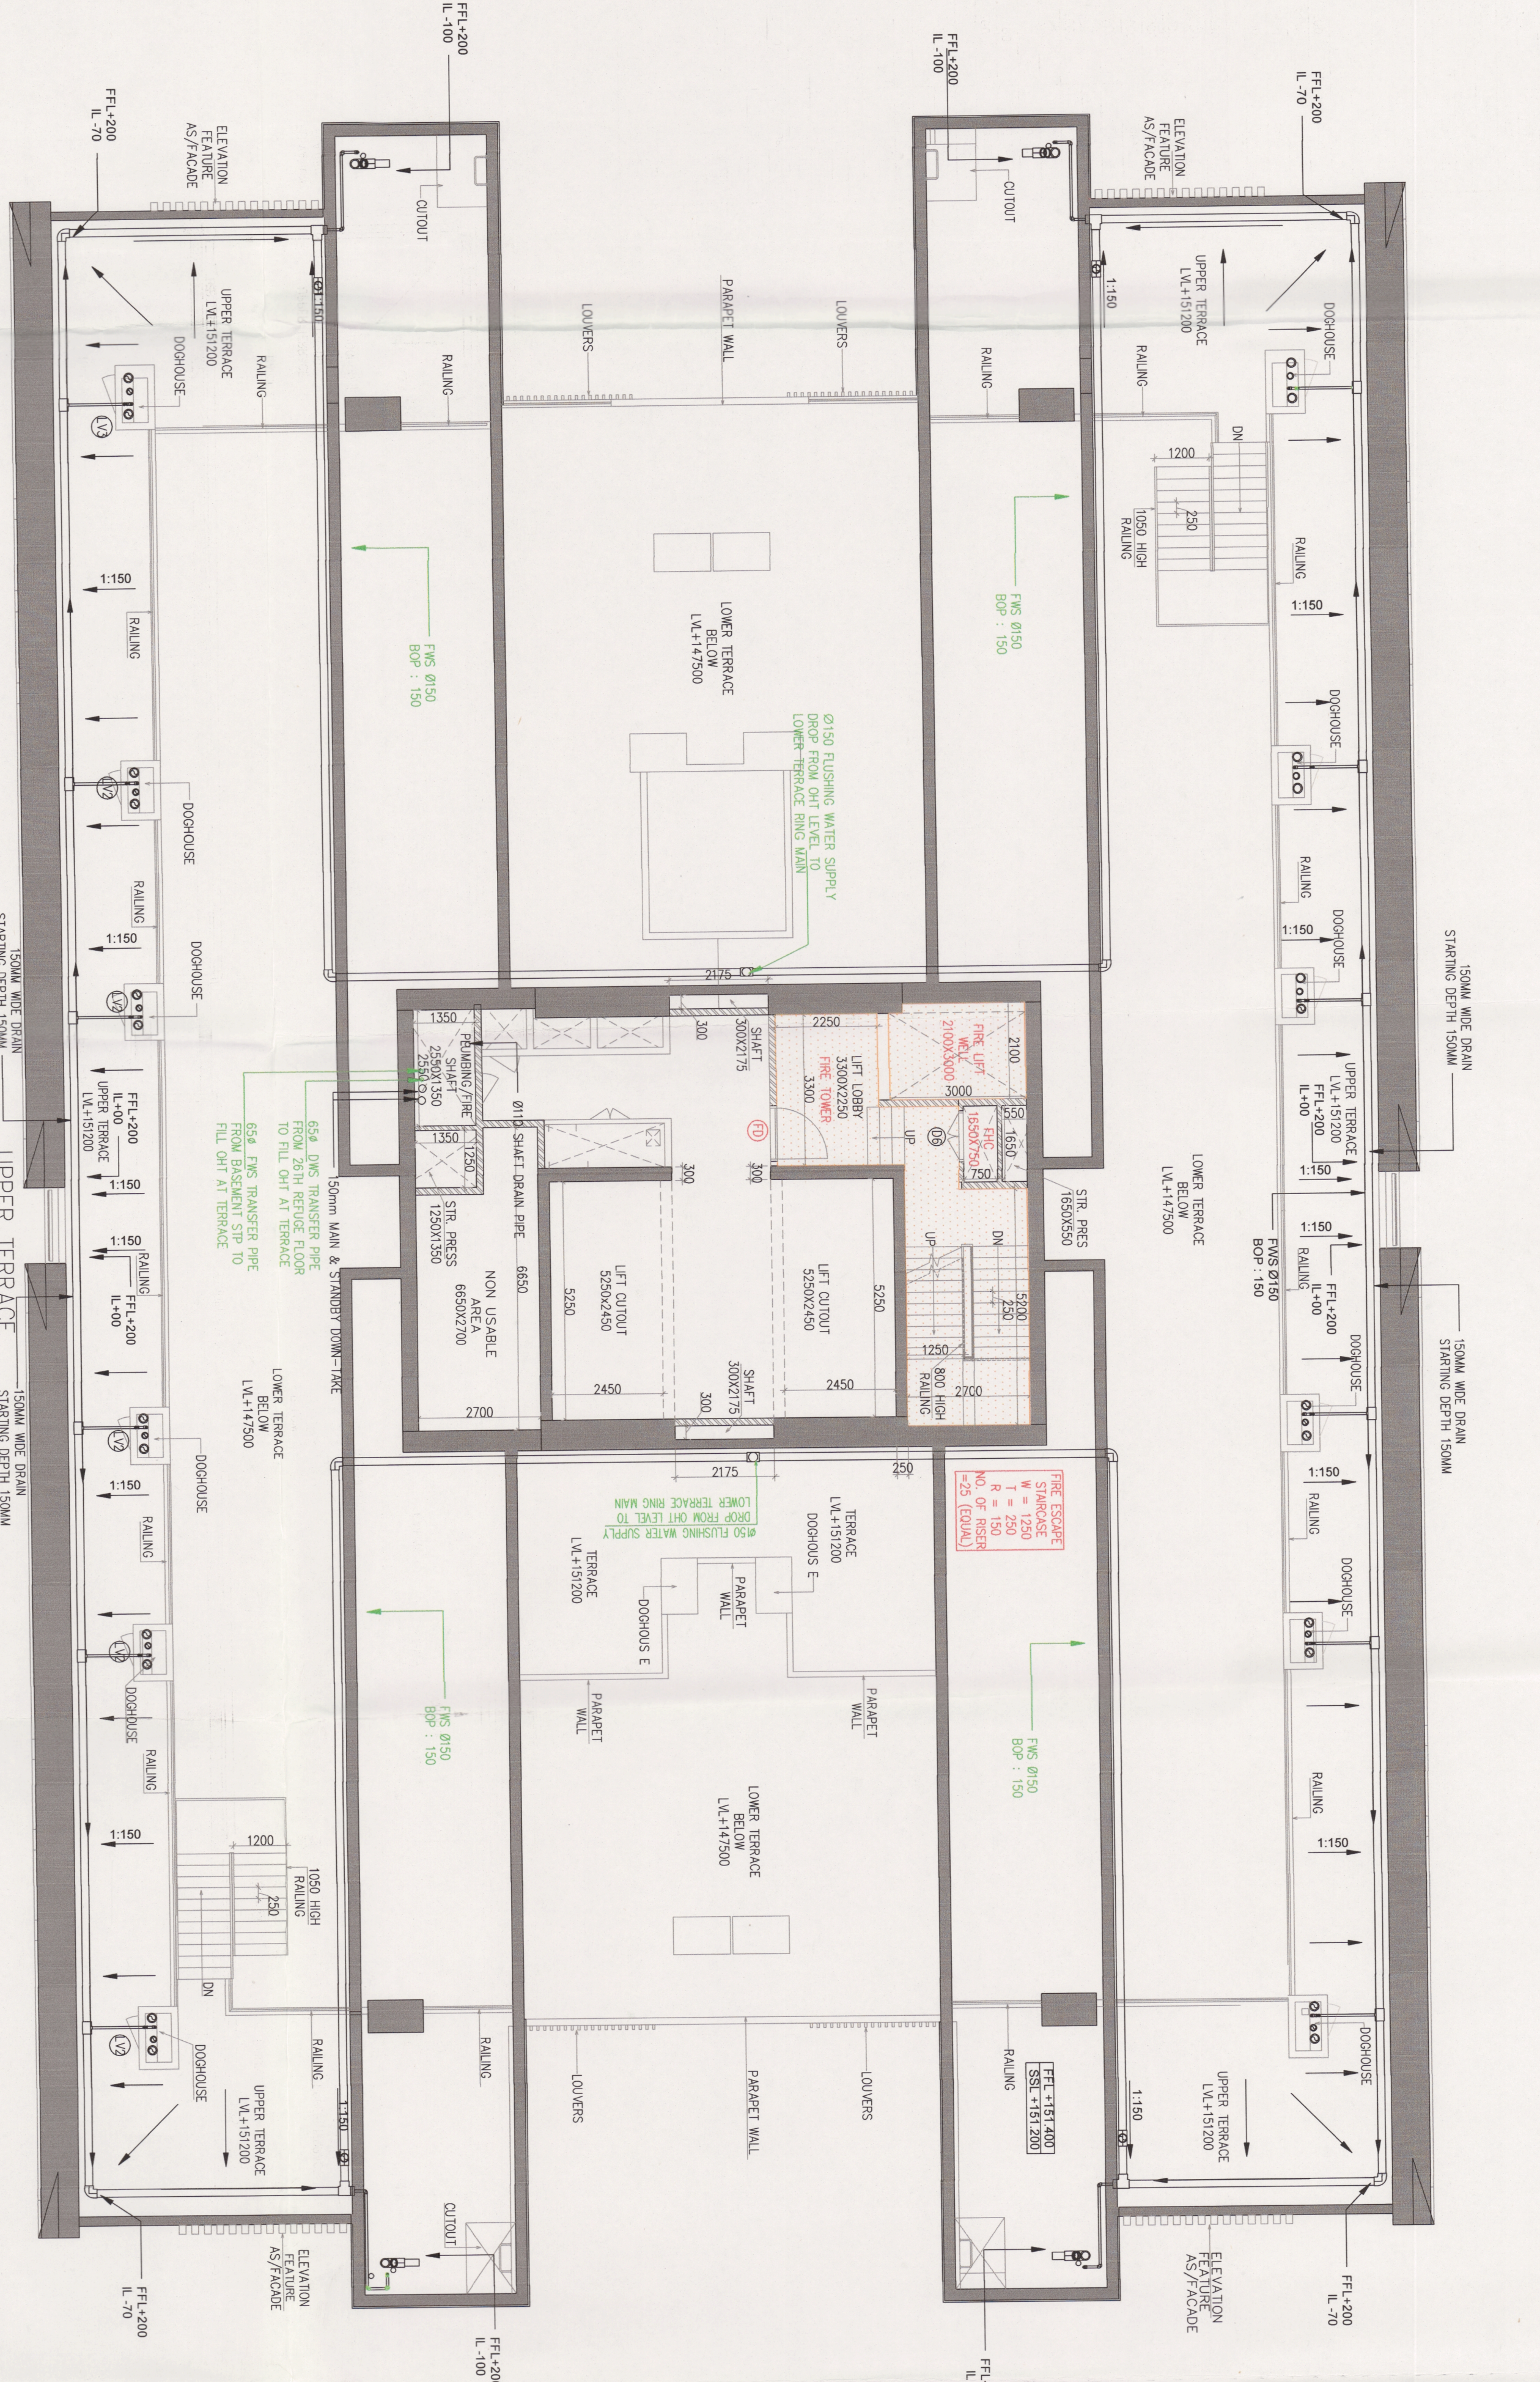

LOWER TERRACE
L.V. +16.7500
TOWER-A&D

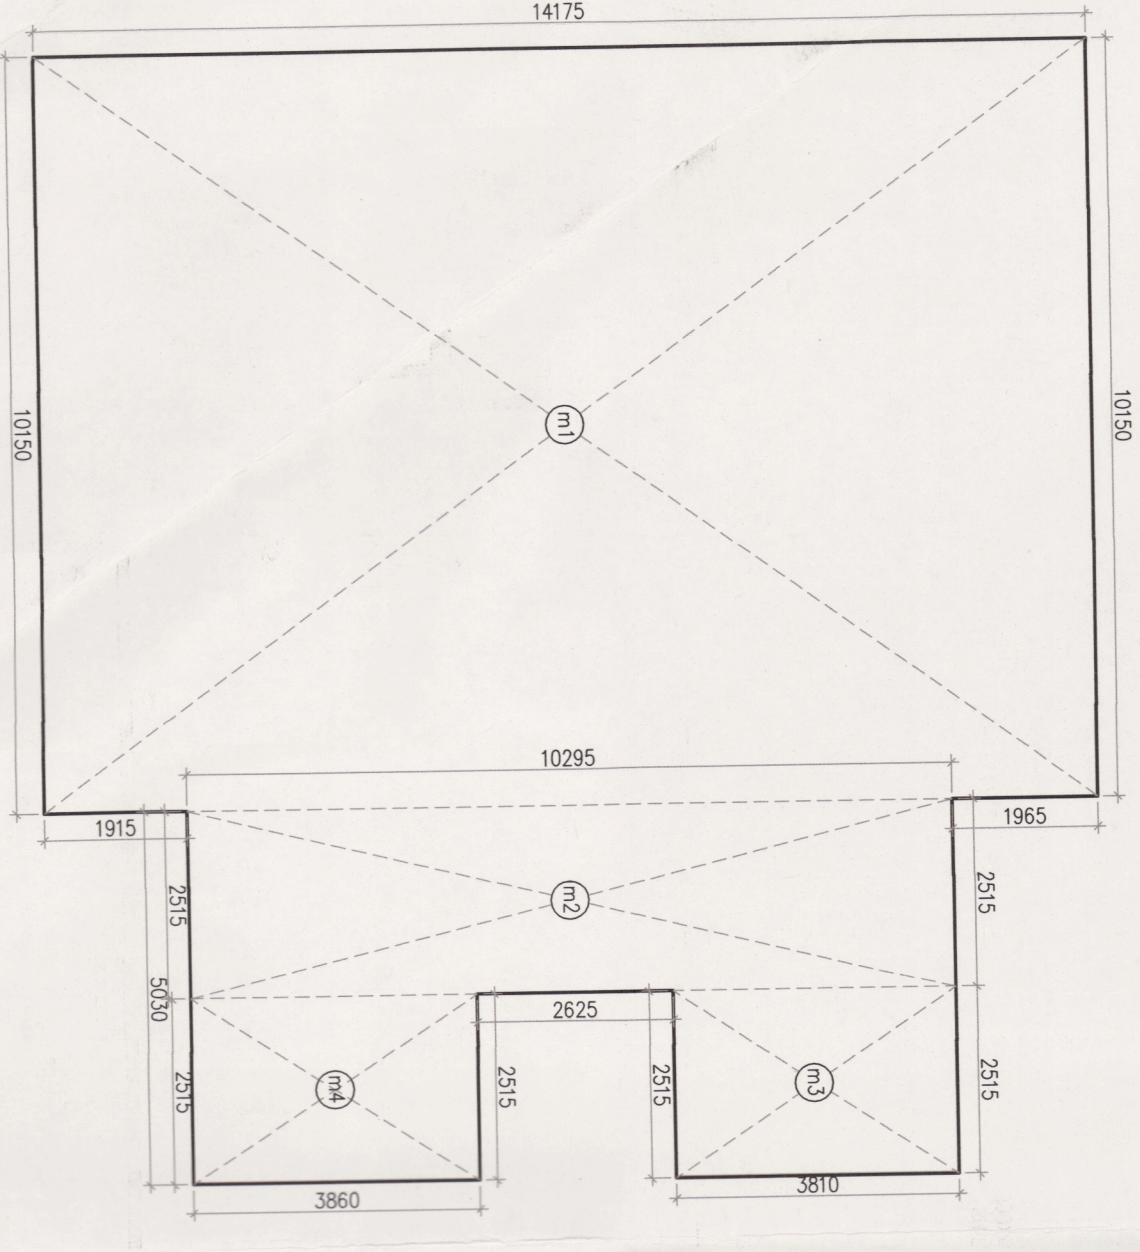

PHE-BATTERY UPS & MINUTY
AREA CALCULATION
TOWER-A & D

PHE-BATTERY UPS & MINUTY									
QTY	UNIT	1	2	3	4	5	6	7	8
1	UPS	1	1	1	1	1	1	1	1
2	BATTERY	1	1	1	1	1	1	1	1
3	MINUTY	1	1	1	1	1	1	1	1
4	UPS	1	1	1	1	1	1	1	1
5	BATTERY	1	1	1	1	1	1	1	1
6	MINUTY	1	1	1	1	1	1	1	1
