

1. BUILDING WILL BE DESIGNED (STRUCTURES) AS PER RELEVANT IS CODES FOR EARTH QUAKE RESISTANCE.

[illegible]

REVISED (1ST REVISION) BUILDING PLANS OF
PHASE-VI (PRIVANA-WEST) FALLING UNDER
RESIDENTIAL COLONY
UNDER NEW INTEGRATED LICENSING POLICY
DATED 11.05.2022 ON LAND MEASURING 116.29
ACRES (LICENCE NO. 219 OF 2023 DATED 26-10-
(AN AREA MEASURING 103.05623 ACRES MIGRA-
TION FROM LICENCE NO. 27 OF 2012 DATED 02.04.20
AND 13.24 ACRES AS FRESH AS FRESH APPLE
IN SECTOR -76 & 77, GURUGRAM MANASA UR
COMPLEX BEING DEVELOPED BY DLF LTD IN
COLLABORATION WITH LAND OWNERS AND
T.S.A.SOCIETY COMPANIES.

ARCHITECTS:-
DESIGN FORUM
INTERNATIONAL

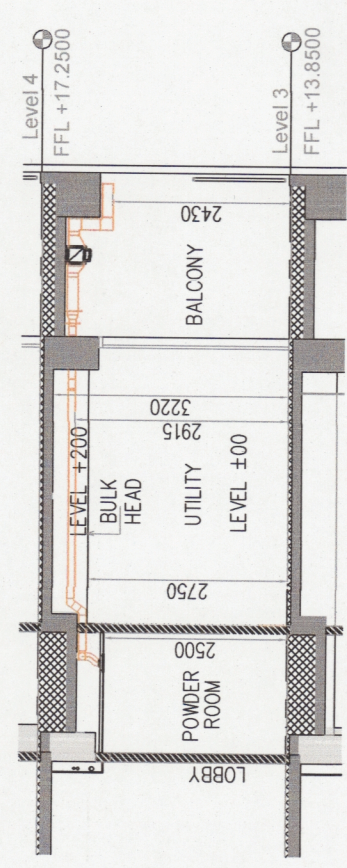
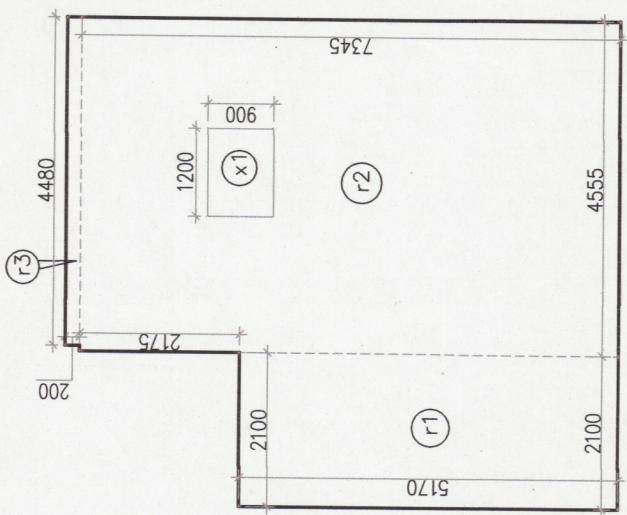
Address: K-47, KAILASH COLONY, NEW
DELHI -48
Phone : 011-46556600,46556601 , FAX -
46556601
Website: www.designforuminternational.com

R|S|M|S
ARCHITECTS

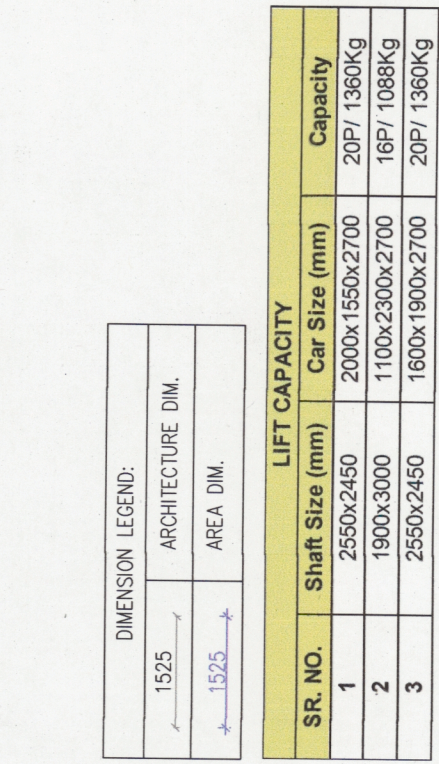
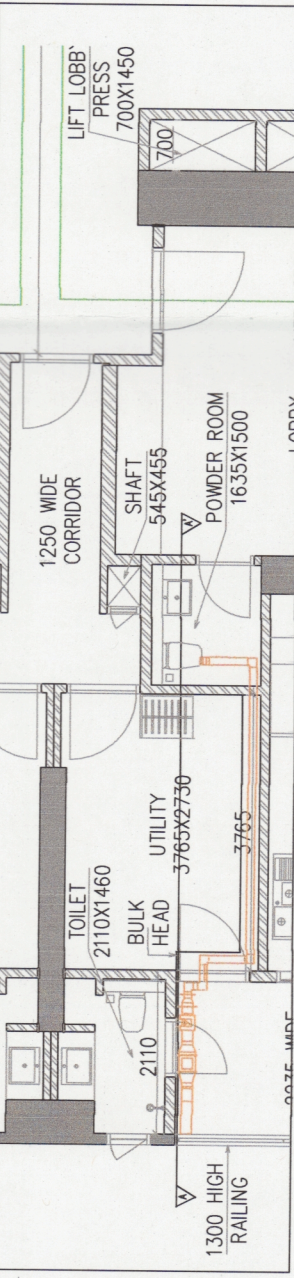
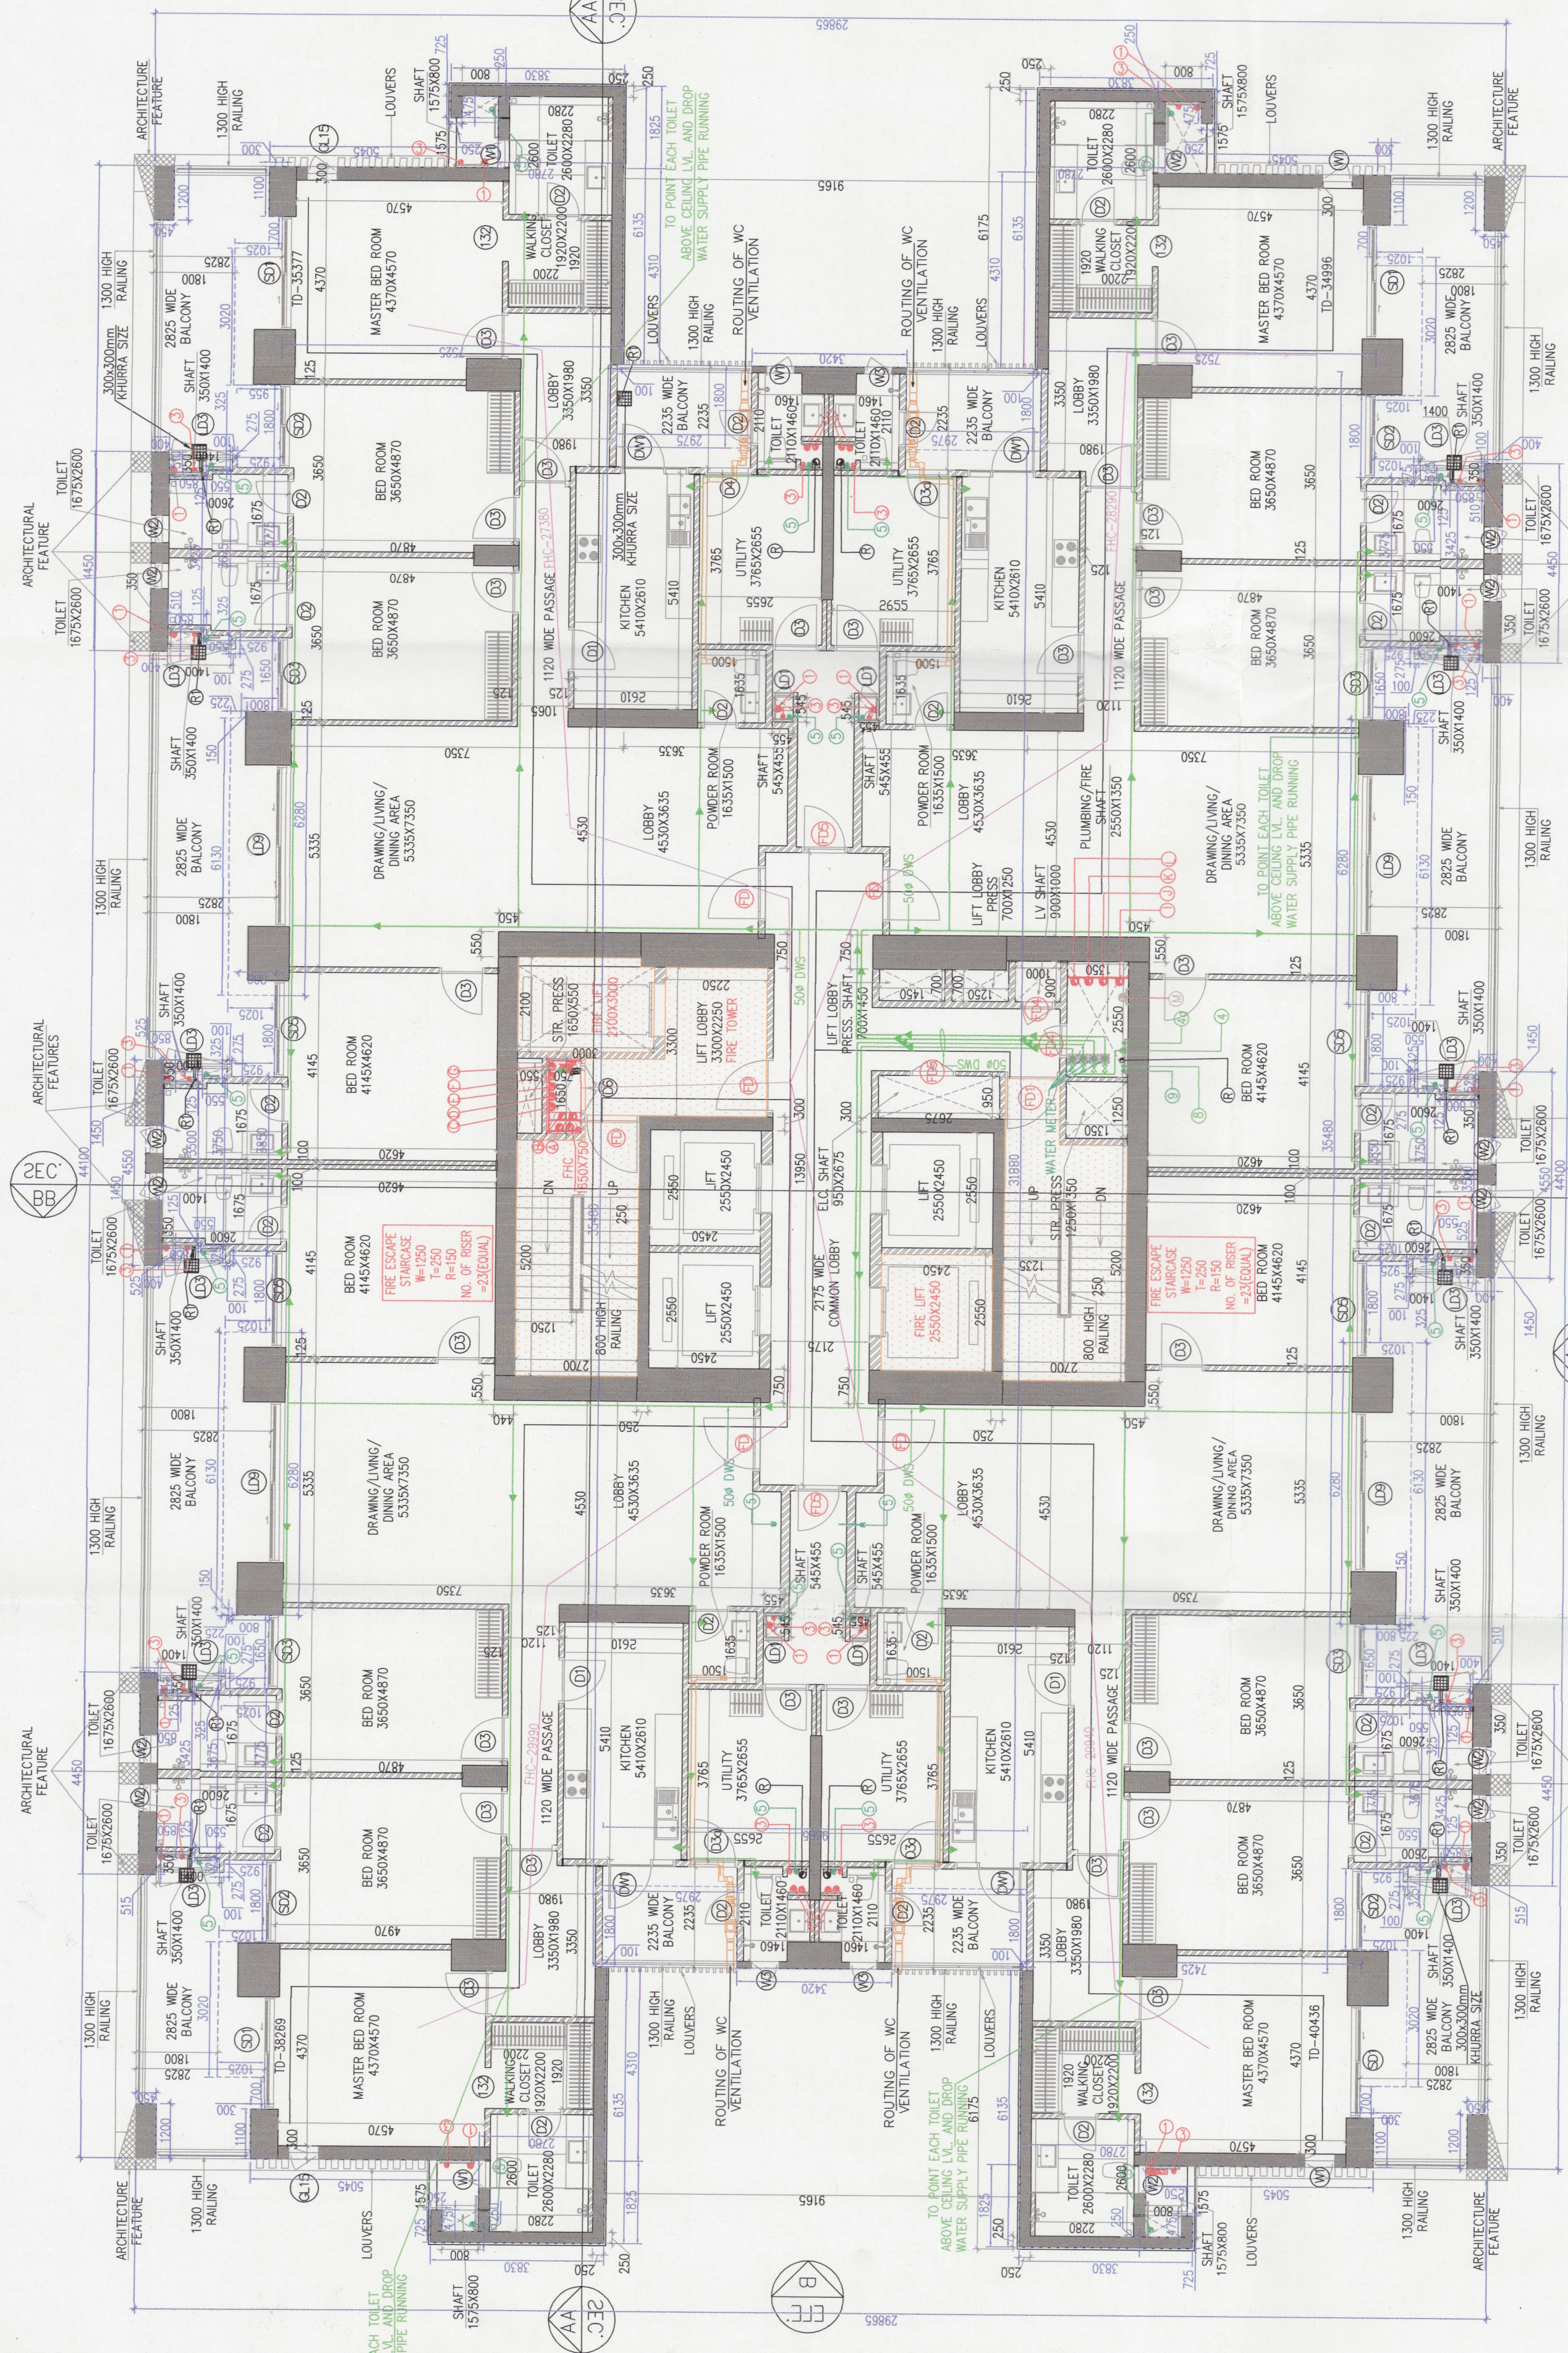
RSMS ARCHITECTS PVT. LTD.
9, Nora Niwas Bhawani Kunj
Behind D2, Vasant Kunj,
New Delhi-110070.
Tel: 011-26898616, 26898617
www.rsms-arch.com

[illegible]

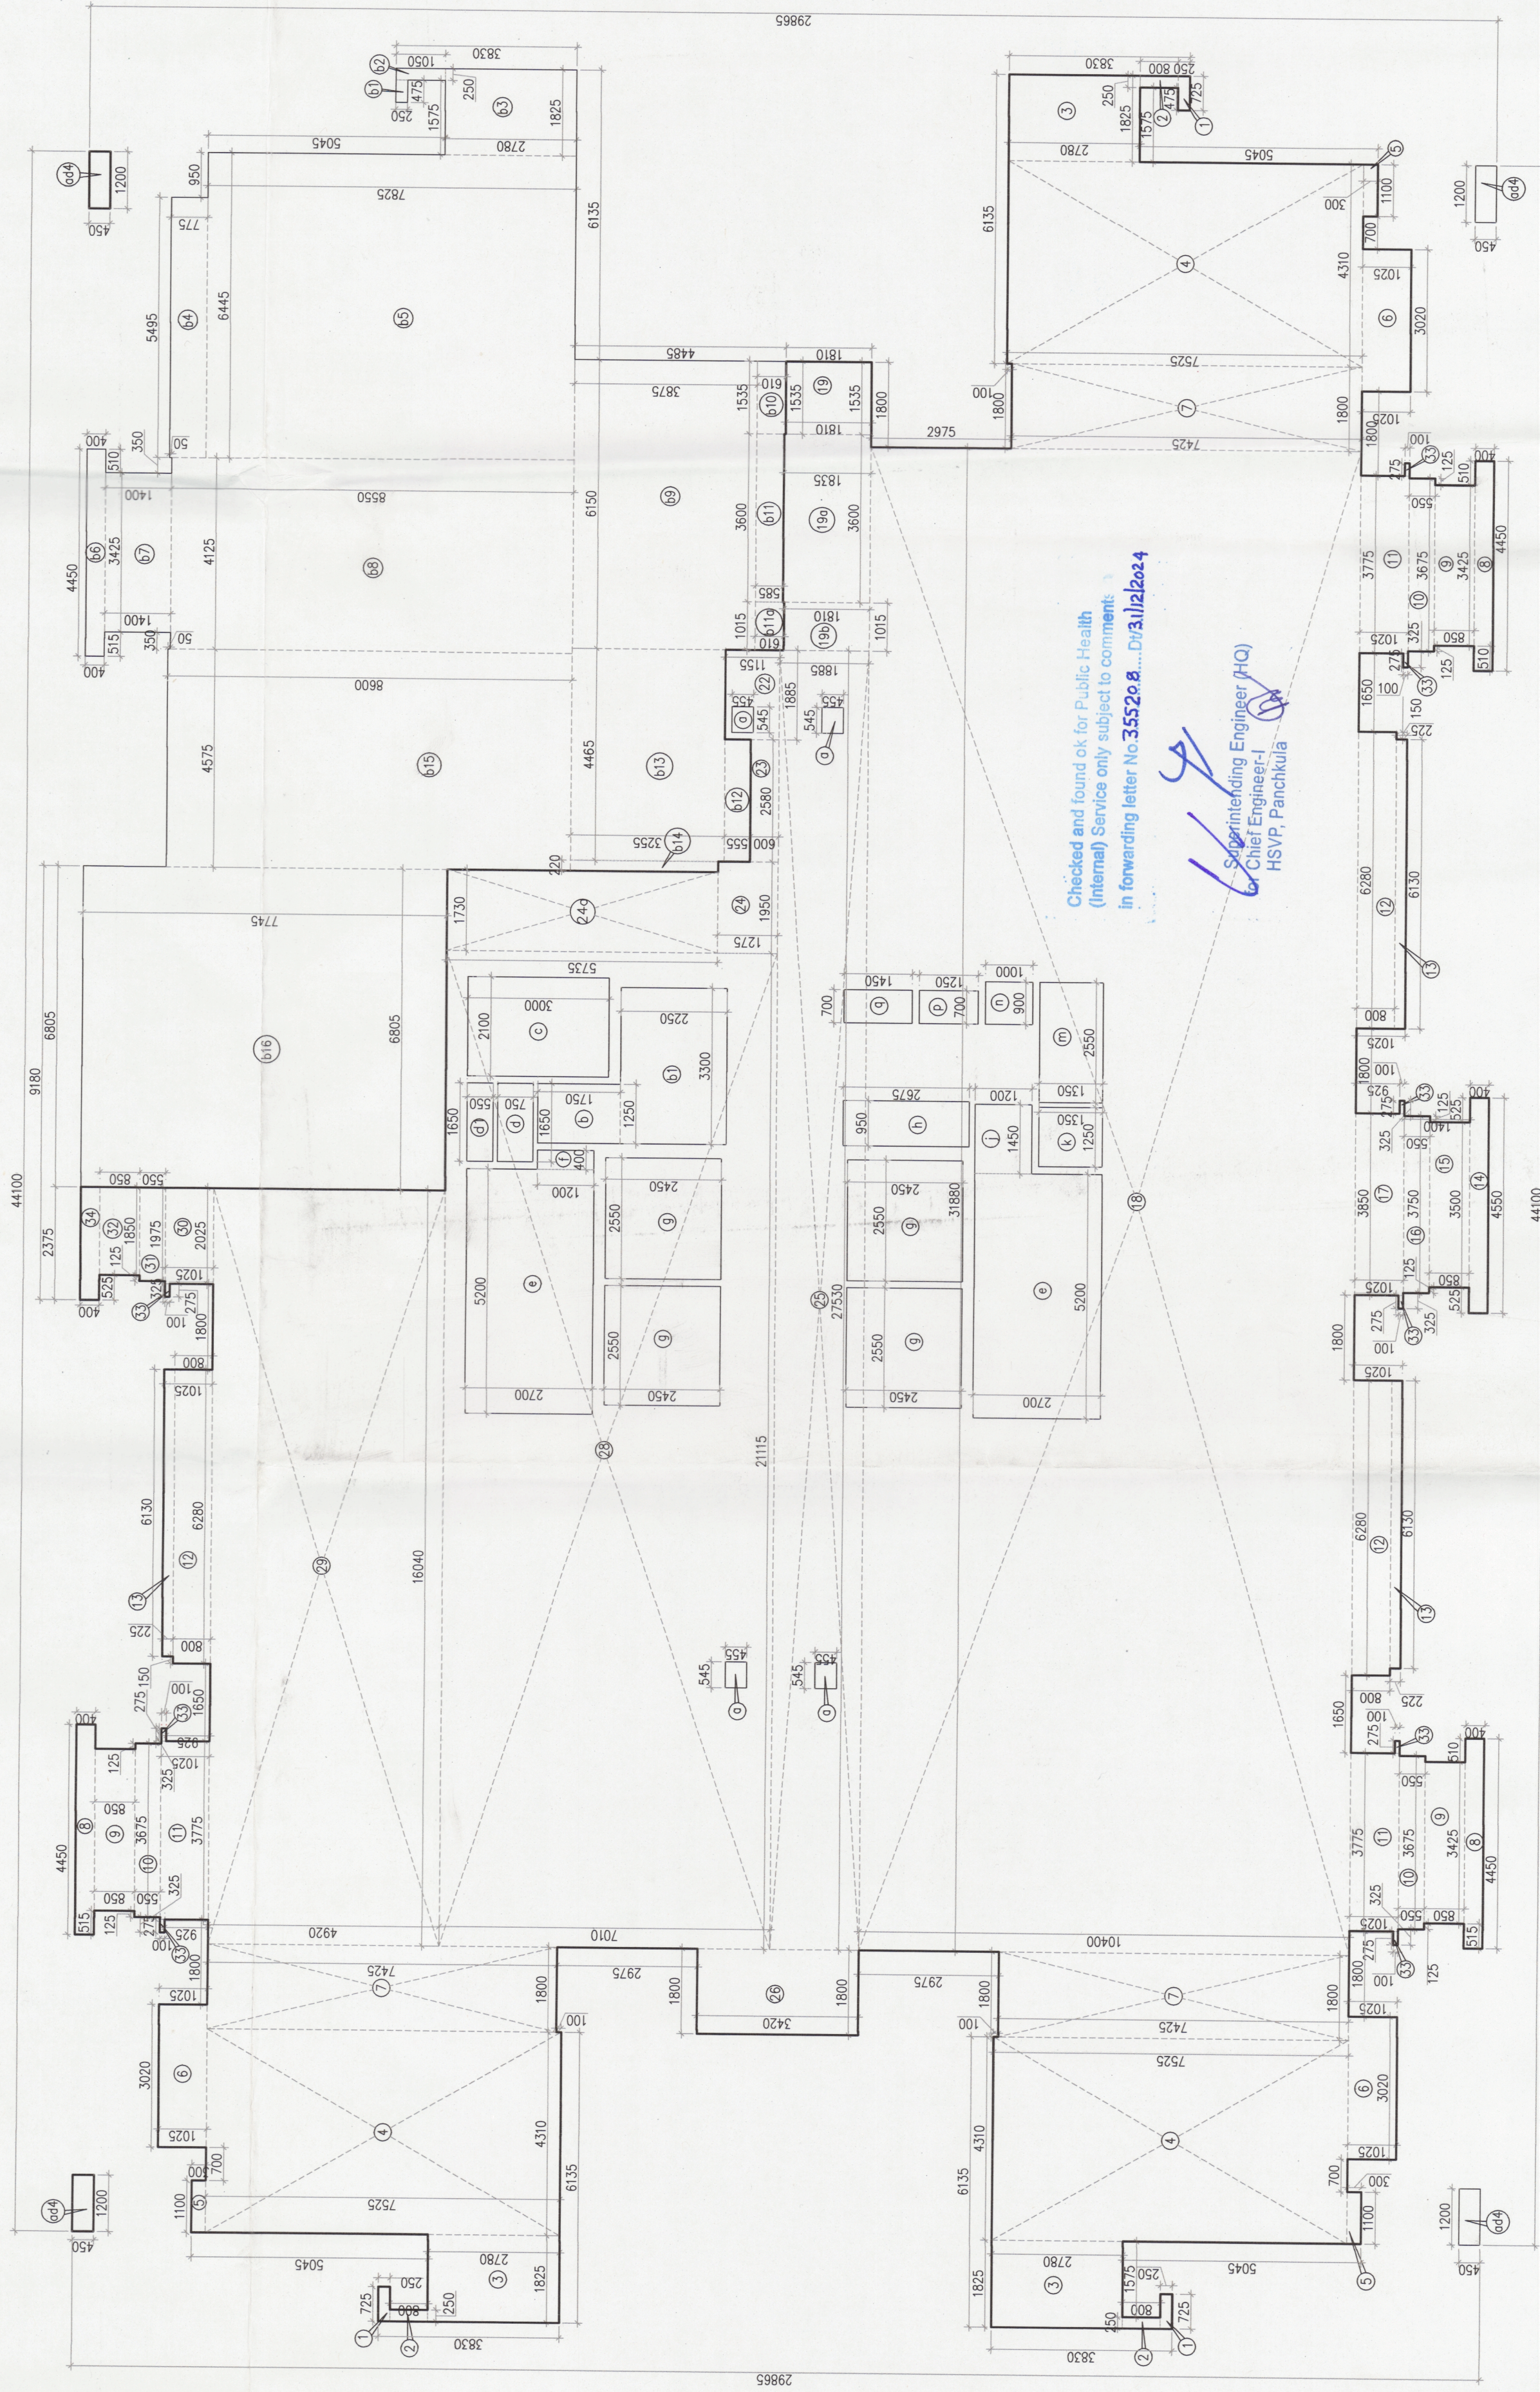
REFUGEE AREA CALCULATION - WITH REFUGE LOAN					
DEBTS - A		1	2	3	4
1	100	100	100	100	100
2	100	100	100	100	100
TYPICAL MECHANICAL VENTILATION CALCULATION FOR POWDER ROOM							
S. NO.	LOCATION	AREA (SQ.)	HEIGHT (FT)	VOLUME (CU FT)	SELECTED EXHAUST FAN CFM	FAN SIZE DIA	EXHAUST DUCT SIZE DIA (IN)
1	TYPICAL MECHANICAL VENTILATION FOR POWDER ROOM						
1.1	POWDER ROOM	20.4	9	238	47.60	15"	110(CD)

[illegible]

TYPICAL FLOOR
(21ST TO 25TH, 27TH TO 30TH) PLAN
TOWER-C

26th REFUGE FLOOR AREA CALCULATION
TOWER-C

GROUP 2-A		MIN BRIDGE FLOOR AREA CALCULATION (TOWERS)		GROUP 2-B		MIN BRIDGE FLOOR AREA CALCULATION (TOWERS)	
1	X	0.00	0.00	1	X	0.00	0.00
2	X	0.00	0.00	2	X	0.00	0.00
3	X	0.00	0.00	3	X	0.00	0.00
54	X	0.00	0.00	54	X	0.00	0.00
TOTAL		0.00	0.00	TOTAL		0.00	0.00
GROUP 3-A		MIN BRIDGE FLOOR AREA CALCULATION (TOWERS)		GROUP 3-B		MIN BRIDGE FLOOR AREA CALCULATION (TOWERS)	
1	X	0.00	0.00	1	X	0.00	0.00
2	X	0.00	0.00	2	X	0.00	0.00
3	X	0.00	0.00	3	X	0.00	0.00
54	X	0.00	0.00	54	X	0.00	0.00
TOTAL		0.00	0.00	TOTAL		0.00	0.00
GROUP 4-A		MIN BRIDGE FLOOR AREA CALCULATION (TOWERS)		GROUP 4-B		MIN BRIDGE FLOOR AREA CALCULATION (TOWERS)	
1	X	0.00	0.00	1	X	0.00	0.00
2	X	0.00	0.00	2	X	0.00	0.00
3	X	0.00	0.00	3	X	0.00	0.00
54	X	0.00	0.00	54	X	0.00	0.00
TOTAL		0.00	0.00	TOTAL		0.00	0.00
GROUP 5-A		MIN BRIDGE FLOOR AREA CALCULATION (TOWERS)		GROUP 5-B		MIN BRIDGE FLOOR AREA CALCULATION (TOWERS)	
1	X	0.00	0.00	1	X	0.00	0.00
2	X	0.00	0.00	2	X	0.00	0.00
3	X	0.00	0.00	3	X	0.00	0.00
4	X	0.00	0.00	4	X	0.00	0.00
5	X	0.00	0.00	5	X	0.00	0.00
6	X	0.00	0.00	6	X	0.00	0.00
7	X	0.00	0.00	7	X	0.00	0.00
8	X	0.00	0.00	8	X	0.00	0.00
9	X	0.00	0.00	9	X	0.00	0.00
10	X	0.00	0.00	10	X	0.00	0.00
11	X	0.00	0.00	11	X	0.00	0.00
12	X	0.00	0.00	12	X	0.00	0.00
13	X	0.00	0.00	13	X	0.00	0.00
14	X	0.00	0.00	14	X	0.00	0.00
15	X	0.00	0.00	15	X	0.00	0.00
16	X	0.00	0.00	16	X	0.00	0.00
17	X	0.00	0.00	17	X	0.00	0.00
18	X	0.00	0.00	18	X	0.00	0.00
19	X	0.00	0.00	19	X	0.00	0.00
20	X	0.00	0.00	20	X	0.00	0.00
21	X	0.00	0.00	21	X	0.00	0.00
22	X	0.00	0.00	22	X	0.00	0.00
23	X	0.00	0.00	23	X	0.00	0.00
24	X	0.00	0.00	24	X	0.00	0.00
25	X	0.00	0.00	25	X	0.00	0.00
26	X	0.00	0.00	26			

This is a "PROVISIONAL BUILDING PLAN"
approved only for the purpose of inviting
Objections from the general public.

9

STP (H)
STP (M)
CTP (M)

Chairman
BPAC.

АТР(НО) /

✓ 69

ATP.

DINE

MEMO TO: 1341
DATED: 18/11/2025

SEAL	OWNER'S SEAL & SIGNATURE
------	-----------------------------

JAIN
DLH Limited
Marked

Author and Signatory
Arakb

1

Scale : 1:100

	Drawing 1
--	-----------

TC-04
1 & 27TH TO 30TH) FLOOR PLAN
ICE FLOOR PLAN

3. CALCULATION OF POWER-C

03012025