

Note :-
1. BUILDING WILL BE DESIGNED (STRUCTURES)
AS PER RELEVANT IS CODES FOR EARTH QUAKE
RESISTANCE.

PROJECT
REVISED (1st REVISION) BUILDING PLANS OF
PHASE-V (PINKANHESI) PALLING UNDER
RESIDENTIAL COLONY
UNDER NEW IN RECENT LICENSING POLICY(NIP)
DATER LICENCE NO. 219 OF 2023 DATED 25.10.23)
(AN AREA MEASURING 103.6625 ACRES MIGRATION
FROM LICENCE NO. 27 OF 2012 DATED 02.04.2012
AND 13.24 ACRES AS FRESH AS FRESH APPLIED AREA)
IN SECTOR -78 & 77, GURUGRAM MANESAR URBAN
COMPLEX BEING DEVELOPED BY DLF LTD IN
COLLABORATION WITH LAND OWNERS AND
IT'S ASSOCIATE COMPANIES
DESIGN ARCHITECT

ARCHITECTS:-
DESIGN FORUM
INTERNATIONAL
Address: K-47, KALASH COLONY, NEW
DELHI-48
Phone : 011-46556600, 46556601, FAX -
46556601
Website: www.designforuminternational.com

ASSOCIATE ARCHITECTS

RSMS ARCHITECTS PVT. LTD.
69, Noida Noida, Bhowani Kunj
(Behind D2), Vasant Kunj,
New Delhi-110070.
Tel : 011-26898616, 26898617
www.rsms-arch.com

This is a PROVISIONAL BUILDING PLAN
approved only for the purpose of inviting
Objections from the general public

Chief Engineer
Municipal Corporation
Gurgaon


TO BE READY WITH 18 C
REVISION NO. 4329
DATED 19/11/2023
DIRECTOR, KOLAR
(P&ID)

Official and formal letter for Public Health
(Interim) is hereby subject to comments in
the following letter: 355298, D231212244
Chief Engineer
Municipal Corporation
Gurgaon

ARCHITECTS SEAL
& SIGNATURE
OWNER'S SEAL
& SIGNATURE

JAN -2025
Scale : 1:100
Drawing No:-
WATER TANK ROOF PLAN
(TOWER-C)
03/01/2025

DOOR AND WINDOW SCHEDULE									
SR. NO.	TYPE	UNIT (mm)	AREA (sqm)	SILL LV.	LINTEL LV.	TYPE	UNIT (mm)	AREA (sqm)	TYPE
1	01	500	2100	0	2100	DOOR	500	2100	DOOR
2	02	1000	2100	0	2100	DOOR	1000	2100	DOOR
3	03	1000	2100	0	2100	DOOR	1000	2100	DOOR
4	04	1000	2100	0	2100	DOOR	1000	2100	DOOR
5	05	1000	2100	0	2100	DOOR	1000	2100	DOOR
6	06	1000	2100	0	2100	DOOR	1000	2100	DOOR
7	07	1000	2100	0	2100	DOOR	1000	2100	DOOR
8	08	1000	2100	0	2100	DOOR	1000	2100	DOOR
9	09	1000	2100	0	2100	DOOR	1000	2100	DOOR
10	10	1000	2100	0	2100	DOOR	1000	2100	DOOR
11	11	500	2100	0	2100	DOOR	500	2100	DOOR
12	12	500	2100	0	2100	DOOR	500	2100	DOOR
13	13	500	2100	0	2100	DOOR	500	2100	DOOR
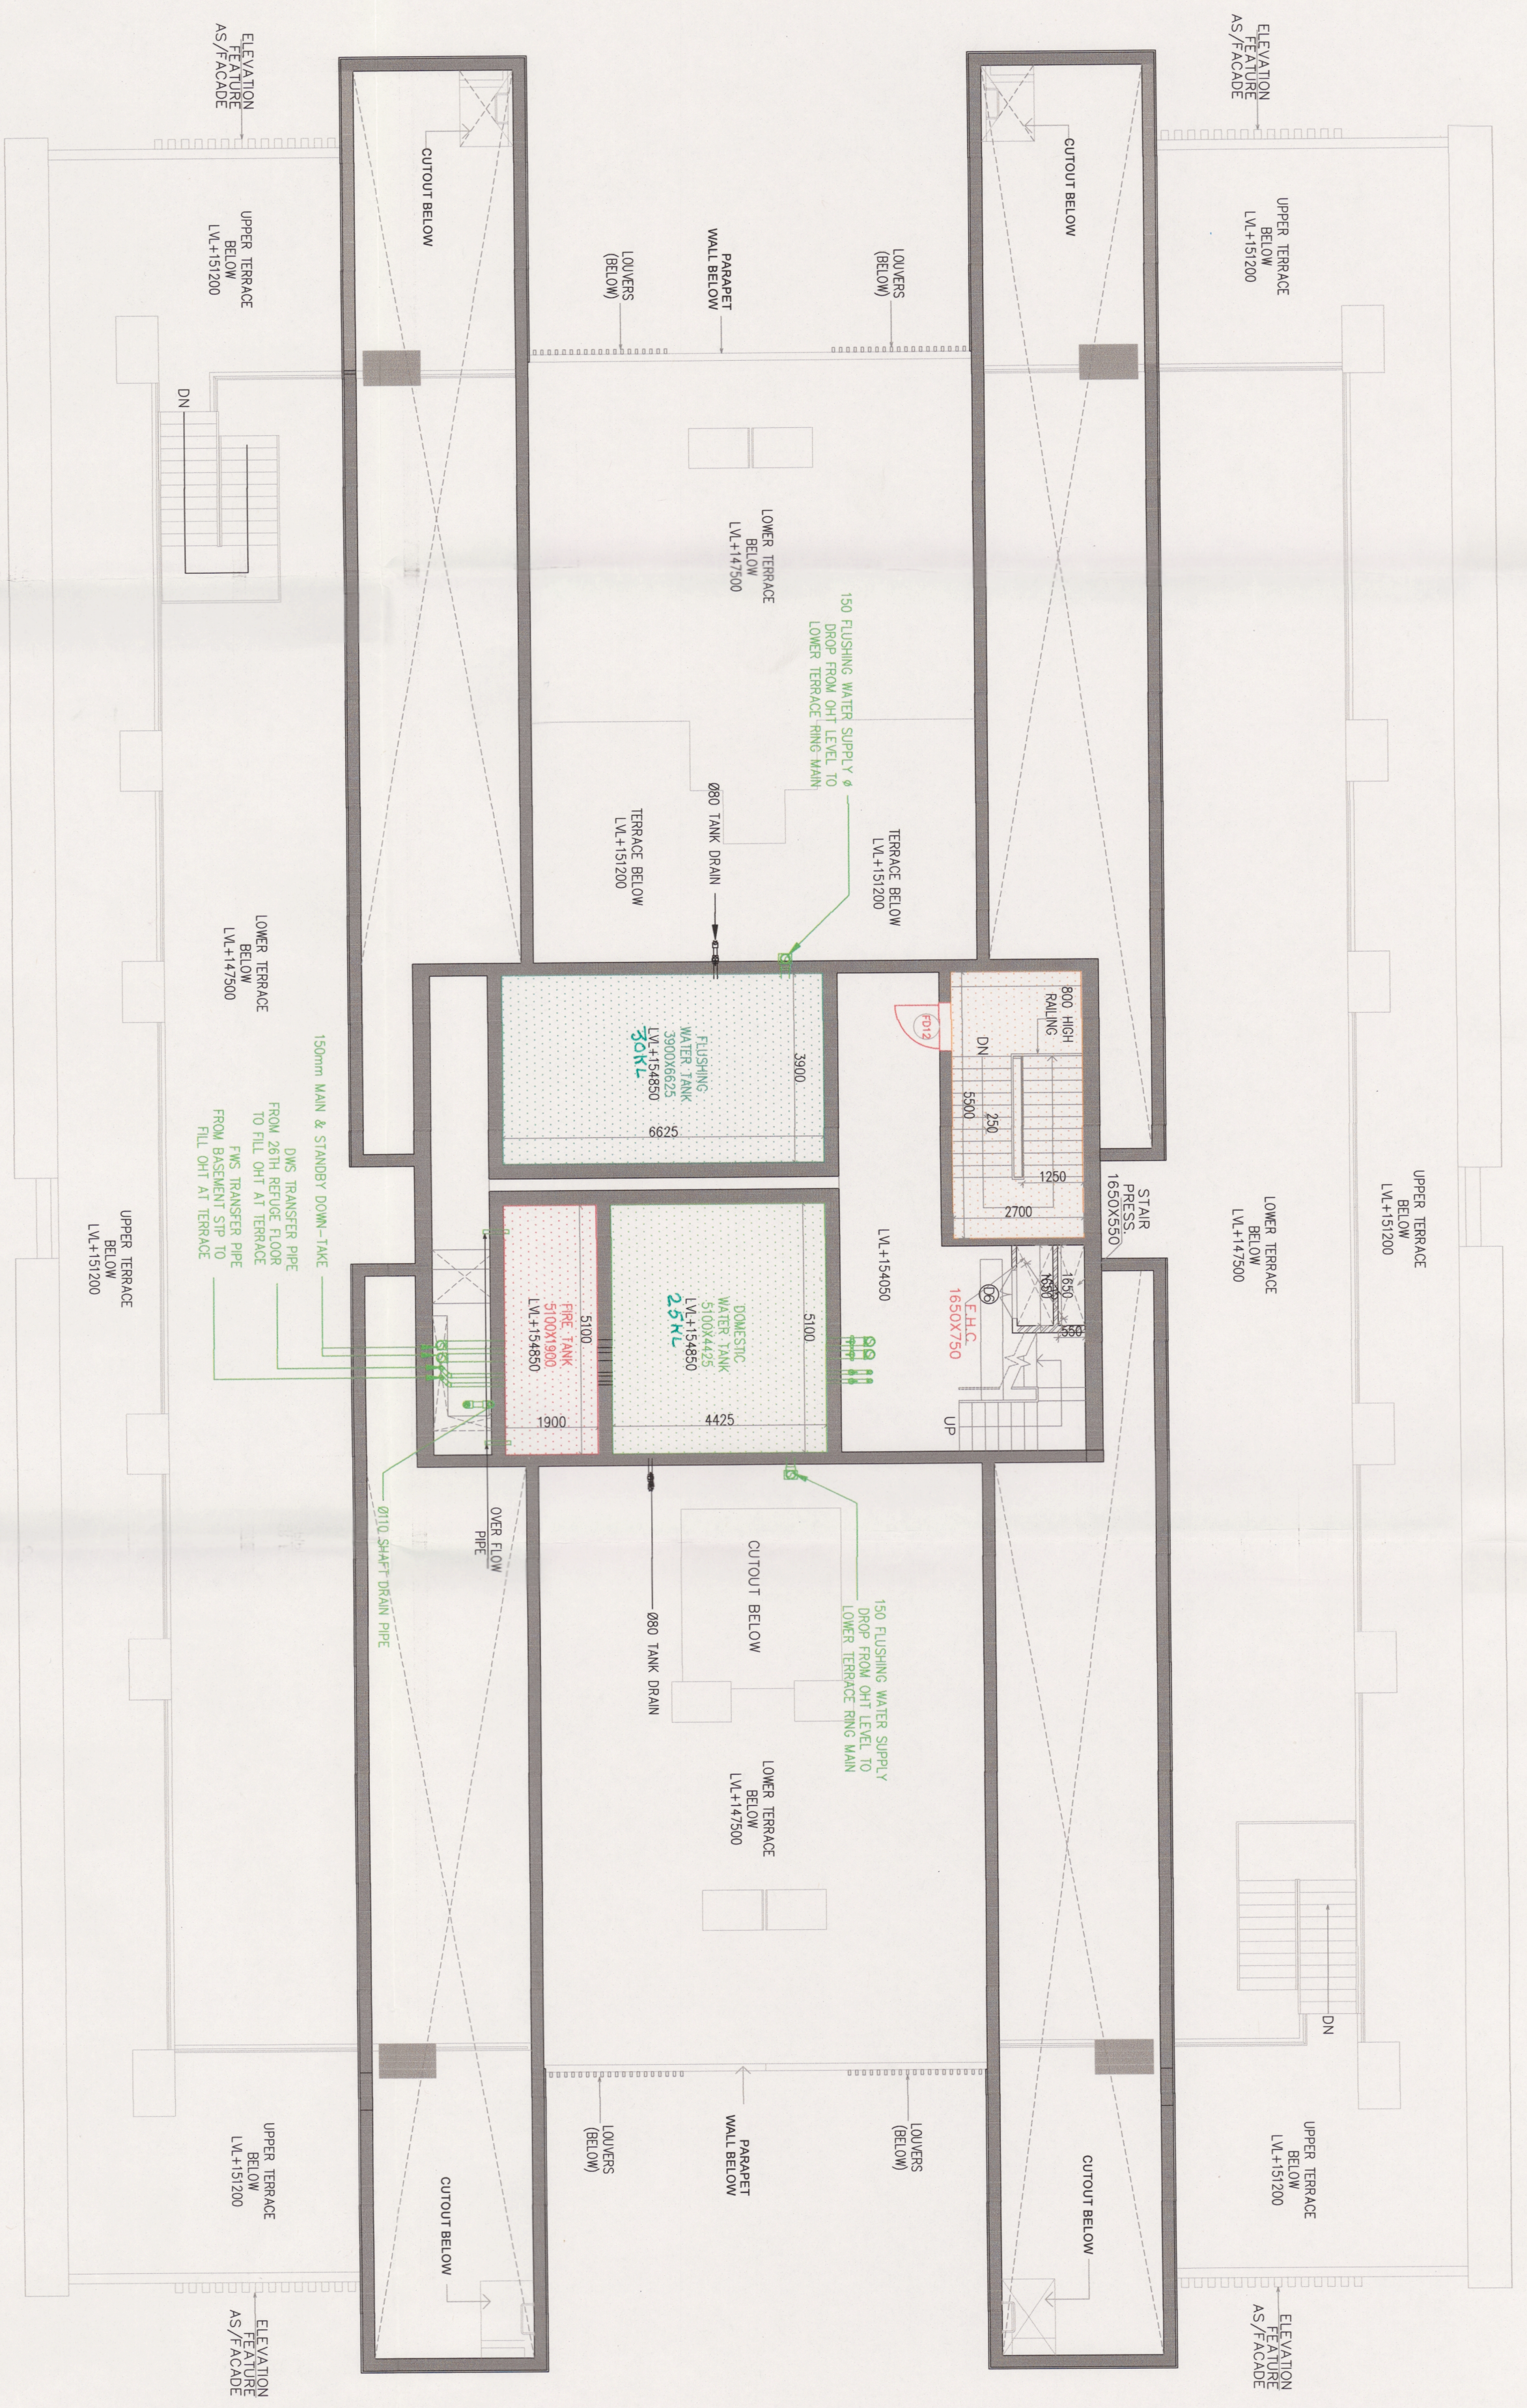

WATER TANK
LV. +15.850
TOWER-C

NO.	DESCRIPTION	REMARKS
1	1000 W.S. & 1000 DRAIN PIPE	1000 W.S. & 1000 DRAIN PIPE
2	1000 W.S. & 1000 DRAIN PIPE	1000 W.S. & 1000 DRAIN PIPE
