

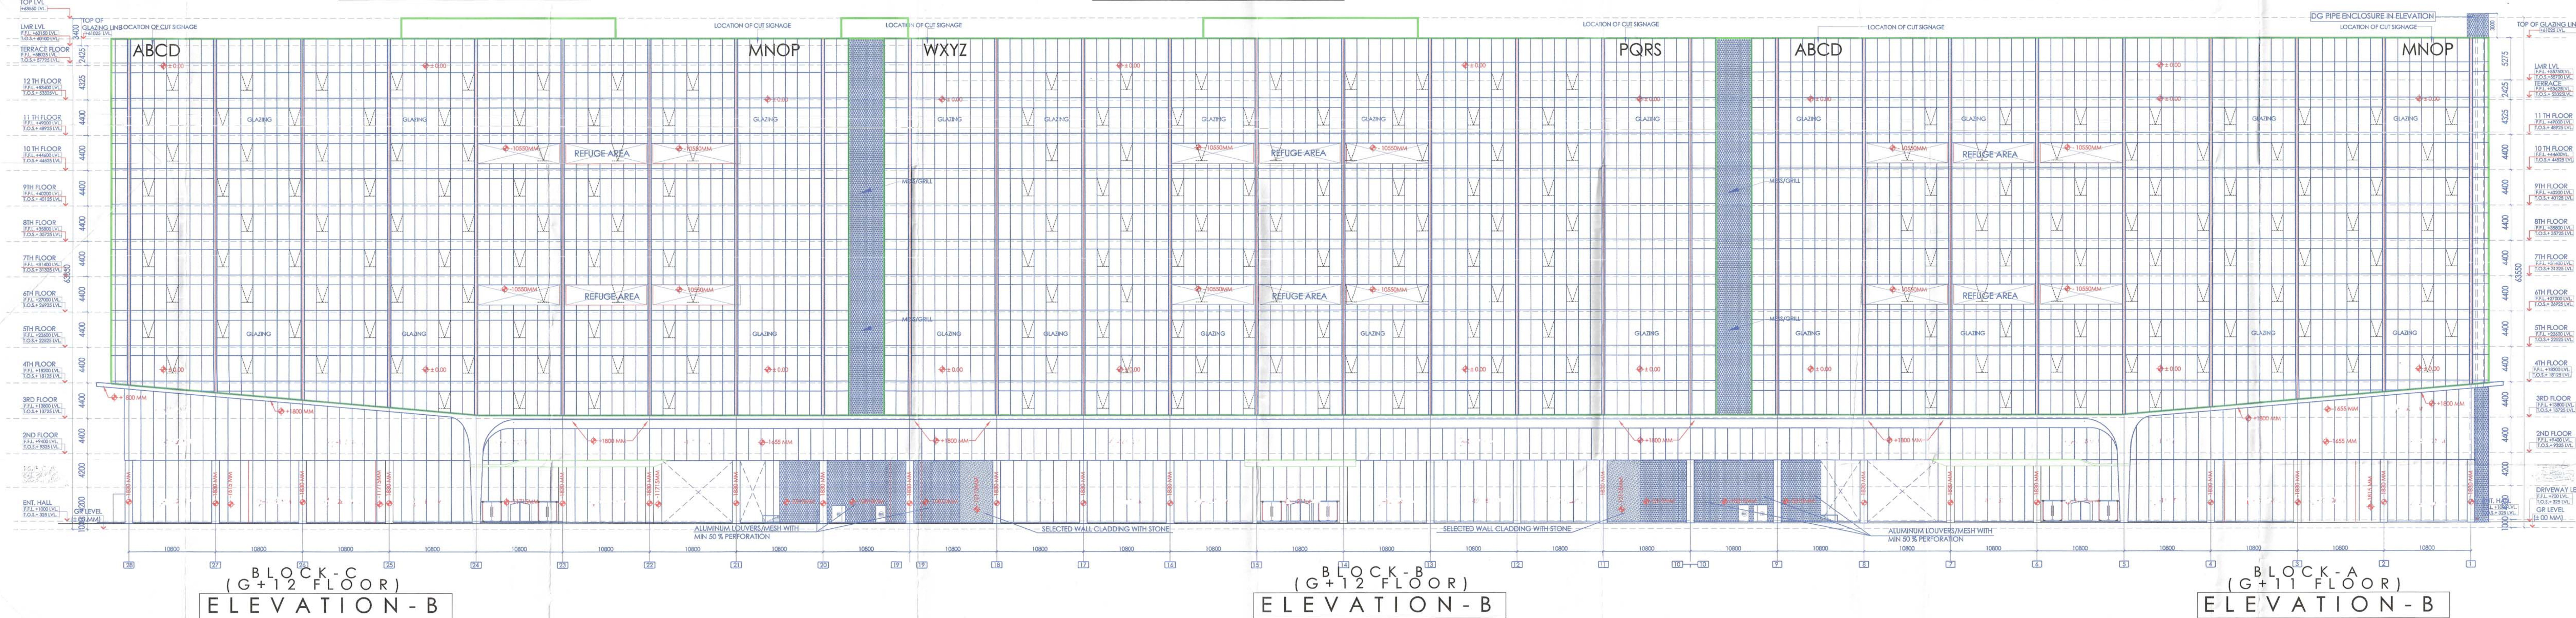


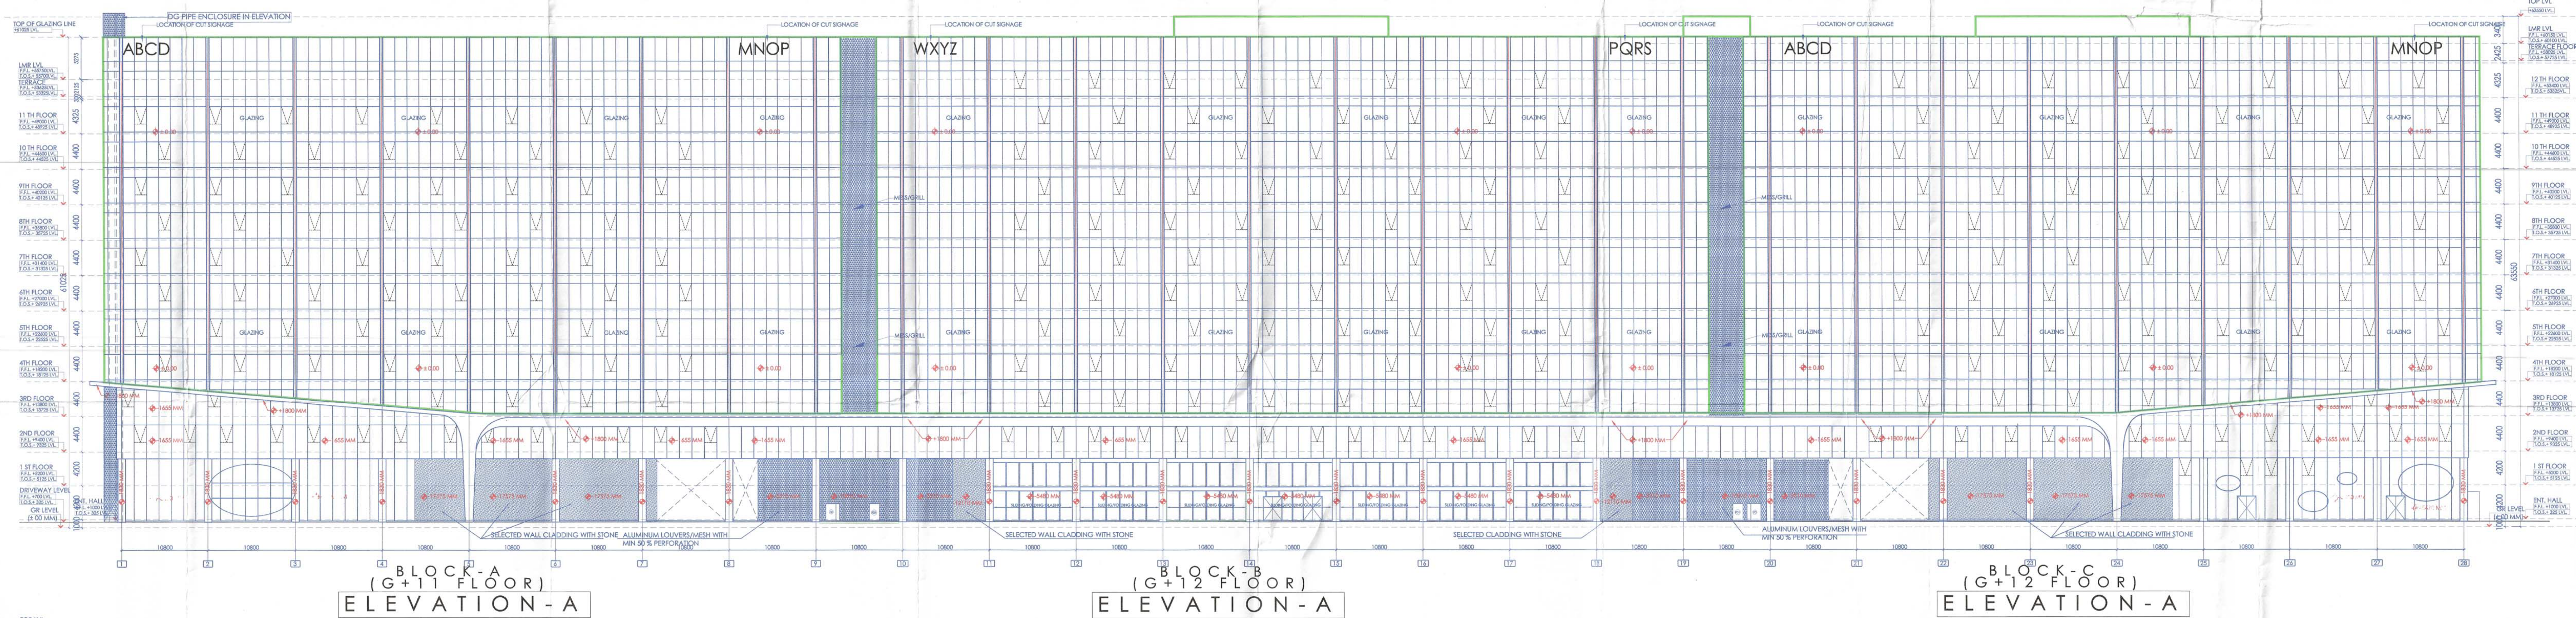

DRG NO. SS-E-101

KEY PLAN

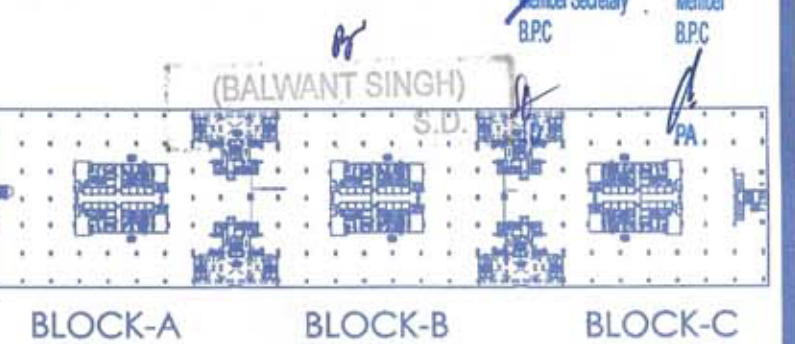

NOTES

- All toilets will be mechanically ventilated. Conditioned air from the office floor will be sucked in to the toilets and vented out through a vent shaft.
- All spaces (parking basement, service basement etc.) will be artificially lit. Any service basement etc., will be artificially lit. Any natural light which is available in the office spaces is only incidental and not essential to the functioning of the buildings.
- 100% standby generating capacity will be provided for the entire electrical requirement of the total scheme. This therefore includes standby generation for all common services, fire services, lifts etc. and also the entire electrical load for ventilation & air-conditioning lights and of office equipment.
- This building will be sprinkled as per NBC norms.
- Partitions/modifications for interior space / layout shall be as per client request/requirements of usable area of floor plate.

DOOR SCHEDULE		
TYPE	CLL	REMARKS
D1	10000100	INTERIOR TIGHT DOOR (SINGLE LEAF)
D2	10000100	INTERIOR TIGHT DOOR (SINGLE LEAF)
Architect
Hafeez
Contractor

PROJECT:
REVISED BUILDING PLAN OF
CYBERPARK COLONY AREA
MEASURING 11.816 ACRES (LICENCE
NO.180 OF 2007 DATED 02.05.2007 IN
SECTOR 20, GURGAON MANESAR
URBAN COMPLEX

OWNER:
DLF CYBER CITY DEVELOPERS LTD.

CONSULTANT:

DRG TITLE:

ELEVATION A & B

REVISION

JOB NO. DRG NO. SS-E-101

SCALE: 1:250 DATE: 21/08/2017

FILE: DEALT BY: CHECKED BY: APPROVED BY:

SIGNATURE & SEAL OF ARCHITECT: SIGNATURE & SEAL OF OWNER: