

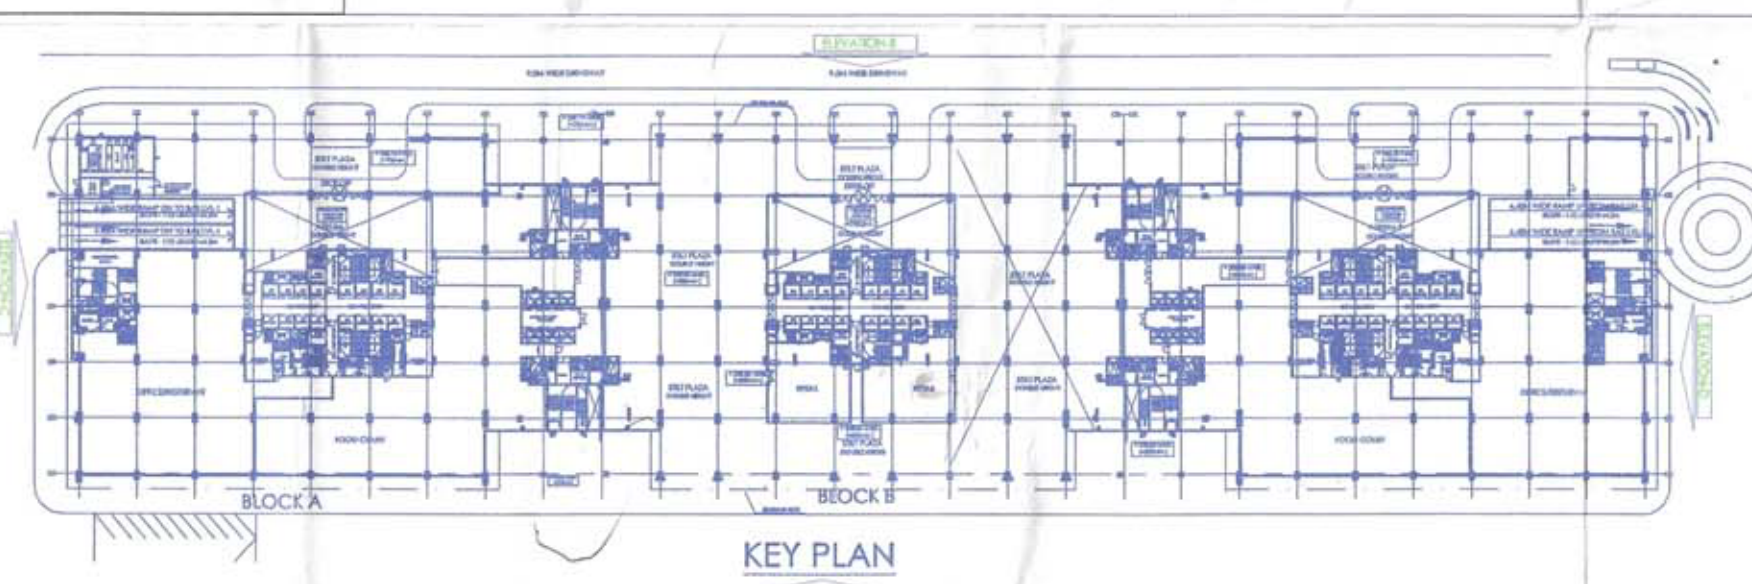
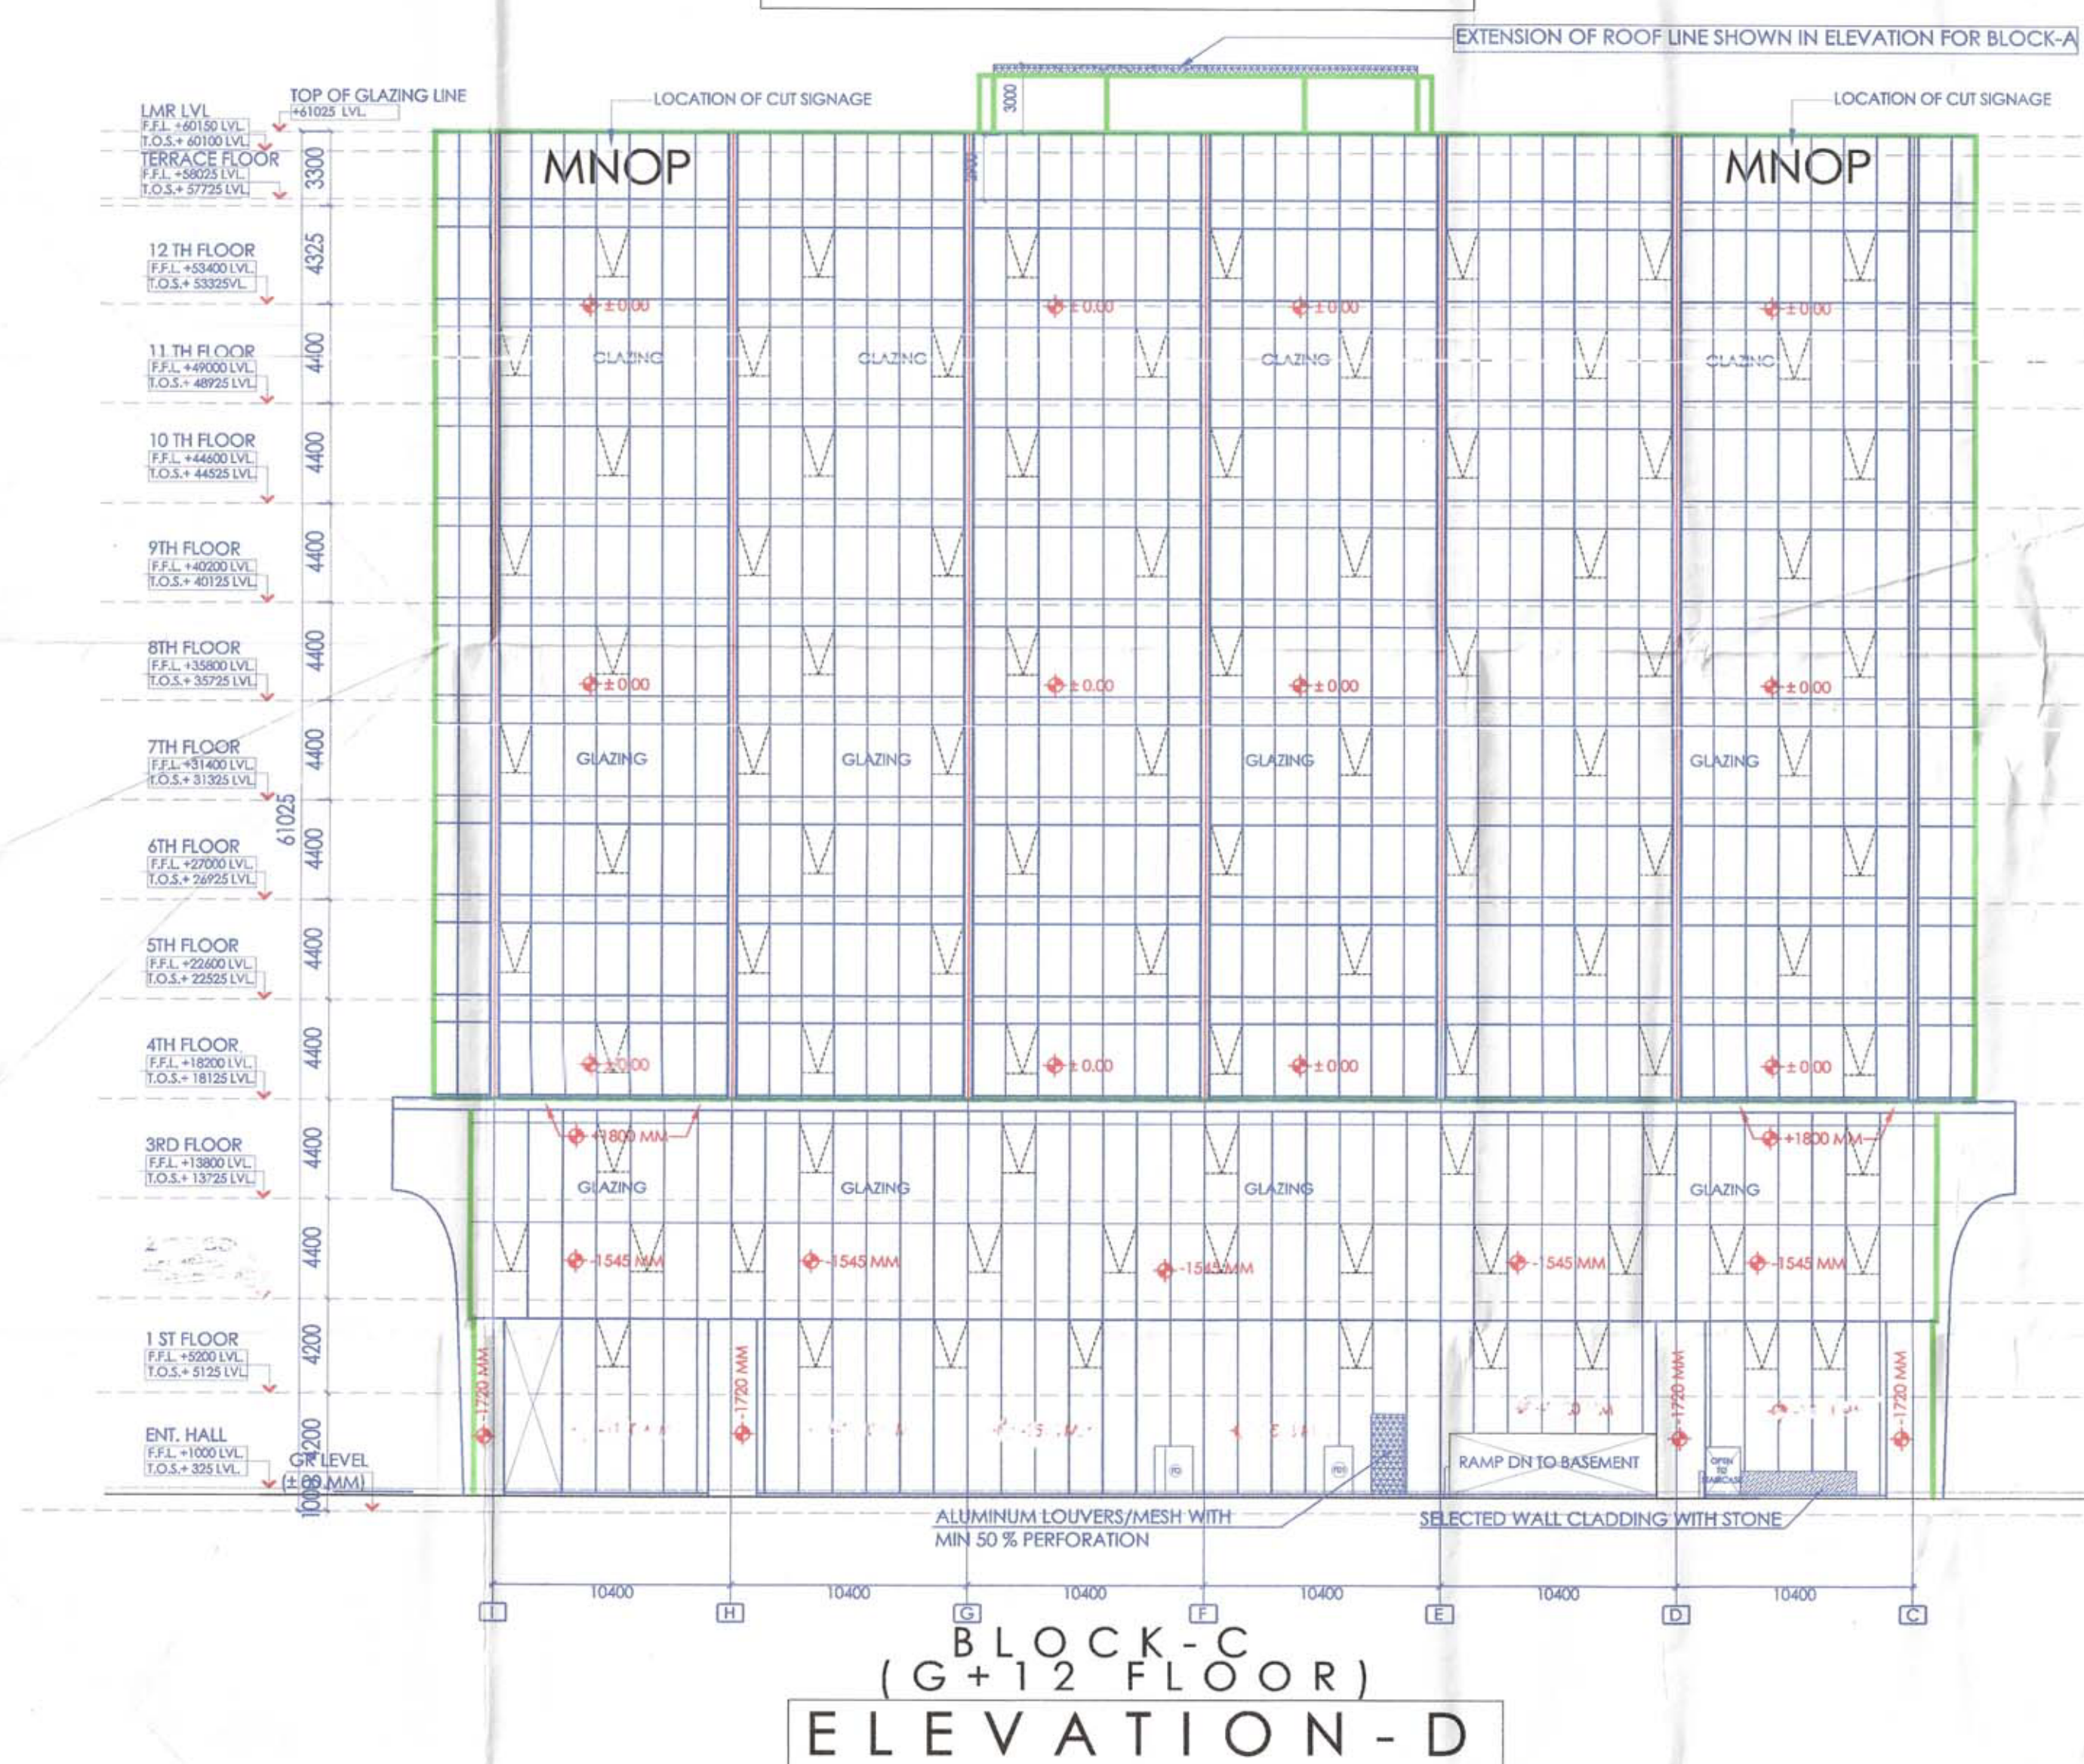


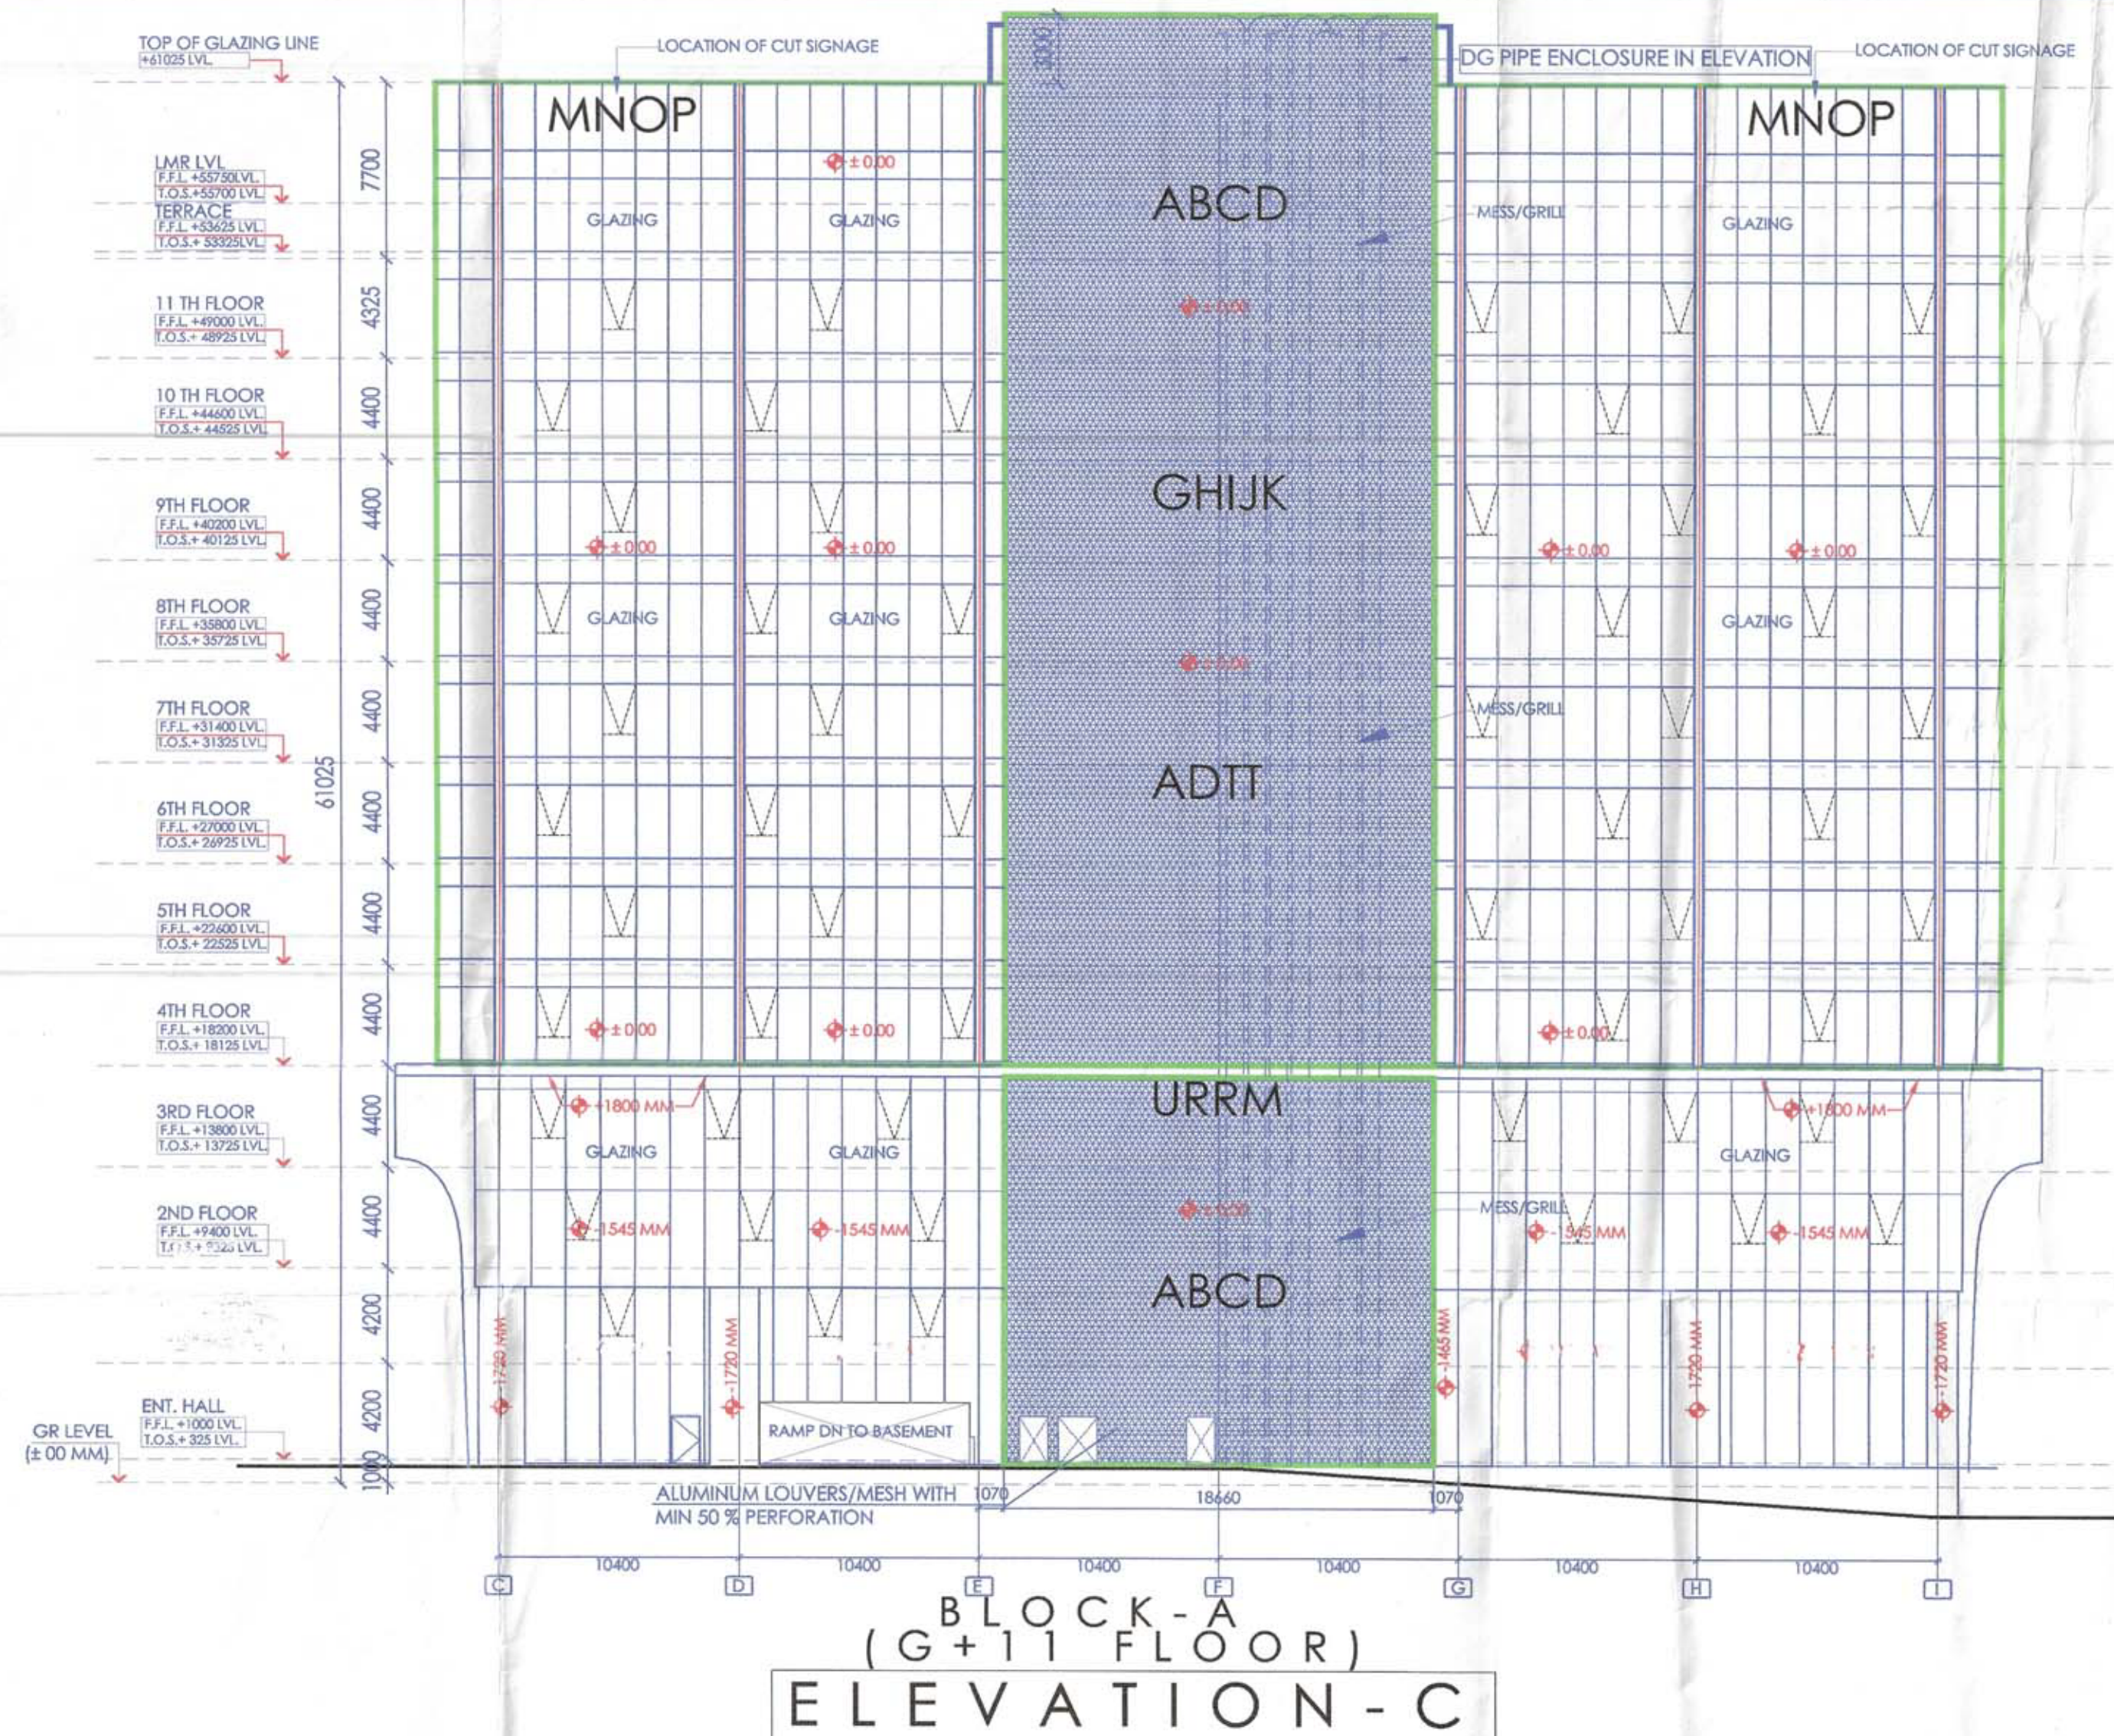

DRG NO. SS-E-102
KEY PLAN

(BALWANT SINGH) S.D.
(MAMTA BASSI) A.D.

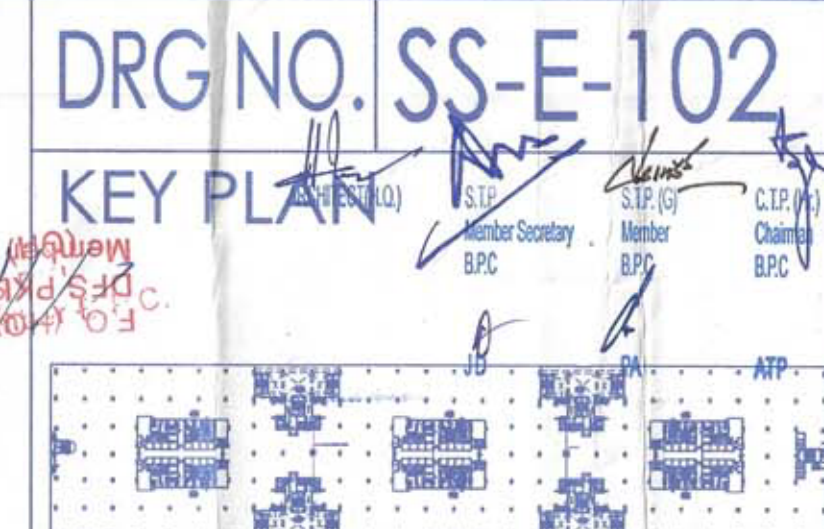

BLOCK-A BLOCK-B BLOCK-C

NOTES

This development have been conceived, designed and drafted on basis of the following parameters:

- All toilets will be mechanically ventilated. Conditioned air from the office floor will be sucked in to the toilets and vented out through a vent shaft
- All spaces (parking basement, service basement ect.) will be artificially lit. Any service basement ect.) will be artificially lit. Any natural light which is available in the office spaces is only incidental and not essential to the functioning of the buildings.
- 100% standby generating capacity will be provided for the entire electrical requirement of the total scheme. This therefore includes standby generation for all common services, fire services, lifts etc. and also the entire electrical load for ventilation & air-conditioning lights and all office equipment.
- This building will be sprinkled as per NBC norms.
- Partitions/modifications for interior space layout shall be as per client request/requirements of usable area of floor plate

DOOR SCHEDULE			
TYPE	OPENING SIZE	CILL	UNTEL
D1	750X2100	±0.0	+2100
D2	900X2100	±0.0	+2100
D3	1050X2100	±0.0	+2100
D4	1200X2100	±0.0	+2100
D5	1200X2100	±0.0	+2100
D6	2000X2400	±0.0	+2400
D7	2000X2100	±0.0	+2100
D8	2400X3000	±0.0	+3000
D9	1700X2100	±0.0	+2100
FD1	1250X2100	±0.0	+2100
FD2	900X1850	±0.0	+2100
FD3	1000X2100	±0.0	+2100
SD1	600X1250	1100	+2350
SD2	740X1250	1100	+2350
SD3	750X1250	1100	+2350

**Architect
Hafeez
Contractor**
29 Bank Street, Bombay 400 023. Tel:2611920

PROJECT:-
REVISED BUILDING PLAN OF
CYBERPARK COLONY AREA
MEASURING 11.816 ACRES (LICENCE
NO. 180 OF 2007 DATED 02.05.2007 IN
SECTOR 20, GURGAON MANESAR
URBAN COMPLEX

OWNER:-
DLF DLF CYBER CITY DEVELOPERS LTD.

CONSULTANT:-

DRG.TITLE:-

ELEVATION- C & D

REVISION

JOB NO:-

DRG NO:-
SS-E-102

SCALE:-
1:250

DATE:-
21/08/2017

FILE:-

DEALT BY:-

CHECKED BY:-

APPROVED BY:-

SIGNATURE & SEAL
OF ARCHITECT:-

SIGNATURE & SEAL
OF OWNER:-