




BASEMENT PLAN LVL-4
F.F.L. -15900 LVL
T.O.S. -15900 LVL (+222.10 AMSL)

AREA CALCULATIONS FOR BASEMENT - 4									
PARKING AREA									
ADDITIONS									
B	0.5	x	25.925	x	9.099	=	117.946		
C	0.5	x	25.925	x	9.093	=	117.868		
D	2.649	x	47.608	x	1	=	125.114		
E	0.5	x	49.021	x	11.921	=	292.190		
F	0.5	x	49.021	x	11.613	=	284.640		
G	328.971	x	98.709	x	1	=	32472.398		
H	0.5	x	98.843	x	5.139	=	253.977		
TOTAL							33665.133	SQ.MT	(A)
SERVICE AREA									
ADDITIONS									
a	0.5	x	33.637	x	16.808	=	282.685		
b	0.5	x	33.637	x	16.71	=	281.037		
c	15.295	x	24.060	x	1	=	367.998		
d	0.5	x	46.323	x	17.8	=	412.275		
e	0.5	x	46.323	x	17.544	=	406.345		
f	7.317	x	3.564	x	1	=	26.078		
TOTAL							1774.418	SQ.MT	(B)
AREA UNDER SERVICES									
TOTAL							1774.418	SQ.MT	(B)
AREA UNDER PARKING (A+B)									
TOTAL							31888.715	SQ.MT.	(C)
TOTAL PARKING + SERVICE AREA (B+C)									
TOTAL							33665.133	SQ.MT.	(D)
PERMISSIBLE NO'S OF CARS									
TOTAL							31888.715		
TOTAL							32		
TOTAL							995.02344		
TOTAL							997	NO'S	
STP AREA									
ADDITIONS									
1	0.5	x	98.973	x	7.31	=	361.746		
2	0.5	x	98.973	x	7.31	=	361.746		
TOTAL							723.493	SQ.MT	(E)
TOTAL							34388.626	SQ.MT	
TOTAL BASEMENT AREA (D+E)									
TOTAL							34388.626	SQ.MT	

DRG NO. BA-104

KEY PLAN

Member

Block-A

Block-B

- NOTES
1. All toilets will be mechanically ventilated. Conditioned air from the office floor will be sucked in to the toilets and vented out through a vent shaft
2. All spaces (parking basement, service basement ect.) will be artificially lit. Any natural light which is available in the office spaces is only incidental and not essential to the functioning of the building.
3. 100% standby generating capacity will be provided for the entire electrical requirement of the total scheme. This therefore includes standby generation for all common services, fire services, lifts etc. and also the entire electrical load for ventilation & air-conditioning lights and all office equipment.
4. This building will be sprinkled as per NBC norms.
5. Partitions/modifications for interior space layout shall be as per client request/equipments of usable area of floor plate

DOOR SCHEDULE				
TYPE	OPENING SIZE	CELL	LEVEL	REMARKS
R01	1700X2100	R01	+01.00	INTERIOR TOILET DOOR (SINGLE LEAF)
R02	1900X2100	R02	+02.00	DRIVERS TOILET DOOR (SINGLE LEAF)
R03	1900X2100	R03	+02.00	ELEC ROOM (PHS FIRE RATING) (SINGLE LEAF)
R04	1600X2100	R04	+02.00	PAN ROOM (PHS FIRE RATING) (SINGLE LEAF)
R05	1200X2100	R05	+02.00	ANCILLARY ROOM (SINGLE LEAF)
R06	2000X2000	R06	+02.00	DRIVER ROOM (SINGLE LEAF)
R07	2000X2000	R07	+02.00	PHS ROOM (SINGLE LEAF)
R08	2000X2000	R08	+02.00	DRIVER TOILET DOOR (SINGLE LEAF)
R09	2000X2000	R09	+02.00	DRIVER TOILET DOOR (SINGLE LEAF)
R10	2000X2000	R10	+02.00	DRIVER TOILET DOOR (SINGLE LEAF)
R100	2000X2000	R100	+02.00	DRIVER TOILET DOOR (SINGLE LEAF)

Architect
Hafeez
Contractor

PROJECT:-
REVISED BUILDING PLAN OF
CYBERPARK COLONY AREA
MEASURING 11.816 ACRES (LICENCE
NO.180 OF 2007 DATED 02.05.2007 IN
SECTOR 20, GURGAON MANESAR
URBAN COMPLEX

OWNER:
DLF CYBER CITY DEVELOPERS LTD.

CONSULTANT:-

DRG TITLE:
BASEMENT LVL-4
(F.F.L.-15900 MM LVL.)
(T.O.S.-15900 MM LVL.)

REVISION
JOB NO:-
SCALE:
1:250

DRG NO:-
BA-104
DATE:-
21/08/2017

FILE:-
DEALT BY:-
CHECKED BY:-
APPROVED BY:-

SIGNATURE & SEAL
OF ARCHITECT:-

SIGNATURE & SEAL
OF OWNER:-