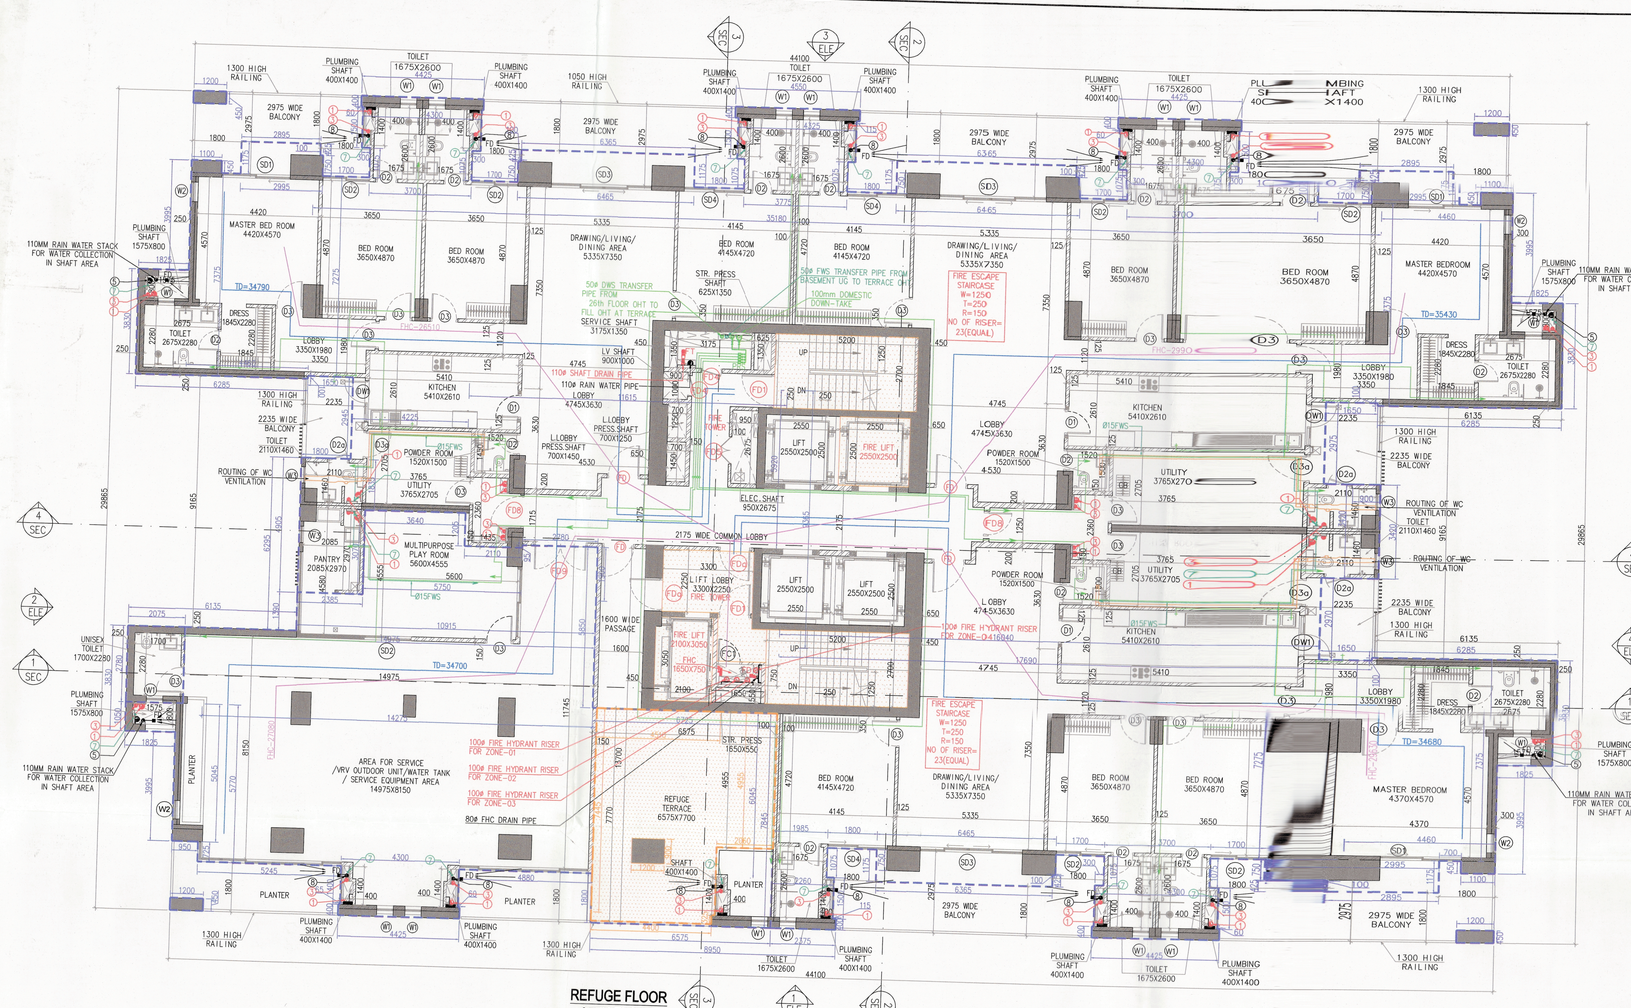


| FLOORS | TOWERS NAME | | |
|---|---|---|---|
| | TOWER-A | TOWER-C | TOWER-E |
| 35TH FLOOR | +122950 | +123100 | +125100 |

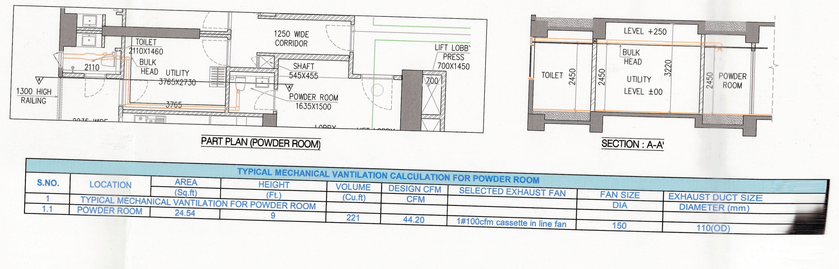





| TYPICAL MECHANICAL VANTILATION CALCULATION FOR POWDER ROOM | | | | | | | | |
|---|---|---|---|---|---|---|---|---|
| S.NO. | LOCATION | AREA | | HEIGHT | VOLUME | FRESH AIR | RECIRCULATING FAN | FAN SIZE | EXHAUST DUCT SIZE |
| | | SQ.FT. | SQ.M. | FT. | CU.FT. | CFM | | MM | DIAMETER (mm) |
| 1 | TYPICAL MECHANICAL VANTILATION FOR POWDER ROOM | | | | | | | | |
| | POWDER ROOM | 24.54 | 2.28 | 9 | 221 | 44.20 | 1#100cfm cassette in line fan | 150 | 1100/500 |




| FLOORS | TOWERS NAME | | |
|---|---|---|---|
| | TOWER-A | TOWER-C | TOWER-E |
| 30TH FLOOR | +105950 | +106100 | +108100 |
| 31ST FLOOR | +109350 | +109500 | +111500 |
| 32ND FLOOR | +112750 | +112900 | +114900 |
| 33RD FLOOR | +116150 | +116300 | +118300 |
| 34TH FLOOR | +119550 | +119700 | +121700 |
| 36TH FLOOR | +126350 | +126500 | +128500 |
| 37TH FLOOR | +129750 | +129900 | +131900 |
| 38TH FLOOR | +133150 | +133300 | +135300 |
| 39TH FLOOR | +136550 | +136700 | +138700 |

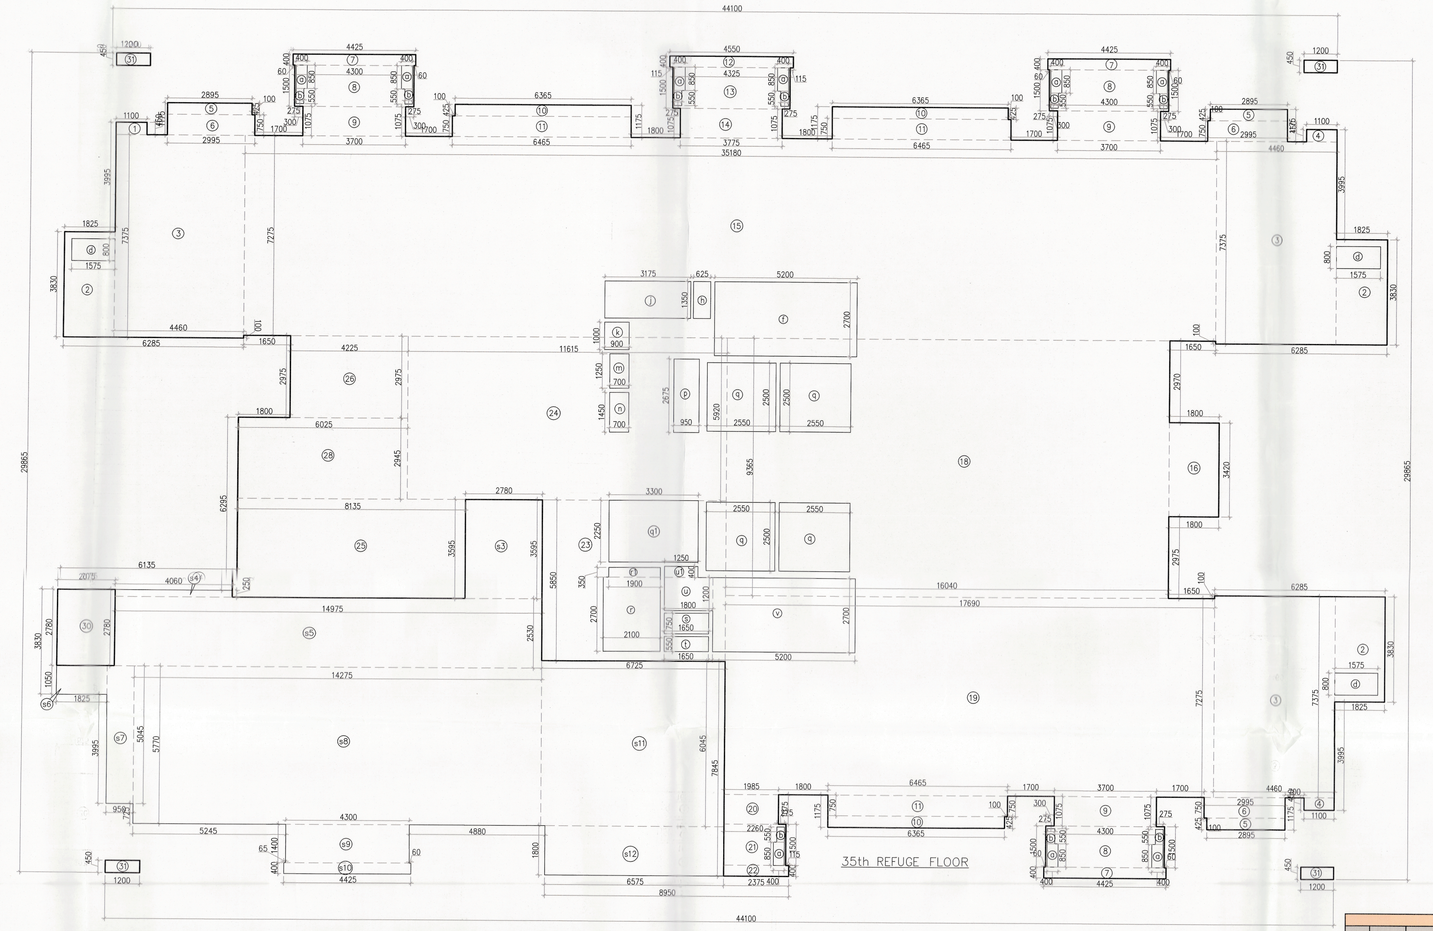


| REFUGE AREA CALCULATION - 35TH. REFUGE FLOOR | | | | | | | | | |
|---|---|---|---|---|---|---|---|---|---|
| GROSS – A | | | | | | | | | |
| r1 | = | 1 | X | 2.060 | X | 4.905 | = | 10.207 | SQM |
| r2 | = | 1 | X | 4.400 | X | 0.305 | = | 1.430 | SQM |
| r3 | = | 1 | X | 4.510 | X | 4.445 | = | 33.577 | SQM |
| | | | | | | TOTAL | = | 45.214 | SQM |
| GROSS – B | | | | | | | | | |
| x1 | = | 1 | X | 1.200 | X | 0.900 | = | 1.080 | SQM |
| | | | | | | TOTAL | = | 1.080 | SQM |
| TOTAL REFUGE AREA | = | GROSS – A | + | GROSS – B | | | | | |
| | = | 45.214 | + | 1.080 | | | | | |
| | = | 46.294 | | SQM | | | | | |
| GROSS AREA OF 35TH. FLOOR (REFUGE ) | = | 798.810 | SQM | | | | | | |
| GROSS AREA OF TYPICAL(1ST TO 34TH & 36TH TO 39TH) FLOOR | = | 1006.133 | SQM | | | | | | |
| TOTAL | = | 1804.943 | SQM | | | | | | |
| TOTAL NO. OF OCCUPANT | = | 1804.943/12.5 | = | 144 | PERSONS | | | | |
| REFUGE AREA REQUIRED | = | 144X0.3 | = | 0.9(ADDITIONAL SPACE TO ACCOMMODATE WHEEL CHAIR SPACE @0.9 SQM PER 200 POPULATION) | | | | | |
| | = | 43.319 | + | 0.9 | | | | | |
| | = | 44.219 | SQM | | | | | | |
| REFUGE AREA PROVIDED | = | 44.134 | SQM | | | | | | |

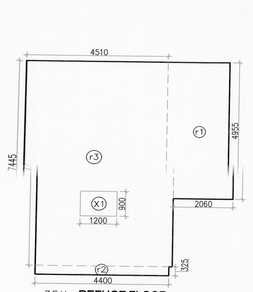


| AREA CALCULATION OF 35TH REFUGE FLOOR | | | | | | | | |
|---|---|---|---|---|---|---|---|---|
| GROSS – A | | | | | | | | |
| 1 | 1 | X | 1.100 | X | 0.400 | = | 0.495 | SQM |
| 2 | 1 | X | 1.825 | X | 3.850 | = | 20.965 | SQM |
| 3 | 1 | X | 4.460 | X | 7.375 | = | 98.878 | SQM |
| 4 | 1 | X | 1.100 | X | 0.400 | = | 0.990 | SQM |
| 5 | 1 | X | 2.890 | X | 0.425 | = | 3.691 | SQM |
| 6 | 1 | X | 2.995 | X | 0.750 | = | 8.739 | SQM |
| 7 | 1 | X | 4.425 | X | 0.400 | = | 5.310 | SQM |
| 8 | 1 | X | 4.300 | X | 1.500 | = | 19.350 | SQM |
| 9 | 1 | X | 3.700 | X | 1.075 | = | 11.910 | SQM |
| 10 | 1 | X | 3.775 | X | 1.075 | = | 12.143 | SQM |
| 11 | 1 | X | 6.465 | X | 0.750 | = | 14.548 | SQM |
| 12 | 1 | X | 4.550 | X | 0.400 | = | 1.820 | SQM |
| 13 | 1 | X | 4.325 | X | 1.500 | = | 6.488 | SQM |
| 14 | 1 | X | 3.775 | X | 1.075 | = | 4.058 | SQM |
| 15 | 1 | X | 35.100 | X | 7.275 | = | 255.359 | SQM |
| 16 | 1 | X | 1.800 | X | 3.420 | = | 6.156 | SQM |
| 17 | 1 | X | 4.300 | X | 1.500 | = | 19.350 | SQM |
| 18 | 1 | X | 17.650 | X | 7.275 | = | 128.413 | SQM |
| 20 | 1 | X | 1.985 | X | 1.075 | = | 2.134 | SQM |
| 21 | 1 | X | 2.290 | X | 1.500 | = | 3.435 | SQM |
| 22 | 1 | X | 2.375 | X | 0.400 | = | 0.950 | SQM |
| 23 | 1 | X | 6.725 | X | 8.850 | = | 59.541 | SQM |
| 24 | 1 | X | 11.615 | X | 5.500 | = | 68.761 | SQM |
| 25 | 1 | X | 8.535 | X | 3.595 | = | 29.245 | SQM |
| 26 | 1 | X | 4.225 | X | 2.975 | = | 12.566 | SQM |
| 27 | 1 | X | 4.225 | X | 2.975 | = | 12.566 | SQM |
| 30 | 1 | X | 2.975 | X | 2.750 | = | 8.769 | SQM |
| 31 | 4 | X | 1.200 | X | 0.450 | = | 2.160 | SQM |
| | | | | | TOTAL | = | 839.244 | SQM |
| GROSS – B | | | | | | | | |
| a | B | X | 0.400 | X | 0.850 | = | 0.340 | SQM |
| b | 1 | X | 0.400 | X | 0.850 | = | 0.340 | SQM |
| c | 1 | X | 1.575 | X | 0.950 | = | 1.781 | SQM |
| f | 1 | X | 5.200 | X | 2.700 | = | 14.040 | SQM |
| h | 1 | X | 0.625 | X | 1.350 | = | 0.844 | SQM |
| i | 1 | X | 3.175 | X | 1.350 | = | 4.286 | SQM |
| k | 1 | X | 0.900 | X | 1.000 | = | 0.900 | SQM |
| m | 1 | X | 0.700 | X | 1.250 | = | 0.875 | SQM |
| n | 1 | X | 0.750 | X | 1.400 | = | 1.050 | SQM |
| p | 1 | X | 0.990 | X | 2.675 | = | 2.647 | SQM |
| q | 4 | X | 2.550 | X | 2.800 | = | 28.560 | SQM |
| q1 | 1 | X | 3.300 | X | 2.250 | = | 7.425 | SQM |
| r | 1 | X | 2.500 | X | 2.700 | = | 6.750 | SQM |
| r1 | 1 | X | 2.500 | X | 2.700 | = | 6.750 | SQM |
| s | 1 | X | 1.850 | X | 0.750 | = | 1.388 | SQM |
| t | 1 | X | 1.850 | X | 0.550 | = | 0.908 | SQM |
| u | 1 | X | 1.800 | X | 1.200 | = | 2.160 | SQM |
| v1 | 1 | X | 1.350 | X | 0.400 | = | 0.540 | SQM |
| v | 1 | X | 5.200 | X | 2.700 | = | 14.040 | SQM |
| | | | | | TOTAL | = | 90.806 | SQM |
| TOTAL FAR AREA OF 35TH REFUGE FLOOR | = | GROSS – A | - | GROSS – B | | | | |
| | = | 839.244 | - | 90.806 | | | | |
| | = | 839.436 | SQM | | | | | |
| GROSS – C | | | | BUILTUP AREA | | | | |
| u | 1 | X | 5.200 | X | 2.700 | = | 14.040 | SQM |
| v | 1 | X | 1.800 | X | 1.200 | = | 2.160 | SQM |
| w | 1 | X | 1.250 | X | 0.400 | = | 0.500 | SQM |
| x | 1 | X | 5.200 | X | 2.700 | = | 14.040 | SQM |
| y | 1 | X | 2.780 | X | 3.350 | = | 9.313 | SQM |
| a5 | 1 | X | 4.060 | X | 0.350 | = | 1.015 | SQM |
| a6 | 1 | X | 14.810 | X | 2.550 | = | 37.787 | SQM |
| a7 | 1 | X | 1.060 | X | 1.040 | = | 1.916 | SQM |
| a8 | 1 | X | 0.950 | X | 0.750 | = | 0.713 | SQM |
| a9 | 1 | X | 14.275 | X | 5.775 | = | 82.427 | SQM |
| a10 | 1 | X | 4.300 | X | 1.400 | = | 6.020 | SQM |
| a11 | 1 | X | 4.425 | X | 0.400 | = | 1.770 | SQM |
| a12 | 1 | X | 6.725 | X | 6.045 | = | 40.653 | SQM |
| a13 | 1 | X | 5.875 | X | 1.800 | = | 11.931 | SQM |
| | | | | | TOTAL | = | 229.989 | SQM |
| TOTAL BUILTUP AREA OF 35TH REFUGE FLOOR | = | FAR AREA | + | GROSS – C | | | | |
| | = | 839.436 | + | 229.989 | | | | |
| | = | 1064.426 | SQM | | | | | |
| TOTAL NON FAR AREA OF 35TH REFUGE FLOOR | = | BUILTUP AREA | - | FAR AREA | | | | |
| | = | 1064.426 | - | 839.436 | | | | |
| | = | 229.989 | SQM | | | | | |

| LIFT CAPACITY | | | |
|---|---|---|---|
| SR. NO. | Shaft Size (mm) | Car Size (mm) | Capacity |
| 1 | 2500x2400 | 2000x1500x2700 | 20PI 1360kg |
| 2 | 1850x3000 | 1100x2000x2700 | 13PI 1088kg |
| 3 | 2500x2400 | 1600x1800x2700 | 20PI 1360kg |

| DOOR AND WINDOW SCHEDULE (TYPICAL AND REFUSE FLOOR) | | | | | | | |
|---|---|---|---|---|---|---|---|
| SR. NO. | NAME | ROUGH OPENING | ROUGH OPENING HEIGHT | SILL LVL | LINTEL LVL | LOCATION | TYPE |
| 1 | D1 | 900 | 2432 | 0 | 2432 | KITCHEN | UPVC |
| 2 | D2 | 800 | 2432 | 0 | 2432 | TOILETS & UTILITY& POWDER ROOM | UPVC |
| 3 | D2a | 800 | 2200 | 0 | 2200 | STAFF TOILET | UPVC |
| 4 | D3 | 1000 | 2432 | 0 | 2432 | BEDROOM1, UTILITY, UNISEX TOILET | UPVC |
| 5 | D3a | 1000 | 2200 | 0 | 2200 | UTILITY BALCONY | UPVC |
| 6 | SD1 | 2495 | 2600 | 0 | 2600 | MASTER BEDROOM | UPVC |
| 7 | SD2 | 1700 | 2600 | 0 | 2600 | BEDROOM 2,3, MULTIPURPOSE PLAYROOM | UPVC |
| 8 | SD3 | 3700 | 2600 | 0 | 2600 | LIVING ROOM | UPVC |
| 9 | SD4 | 2165 | 2600 | 0 | 2600 | BEDROOM 4 | UPVC |
| 10 | DW1 | 1500 | 1050 | 1350 | 2400 | KITCHEN | UPVC |
| 11 | W1 | 600 | 1100 | 1350 | 2450 | TOILET | UPVC |
| 12 | W2 | 700 | 1550 | 1050 | 2600 | MASTER BEDROOM | UPVC |
| 13 | W3 | 600 | 1550 | 1050 | 2600 | UTILITY TOILET | UPVC |
| 14 | W4 | 1000 | 1150 | 1050 | 2200 | SERVICE AREA, STORE ROOM | UPVC |
| 15 | W7 | 600 | 1450 | 1350 | 2800 | MASTER BEDROOM TOILET | UPVC |
| 16 | FD | 1200 | 2432 | 0 | 2432 | ENTRANCE DOOR | 2HR FIRE RATED |
| 17 | FD1 | 1200 | 2432 | 0 | 2432 | FIRE TOWER | 2HR FIRE RATED |
| 18 | FD1 | 1200 | 2150 | 0 | 2150 | STAIRCASE | 2HR FIRE RATED |
| 19 | FD4 | 750 | 2050 | 100 | 2150 | SERVICE & LV SHAFT | 2HR FIRE RATED |
| 20 | FD5 | 1000 | 2050 | 100 | 2150 | ELEC. SHAFT | 2HR FIRE RATED |
| 21 | DW1 | 900 | 2050 | 100 | 2150 | FHC | AUVENNOR |
| 22 | FD8 | 1000 | 2432 | 0 | 2432 | CORRIDOR | 2HR FIRE RATED |
| 23 | FD9 | 2000 | 2432 | 0 | 2432 | SOCIALIZED AREA | 2HR FIRE RATED |

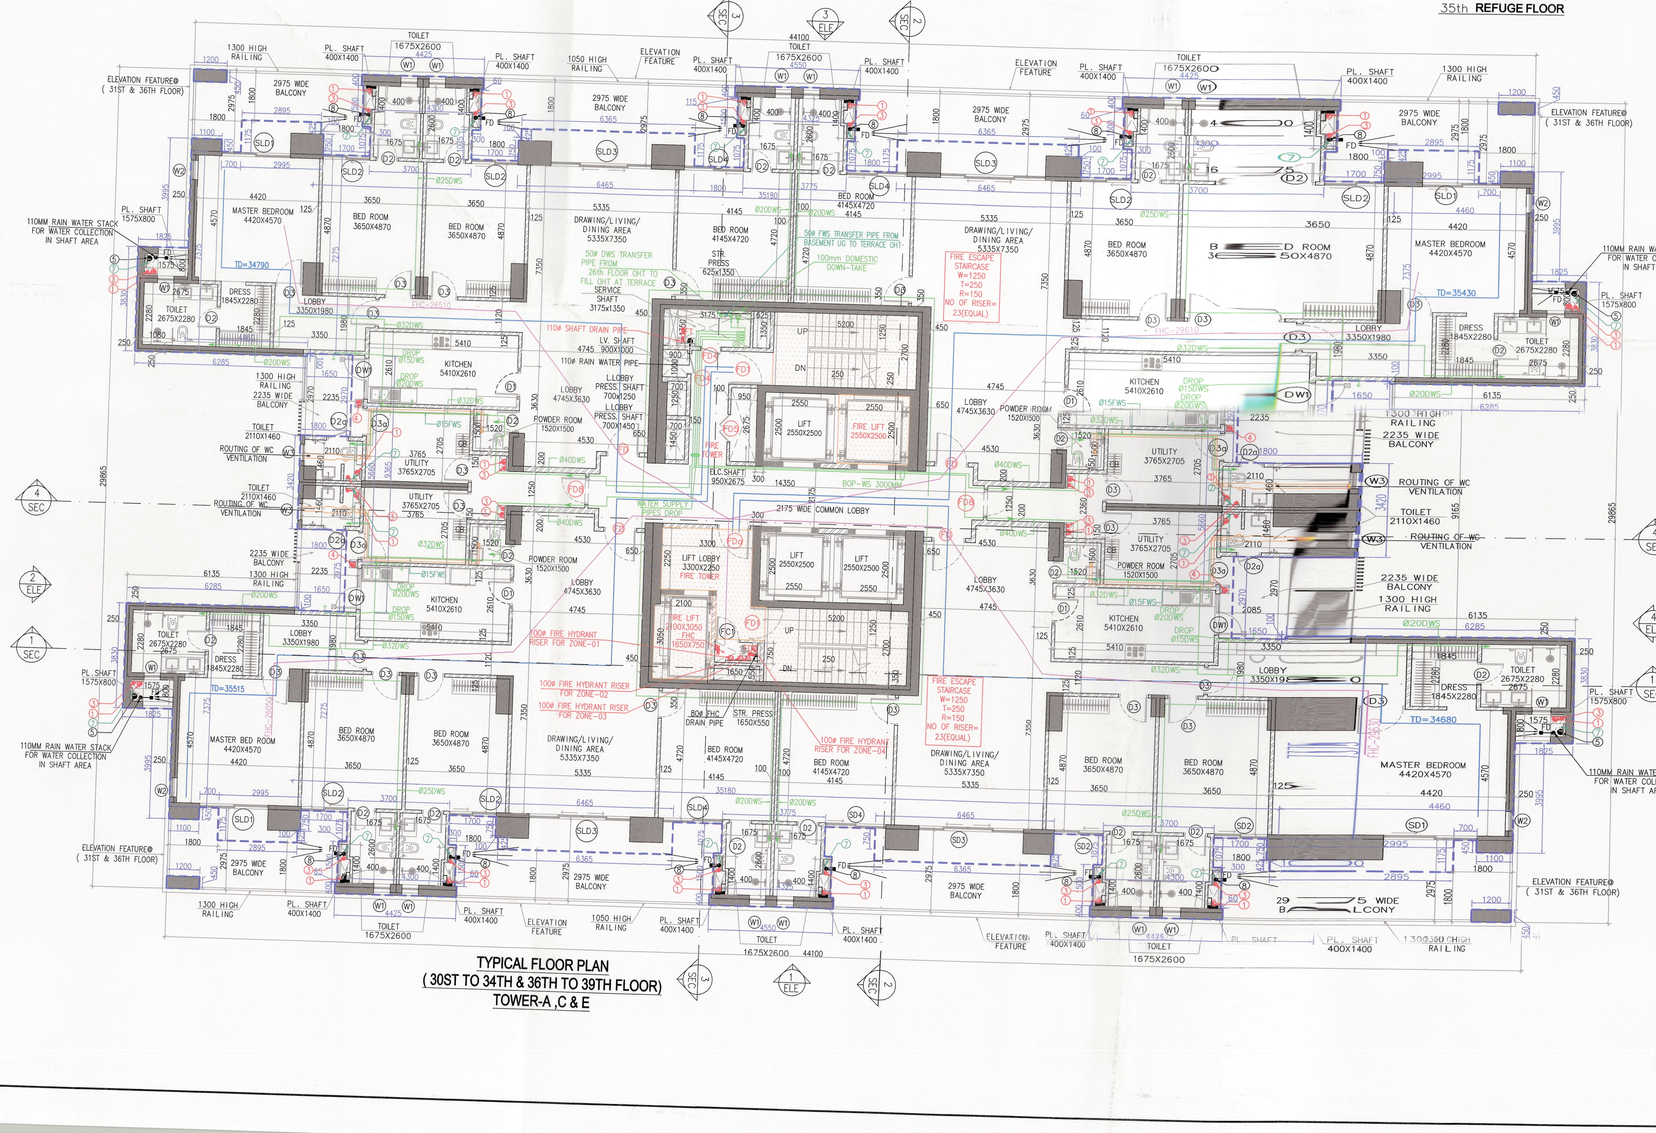


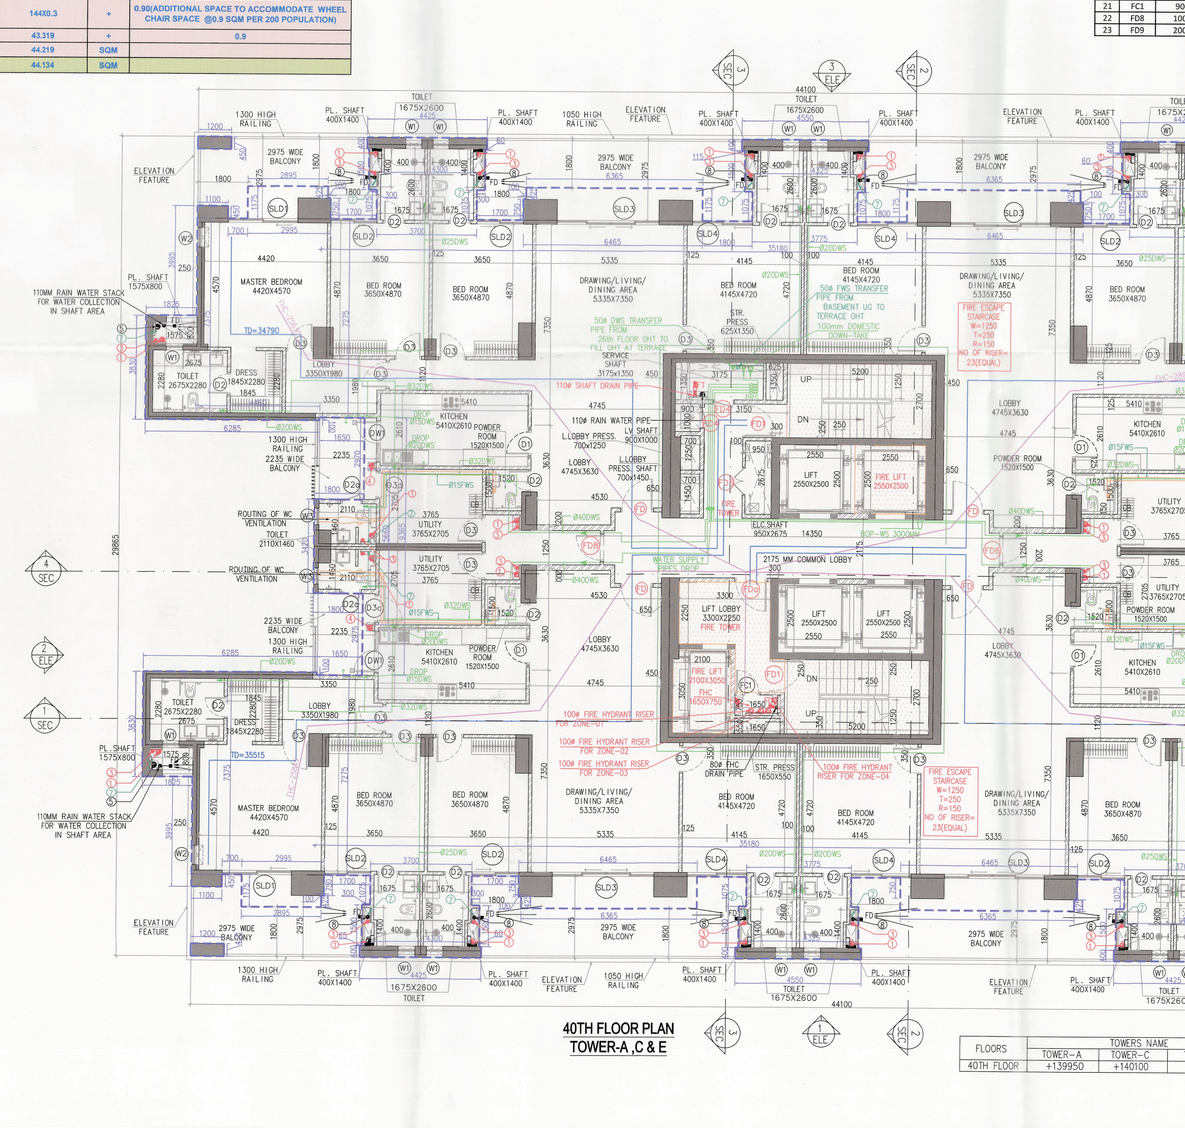


| FLOORS | TOWERS NAME | | |
|---|---|---|---|
| | TOWER-A | TOWER-C | TOWER-E |
| 40TH FLOOR | +139950 | +140100 | +142100 |

Note :-

1. BUILDING WILL BE DESIGNED (STRUCTURES) AS PER RELEVANT IS CODES FOR EARTH QUAKE RESISTANCE.

## PROJECT

REVISED(1ST REVISION) BUILDING PLANS OF PHASE-1(PRIVANA-SOUTH) FALLING UNDER RESIDENTIAL COLONY
UNDER NEW INTEGRATED LICENSING POLICY(NILP) DATED 11.05.2022 ON LAND MEASURING 116.29625 ACRES (LICENCE NO. 219 OF 2023.DATED 25-10-23.) (AN AREA MEASURING 103.05625 ACRES MIGRATION FROM LICENCE NO. 27 OF 2012 DATED 02.04.2012 AND 13.24 ACRES AS FRESH AS FRESH APPLIED AREA) IN SECTOR -76 & 77, GURUGRAM MANESAR URBAN COMPLEX BEING DEVELOPED BY DLF LTD.IN COLLABORATION WITH LAND OWNERS AND IT' S ASSOCIATE COMPANIES

## DESIGN ARCHITECTS

Arcop Associates Pvt. Ltd.,
Plot No.-36B,Institutional Area,
Sector-32,Gurgaon,
Haryana-122001.

## SUBMISSION ARCHITECTS

RSMS ARCHITECTS PVT. LTD.
69,Nora Niwas Bhawani Kunj
(Behind D2), Vasant Kunj,
New Delhi-110070.
Tel.:011-26898616,26898617
www.rsms-arch.com

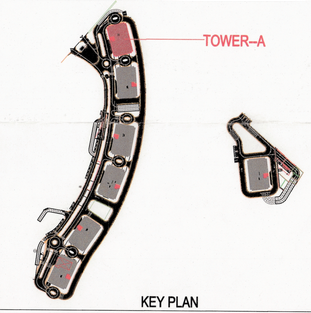


KEY PLAN

This is a "PROVISIONAL BUILDING PLAN" approved only for the purpose of inviting Objections from the general public

STP(HQ) Municipality B.P.A.C.

STP(G) Manhar B.P.A.C

CT(NHR) Dhalmas B.P.A.C.

DTP(HQ)

ATP(HQ)

ARCHITECT'S SEAL & SIGNATURE

PARTNER/OWNER'S SEAL & SIGNATURE

DLF Limited

JAN, 2025

Scale : 1:100

NORTH

TYPICAL 30ST TO 34TH, 36TH TO 39TH & 40 TH. FLOOR PLAN
35TH REFUGE FLOOR PLAN
OF AREA CALCULATION
(TOWER-A,C & E)

Drawing No:-

TA-07

1-06052025