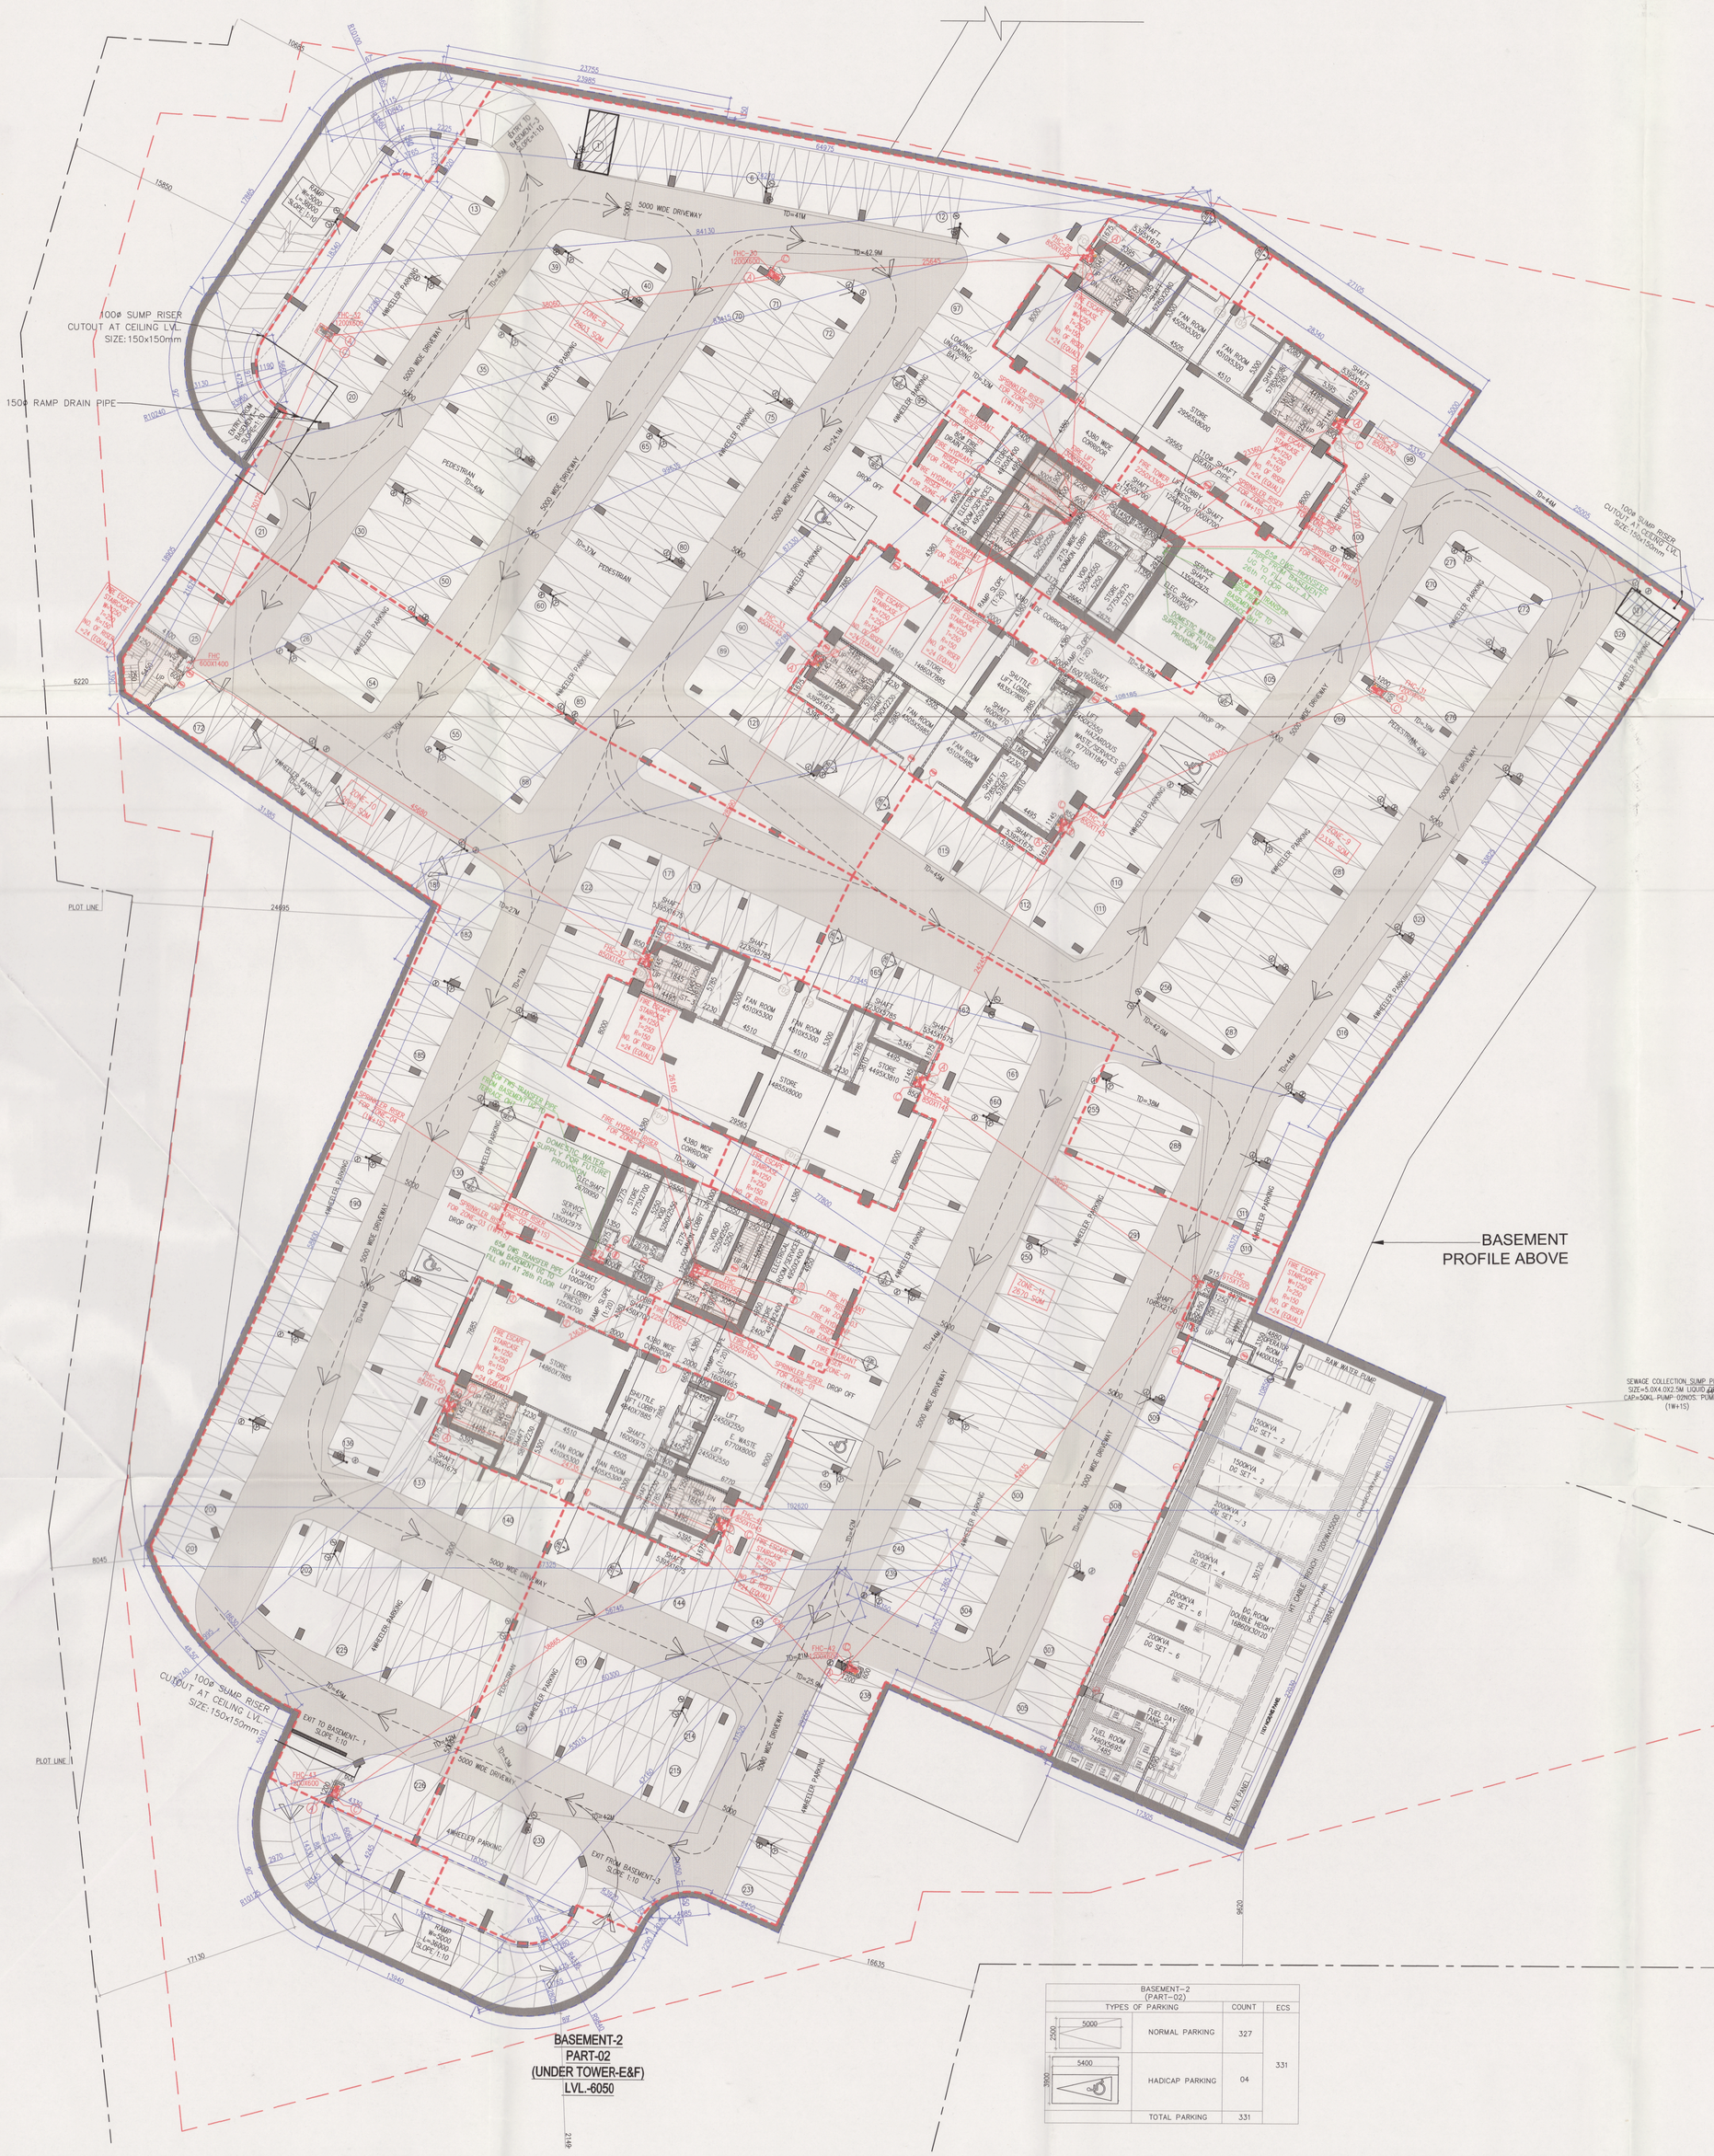

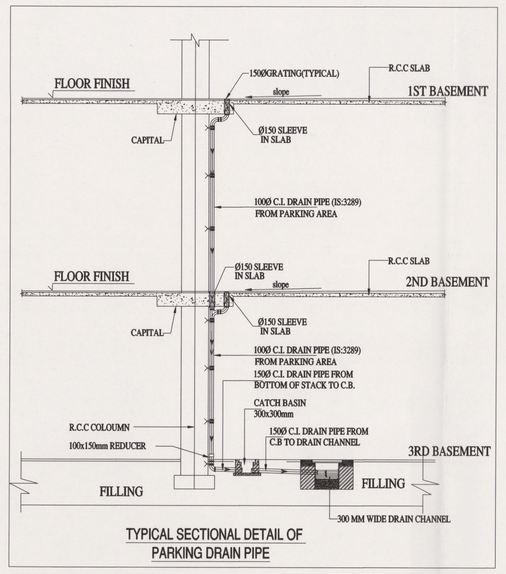

TYPICAL SECTIONAL DETAIL OF PARKING DRAIN PIPE

LEGEND :-

	1	160 OD uPVC SWR CLASS B SOIL / WASTE & VENT PIPE
	2	110 OD uPVC SWR CLASS B ANTISYPHONIC PIPE
	3	110 OD uPVC SWR CLASS B SOIL / WASTE PIPE
	5	160 OD uPVC SWR CLASS A RAIN WATER DOWNSAG PIPE
	5	DOMESTIC WATER SUPPLY DOWNSAG PIPE (GI CLASS C)
	7	FLUSHING WATER SUPPLY DOWNSAG PIPE (GI CLASS C)
	8	110 OD uPVC SWR CLASS A BALCONY DRAIN PIPE
	F.D.	FLOOR DRAIN
DWS		DOMESTIC WATER SUPPLY
FWS		FLUSHING WATER SUPPLY
PRS		PRESSURE REDUCING VALVE STATION
W.T.		NAHANI TRAP 150mm WATER SEALED
W.T.		P.J.D TRAP 150mm WATER SEALED
	1	110 OD uPVC SWR CLASS B SOIL PIPE
	2	110 OD uPVC SWR CLASS B WASTE PIPE
	3	50 OD uPVC SWR CLASS B WASTE PIPE
	4	40 OD uPVC SWR CLASS B KITCHEN SINK & WASH BASIN OUTLET PIPE
	1	63/75 OD uPVC SWR CLASS B WASTE PIPE

PLUMBING LEGEND

D	100# C.I. PARKING DRAIN PIPE
P	100# C.I. PARKING DRAIN POINT
	DRAIN CHAMBER SIZE:(300x300x750MM)
	210# uPVC PIPE PRESSER RATE 10kg/cm2

DOOR AND WINDOW SCHEDULE (TOWER BASEMENT)

SR. NO.	NAME	ROUGH OPENING WIDTH	ROUGH OPENING HEIGHT	SILL LVL	LINTEL LVL	LOCATION	TYPE FIRE RATED
1	FD1	1200	2150	0	2150	STAIRCASE, SHOTTLE LIFT LOBBY, FIRE TOWER	2 HRS
2	FD2	1500	2150	0	2150	EXHAUST AND FRESH AIR FAN ROOM	2 HRS
3	FD3	1500	2050	100	2150	BATTERY AND UPS ROOM	2 HRS
4	FD4	750	2050	100	2150	SERVICE & LV SHAFT	2 HRS
5	FD5	1500	2050	100	2150	ELEC. SHAFT (CORE)	2 HRS
6	FC1	900	2050	100	2150	FIRE	2 HRS
7	FD7	1200	2050	100	2150	ELECTRICAL ROOM	2 HRS
8	FD10	1800	2050	100	2150	HT ELEC. SHAFT (TOWER D)	2 HRS
9	FD12	1000	2150	0	2150	STORE ROOMS/SERVICES	2 HRS
10	FD14	1500	2150	0	2150	DG ROOM	2 HRS

BASEMENT-2 (PART-02)

TYPES OF PARKING		COUNT	ECS
2500 5000	NORMAL PARKING	327	331
3000 5400	HADICAP PARKING	04	
	TOTAL PARKING	331	

BASEMENT-2 (PART-03)

TYPES OF PARKING		COUNT	ECS
2500 5000	NORMAL PARKING	165	167
3000 5400	HADICAP PARKING	02	
	TOTAL PARKING	167	

Note :-

1. BUILDING WILL BE DESIGNED (STRUCTURES) AS PER RELEVANT IS CODES FOR EARTH QUAKE RESISTANCE.

PROJECT

REVISED(1ST REVISION) BUILDING PLANS OF PHASE-1(PRIVANA-SOUTH) FALLING UNDER RESIDENTIAL COLONY UNDER NEW INTEGRATED LICENSING POLICY(NILP) DATED 11.05.2022 ON LAND MEASURING 116.29625 ACRES (LICENCE NO. 219 OF 2023.DATED 25-10-23.) (AN AREA MEASURING 103.05625 ACRES MIGRATION FROM LICENCE NO. 27 OF 2012 DATED 02.04.2012 AND 13.24 ACRES AS FRESH AS FRESH APPLIED AREA) IN SECTOR -76 & 77, GURUGRAM MANESAR URBAN COMPLEX BEING DEVELOPED BY DLF LTD.IN COLLABORATION WITH LAND OWNERS AND IT`S ASSOCIATE COMPANIES

DESIGN ARCHITECTS

Arcop Associates Pvt. Ltd.,
Plot No.–36B,Institutional Area,
Sector–32,Gurgaon,
Haryana–122001.

SUBMISSION ARCHITECTS

RSMS ARCHITECTS

RSMS ARCHITECTS PVT. LTD.
69,Nora Niwas Bhawani Kunj
(Behind D2), Vasant Kunj,
New Delhi–110070.
Tel.: 011–26898616,26898617
www.rsms–arch.com

This is a "PROVISIONAL BUILDING PLAN" approved only for the purpose of inviting Objections from the general public

S.T.P.(HQ) Member Secretary B.P.A.C. — S.T.P.(O) Member B.P.A.C. — C.T.P.(HR.) Chairman B.P.A.C.

DTP(HQ) JD. — ATP(HQ) ATP

DINESH KUMAR VAIN(I) Member B.P.A.C.

Checked and found ok for Public Health (Internal) Service only subject to comments in its forwarding letter No.3552210 Dt.31/12/2024

Executive Engineer (HQ) Chief Engineer-I HSVP P...

TO BE RESUBMITTED VIDE OFFICE MEMO NO.43495 DATED 19/11/2025

ARCHITECT'S SEAL & SIGNATURE	OWNER'S SEAL & SIGNATURE
Council of Architecture Registration No. CA/2015/72324	DLF Limited Authorised Signatory

JAN.–2025 | Scale : 1:200 | NORTH

Drawing Title:–
BASEMENT-2(PART-02,03) (UNDER TOWER - E & F) (UNDER TOWER - G)

Drawing No:–
BS-02a
1–06052025