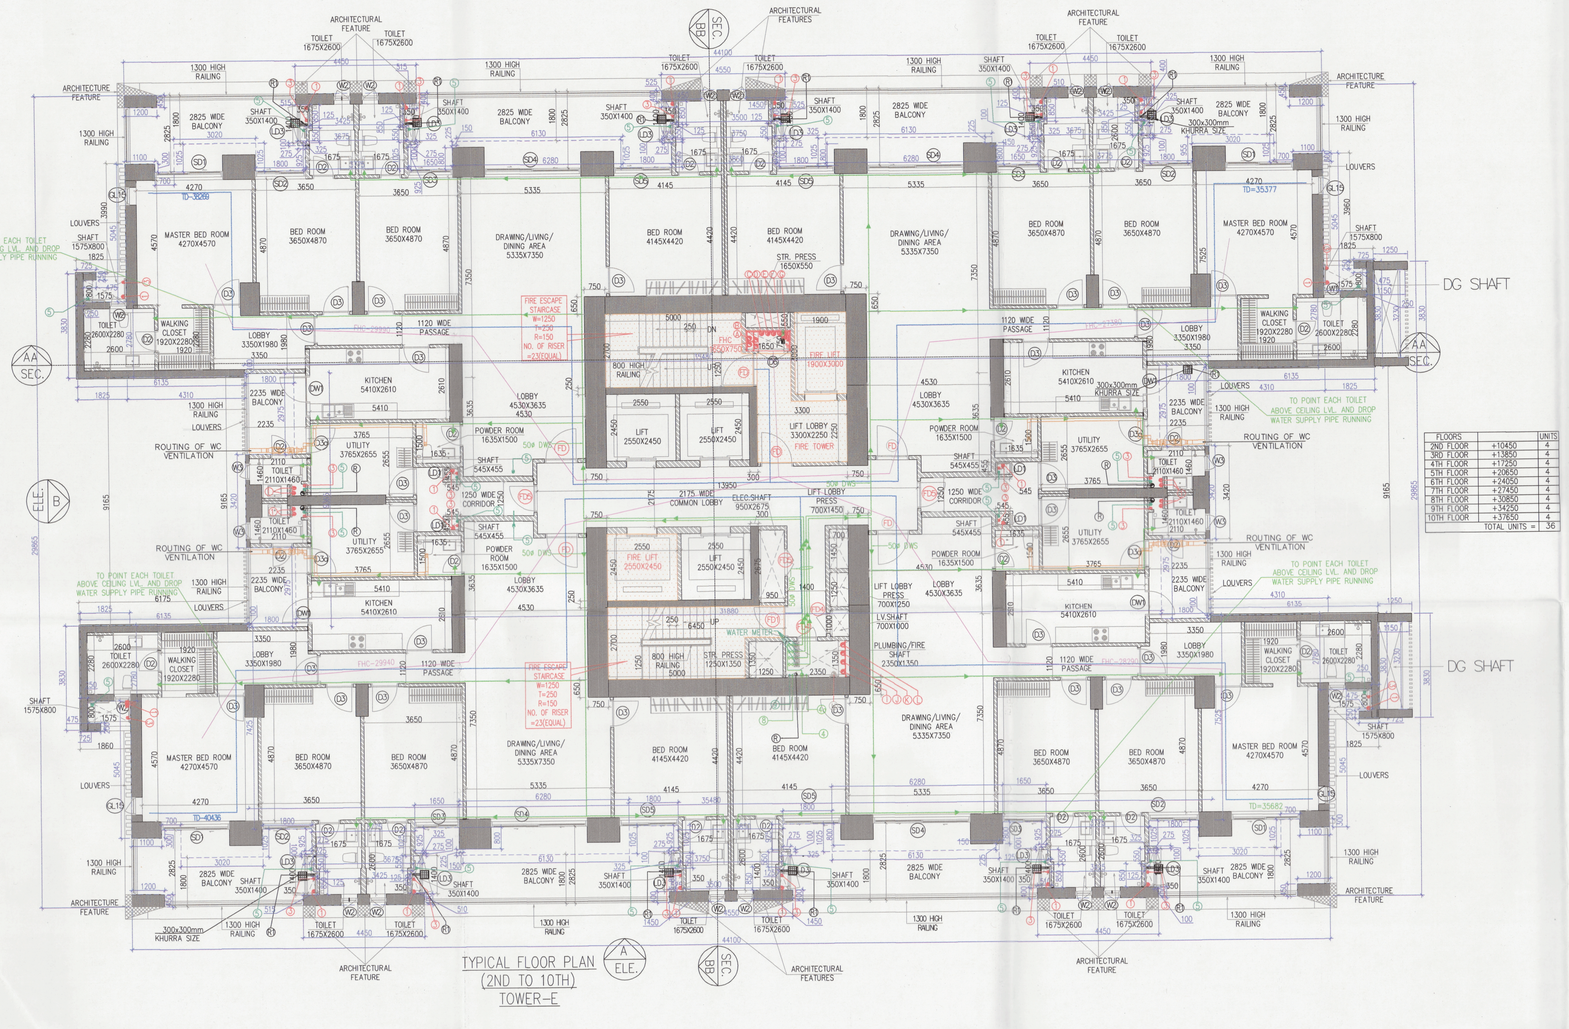

FLOORS	UNITS
2ND TO 10TH	4 UNITS
11TH FLOOR	4 UNITS
12TH FLOOR	4 UNITS
13TH FLOOR	4 UNITS
14TH FLOOR	4 UNITS
15TH FLOOR	4 UNITS
16TH FLOOR	4 UNITS
17TH FLOOR	4 UNITS
18TH FLOOR	4 UNITS
TOTAL UNITS =	36

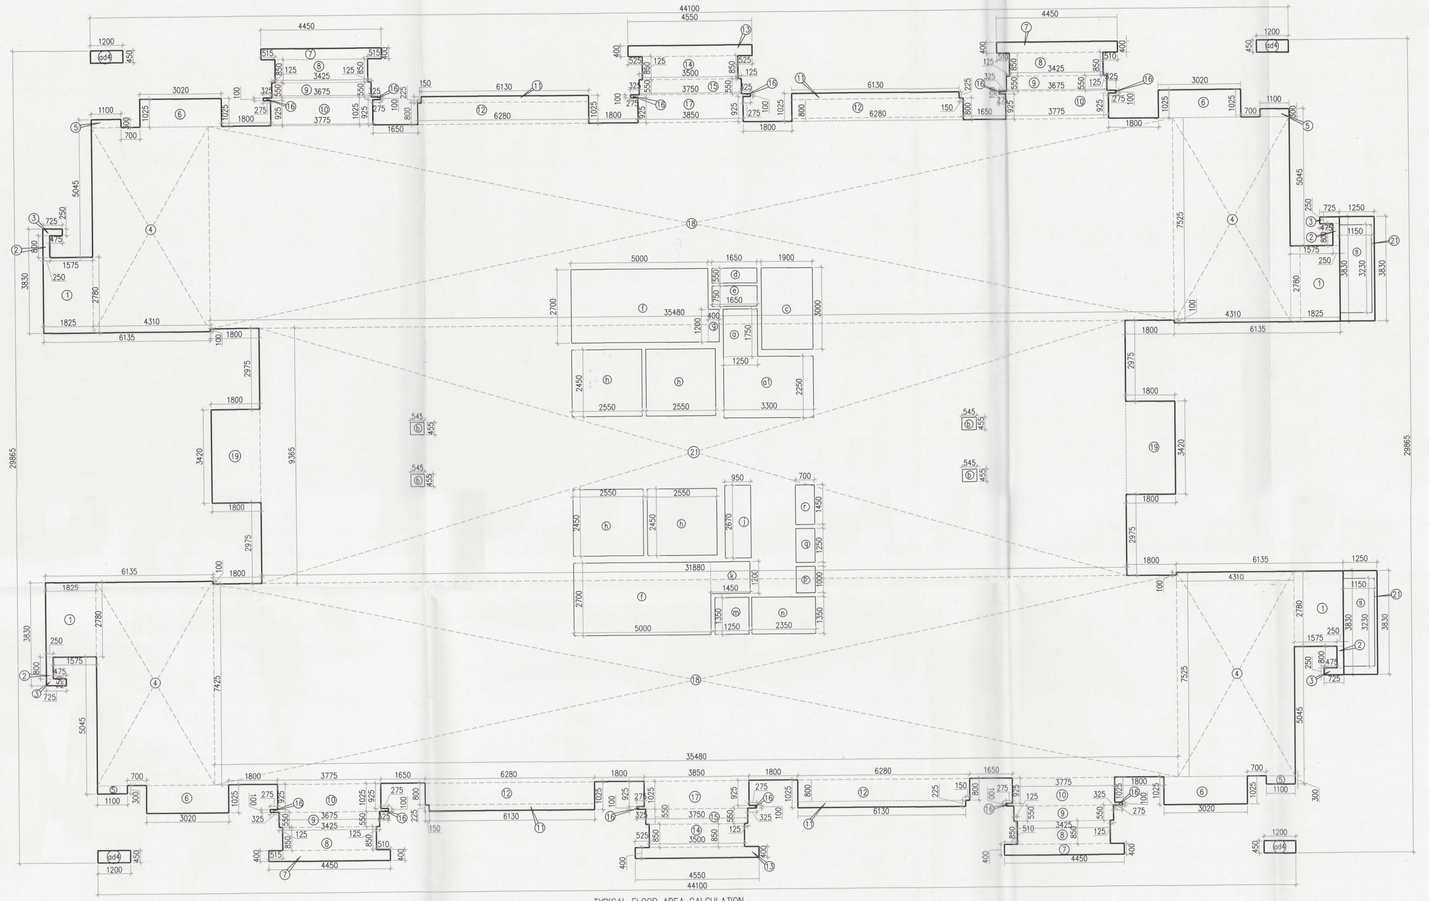

AREA CALCULATION OF TYPICAL (1st TO 10th) FLOOR (TOWER-E)								
GROSS – A								
1	4	X	1.825	X	2.780	=	20.294	SQM
2	4	X	8.730	X	8.250	=	288.090	SQM
3	4	X	8.730	X	2.250	=	0.705	SQM
4	4	X	8.370	X	1.620	=	129.731	SQM
5	4	X	1.130	X	0.300	=	1.356	SQM
6	4	X	3.000	X	1.025	=	12.162	SQM
7	4	X	4.450	X	0.400	=	7.120	SQM
8	4	X	3.425	X	0.650	=	8.905	SQM
9	4	X	3.425	X	0.650	=	8.905	SQM
10	4	X	3.775	X	1.025	=	15.478	SQM
11	4	X	6.130	X	0.225	=	5.517	SQM
12	4	X	6.280	X	0.800	=	20.096	SQM
13	2	X	4.550	X	0.400	=	3.640	SQM
14	2	X	3.500	X	0.650	=	4.550	SQM
15	2	X	3.775	X	1.050	=	8.705	SQM
16	2	X	0.375	X	0.100	=	0.150	SQM
17	2	X	3.850	X	1.020	=	7.840	SQM
18	2	X	35.480	X	7.425	=	526.678	SQM
19	2	X	1.800	X	4.240	=	15.312	SQM
20	1	X	31.860	X	6.360	=	206.556	SQM
21	1	X	1.800	X	1.425	=	2.565	SQM
22	4	X	1.200	X	0.400	=	1.920	SQM
					TOTAL	=	1154.611	SQM
GROSS – B								
a	1	X	1.250	X	1.750	=	2.188	SQM
a1	1	X	3.500	X	2.250	=	7.875	SQM
b	4	X	0.540	X	0.600	=	1.555	SQM
c	1	X	0.540	X	0.900	=	0.700	SQM
d	1	X	1.650	X	0.500	=	0.908	SQM
e	1	X	1.650	X	0.750	=	1.238	SQM
f	1	X	1.650	X	1.700	=	27.000	SQM
g	1	X	0.450	X	1.200	=	0.480	SQM
h	1	X	0.450	X	1.200	=	0.480	SQM
i	1	X	1.650	X	1.700	=	2.537	SQM
j	1	X	1.450	X	1.200	=	1.740	SQM
m	1	X	1.450	X	1.200	=	1.668	SQM
n	1	X	2.350	X	1.350	=	3.173	SQM
o	1	X	0.700	X	1.350	=	0.945	SQM
o1	1	X	0.700	X	1.250	=	0.875	SQM
p	1	X	1.150	X	1.350	=	1.553	SQM
s	2	X	1.150	X	1.250	=	2.875	SQM
					TOTAL	=	86.878	SQM
TOTAL FAR AREA OF TYPICAL (1st TO 10th) FLOOR (TOWER-E)				=	GROSS – A	-	GROSS – B	
				=	1154.611	-	86.878	
				=	1014.536	SQM		
BUILTUP AREA								
GROSS – C								
c	2	X	0.540	X	0.700	=	27.000	SQM
k	1	X	0.450	X	1.200	=	0.480	SQM
l	1	X	1.450	X	1.200	=	1.740	SQM
					TOTAL	=	29.220	SQM
TOTAL BUILTUP AREA OF TYPICAL (1st TO 10th) FLOOR (TOWER-E)				=	FAR AREA	=	GROSS – C	
				=	1014.536	=	29.220	
				=	1043.756	SQM		
TOTAL NON FAR AREA OF TYPICAL (1st TO 10th) FLOOR (TOWER-E)				=	BUILTUP AREA	-	FAR AREA	
				=	1043.756		1014.536	
				=	29.220	SQM		

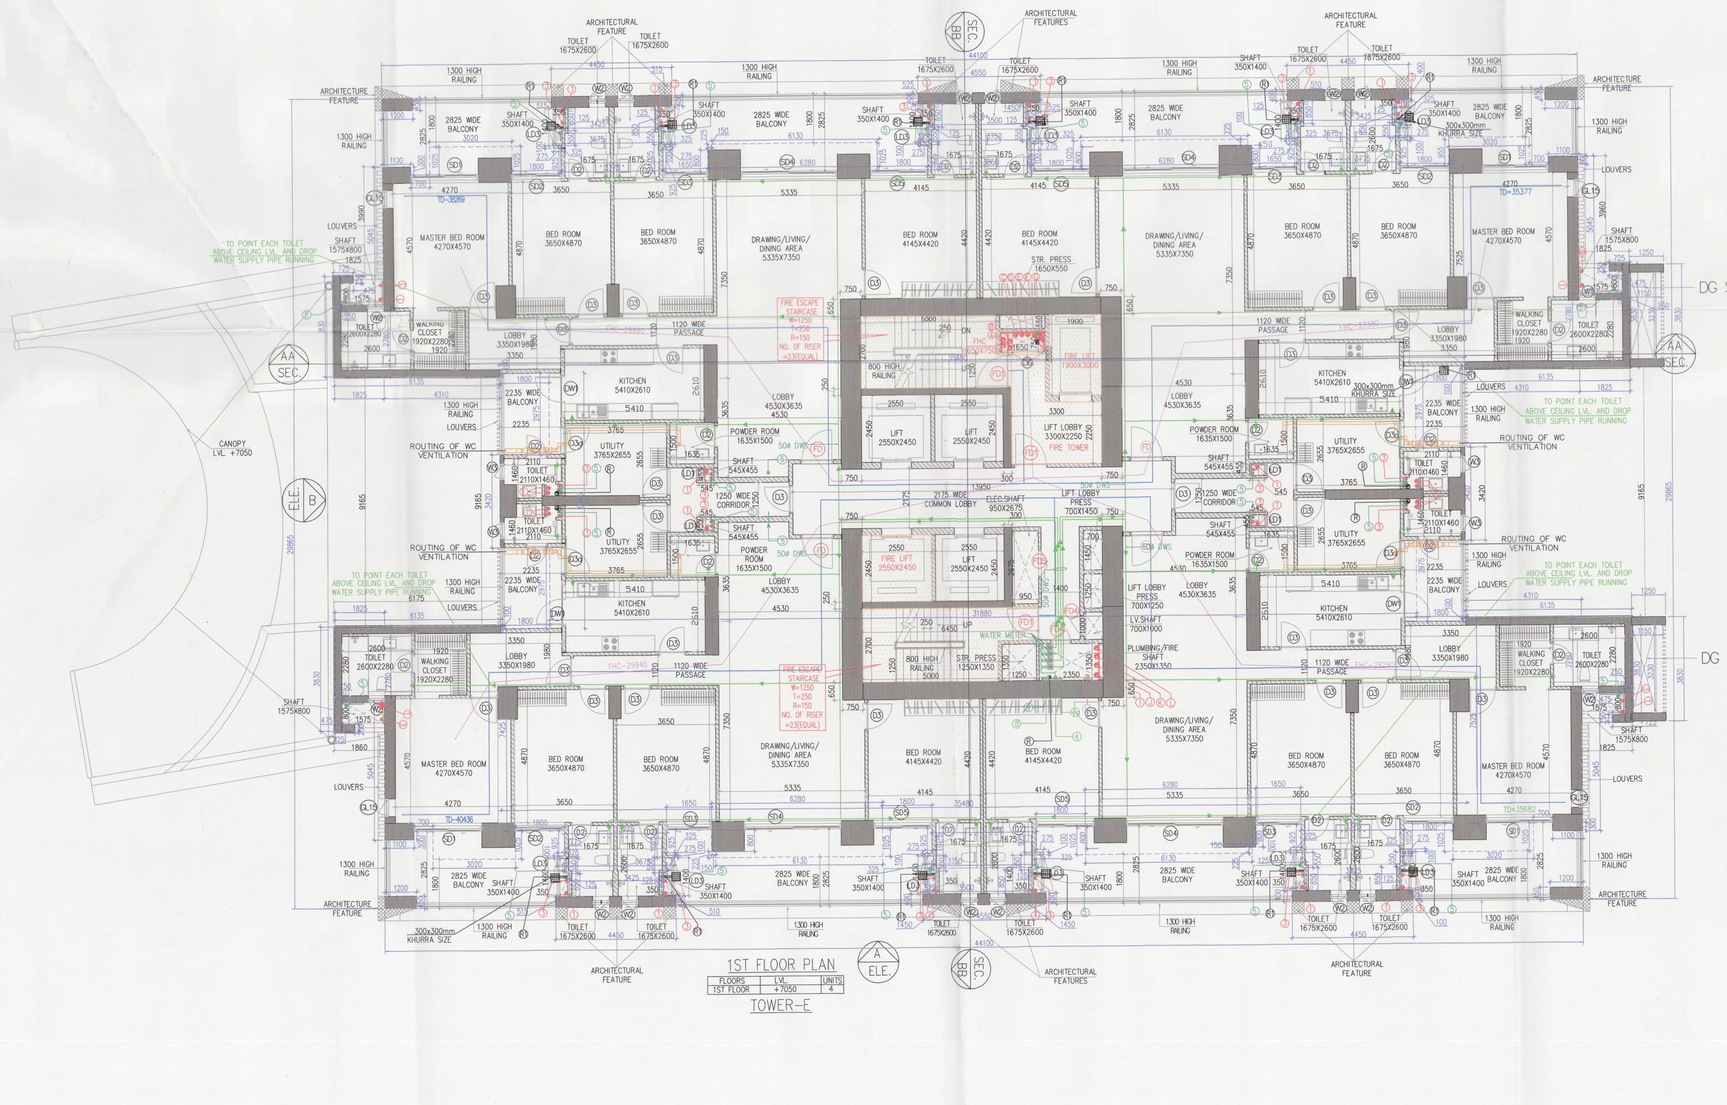

DIMENSION LEGEND	
1525	ARCHITECTURE DIM.
1525	AREA DIM.

LIFT CAPACITY

SR. NO.	Shaft Size (mm)	Car Size (mm)	Capacity
1	2500x2400	2000x1500x2700	20PY 1360Kg
2	1900x3000	1100x2300x2700	16PY 1088Kg
3	2500x3400	1600x1900x2700	20PY 1360Kg

SHAFT PIPE DETAIL

SYMBOL	ABBRIVATION	DESCRIPTION
(1)	RWP	150# RAIN WATER PIPE
(2)	RWP	75# RAIN WATER PIPE
(3)	SP	100Ø SOIL & WASTE PIPE
(4)	VP	100Ø VENT PIPE
(5)	DWS	DOMESTIC WATER SUPPLY DN. 75#C PIPE
(6)	DWS	DOMESTIC WATER SUPPLY DN. 75#C PIPE TO TOP (TWO FLOOR
(7)	DWS	DOMESTIC WATER SUPPLY DN. 75#C PIPE TO PH. FLOOR
(8)	FWS	FLUSHING WATER SUPPLY DN. 75#C PIPE
(9)	DWS(OH)	DOMESTIC WATER RISER TO OHT FILLING
(10)	FWS (R)	FLUSHING WATER SUPPLY RISER TO OHT FILLING
X		100# M.S PARKING DRAIN PIPE
X1		150# M.S RAMP DRAIN PIPE

Checked and found ok for Public Health (Internal) Service only subject to comments in in forwarding letter No.3552 dt. 03/12/24

Executive Engineer (HQ)
PHE Department, Panchkula

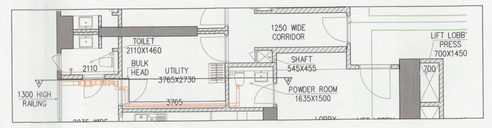

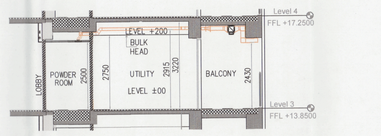

TYPICAL MECHANICAL VANTILATION CALCULATION FOR POWDER ROOM

S. NO.	LOCATION	AREA (Sq.ft)	HEIGHT (Ft.)	VOLUME (Cu.ft)	DESIGN CFM CFM	SELECTED EXHAUST FAN	FAN SIZE DIA	EXHAUST DUCT SIZE DIAMETER (mm)
1	TYPICAL MECHANICAL VANTILATION FOR POWDER ROOM							
1.1	POWDER ROOM	26.4	9	238	47.60	1#100cfm cassette in line fan	150	110(OD)

DOOR AND WINDOW SCHEDULE

SR. NO.	TYPE	WIDTH (mm)	HEIGHT (mm)	SILL LVL	LINTEL LVL	TYPE
1	S1	900	2100	0	2100	UPVC
2	S2	750	2100	0	2100	UPVC
3	S3	1000	2100	0	2100	UPVC
4	S3a	1000	2100	0	2100	UPVC
5	S4	800	2100	0	2100	UPVC
6	S5	1800	2400		3600	UPVC
7	S6	1100	2400	50	3600	UPVC
8	S7	1200	2400		3600	UPVC
9	S8	1500	2400		3600	UPVC
10	S9	1800	2400		3600	UPVC
11	S01	2500	2600	0	2600	UPVC
12	S02	1750	2600	0	2600	UPVC
13	S03	3100	2600	0	2600	UPVC
14	S04	2100	2600	0	2600	UPVC
15	S05	4200	2600	0	2600	UPVC
16	S06	2500	2600	0	2600	UPVC
17	S08	2400	2600	0	2600	UPVC
18	S09	5000	2600	0	2600	UPVC
19	DW1	1300	1350	1050	2600	UPVC
20	DW2	1500	2600	0	2600	UPVC
21	DW3	5000	5000	0	5000	UPVC
22	DW4	6000	5000	0	5000	UPVC
23	DW5	4000	5000	0	5000	UPVC
24	DW6	9500	5000	0	5000	UPVC
25	W1	750	1550	1050	2600	UPVC
26	W2	600	1550	1050	2600	UPVC
27	W3	700	1550	1050	2600	UPVC
28	W4	1100	1550	1050	2600	UPVC
29	W5	1200	1550	1050	2600	UPVC
30	W6	1700	1550	1050	2600	UPVC
31	W8	5200	1200	1050	2400	UPVC
32	FD	1200	2400	0	2400	2HR FIRE RATED
33	FDa	1200	2400	0	2400	2HR FIRE RATED
34	FD1	900	2400	0	2400	2HR FIRE RATED
35	FD2	1500	2400	0	2400	2HR FIRE RATED
36	FD3	1000	2400	50	2450	2HR FIRE RATED
37	FD4	750	2350	50	2400	2HR FIRE RATED
38	FD5	1200	2350	50	2400	2HR FIRE RATED
39	FD6	1500	2350	50	2400	2HR FIRE RATED
40	FD7	1000	2700		2700	2HR FIRE RATED
41	FD8	1200	2700		2700	2HR FIRE RATED
42	FD9	1800	2400		2400	2HR FIRE RATED
43	GL	8000	5000	0	5000	UPVC
44	GL1	1000	5000	0	5000	UPVC

Note :-

1. BUILDING WILL BE DESIGNED (STRUCTURES) AS PER RELEVANT IS CODES FOR EARTH QUAKE RESISTANCE.

PROJECT

REVISED (1ST REVISION) BUILDING PLANS OF PHASE-VI (PRIVANA-WEST) FALLING UNDER RESIDENTIAL COLONY UNDER NEW INTEGRATED LICENSING POLICY(NILP) DATED 11.05.2022 ON LAND MEASURING 116.29625 ACRES (LICENCE NO. 219 OF 2023,DATED 25-10-23.) (AN AREA MEASURING 103.05625 ACRES MIGRATION FROM LICENCE NO. 27 OF 2012 DATED 02.04.2012 AND 13.24 ACRES AS FRESH AS FRESH APPLIED AREA) IN SECTOR -76 & 77, GURUGRAM MANESAR URBAN COMPLEX BEING DEVELOPED BY DLF LTD.IN COLLABORATION WITH LAND OWNERS AND IT`S ASSOCIATE COMPANIES

DESIGN ARCHITECT

ARCHITECTS :-

DESIGN FORUM INTERNATIONAL

Address : K-47 , KAILASH COLONY , NEW DELHI -48
Phone : 011-46556600,46556601 , FAX - 46556601
Website: www.designforuminternational.com

ASSOCIATE ARCHITECTS

RSMS ARCHITECTS

RSMS ARCHITECTS PVT. LTD.
69,Nora Niwas Bhawani Kunj
(Behind D2), Vasant Kunj,
New Delhi-110070.
Tel.: 011-26898616,26898617
www.rsms-arch.com

This is a "PROVISIONAL BUILDING PLAN" approved only for the purpose of inviting Objections from the general public

S.T.P.(HQ) Member Secretary B.P.A.C. | S.T.P.(O) Member B.P.A.C. | CTP(HR.) Chairman B.P.A.C.

DTP(HQ) | ATP(HQ) | JD. | P.A. | A.T.P. | DINESH KUMAR PA(HQ)

TO BE READ IN CONJUNCTION WITH OFFICE MEMO NO. 43791 DATED 19/11/2025

ARCHITECT'S SEAL & SIGNATURE	OWNER'S SEAL & SIGNATURE
CHANCHAL JAIN (REGISTERED ARCHITECT) CA/2005/39771	DLF Limited

JAN.-2025	Scale : 1:100	SHEET NO. 1

Drawing Title:-
1ST FLOOR PLAN
TYPICAL 2ND TO 10TH FLOOR PLAN
& AREA CALCULATION
(TOWER- E)

Drawing No:-
TE-02

03012025