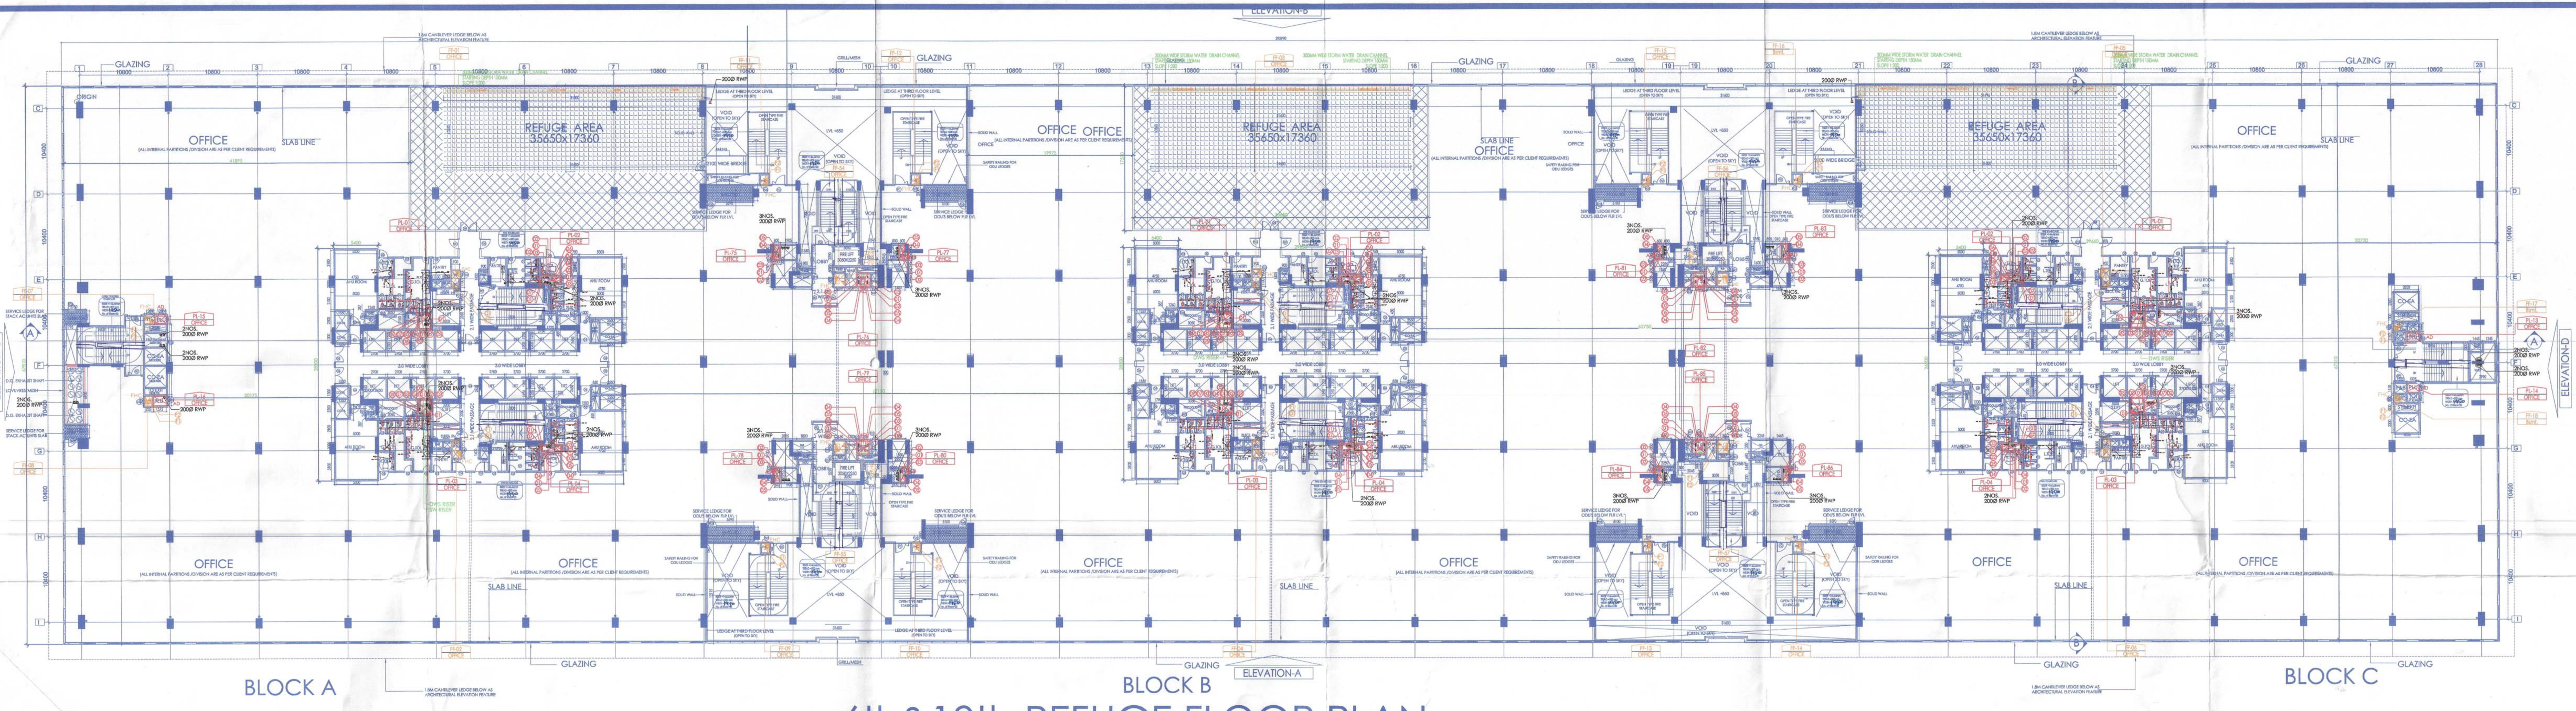

BLOCK A

BLOCK B

BLOCK C

6th&10th REFUGE FLOOR PLAN

FLOOR LEVELS	TOS	FFL
6TH FLOOR	+26925	+27000
10THFLOOR	+44525	+44600

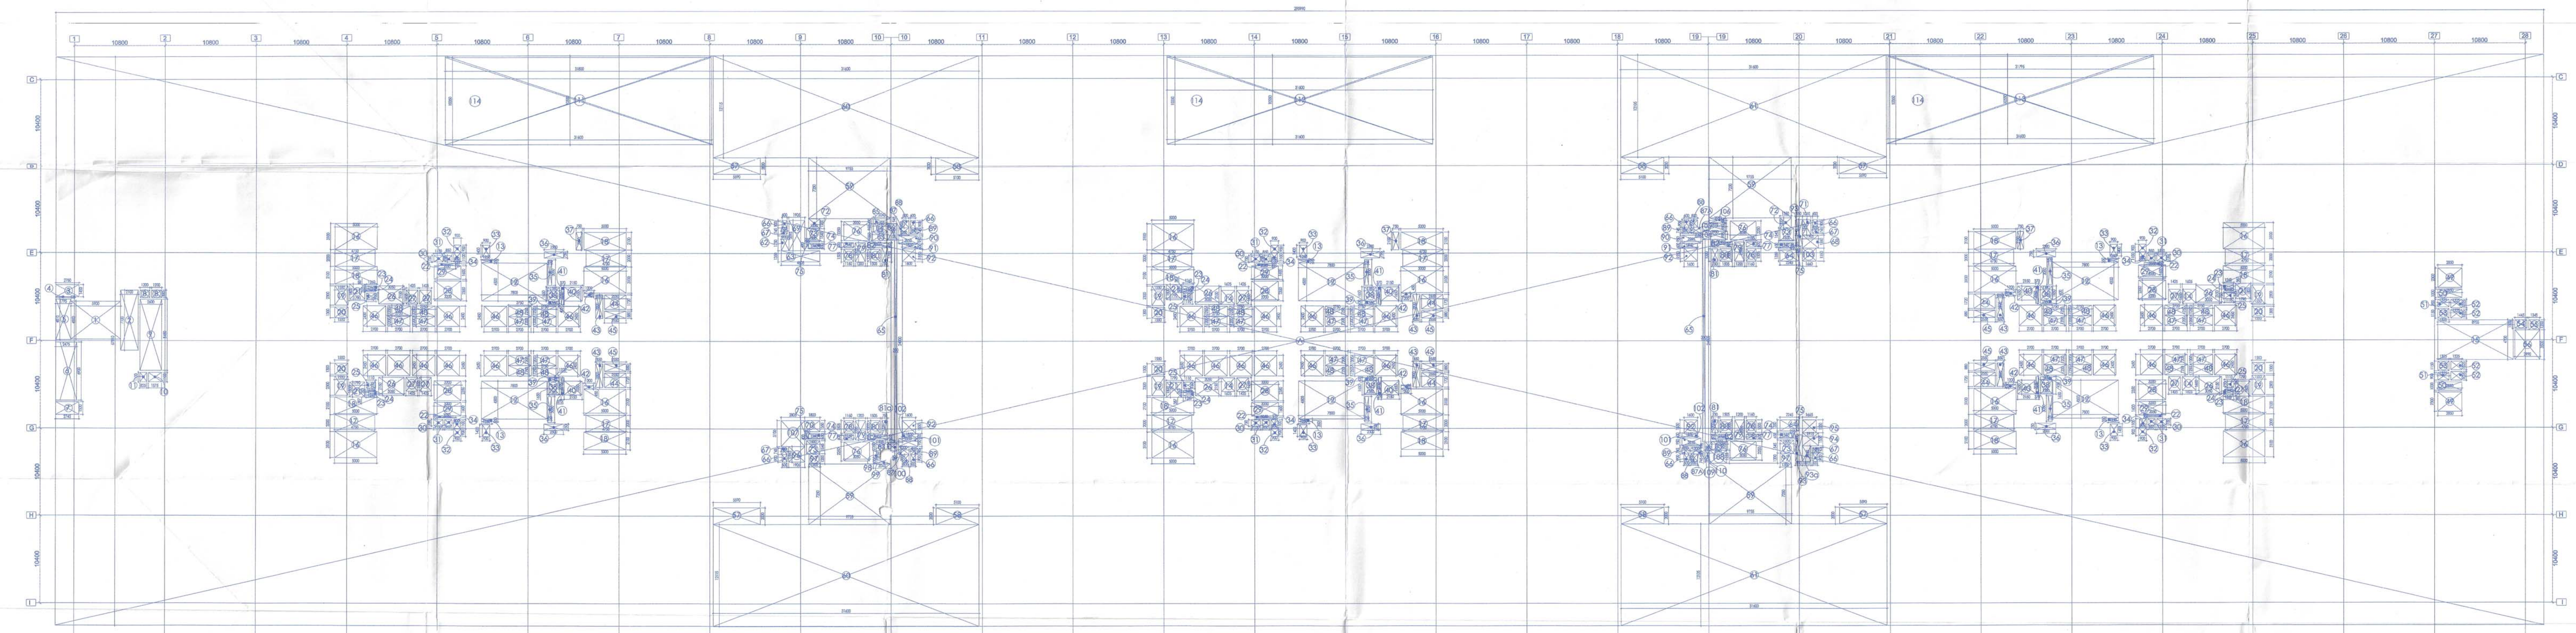

6th&10th REFUGE FLOOR PLAN

AREA CALCULATIONS FOR 6TH&10TH REFUGE FLOOR

	ADDITIONS								
A	295.990	x	67.81	x	1	=	20071.08	SQ.MT	
	TOTAL					=	**20071.08**	**SQ.MT**	(A)
	DEDUCTIONS								
1	5.900	x	4.500	x	1	=	26.550	SQ.MT	
2	2.100	x	7.100	x	1	=	14.910	SQ.MT	
3	2.750	x	1.450	x	1	=	3.988	SQ.MT	
4	1.795	x	0.050	x	1	=	0.090	SQ.MT	
5	1.795	x	4.810	x	1	=	8.634	SQ.MT	
6	2.475	x	6.900	x	1	=	17.078	SQ.MT	
7	2.745	x	1.500	x	1	=	4.118	SQ.MT	
8	1.200	x	0.850	x	2	=	2.040	SQ.MT	
9	2.600	x	8.450	x	1	=	21.970	SQ.MT	
10	1.575	x	1.100	x	1	=	1.733	SQ.MT	
11	0.825	x	1.100	x	1	=	0.908	SQ.MT	
12	7.800	x	4.500	x	6	=	210.600	SQ.MT	
13	1.250	x	0.350	x	6	=	2.625	SQ.MT	
14	1.625	x	1.650	x	4	=	10.725	SQ.MT	
15	8.955	x	4.700	x	1	=	42.089	SQ.MT	
16	5.000	x	3.100	x	12	=	186.000	SQ.MT	
17	4.750	x	2.000	x	12	=	114.000	SQ.MT	
18	5.000	x	2.100	x	12	=	126.000	SQ.MT	
19	1.550	x	2.300	x	6	=	21.390	SQ.MT	
20	1.550	x	1.300	x	6	=	12.090	SQ.MT	
21	1.790	x	1.800	x	6	=	19.332	SQ.MT	
22	2.050	x	0.250	x	6	=	3.075	SQ.MT	
23	1.260	x	0.387	x	6	=	2.926	SQ.MT	
24	1.110	x	0.263	x	6	=	1.752	SQ.MT	
25	1.110	x	0.750	x	6	=	4.995	SQ.MT	
26	3.050	x	2.150	x	6	=	39.345	SQ.MT	
27	1.425	x	1.650	x	8	=	18.810	SQ.MT	
28	3.200	x	2.350	x	6	=	45.120	SQ.MT	
29	3.200	x	1.600	x	6	=	30.720	SQ.MT	
30	1.100	x	0.750	x	6	=	4.950	SQ.MT	
31	0.850	x	0.750	x	6	=	3.825	SQ.MT	
32	0.900	x	0.900	x	6	=	4.860	SQ.MT	
33	0.900	x	1.400	x	6	=	7.560	SQ.MT	
34	0.800	x	1.100	x	6	=	5.280	SQ.MT	
35	0.450	x	3.050	x	8	=	10.980	SQ.MT	
36	2.300	x	0.750	x	6	=	10.350	SQ.MT	
37	0.750	x	2.100	x	3	=	4.725	SQ.MT	
38	1.380	x	1.650	x	6	=	13.662	SQ.MT	
39	1.320	x	0.400	x	6	=	3.168	SQ.MT	
40	2.150	x	1.650	x	6	=	21.285	SQ.MT	
41	0.370	x	2.050	x	6	=	4.551	SQ.MT	
42	1.200	x	0.450	x	6	=	3.240	SQ.MT	
43	0.850	x	2.800	x	6	=	14.280	SQ.MT	
44	2.550	x	1.720	x	6	=	26.316	SQ.MT	
45	2.550	x	0.880	x	6	=	13.464	SQ.MT	
46	2.700	x	2.450	x	28	=	185.220	SQ.MT	
47	2.700	x	1.200	x	20	=	64.800	SQ.MT	
48	2.750	x	1.250	x	20	=	68.750	SQ.MT	
49	2.850	x	2.300	x	2	=	13.110	SQ.MT	
50	2.850	x	1.000	x	2	=	5.700	SQ.MT	
51	1.325	x	0.900	x	2	=	2.385	SQ.MT	
52	1.325	x	1.025	x	4	=	5.433	SQ.MT	
53	1.325	x	1.150	x	2	=	3.048	SQ.MT	
54	1.445	x	1.000	x	1	=	1.445	SQ.MT	
55	1.345	x	1.200	x	1	=	1.614	SQ.MT	
56	2.990	x	3.500	x	1	=	10.465	SQ.MT	
57	5.590	x	2.000	x	4	=	44.720	SQ.MT	
58	5.100	x	2.000	x	4	=	40.800	SQ.MT	
59	9.755	x	7.250	x	4	=	282.895	SQ.MT	
60	31.600	x	12.115	x	2	=	765.668	SQ.MT	
61	31.600	x	12.105	x	2	=	765.036	SQ.MT	
62	0.900	x	1.750	x	1	=	1.575	SQ.MT	
63	4.605	x	1.350	x	1	=	6.217	SQ.MT	
64	2.245	x	1.350	x	2	=	6.062	SQ.MT	
65	24.000	x	0.300	x	2	=	14.400	SQ.MT	
66	0.600	x	0.900	x	8	=	4.320	SQ.MT	
67	0.700	x	0.745	x	4	=	2.086	SQ.MT	
68	1.905	x	1.550	x	1	=	2.953	SQ.MT	
69	1.905	x	3.595	x	1	=	6.848	SQ.MT	
70	1.800	x	1.350	x	1	=	2.430	SQ.MT	
71	1.010	x	1.845	x	1	=	1.863	SQ.MT	
72	1.350	x	1.200	x	2	=	3.240	SQ.MT	
73	1.600	x	1.545	x	4	=	9.888	SQ.MT	
74	1.350	x	0.650	x	4	=	3.510	SQ.MT	
75	0.250	x	0.400	x	4	=	0.400	SQ.MT	
76	3.050	x	2.250	x	4	=	27.450	SQ.MT	
77	1.160	x	0.600	x	4	=	2.784	SQ.MT	
78	1.160	x	1.505	x	4	=	6.983	SQ.MT	
79	1.200	x	2.305	x	4	=	11.064	SQ.MT	
80	1.505	x	1.500	x	4	=	9.030	SQ.MT	
81	0.750	x	1.500	x	5	=	5.625	SQ.MT	
81a	0.750	x	1.700	x	1	=	1.275	SQ.MT	
82	2.455	x	0.605	x	4	=	5.941	SQ.MT	
83	1.855	x	1.050	x	3	=	5.843	SQ.MT	
84	1.750	x	0.950	x	1	=	1.663	SQ.MT	
85	2.045	x	0.600	x	1	=	1.227	SQ.MT	
86	1.100	x	1.945	x	1	=	2.140	SQ.MT	
87	1.200	x	0.945	x	2	=	2.268	SQ.MT	
87a	1.200	x	0.745	x	2	=	1.788	SQ.MT	
88	0.800	x	0.900	x	4	=	2.880	SQ.MT	
89	0.850	x	0.745	x	4	=	2.533	SQ.MT	
90	2.250	x	0.950	x	2	=	4.275	SQ.MT	
91	1.850	x	0.600	x	2	=	2.220	SQ.MT	
92	1.600	x	1.550	x	4	=	9.920	SQ.MT	
93	0.890	x	3.145	x	2	=	5.598	SQ.MT	
93a	1.015	x	1.845	x	1	=	1.873	SQ.MT	
94	1.915	x	1.550	x	1	=	2.968	SQ.MT	
95	1.665	x	1.550	x	1	=	2.581	SQ.MT	
96	1.905	x	1.845	x	1	=	3.515	SQ.MT	
97	1.300	x	1.200	x	2	=	3.120	SQ.MT	
98	2.850	x	0.950	x	1	=	2.708	SQ.MT	
99	2.045	x	0.600	x	1	=	1.227	SQ.MT	
100	1.100	x	0.995	x	1	=	1.095	SQ.MT	
101	2.250	x	0.950	x	2	=	4.275	SQ.MT	
102	1.850	x	0.600	x	2	=	2.220	SQ.MT	
103	1.660	x	1.550	x	1	=	2.573	SQ.MT	
104	2.950	x	0.995	x	1	=	2.935	SQ.MT	
105	2.855	x	0.950	x	1	=	2.712	SQ.MT	
106	2.050	x	0.600	x	1	=	1.230	SQ.MT	
107	2.805	x	3.100	x	1	=	8.696	SQ.MT	
108	2.045	x	1.550	x	1	=	3.170	SQ.MT	
109	0.505	x	0.950	x	1	=	0.480	SQ.MT	
110	0.800	x	0.995	x	1	=	0.796	SQ.MT	
111	31.800	x	10.500	x	1	=	333.900	SQ.MT	
112	31.600	x	10.500	x	1	=	331.800	SQ.MT	
113	31.795	x	10.500	x	1	=	333.848	SQ.MT	
	TOTAL					=	**4633.211**	**SQ.MT**	(B)
	AREA OF CALCULATIONS FOR 6TH&10TH REFUGE FLOOR (A)- (B)					=	**15437.871**	**SQ.MT**	(C)
	AREA OF REFUGE								
114	31.600	x	10.350	x	3	=	981.180	SQ.MT	
	TOTAL AREA OF REFUGE					=	**981.180**	**SQ.MT**	

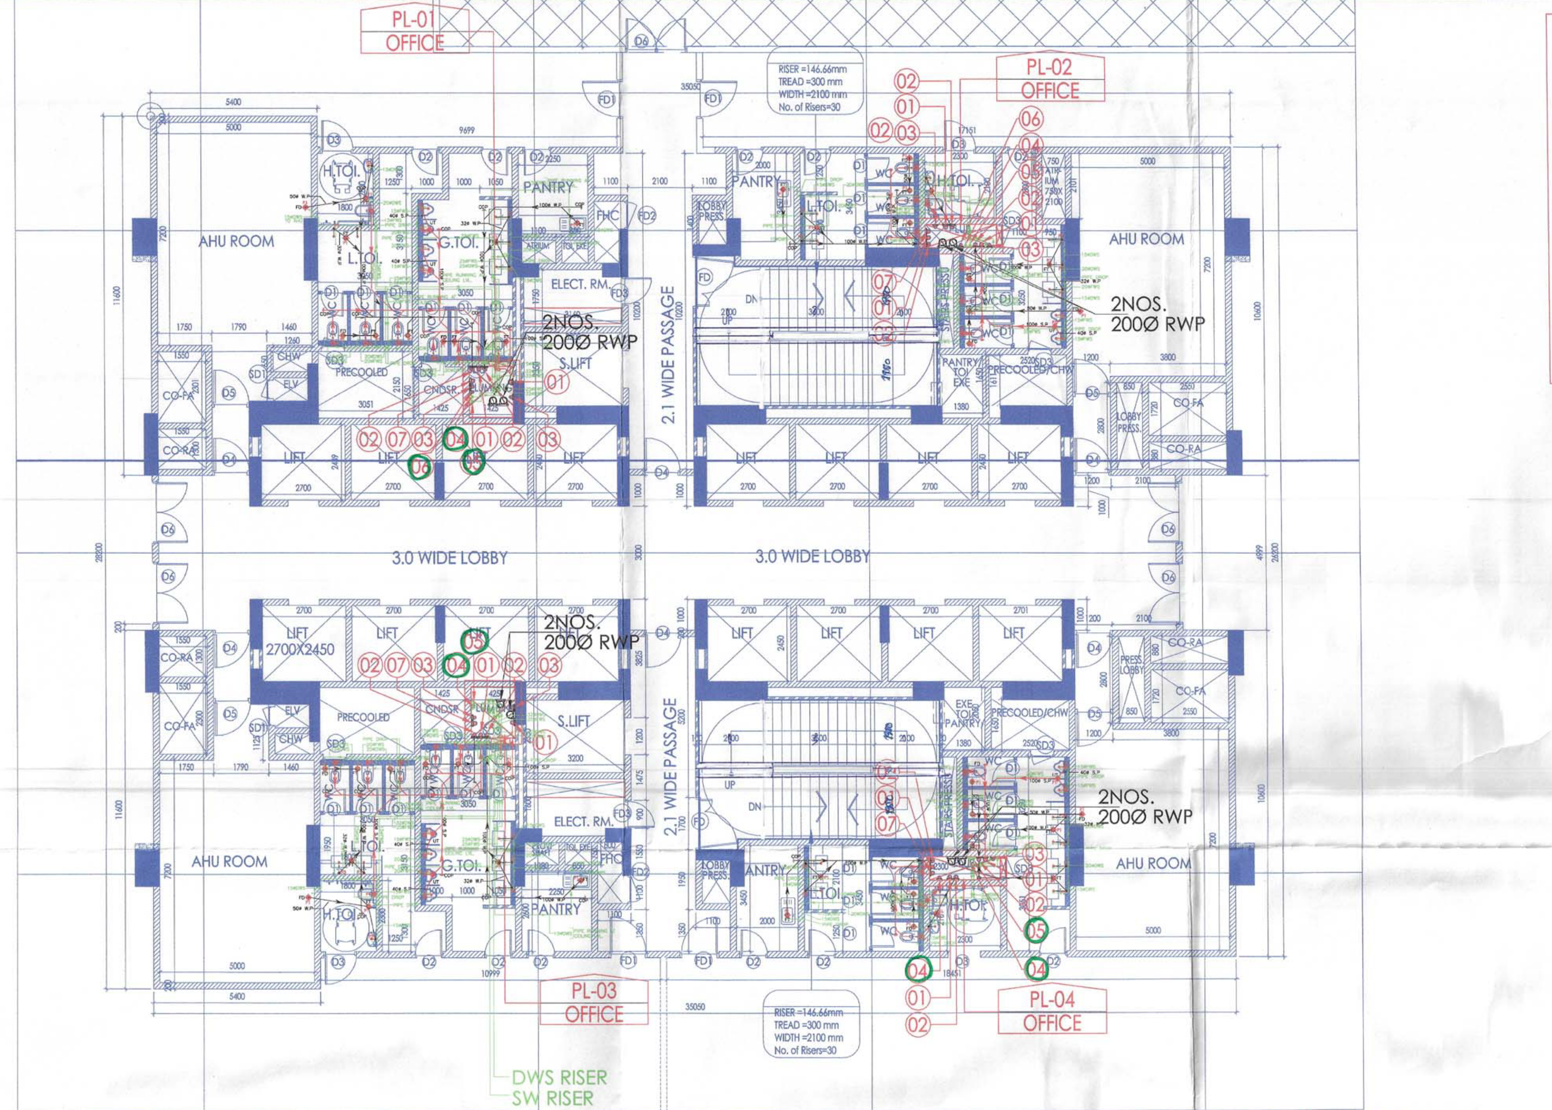

ENLARGEMENT DETAIL OF TYPICAL CORE (SCALE 1:100)

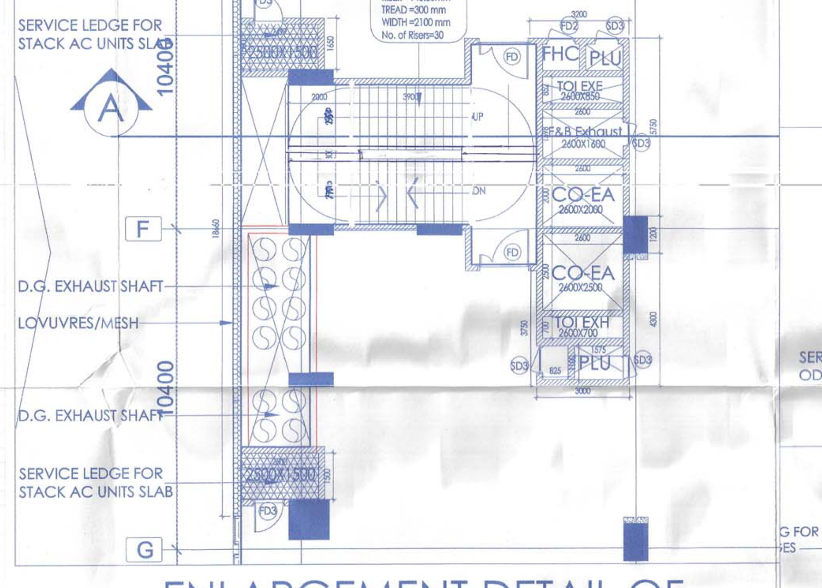

ENLARGEMENT DETAIL OF STAIRCASE CORE IN BLOCK-A

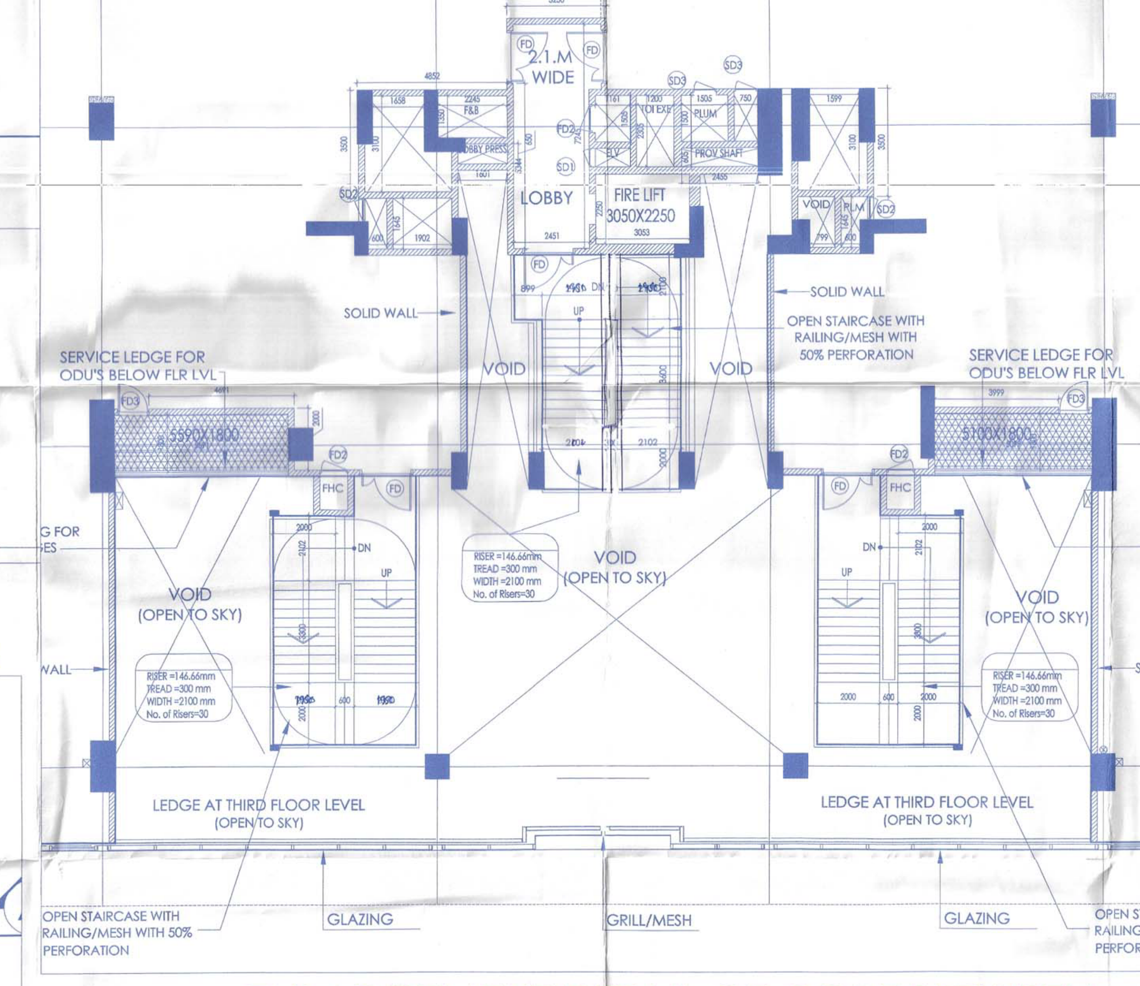

ENLARGEMENT DETAIL OF CORE BETWEEN BLOCK A&B & BETWEEN BLOCK B & C

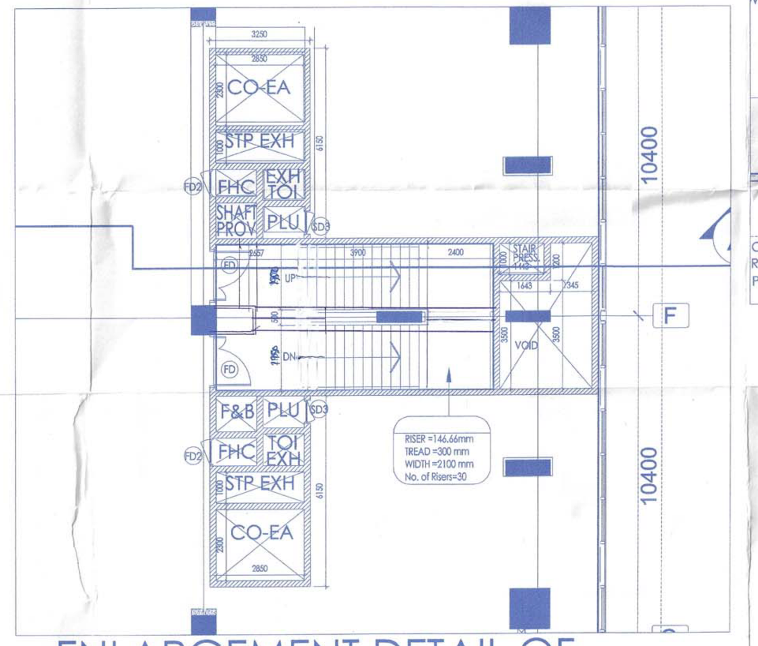

ENLARGEMENT DETAIL OF STAIRCASE CORE IN BLOCK-C

PLUMBING LEGEND:-

- (01) 100Ø SOIL PIPE(SP)
- (02) 100Ø WASTE PIPE(WP)
- (03) 75□ Vent pipe (VP)
- (04) DWS DN TAKE
- (05) FWS DN TAKE
- (06) HWS DN TAKE
- SP = SOIL PIPE
- WP = WASTE PIPE
- FD = FLOOR DRAIN
- FT = FLOOR TRAP
- FG = FLOOR GRATING
- UT = URINAL TRAP
- AD = ACCESS DOOR
- DWS = DOMESTIC WATER SUPPLY
- FWS = FLUSHING WATER SUPPLY
- HWS = HOT WATER SUPPLY

DETAIL OF PIPE CONNECTIONS

FROM FT TO STACK 100Ø WASTE PIPE
FROM WC TO STACK 100Ø SOIL PIPE
FROM WB WASTE TO FT 32Ø PIPE
FROM SINK WASTE TO FT 40Ø PIPE

F1 = 150Ø FIRE HYDRANT RISER PIPE
D1 = 80Ø SPRINKLER DRAIN PIPE

DRG NO. SS-P-106

KEY PLAN

F.O. (HQ)
DFS PKL.
Member B.P.C.

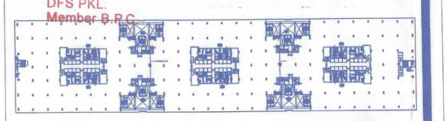

BLOCK-A BLOCK-B BLOCK-C

(BALWANT SINGH)
S.D.

NOTES

(RAM AVTAR BASSI)
A.D.

This development have been conceived, designed and drafted on basis of the following parameters:

1. All toilets will be mechanically ventilated. Conditioned air from the office floor will be sucked in to the toilets and vented out through a vent shaft
2. Basement will be artificially ventilated.
3. All spaces (parking basement, service basement ect.) will be artificially lit. Any natural light which is available in the office spaces is only incidental and not essential to the functioning of the buildings.
4. 100% standby generating capacity will be provided for the entire electrical requirement of the total scheme. This therefore includes standby generation for all common services, fire services, lifts etc. and also the entire electrical load for ventilation & air-conditioning lights and all office equipment.
5. This building will be sprinkled as per NBC norms.
6. partition/ modifications for interior space/ layout and toilet block addition and alteration shall be as per client request/ requirements of usable area of floor plate

DOOR SCHEDULE

TYPE	OPENING SIZE	CILL	LINTEL	REMARKS
D1	750X2100	±0 0	+2100	INETRNAL TOILET DOOR (SINGLE LEAF)
D2	900X2100	±0 0	+2100	PANTRY/TOILET DOOR (SINGLE LEAF)
D3	1050X2100	±0 0	+2100	HANDICAPPED TOILET (SINGLE LEAF)
D4	1200X2100	±0 0	+2100	LIFT LOBBY DOOR (SINGLE LEAF)
D5	1200X2100	±0 0	+2100	AHU ROOM (2HRS FIRE RATED) (SINGLE LEAF)
D6	2000X2400	±0 0	+2400	OFFICE MAIN DOOR (DOUBLE LEAF) (2HRS FIRE RATED)
D7	2000X2100	±0 0	+2100	SHUTTLE LIFT LOBBY (DOUBLE LEAF) (2HRS FIRE RATED)
D8	2400X3000	±0 0	+3000	GLASS DOOR ENTRANCE HALL/ATRIUM (DOUBLE LEAF)
FD	1700X2100	±0 0	+2100	STAIRCASE DOOR (2HRS FIRE RATED) (DOUBLE LEAF)
FD1	1250X2100	±0 0	+2100	STAIRCASE DOOR/FIRE EXIT DOOR FOR OFFICES(2HRS FIRE RATED) (DOUBLE LEAF)
FD2	900X1800	+300	+2100	FHC DOOR
FD3	1000X2100	±0 0	+2100	ODU/ELECTRICAL ROOM (SINGLE LEAF) (2HRS FIRE RATED)
SD1	600X1250	1100	+2350	ELV ROOM
SD2	745X1250	1100	+2350	PLUMBING
SD3	750X1250	1100	+2350	PLUMBING,CNDSR, PRECOOLED ,CHW,PRO

Architect Hafeez Contractor

29 Bank Street, Bombay 400 023. Tel:2661920

PROJECT:-
REVISED BUILDING PLAN OF CYBER PARK COLONY AREA MEASURING 11.816 ACRES (LICENCE NO.180 OF 2007 DATED 02.05.2007) IN SECTOR -20, GURGAON MANESAR URBAN COMPLEX.

OWNER: DLF M/S DLF CYBER CITY DEVELOPERS LTD.

CONSULTANT:-

DRG.TITLE:-
6TH & 10TH FLOOR PLAN
REFUGE FLOOR

REVISION	JOB NO:-	DRG NO:- SS-P-106	NORTH:-
	SCALE:- 1:250	DATE:- 21/08/2017	
FILE:-	DEALT BY:-	CHECKED BY:	APPROVED BY:-

SIGNATURE & SEAL OF ARCHITECT:- SIDDHARTH AGARWAL

SIGNATURE & SEAL OF OWNER:- DLF CYBER CITY DEVELOPERS LIMITED