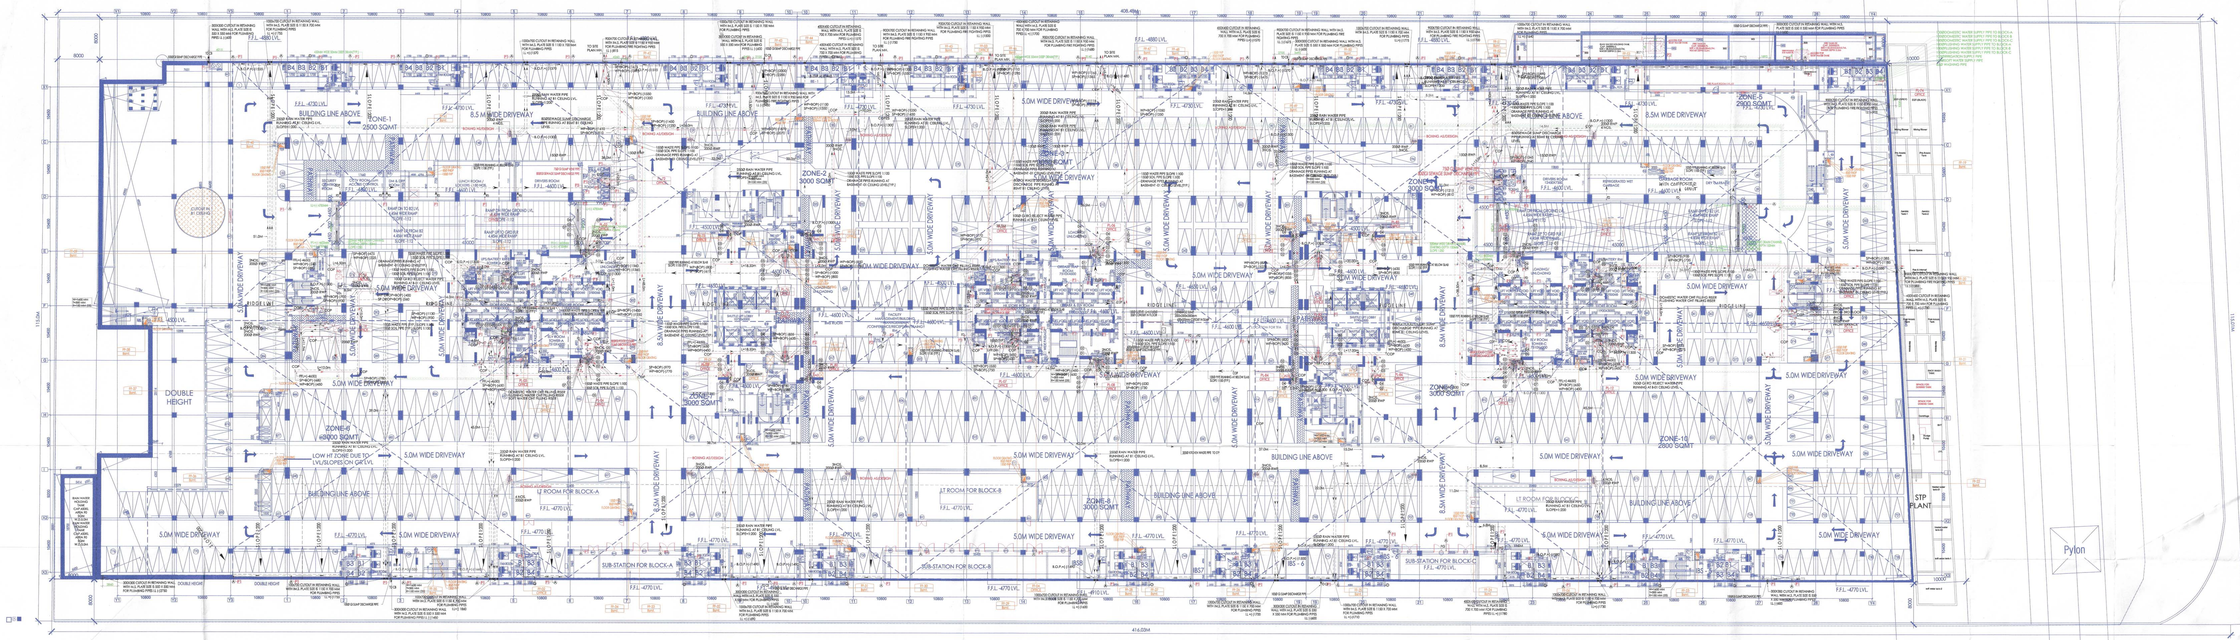


BASEMENT PLAN LVL-1 (+233.35 AMSL)

F.F.L. -4650 LVL.
T.O.S.-4650 LVL.

(NOS OF PARKING=776)

DRG NO. BP-101

KEY PLAN

F.O. (FSI)
DFT'S P.L.
Member B.P.C.

BLOCK-A BLOCK-B BLOCK-C

NOTES

This development have been conceived, designed and drafted on basis of the following parameter:

1. All toilets will be mechanically ventilated. Conditioned air from the office floor will be sucked in to the toilets and vented out through a vent shaft
2. All spaces (parking basement, service basement ect.) will be artificially lit. Any natural light which is available in the office spaces is only incidental and not essential to the functioning of the buildings.
3. 100% standby generating capacity will be provided for the entire electrical requirement of the total scheme. This therefore includes standby generation for all common services, lifts etc., and also the entire electrical load for ventilation & air-conditioning lights and all office equipment.
4. This building will be sprinkled as per NBC norms.
5. Partitions/modifications for interior space /layout shall be as per client request/requirements of usable area at floor plate

DOOR SCHEDULE

TYPE	OPENING SIZE	CILL	LINTEL	REMARKS
BD1	700X2100	450	+2100	INTERNAL TOILET DOOR (SINGLE LEAF)
BD2	900X2100	450	+2100	DRIVERS TOILET DOOR (SINGLE LEAF)
BD3	900X2100	450	+2100	ELEC. ROOM (2HRS FIRE RATED) (SINGLE LEAF)
BD4	1200X2100	450	+2100	FAN BUILDING (2HRS FIRE RATED)(DOUBLE LEAF)
BD5	1200X2100	450	+2100	ANCILLIARY ROOM (1.5HRS)(F.LEAF)
BD6	2000X2100	450	+2100	CHARGING ROOM (DOUBLE LEAF)
BD7	2000X3000	450	+3000	SEPARATE ACCESS TO SECOND FENCING (DOUBLE LEAF)
BD8	2000X2100	450	+2100	LIFT LOBBY ON GROUND FLOOR (2HRS FIRE RATED) (DOUBLE LEAF)
BD9	1500X3000	450	+3000	BASEMENT LIFT LOBBY (2HRS FIRE RATED) (DOUBLE LEAF)
BD10	3000X3000	450	+3000	DOOR TO REMOTE CONTROL PANEL ROOM (2HRS FIRE RATED) (DOUBLE LEAF)
BD11	3000X3000	450	+3000	DOOR TO SUBSTATION ROOM & PUMP ROOM (2 HRS FIRE RATED) (DOUBLE LEAF)
BD12	4000X3000	450	+3000	HVAC PLANT ROOM (DOUBLE LEAF)
BD13	4000X1800	+300	+2100	ELEVATOR DOOR (2 HRS FIRE RATED)
FD1	1200X2100	450	+2100	STAIRCASE & LOBBY DOOR (2HRS FIRE RATED) (SINGLE LEAF)
FD2	800X1800	150	+2100	FIRE DOOR

PLUMBING LEGEND:-

Architect Hafeez Contractor
Checked and Recommended for Public Health (General) Services
Signature/Seal of Architect
29 Bank Street, Bombay 400 023. Tel:2861820

PROJECT:-
REVISED BUILDING PLAN OF CYBERPARK COLONY AREA MEASURING 11.816 ACRES(LICENCE NO.180 OF 2007 DATED 02.05.2007 IN SECTOR 20, GURGAON MANESAR URBAN COMPLEX

OWNER:-
DLF CYBER CITY DEVELOPERS LTD.

CONSULTANT:-

DRG.TITLE:-
BASEMENT LVL-1
(F.F.L.-4650 MM LVL)
(T.O.S.-4650 MM LVL)

REVISION	JOB NO:-	DRG NO:- BP-101	NORTH:-
	SCALE:- 1:250	DATE:- 21/08/2017	
FILE:-	DEALT BY:-	CHECKED BY:	APPROVED BY:-
SIGNATURE & SEAL OF ARCHITECT:-		SIGNATURE & SEAL OF OWNER:-	