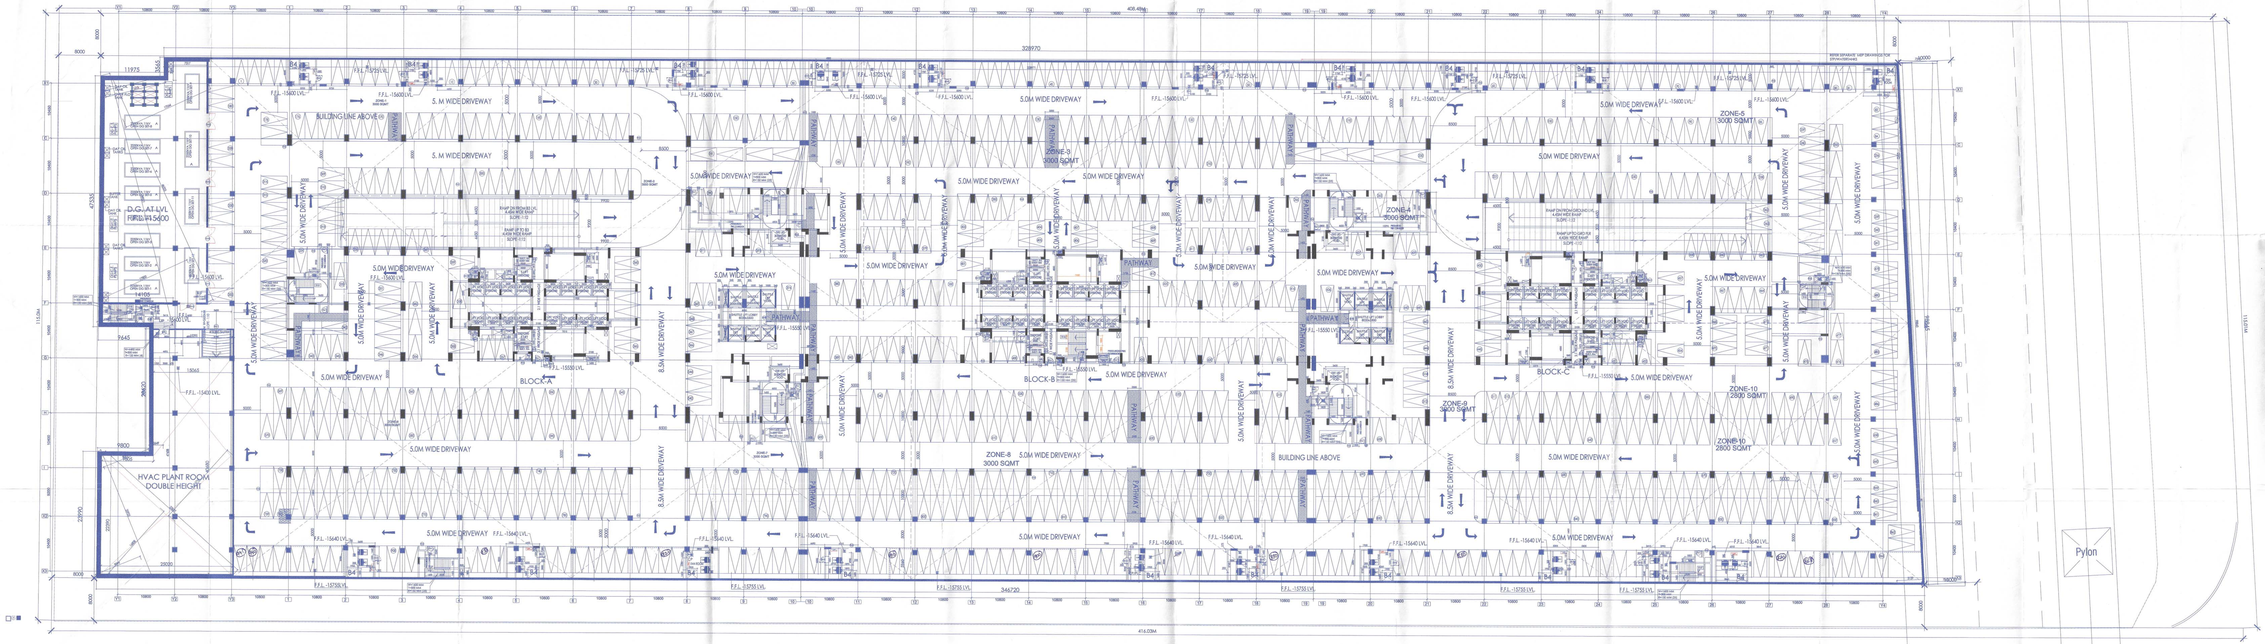


BASEMENT PLAN LVL-4 F.F.L. -15600 LVL. T.O.S.-15600 LVL. (+222.10 AMSL)

NO. OF PARKING- B4 =941

DRG NO. BP-104

KEY PLAN

BLOCK-A BLOCK-B BLOCK-C

(BALWANT SINGH) S.D.

(RAM AUTOMOBILES) A.R.

DOOR SCHEDULE

TYPE	OPENING SIZE	CILL	LINTEL	REMARKS
BD1	750X2100	±0.0	+2100	IMPERIAL TOILET DOOR (SINGLE LEAF)
BD2	900X2100	±0.0	+2100	DRIVERS TOILET DOOR (SINGLE LEAF)
BD3	900X2100	±0.0	+2100	ELEC ROOM (2HRS FIRE RATED)(SINGLE LEAF)
BD4	1300X2100	±0.0	+2100	FAN ROOM(2HRS FIRE RATED)(SINGLE LEAF)
BD5	1300X2100	±0.0	+2100	AHU(1-HR F ROOM (1)SINGLE LEAF)
BD6	2000X3000	±0.0	+3000	(GARBAGE ROOM) (DOUBLE LEAF)
BD7	3000X3000	±0.0	+3000	(SUB-STATION ROOM) (2 HOUR FIRE RATED) (DOUBLE DOOR)
BD8	2000X2100	±0.0	+2100	(WATER PUMP ROOM) (2HRS FIRE RATED) (DOUBLE LEAF)
BDP	2000X3000	±0.0	+3000	(DG SET ROOM)(2HRS FIRE RATED PANEL DOOR) (2 HRS FIRE RATED) (DOUBLE LEAF)
BD10	3000X3000	±0.0	+3000	(DG-1, SUBSTATION ROOM-4) (PUMP ROOM) (2 HRS FIRE RATED) (DOUBLE LEAF)
BD11	4000X3000	±0.0	+3000	HVAC PLANT ROOM (DOUBLE LEAF)
BD1	4000X1800	+300	+2100	(ELECTRICAL METER ROOM) (2HRS FIRE RATED)
FD1	1800X2100	±0.0	+2100	(SLIDING DOOR) (2HRS FIRE RATED) (SINGLE LEAF)
FD2	800X1800	+300	+2100	PVC DOOR

Architect Hafeez Contractor

9 Bore Street, Bombay 400 023. 26236720

PROJECT:
REVISED BUILDING PLAN OF CYBERPARK COLONY AREA MEASURING 11.816 ACRES(LICENCE NO.180 OF 2007 DATED 02.05.2007 IN SECTOR 20, GURGAON MANESAR URBAN COMPLEX

OWNER:
DLF CYBER CITY DEVELOPERS LTD.

CONSULTANT:

DRG.TITLE:
BASEMENT LVL-4
(F.F.L.-15600 MM LVL.)
(T.O.S.-15600 MM LVL.)

REVISION	JOB NO:-	DRG NO:- BP-104	NORTH:-
	SCALE:- 1:250	DATE:- 21/08/2017	
FILE:-	DEALT BY:-	CHECKED BY:	APPROVED BY:-

SIGNATURE & SEAL OF ARCHITECT:-

SIGNATURE & SEAL OF OWNER:-