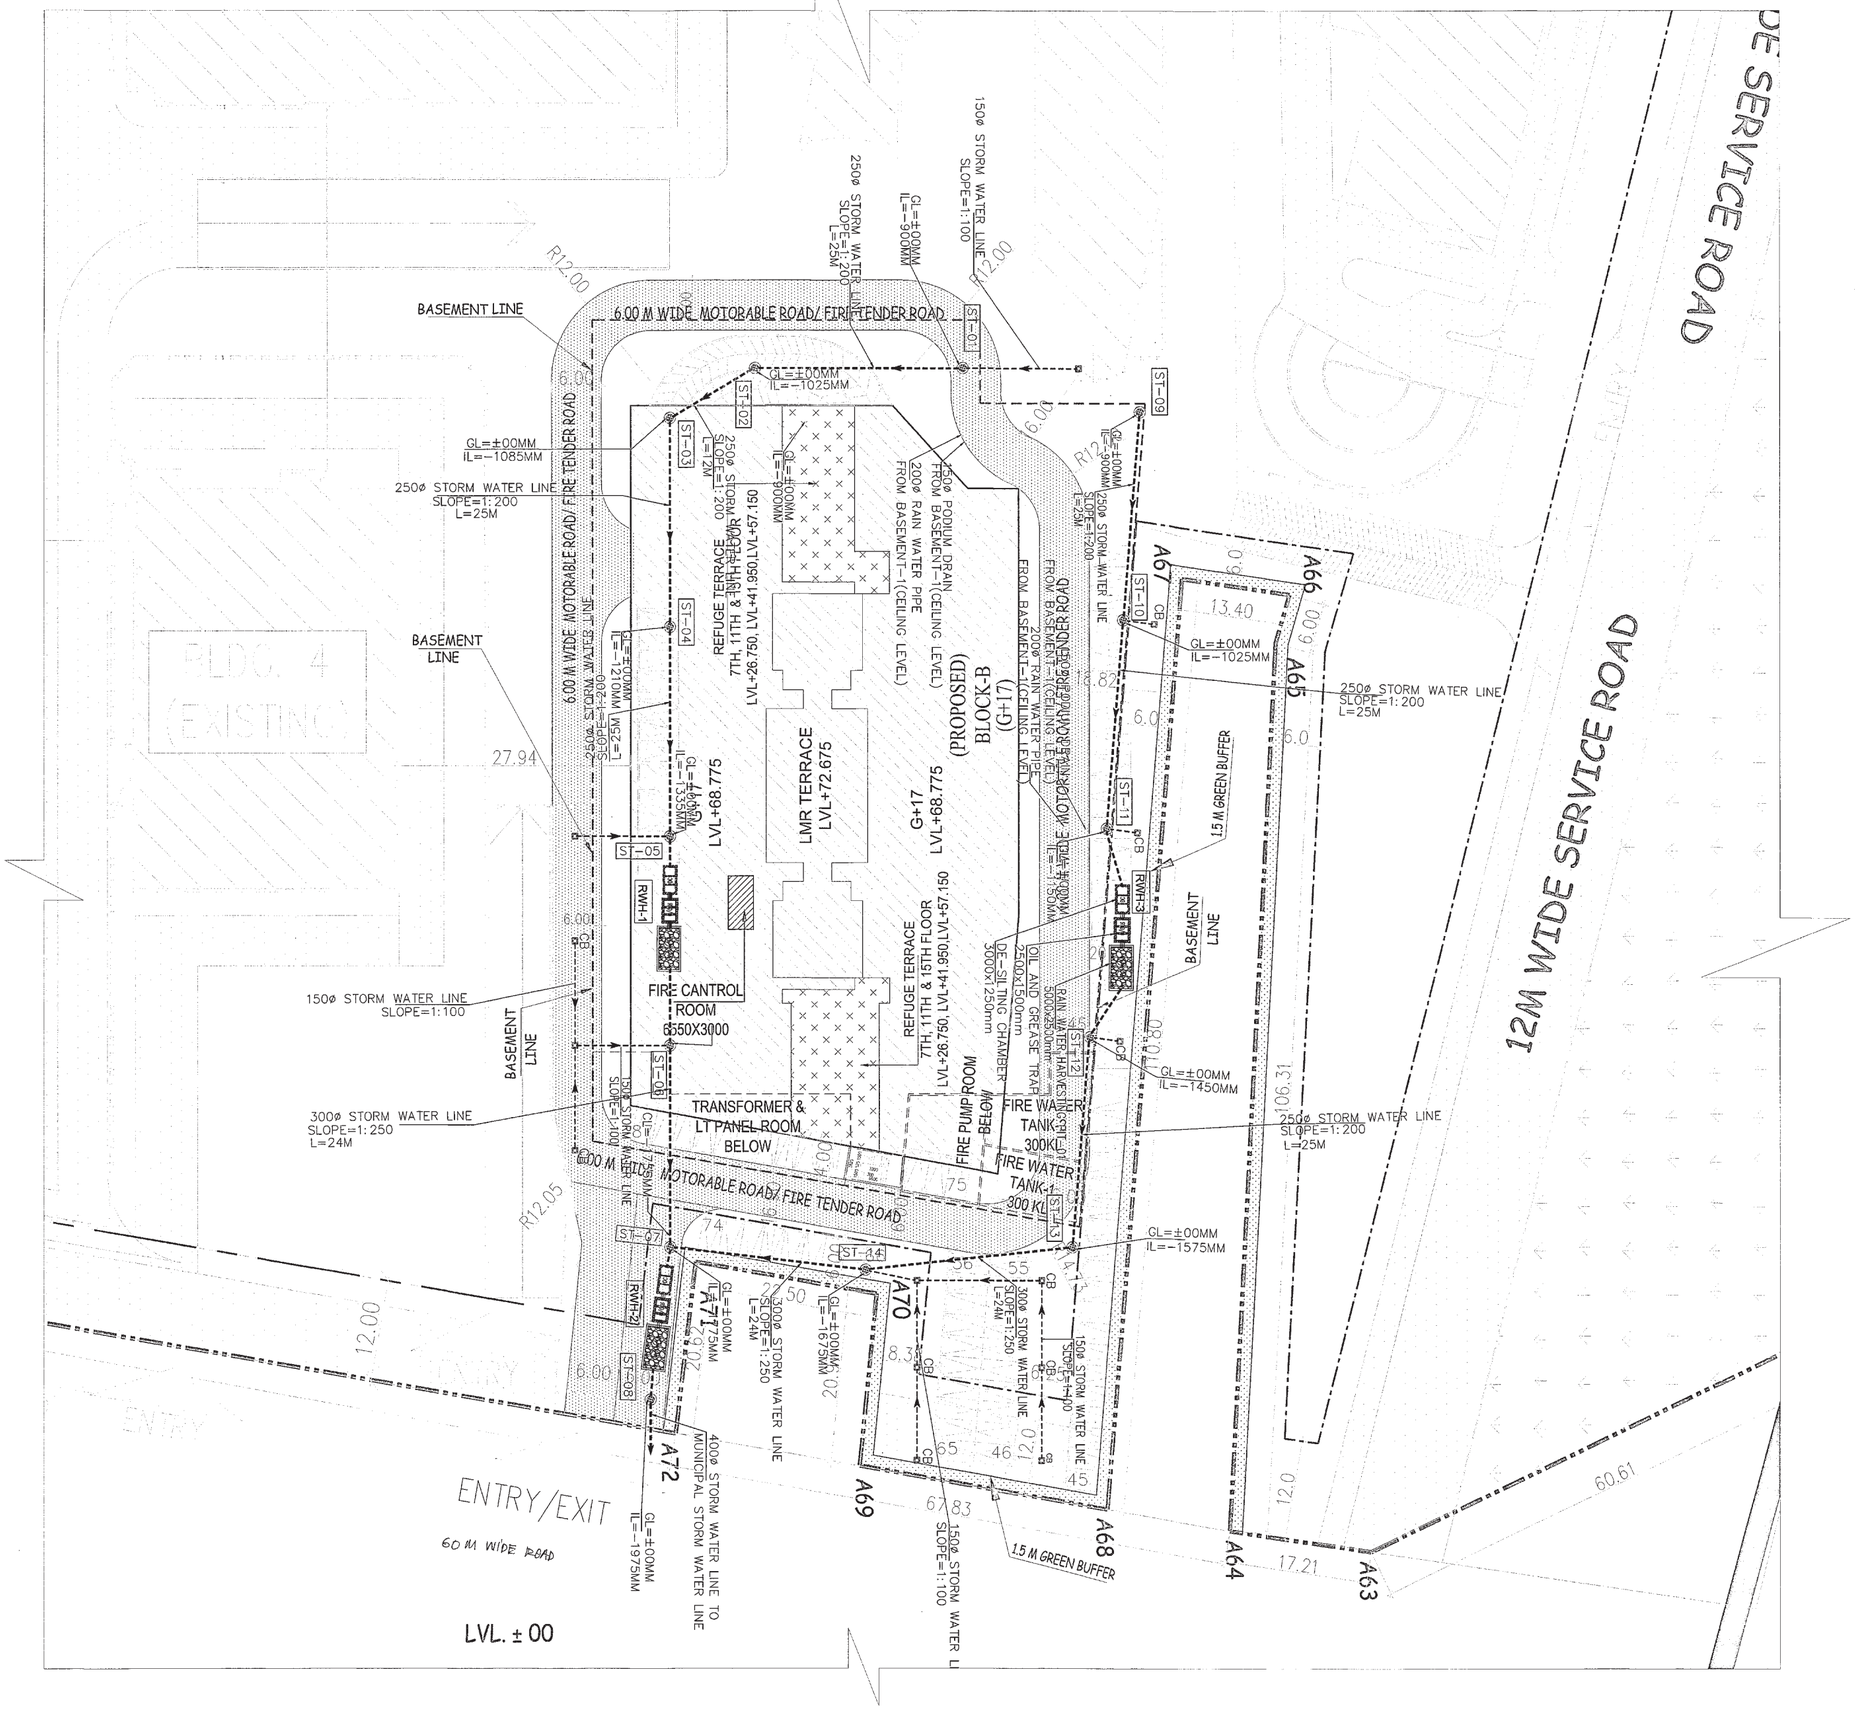

DRG NO. BBST-03

KEY PLAN

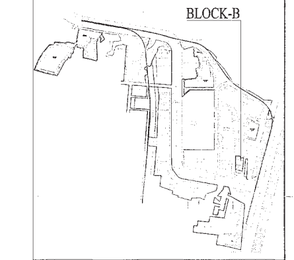

DLF49908

Architect
Hafeez
Contractor
29 Bank Street, Bombay 400 023 Tel:2661920

RSMS ARCHITECTS PVT. LTD.
69,Nora Niwas Bhawan Kunj
(Behind D2), Vasant Kunj,
New Delhi-110070.
Tel.: 011-26898616,26898617
www.rsms-arch.com

Project:

PROPOSED BUILDING PLANS OF BUILDING - B AND REVISED BUILDING PLANS OF BUILDING-C, D, E, & F IN CYBER CITY UNDER TRANSIT ORIENTED DEVELOPMENT (TOD)POLICY FOR MIX LAND USED COLONY(70% IT/ITES/+30% COMMERCIAL) MEASURING 108.55922 ACRES IN SECTOR 24, 25 & 25-A, GURUGRAM MANESAR URBAN COMPLEX BEING DEVELOPED BY DLF CYBER CITY DEVELOPERS LIMITED

OWNER: DLF — DLF Cyber City Developers Ltd. 10th Floor DLF Gateway Tower, DLF Cyber City, Gurugram, Haryana Pin:122002

DRAWING TITLE:-
BLOCK-B
SITE PLAN
(STORM WATER SCHEME)

REVISION	JOB NO:-	DRG NO. BBST-03	NORTH:-
	SCALE:-	DATE:- 01-04-202'	
FILE:-	DEALT BY:-	CHECKED BY:	APPROVED BY:-

ARCHITECT'S SEAL & SIGNATURE

OWNER'S SEAL & SIGNATURE