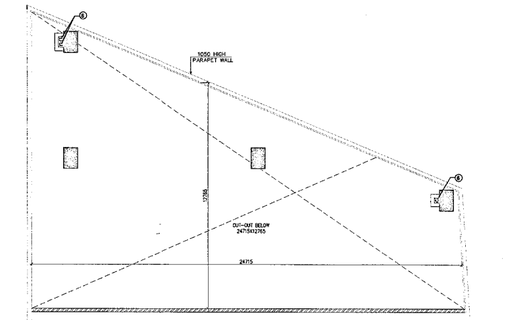

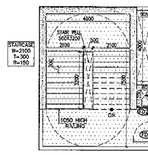

LEGEND FOR PLUMBING :-

S.NO.	SYMBOL	DESCRIPTION
01.	① ○	110 OD SOIL PIPE
02.	② ○	110 OD WASTE PIPE
03.	③ ○	75 OD ANTISYPHONAGE PIPE
04.	④ ●	DWS-DOMESTIC WATER SUPPLY PIPE
05.	⑤ ●	FWS-FLUSHING WATER SUPPLY PIPE
06.	⑥	160 OD TERRACE RAIN WATER PIPE
07.	⑦	110 OD MUMTY & BALCONY RAIN WATER PIPE
08.	⑧ ●	DOMESTIC WATER RISER TO O/H TANK FROM STP
09.	⑨ ●	FLUSHING WATER RISER TO O/H TANK FROM STP
10.	⑩ ●	SOFT WATER RISER TO O/H TANK FROM STP
11.	⑪ ○	110 OD BASEMENT DRAIN PIPE
11.	FD ○	FLOOR DRAIN
12.	FT ●	FLOOR TRAP
13.	UT ●	URINAL TRAP
14.	COP ↑	FLOOR CLEAN OUT
15.	——	SOIL PIPE
16.	——	WASTE PIPE
17.	——	FLUSHING WATER SUPPLY(GRAVITY SUPPLY)
18.	——	DOMESTIC WATER SUPPLY(GRAVITY SUPPLY)

DOOR SCHEDULE

FINISHED OPENING			
OPENING NO.	WIDTH	LINTEL	
D1	1050	2150	
D2	900	2150	
D3	750	2150	
D4	2000	2150	
			FIRE RATING
FD1	1700	2150	2 HRS
FD2	900	2150	2 HRS
FD3	1200	2150	2 HRS
FD4	2000	2150	2 HRS

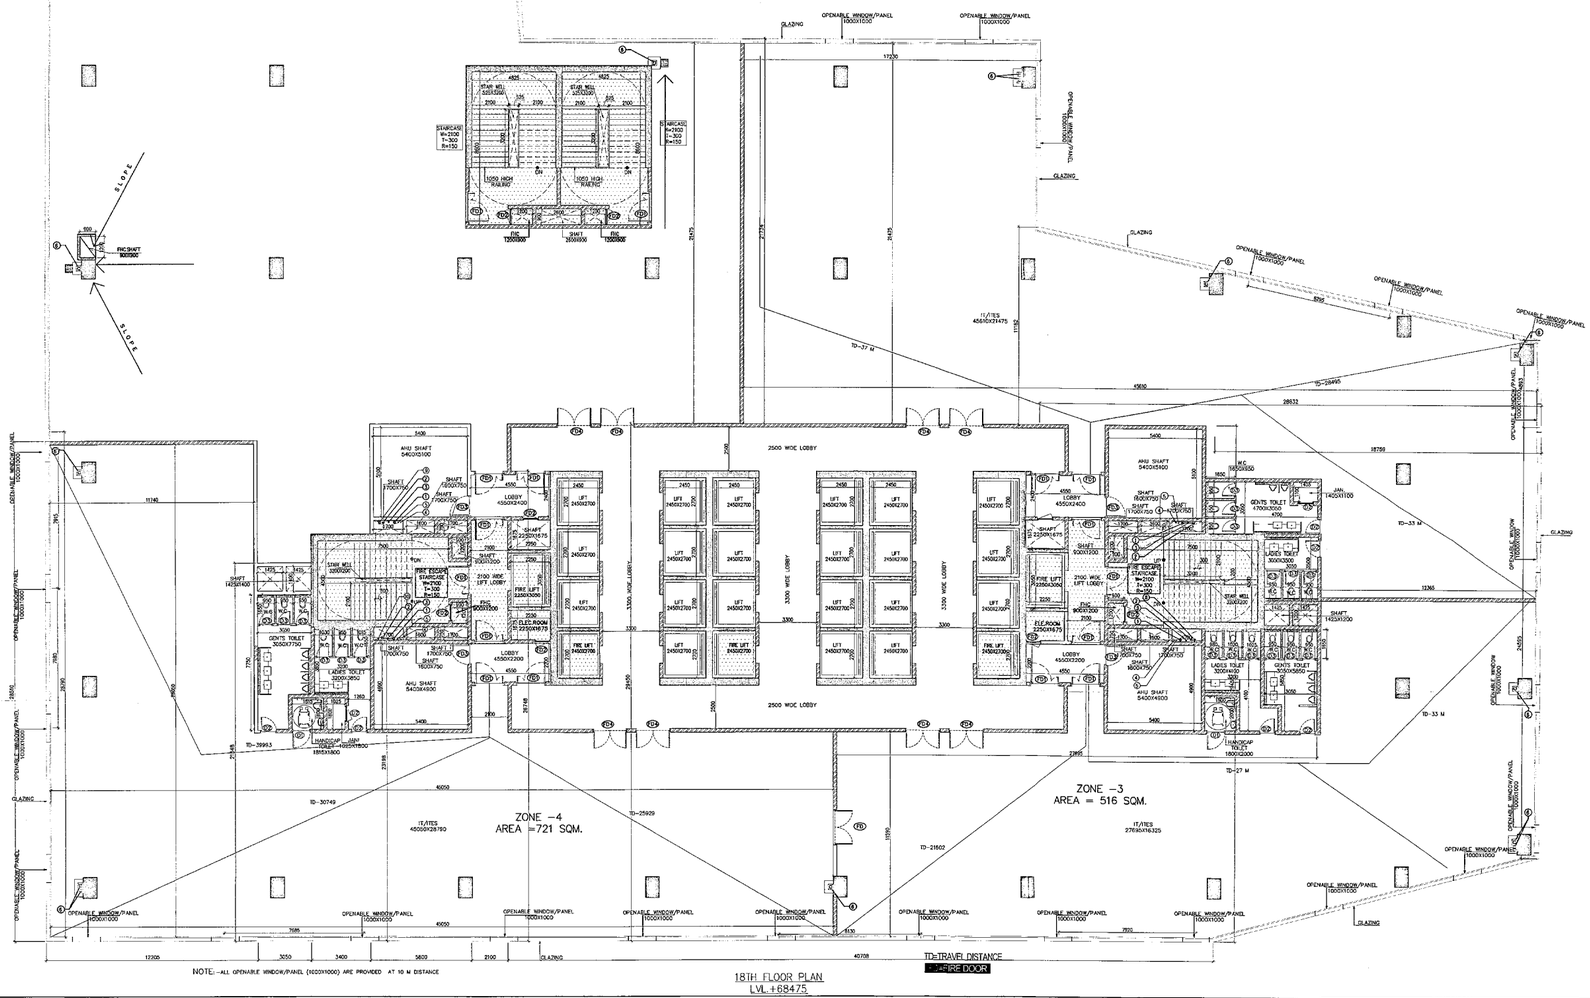

NOTE:-ALL OPENABLE WINDOW/PANEL (W2031X1000) ARE PROVIDED AT 10 M DISTANCE

18TH FLOOR PLAN
LVL.+68475

DRG NO. BE-04A

This is a "PROVISIONAL BUILDING PLAN" approved only for the purpose of inviting objections from the general public

Member(HQ) Member Secretary BPAC (HQ) Member BPAC Chairman BPAC

Checked and found ok for Public Hearing (Internal) Service only subject to comments in in forwarded letter No. 31-01-2021/HSVP/DS/BPAC

Superintending Engineer(HQ) HSVP, Panchkula

Ram Avtar Bassi AD(HQ)

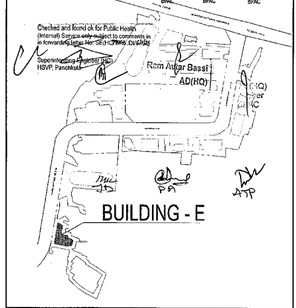

KEY PLAN

DLF49985

Architect
Hafeez
Contractor
29 Bank Street, Bombay 400 023. Tel:26641920

RSMS ARCHITECTS

RSMS ARCHITECTS PVT. LTD.
69,Nora Niwas Bhawani Kunj
(Behind D2), Vasant Kunj,
New Delhi-110070.
Tel.: 011-26898616,26898617
www.rsms-arch.com

Project:

PROPOSED BUILDING PLANS OF BUILDING - B AND REVISED BUILDING PLANS OF BUILDING-C, D, E, & F IN CYBER CITY UNDER TRANSIT ORIENTED DEVELOPMENT (TOD)POLICY FOR MIX LAND USED COLONY(70% IT/ITES/+30% COMMERCIAL) MEASURING 108.55922 ACRES IN SECTOR 24, 25 & 25-A, GURUGRAM MANESAR URBAN COMPLEX BEING DEVELOPED BY DLF CYBER CITY DEVELOPERS LIMITED

OWNER: DLF

DLF Cyber City Developers Ltd.
10th Floor DLF Gateway Tower,
DLF Cyber City,Gurugram,Haryana
Pin:122002

DRAWING TITLE: -

18TH FLOOR PLAN
BLOCK-E

REVISION	JOB NO: -	DRG NO. BE-04A	NORTH: -
	SCALE: - 1:100	DATE: - 24-04-2021	
FILE: -	DEALT BY: -	CHECKED BY:	APPROVED BY: -

ARCHITECT'S SEAL & SIGNATURE

OWNER'S SEAL & SIGNATURE