This is a "PROVISIONAL BUILDING PLAN" approved only for the purpose of inviting objections from the general public

DRG NO.	BE-07

ARCHITECT (H.O) | S.T.P. Member Secretary B.P.C. | Member B.P.C. | Chairman (HR) B.P.C.

Ram Avtar Bassi AD(HQ)

JD PA ATP

KEY PLAN

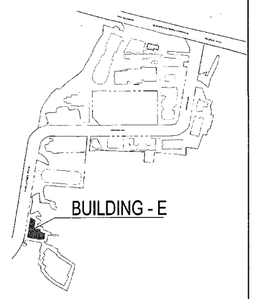

DLF49988

Architect Hafeez Contractor
29 Bank Street, Bombay 400 023. Tel:26561928

RSMS ARCHITECTS

RSMS ARCHITECTS PVT. LTD.
69,Nora Niwas Bhawani Kunj
(Behind D2), Vasant Kunj,
New Delhi-110070.
Tel.: 011-26898616,26898617
www.rsms-arch.com

Project:

PROPOSED BUILDING PLANS OF BUILDING - B AND REVISED BUILDING PLANS OF BUILDING-C, D, E, & F IN CYBER CITY UNDER TRANSIT ORIENTED DEVELOPMENT (TOD)POLICY FOR MIX LAND USED COLONY(70% IT/ITES/+30% COMMERCIAL) MEASURING 108.55922 ACRES IN SECTOR 24, 25 & 25-A, GURUGRAM MANESAR URBAN COMPLEX BEING DEVELOPED BY DLF CYBER CITY DEVELOPERS LIMITED

OWNER: DLF

DLF Cyber City Developers Ltd.
10th Floor DLF Gateway Tower,
DLF Cyber City,Gurugram,Haryana
Pin: 122002

DRAWING TITLE:-

ROOF PLAN BLOCK-E

Checked and approved by Public Health Engineering Department with comments in letter no. SE/HQ/Plg/20-21/ dated 30.04.21

REVISION	JOB NO:	NORTH:-
	BE-07	
	SCALE: 1:100	DATE: 24-04-2021
FILE:-	DEALT BY:-	CHECKED BY:	APPROVED BY:-

ARCHITECT'S SEAL & SIGNATURE | OWNER'S SEAL & SIGNATURE

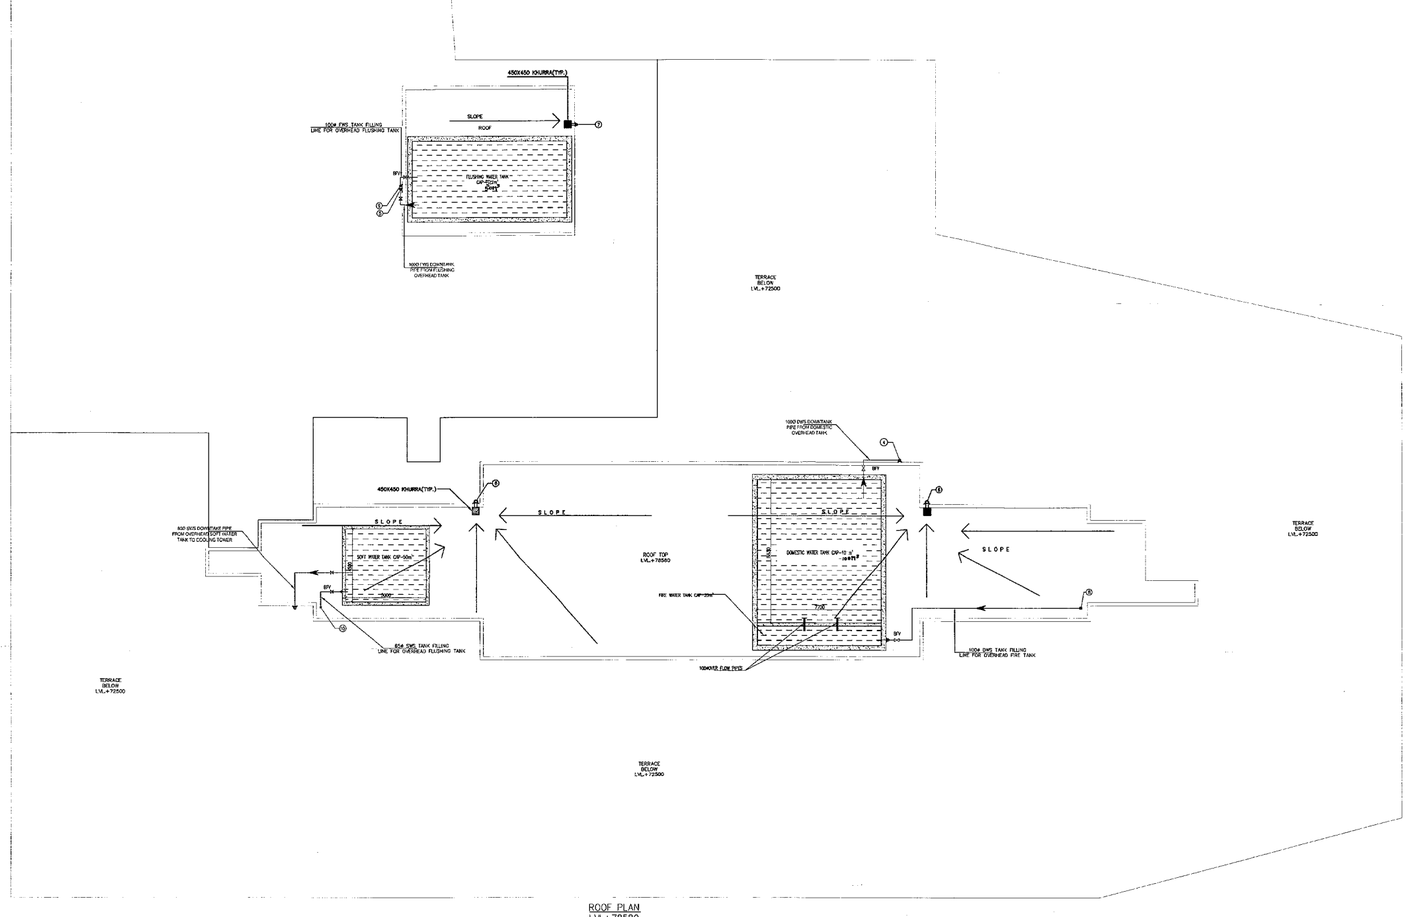

ROOF PLAN
LVL+78580
(BLOCK-E)