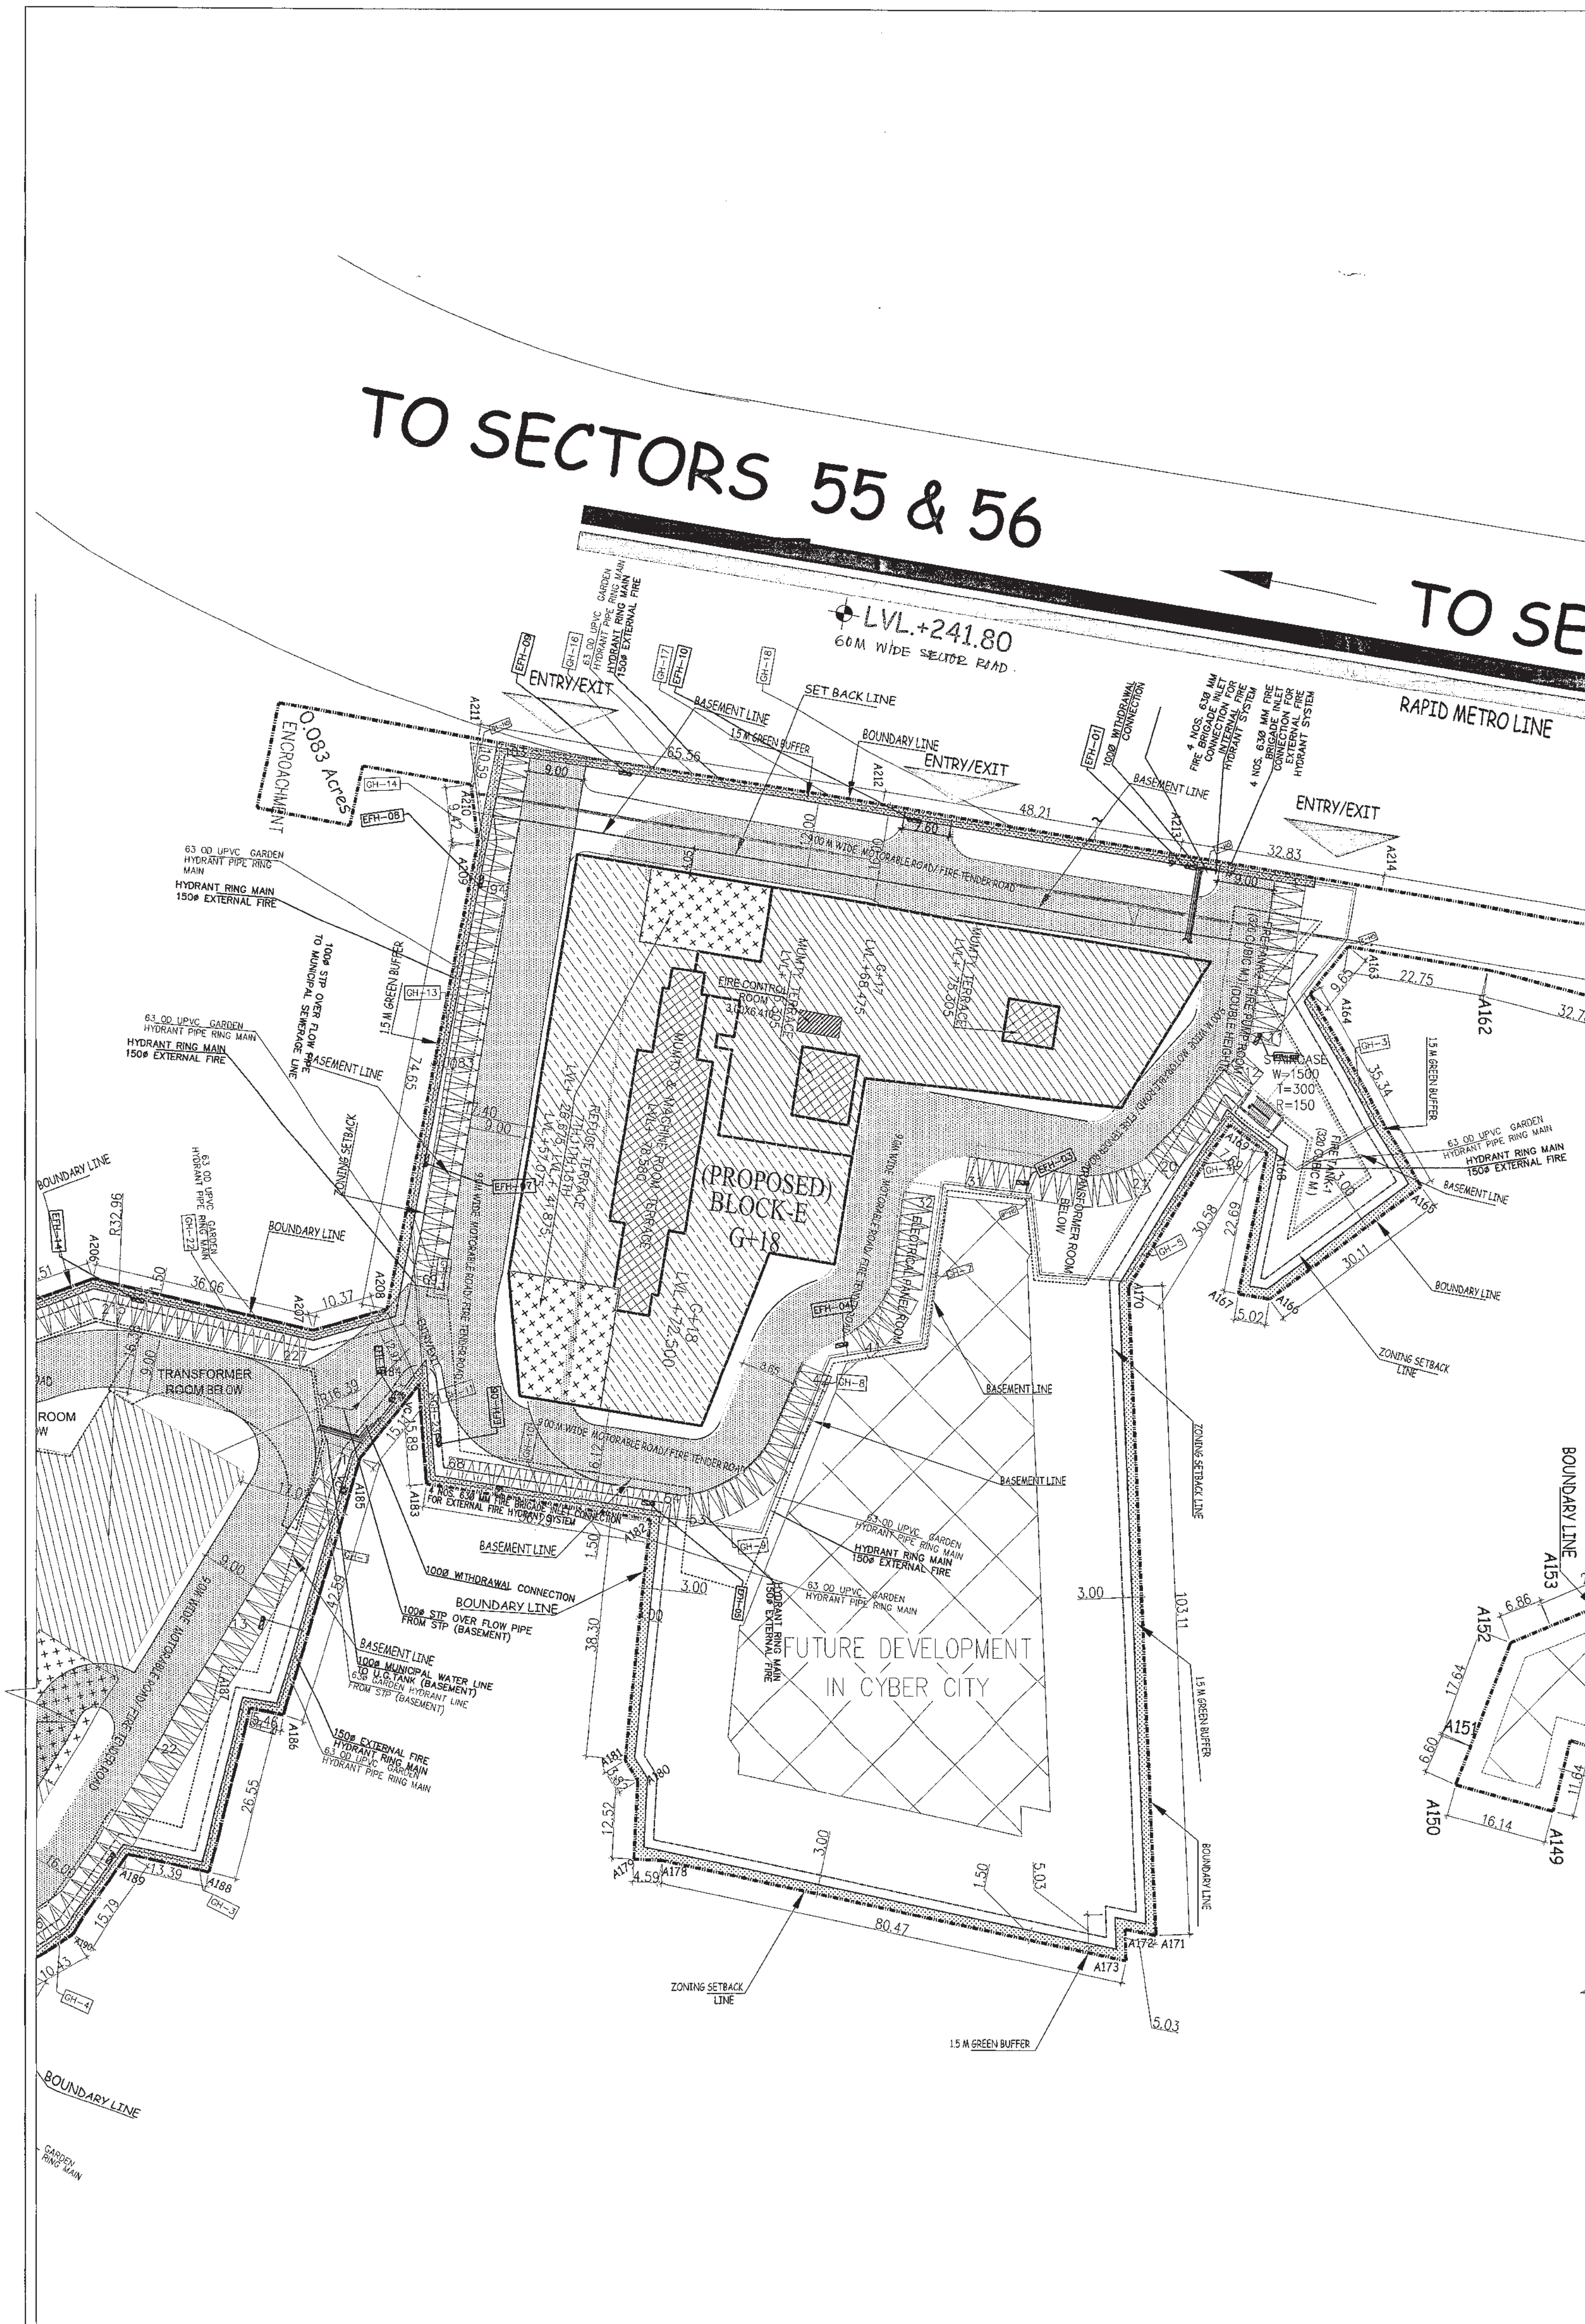

DRG NO. BEST-02

This is a "PROVISIONAL BUILDING PLAN" approved only for the purpose of inviting objections from the general public

Architect(HQ) STP(HQ) Member Secretary BPAC STP(G) Member BPAC CTP(HQ) Chairman BPAC

Ram Avtar Bassi AD(HQ)

Checked and found ok for Public Health (Internal) Services only subject to comments in forwarding letter No. SE(HQ)/ ...... 7968 dt 06/5/21

Superintending Engineer (HQ) HSVP, Panchkula

JD PA ATP

KEY PLAN

BLOCK-E

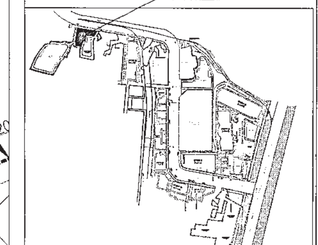

DLF50006

Architect Hafeez Contractor

29 Bank Street, Bombay 400 023. Tel:2661920

RSMS ARCHITECTS

RSMS ARCHITECTS PVT. LTD.
69,Nora Niwas Bhawani Kunj
(Behind D2), Vcsant Kunj,
New Delhi-110070.
Tel.: 011-26898616,26898617
www.rsms-arch.com

Project:

PROPOSED BUILDING PLANS OF BUILDING – B AND REVISED BUILDING PLANS OF BUILDING-C, D, E, & F IN CYBER CITY UNDER TRANSIT ORIENTED DEVELOPMENT (TOD)POLICY FOR MIX LAND USED COLONY(70% IT/ITES/+30% COMMERCIAL) MEASURING 108.55922 ACRES IN SECTOR 24, 25 & 25-A, GURUGRAM MANESAR URBAN COMPLEX BEING DEVELOPED BY DLF CYBER CITY DEVELOPERS LIMITED

OWNER: DLF — DLF Cyber City Developers Ltd. 10th Floor DLF Gateway Tower, DLF Cyber City, Gurugram, Haryana Pin:122002

DRAWING TITLE:– BLOCK-E SITE PLAN (IRRIGATION,EXTERNAL FIRE HYDRANT & WATER SUPPLY SCHEME)

REVISION	JOB NO:–	DRG NO. BEST-02	NORTH:–
	SCALE:– 1:500	DATE:– 01-04-2021	
FILE:–	DEALT BY:–	CHECKED BY:	APPROVED BY:–
ARCHITECT'S SEAL & SIGNATURE		OWNER'S SEAL & SIGNATURE	