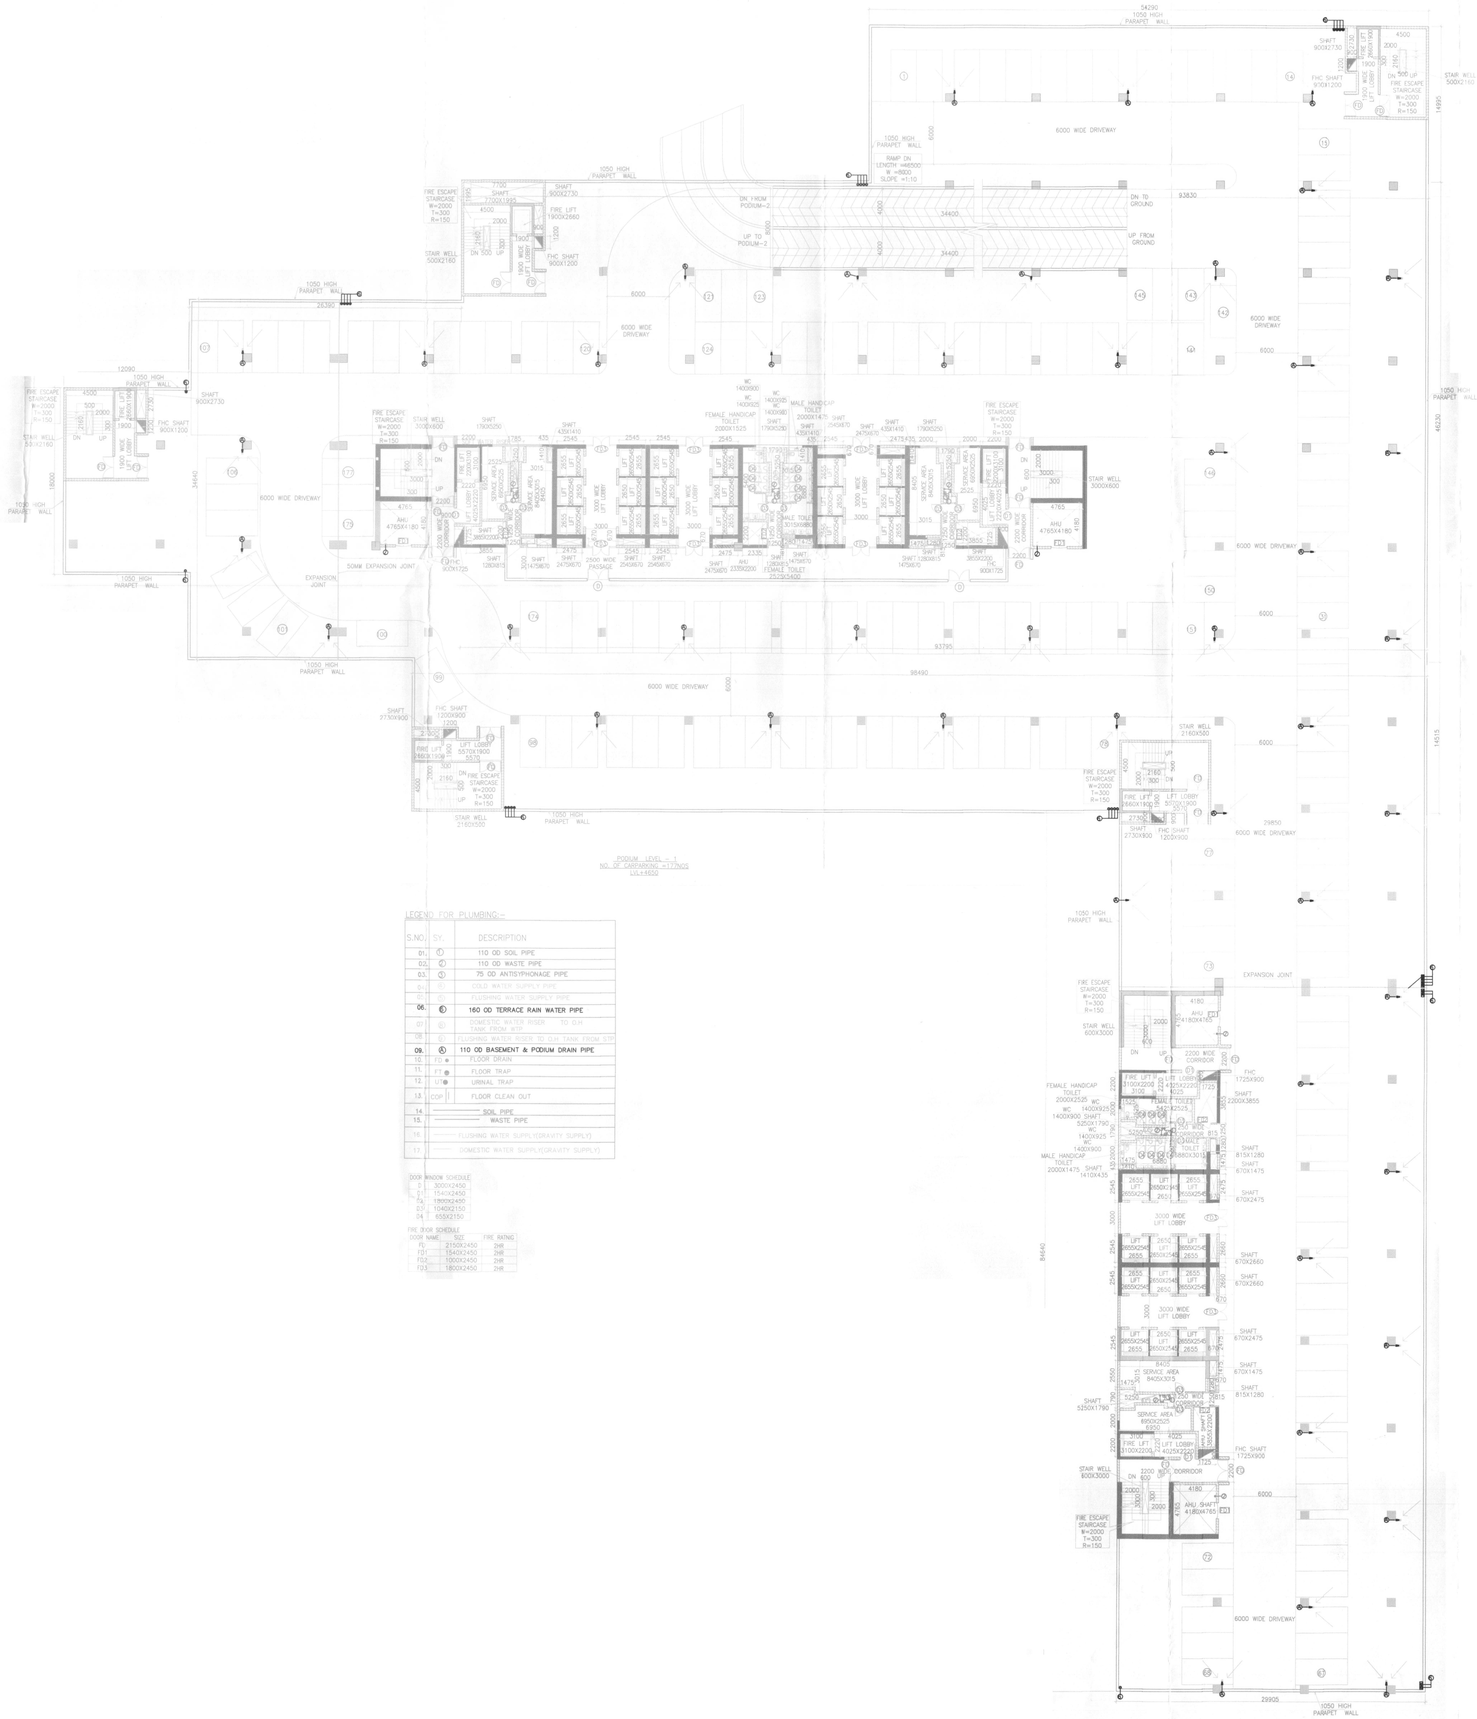

LEGEND FOR PLUMBING:-

S.NO.	SY.	DESCRIPTION
01.	①	110 OD SOIL PIPE
02.	②	110 OD WASTE PIPE
03.	③	75 OD ANTISYPHONAGE PIPE
04.	④	COLD WATER SUPPLY PIPE
05.	⑤	FLUSHING WATER SUPPLY PIPE
06.	⑥	160 OD TERRACE RAIN WATER PIPE
07.	⑦	DOMESTIC WATER RISER TO O.H TANK FROM WTP
08.	⑧	FLUSHING WATER RISER TO O.H TANK FROM STP
09.	⑨	110 OD BASEMENT & PODIUM DRAIN PIPE
10.	FD ●	FLOOR DRAIN
11.	FT ●	FLOOR TRAP
12.	UT ●	URINAL TRAP
13.	COP	FLOOR CLEAN OUT
14.		SOIL PIPE
15.		WASTE PIPE
16.		FLUSHING WATER SUPPLY(GRAVITY SUPPLY)
17.		DOMESTIC WATER SUPPLY(GRAVITY SUPPLY)

DOOR WINDOW SCHEDULE

D	3000X2450
D1	1540X2450
D2	1800X2450
D3	1040X2150
D4	655X2150

FIRE DOOR SCHEDULE

DOOR NAME	SIZE	FIRE RATING
FD	2150X2450	2HR
FD1	1540X2450	2HR
FD2	1000X2450	2HR
FD3	1800X2450	2HR

DRG NO. BD-02

KEY PLAN

BUILDING - D

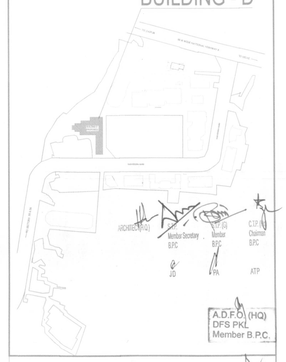

DLF45413

(RAM AVTAR BAJAJ)
A.D.

Architect
Hafeez
Contractor
29 Bank Street, Bombay 400 023. Tel:2664369

RSMS ARCHITECTS

RSMS ARCHITECTS PVT. LTD.
69,Nora Niwas Bhawani Kunj
(Behind D2), Vasant Kunj,
New Delhi-110070.
Tel.: 011-26898616,26898617
www.rsms-arch.com

Project:

PROPOSED BUILDING PLAN OF BUILDING - C, BUILDING -D, BUILDING -E AND BUILDING -F IN 94.57485 ACRES DLF CYBER CITY, SECTOR 24, 25 & 25A, GURGAON, HARYANA.

OWNER: DLF — DLF Cyber City Developers Ltd. 10th Floor DLF Gateway Tower, DLF Cyber City,Gurugram,Haryana Pin:122002

DRAWING TITLE:-

BUILDING -D
PODIUM PLAN-1

Checked and found OK for Public Health Engineering requirements in Building Plan Superintending Engineer (SE) HSVP, Panchkula

DRG NO. BD-02

NORTH:-

SCALE:- 1:100

DATE:- 16-05-2018

FILE:- DEALT BY:- CHECKED BY: APPROVED BY:-

ARCHITECT'S SEAL & SIGNATURE

OWNER'S SEAL & SIGNATURE