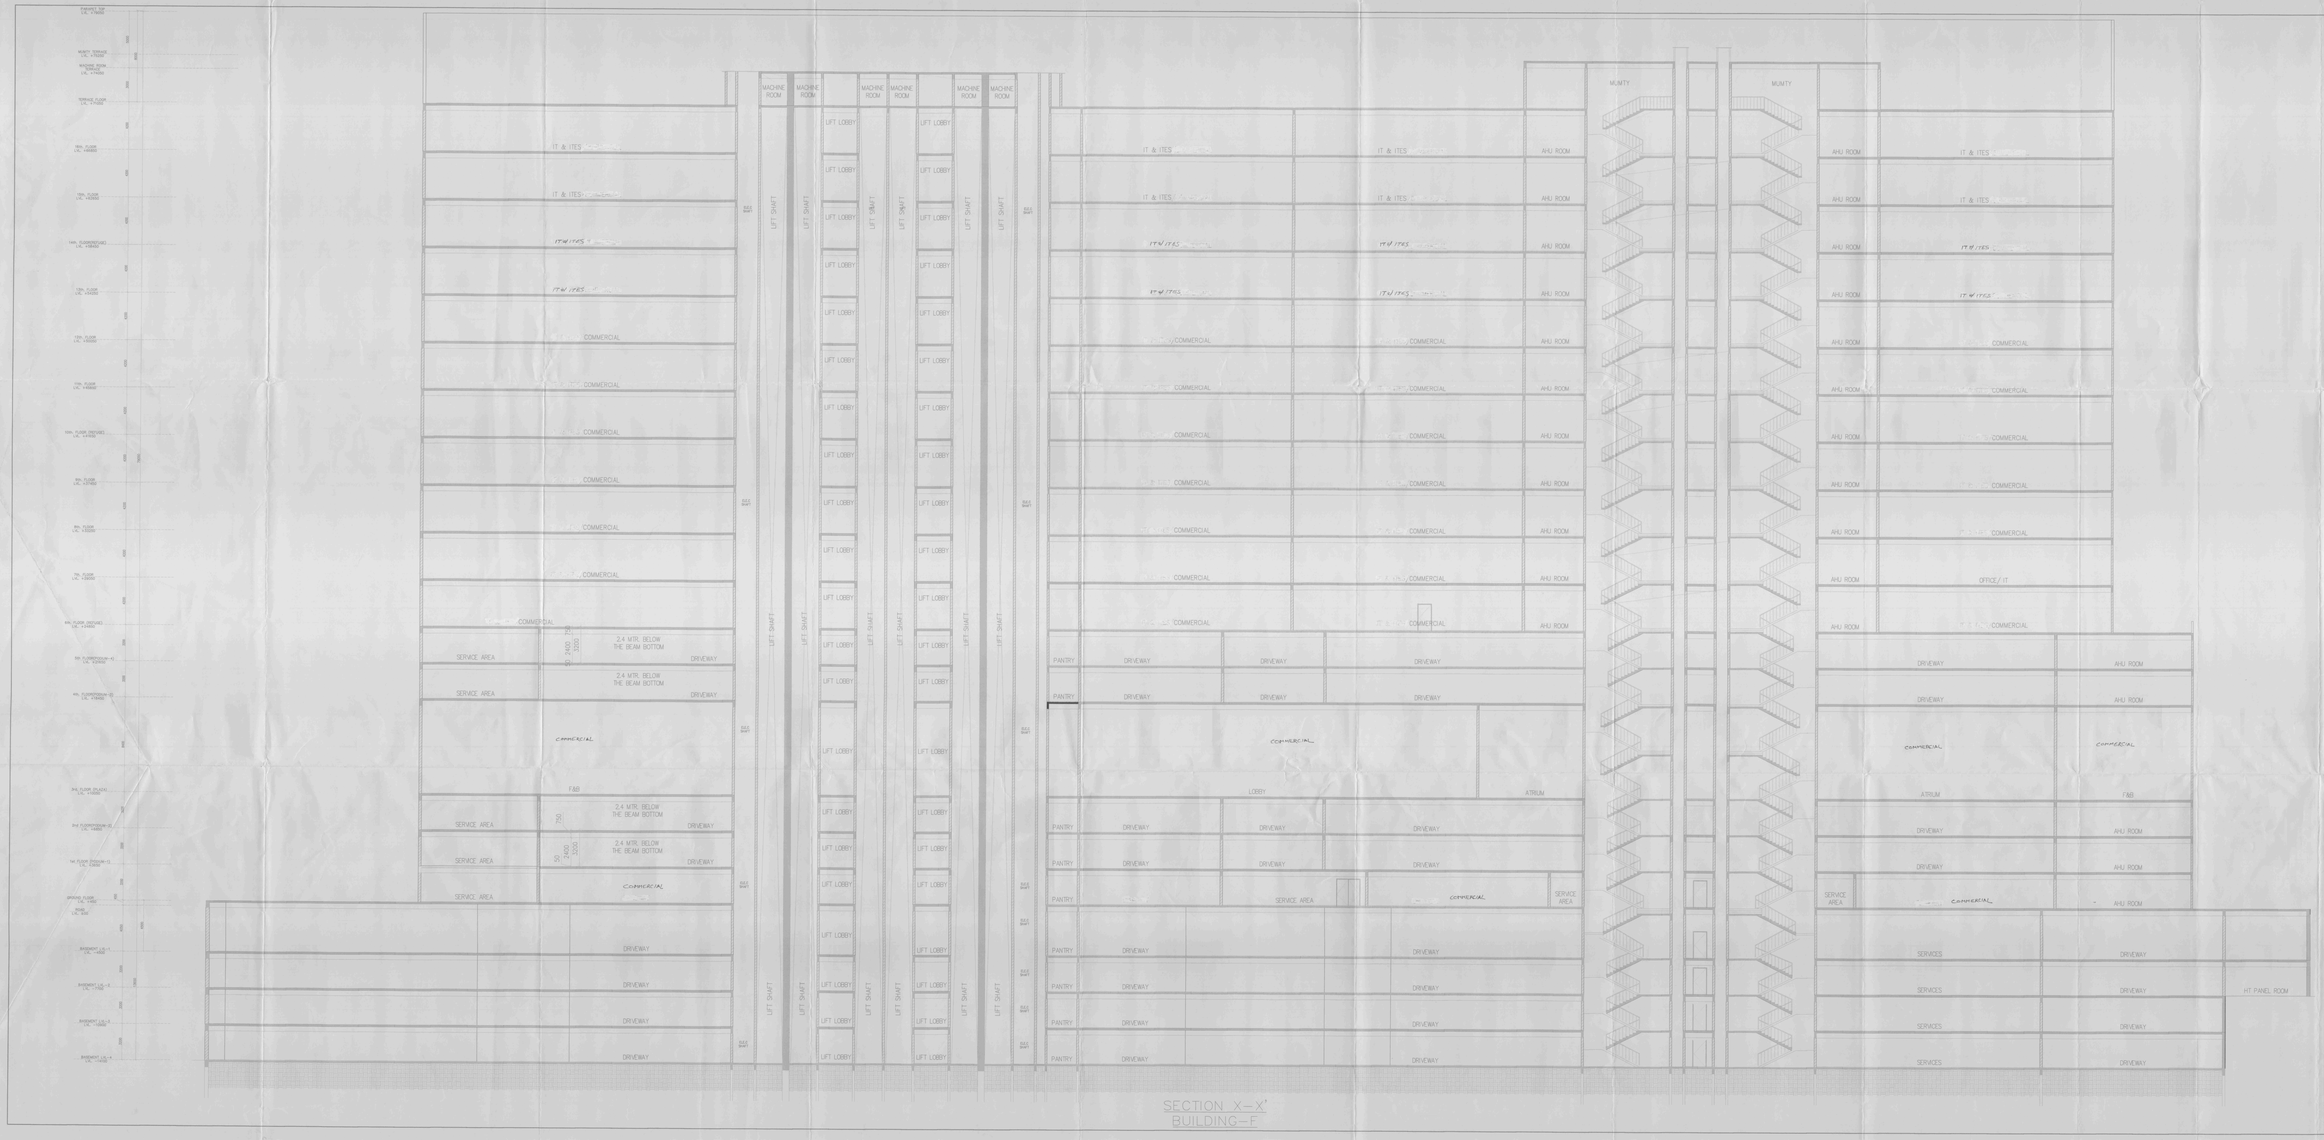
MACHINE ROOM
LIFT SHAFT
LIFT LOBBY
IT & ITES
COMMERCIAL
SERVICE AREA
2.4 MTR. BELOW THE BEAM BOTTOM
DRIVEWAY
F&B
PANTRY
LOBBY
ATRIUM
AHU ROOM
MUMTY
OFFICE/IT
SERVICES
HT PANEL ROOM
BUILDING - F
DRG NO.
BF-17
KEY PLAN
DLF45473
Architect
Hafeez
Contractor
RSMS ARCHITECTS
RSMS ARCHITECTS PVT. LTD.
Project:
PROPOSED BUILDING PLAN OF BUILDING - C, BUILDING - D, BUILDING - E AND BUILDING - F IN 64.574855 ACRES DLF CYBER CITY, SECTOR 24, 25 & 25A, GURGAON, HARYANA.
DLF
DRAWING TITLE:-
BUILDING-F
SECTION-XX
REVISION
JOB NO :-
DRG NO.
BF-17
SCALE :-1:200
DATE :-
16-05-2018
FILE :-
DEALT BY :-
CHECKED BY :-
APPROVED BY :-
ARCHITECT'S SEAL & SIGNATURE
OWNER'S SEAL & SIGNATURE
SECTION X–X'
BUILDING–F