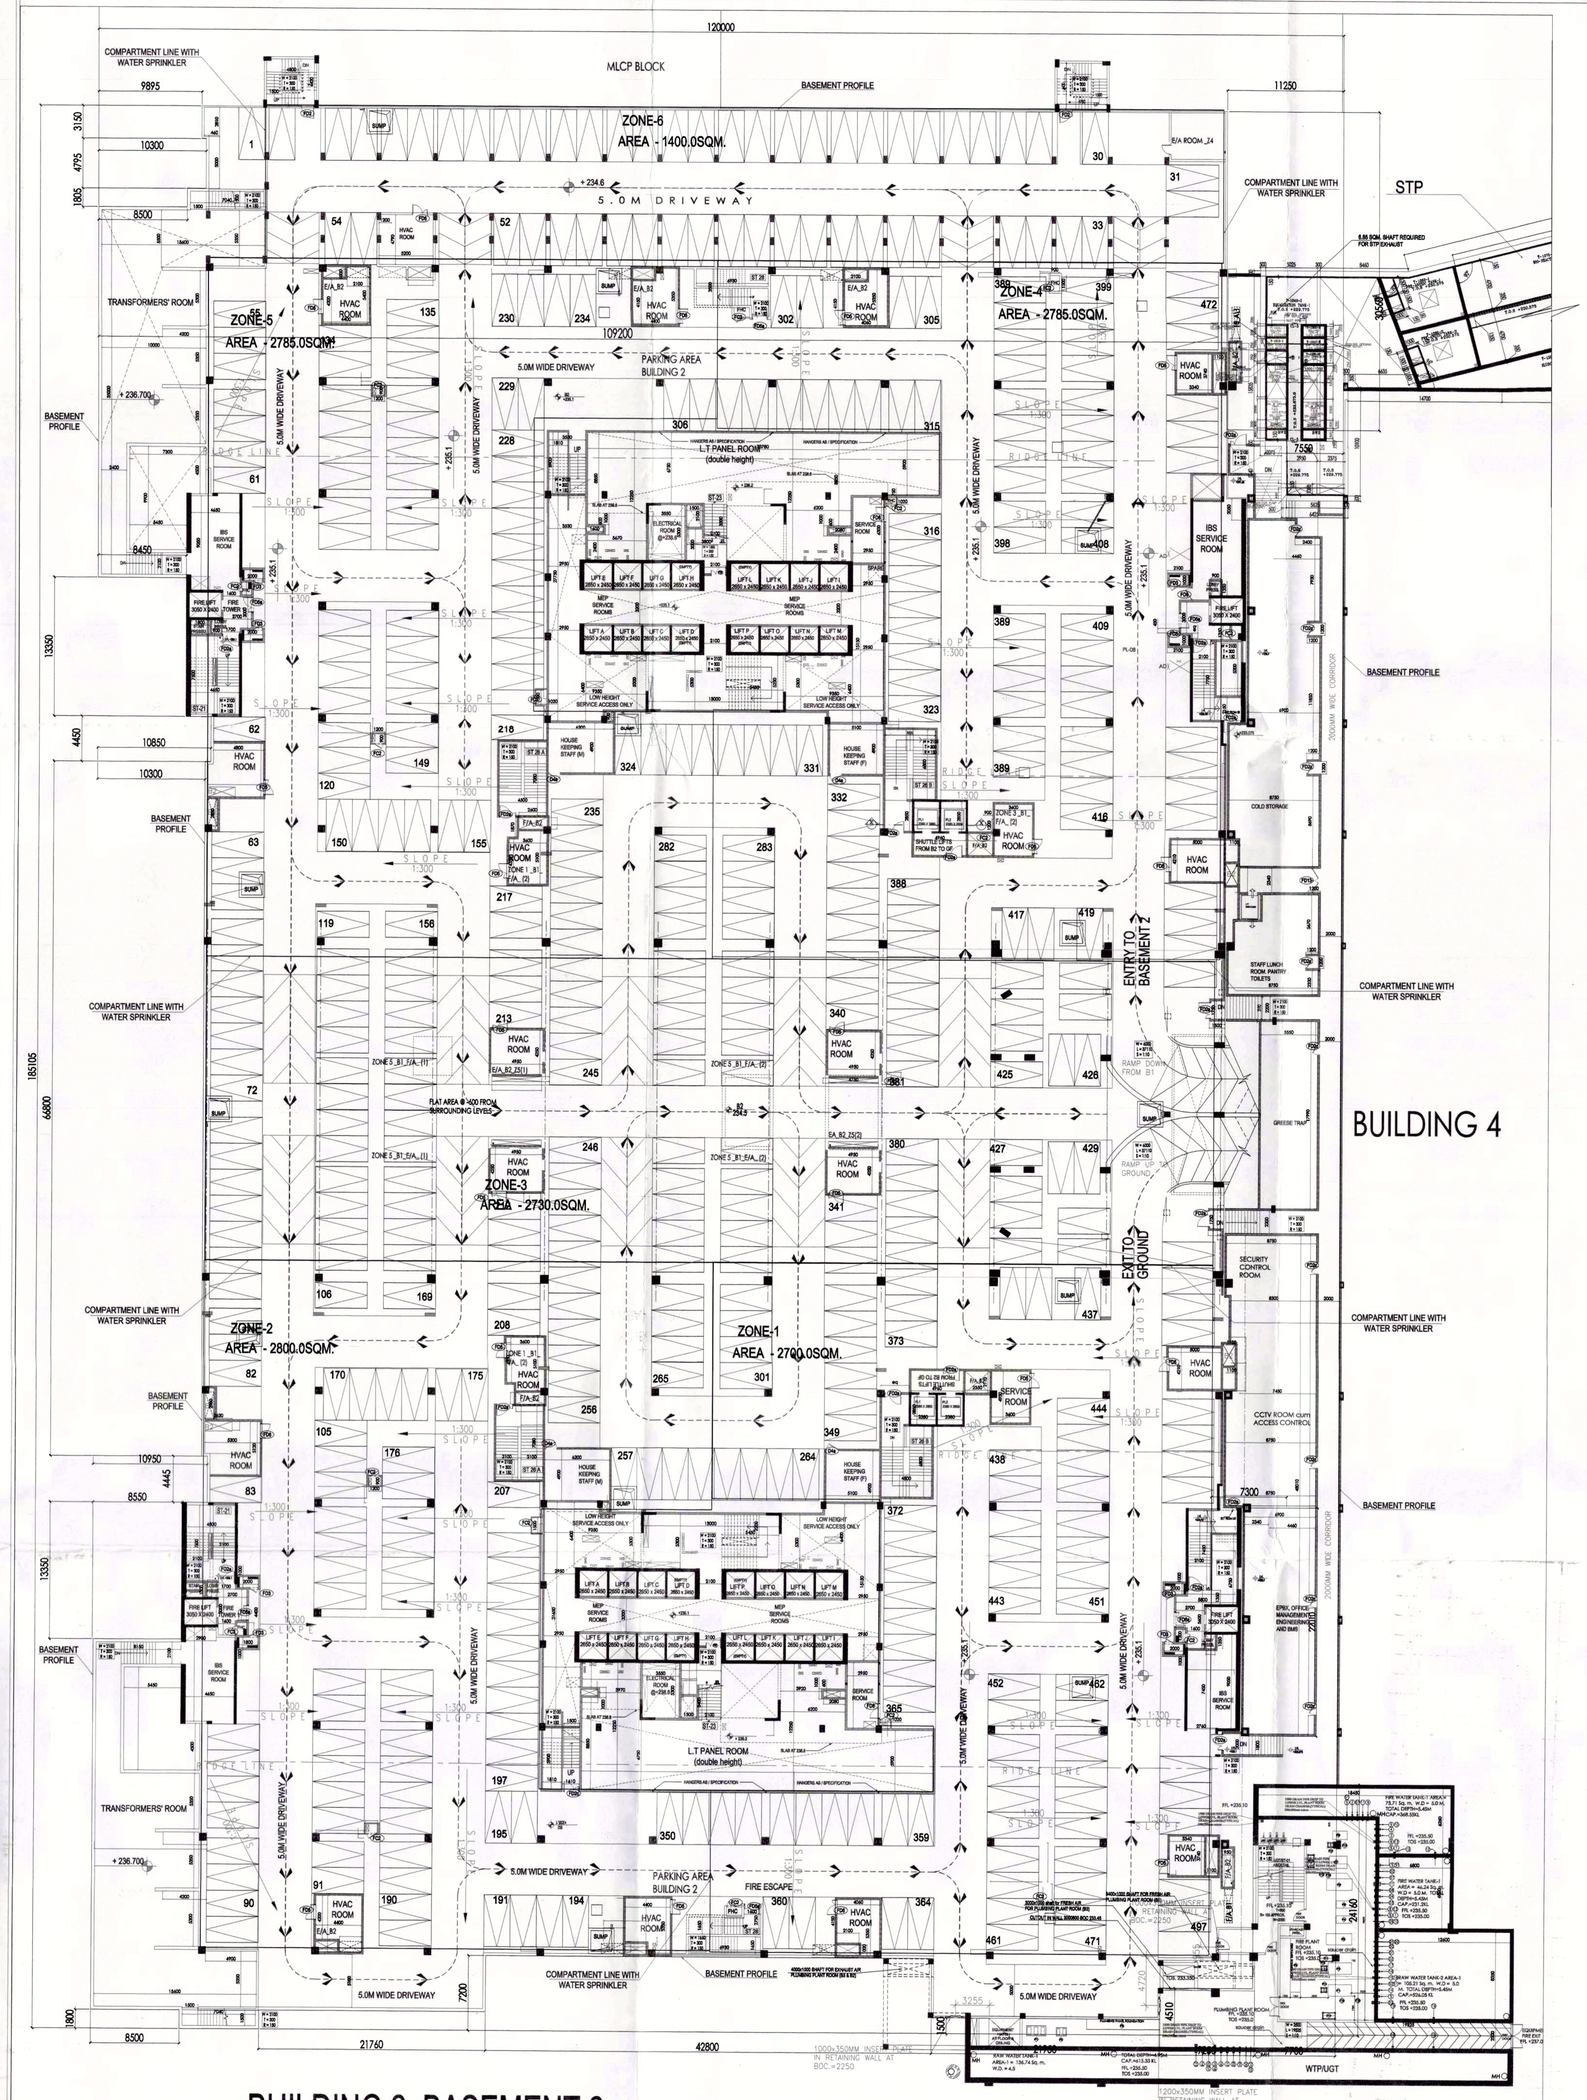

NOTE:-

1. ALL PARKING SHOWN ARE NORMAL PARKING. TOTAL PARKING UNIT-497 NOS.
2. ALL DRIVEWAYS IN BASEMENTS ARE ONE WAY.
3. COMPARTMENT LINE WITH WATER SPRINKLER.

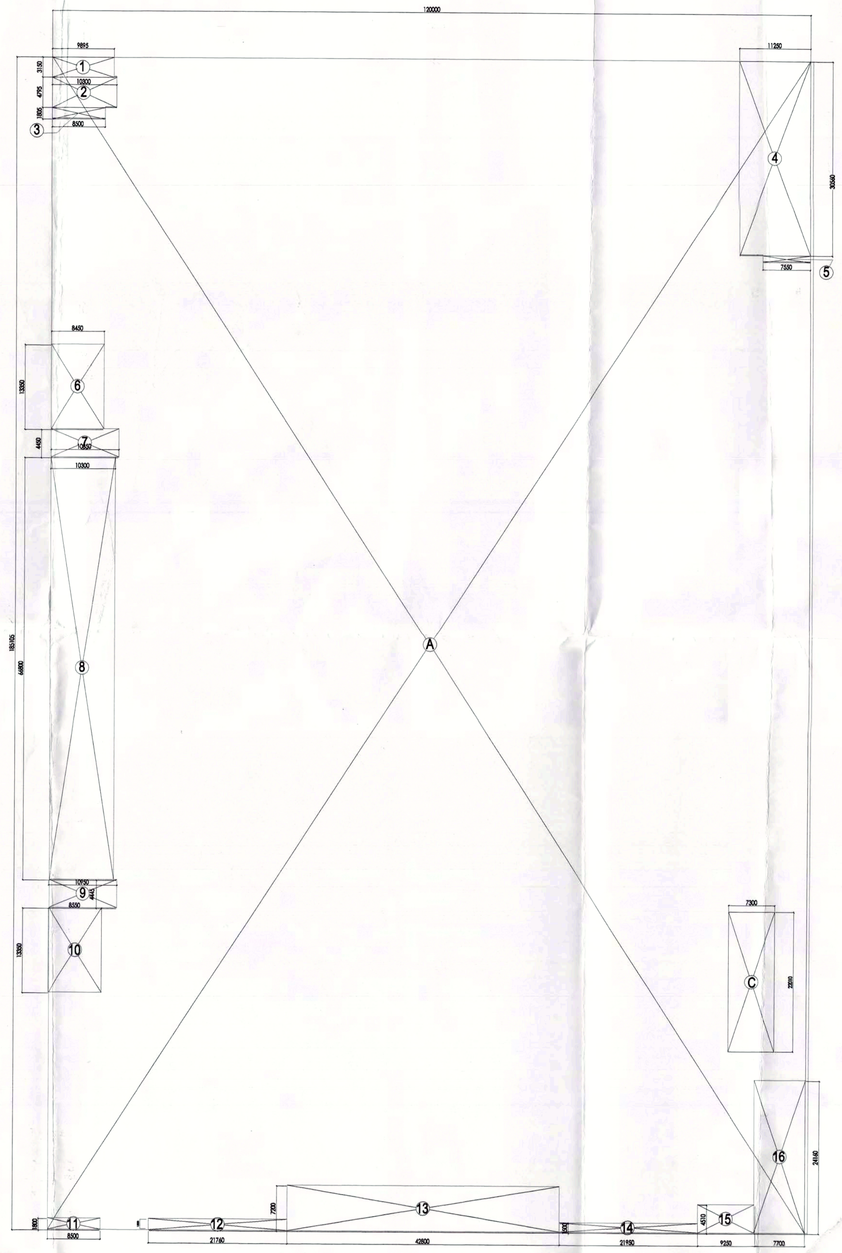

AREA CALCULATION FOR BASEMENT 2

ADDITION AREA						
T.NO.	TYPE	NOS.	LENGTH	BREADTH	AREA	TOTAL AREA
		a	b	c	b*c	a*d
A	RECTANGLE	1.00	120.00	185.11	22212.6	22212.60
				TOTAL ADDITION AREA IN SQ.M		22212.60
SUBTRACTION AREA						
T.NO.	TYPE	NOS.	LENGTH	BREADTH	AREA	TOTAL AREA
		a	b	c	b*c	a*d
1	RECTANGLE	1.0	9.89	3.15	31.15	31.15
2	RECTANGLE	1.0	10.30	4.79	49.34	49.34
3	RECTANGLE	1.0	8.50	1.80	15.30	15.30
4	RECTANGLE	1.0	11.25	30.56	343.80	343.80
5	RECTANGLE	1.0	10.50	7.55	79.28	79.28
6	RECTANGLE	1.0	8.45	13.35	112.81	112.81
7	RECTANGLE	1.0	4.45	10.85	48.28	48.28
8	RECTANGLE	1.0	10.30	66.80	688.04	688.04
9	RECTANGLE	1.0	10.95	4.45	48.73	48.73
10	RECTANGLE	1.0	8.45	13.35	112.81	112.81
11	RECTANGLE	1.0	8.50	1.80	15.30	15.30
12	RECTANGLE	1.0	21.76	1.79	38.95	38.95
13	RECTANGLE	1.0	7.20	42.80	308.16	308.16
14	RECTANGLE	1.0	21.95	1.50	32.93	32.93
15	RECTANGLE	1.0	8.85	4.50	39.83	39.83
16	RECTANGLE	1.0	8.05	24.16	194.49	194.49
				TOTAL SUBTRACTION AREA IN SQ. M		2159.18
				TOTAL AREA IN SQ. M		20053.42

FAR AREA IN BASEMENT

ADDITION AREA						
T.NO.	TYPE	NOS.	LENGTH	BREADTH	AREA	TOTAL AREA
		a	b	c	b*c	a*d
C	RECTANGLE	1.00	7.30	22.01	160.67	160.67
				TOTAL FAR AREA IN SQ. M		160.67

This is a "PROVISIONAL BUILDING PLAN" approved only for the purpose of inviting objections from the general public

STP(HQ) Member Secretary BPAC | TP(G) Member BPAC | CTP(HQ) Member BPAC

Rajender Basal AD(HQ)

JD PA AVP

Note :-

1. BUILDING HAS AUTOMATIC SPRINKLER SYSTEM AS REQUIRED BY NBC.
2. BUILDING WILL BE DESIGNED (STRUCTURES) AS PER RELEVENT IS CODES FOR EARTH QUAKE RESISTANCE.
3. BUILDING IS ARTIFICIALLY LIGHTED MECHANICALLY VENTILATED & CENTRALLY AIRCONDITIONED WITH 100% POWER BACKUP

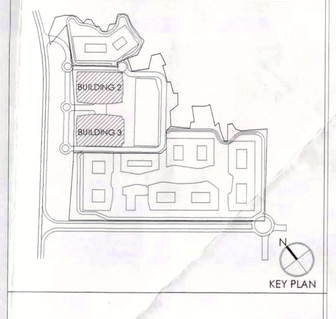

Architects:

Arcop Associates Pvt. Ltd.
Plot- 36b, Sec-32, Gurgaon-122001
Ph.: +91-124-4595500 FAX: +91-124-4595550
Montreal, Toronto, New-Delhi, Boston

Project:

PROPOSED /REVISED BUILDING PLAN OF COMMERCIAL
COLONY AREA MEASURING 32.36 ACRES PART OF RESIDENTIAL PLOTTED COLONY NAMELY DLF CITY,PHASE I,II &III AND INDEPENDENT COMMERCIAL COLONY 4.00 ACRES (LICENCE NO.59 OF 2018
DATED 07.09.2018) BY MAKING TOTAL AREA MEASURING 36.36 ACRES UNDER TOD ZONE IN SECTOR -24 & 25A GURUGRAM MANESAR URBAN COMPLEX BEING DEVELOPED BY DLF LIMITED AND OTHERS.

Checked and (Internal) Sc... Comments/a... As forwarded ... dtd 8/7

Approved (DC) Engineer (DC) Planner (DC)

DRAWING TITLE:-
BASEMENT-2
BUILDING - 2 & 3

JOB NO:-	DRG NO.	NORTH:-
	DTN/B2,B3/03	N
SCALE:- 1:250	DATE:- 25/05/21	
FILE:-	DEALT BY:- MALTI	CHECKED BY:- VIKRAM
APPROVED BY:-		

ARCHITECT'S SEAL & SIGNATURE

Vikram Singh Sahi, Architect Council of Architecture Registration No.: CA/94/17103

OWNER'S SEAL & SIGNATURE

DLF Limited
Authorised Signatory