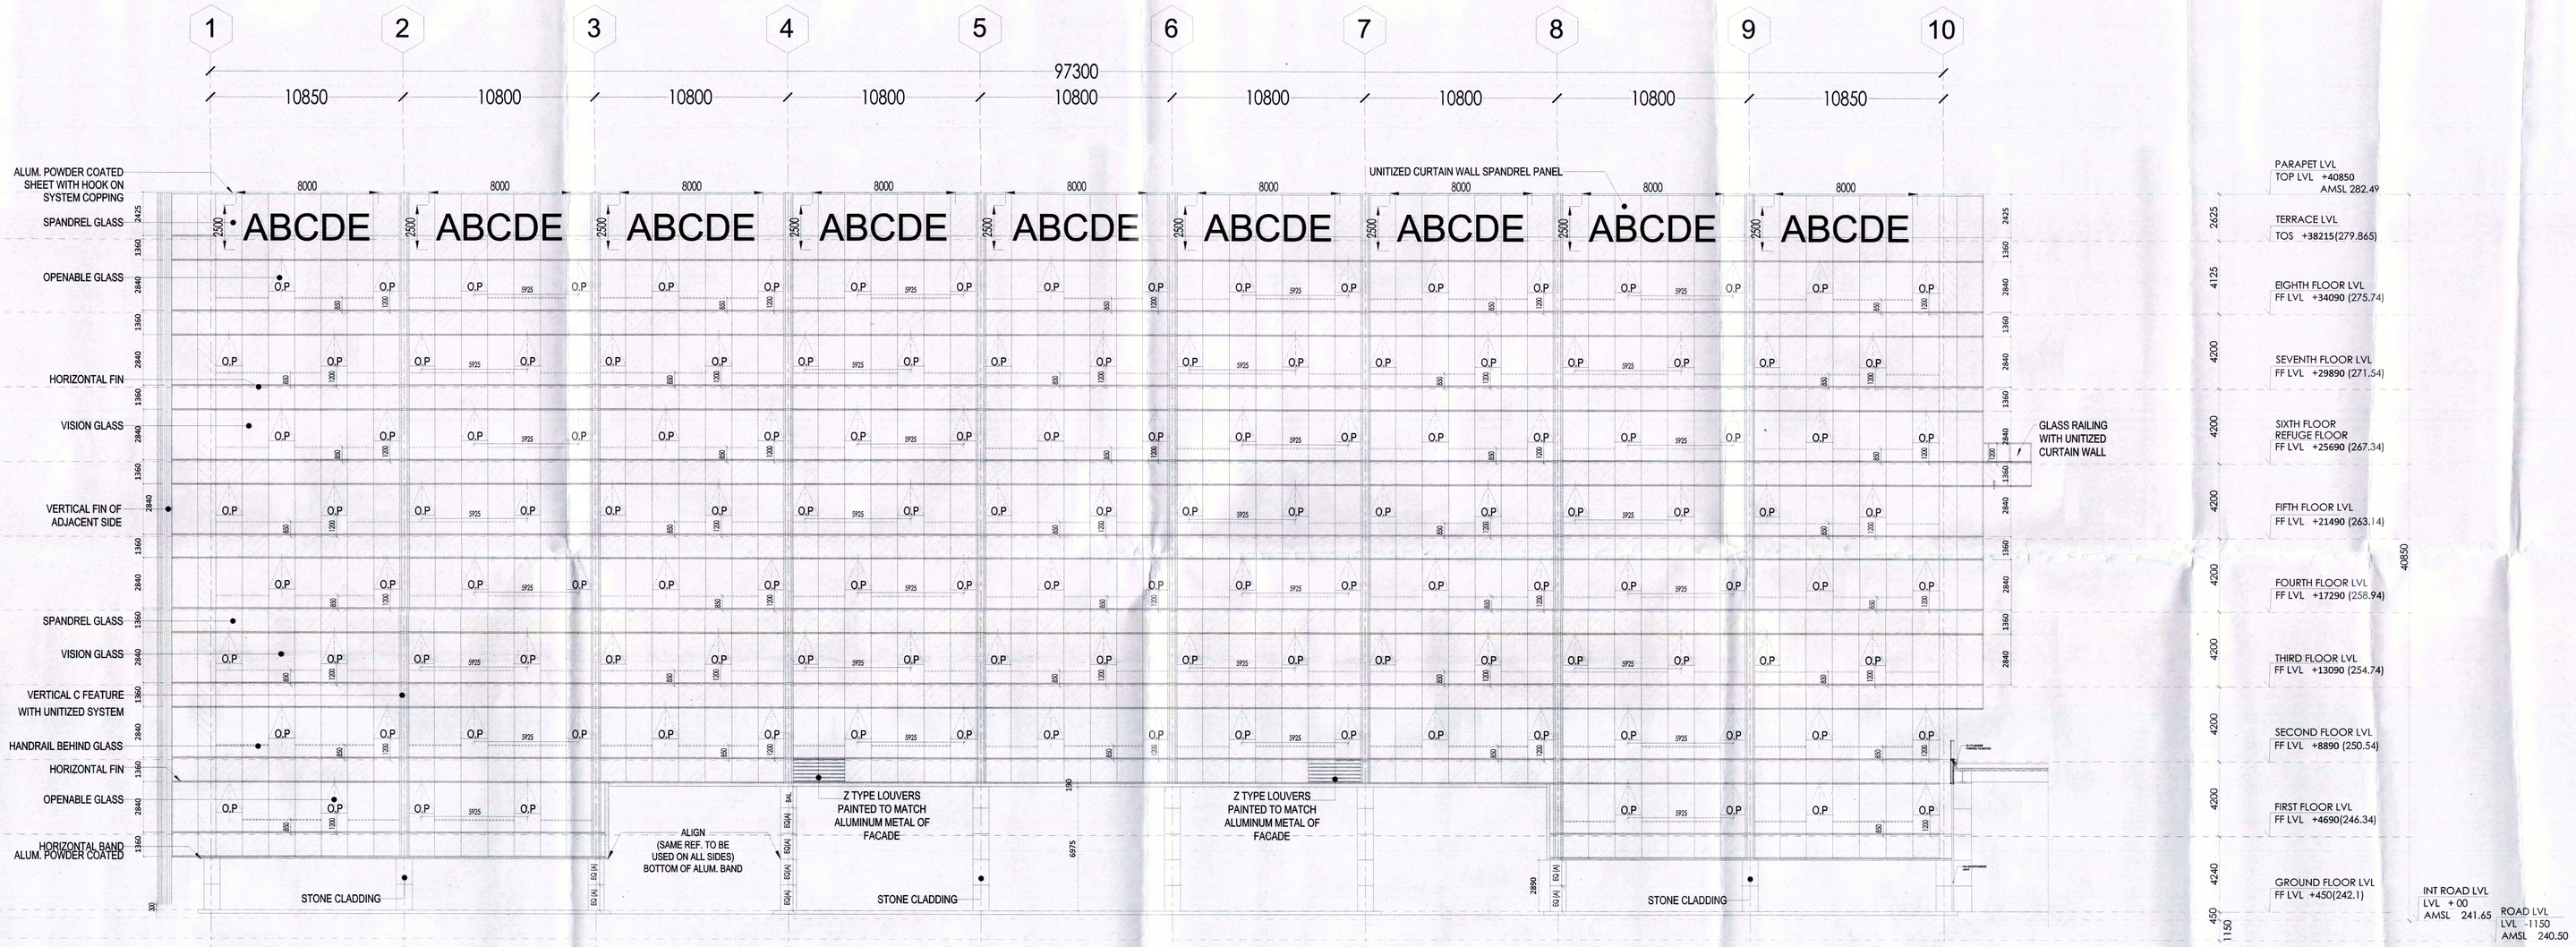

A ELEVATION
BUILDING - 2 SCALE 1:200

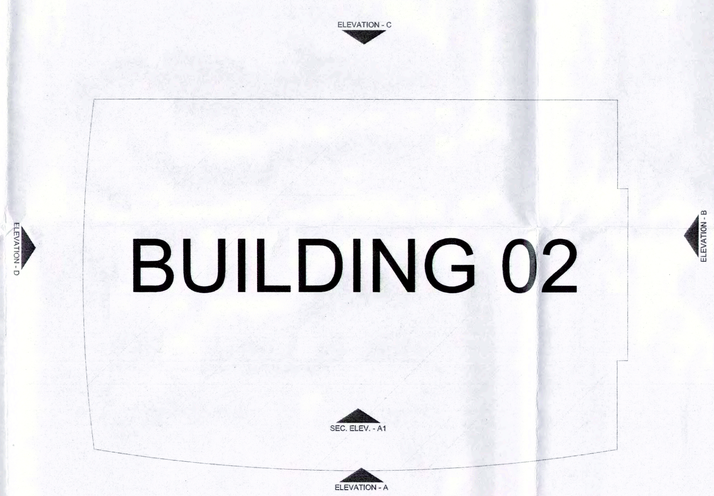

KEY PLAN
BUILDING - 2 SCALE 1:750

This is a "PROVISIONAL BUILDING PLAN" approved only for the purpose of inviting objections from the general public

AD(HQ) Member Secretary BPAC | DD(HQ) Member BPAC | Member BPAC

Ram Avtar AD(HQ) | DD(HQ) Member BPAC

JD FA AEP

Note :-

1. BUILDING HAS AUTOMATIC SPRINKLER SYSTEM WHEREVER REQUIRED BY NBC.
2. BUILDING WILL BE DESIGNED (STRUCTURES) AS PER RELEVENT IS CODES FOR EARTH QUAKE RESISTANCE.
3. BUILDING IS ARTIFICIALLY LIGHTED MECHANICALLY VENTILATED & CENTRALLY AIRCONDITIONED WITH 100% POWER BACKUP.

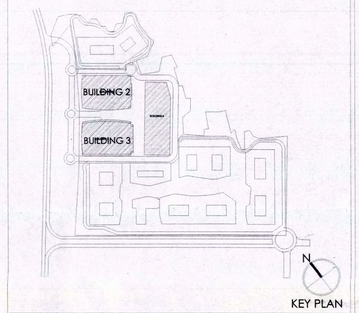

KEY PLAN

LEGEND FOR PLUMBING:-

S.NO.	SYMBOL	DESCRIPTION
01.	1	110 OD SOIL PIPE
02.	2	110 OD WASTE PIPE
03.	3	75 OD ANTISYPHONAGE PIPE
04	4	DOMESTIC WATER SUPPLY HYDROPNAUMATIC
05.	4a	DOMESTIC WATER SUPPLY HYDROPNAUMATIC
06.	5	FLUSHING WATER SUPPLY HYDROPNAUMATIC
07.	7	160 OD TERRACE RAIN WATER PIPE
08.	8	110 OD MUMTY/BALCONY RAIN WATER PIPE
09	FD	FLOOR DRAIN
10.	FT	FLOOR TRAP
11.	UT	URINAL TRAP
12.	COP	CLEAN OUT PLUG
13.		SOIL PIPE
14.		WASTE PIPE
15.		VENT PIPE
16.		RAIN WATER PIPE
17.		DOMESTIC WATER PIPE
18.		FLUSHING WATER PIPE

Architects:
Arcop Associates Pvt. Ltd.
Plot- 36b, Sec-32, Gurgaon-122001
Ph.: +91-124-4595500 FAX: +91-124-4595550
Montreal, Toronto, New-Delhi, Boston

Project:

PROPOSED /REVISED BUILDING PLAN OF COMMERCIAL COLONY AREA MEASURING 32.36 ACRES PART OF RESIDENTIAL PLOTTED COLONY NAMELY DLF CITY,PHASE I,II &III AND INDEPENDENT COMMERCIAL COLONY 4.00 ACRES (LICENCE NO.59 OF 2018 DATED 07.09.2018) BY MAKING TOTAL AREA MEASURING 36.36 ACRES UNDER TOD ZONE IN SECTOR -24 & 25A GURUGRAM MANESAR URBAN COMPLEX BEING DEVELOPED BY DLF LIMITED AND OTHERS.

DRAWING TITLE:-

ELEVATION - A
BUILDING 02

JOB NO:-	DRG NO. DTN/B2/10.1	NORTH:- N
SCALE:- 1:200	DATE:- 12/06/2021	
FILE:-	DEALT BY:- PRATYAKSH / CHECKED BY:- VIKRAM	APPROVED BY:-
ARCHITECT'S SEAL & SIGNATURE	OWNER'S SEAL & SIGNATURE	

Vikram Singh Saini, Architect Council of Architecture Registration No.: CA/94/17103

DLF Limited Authorised Signatory