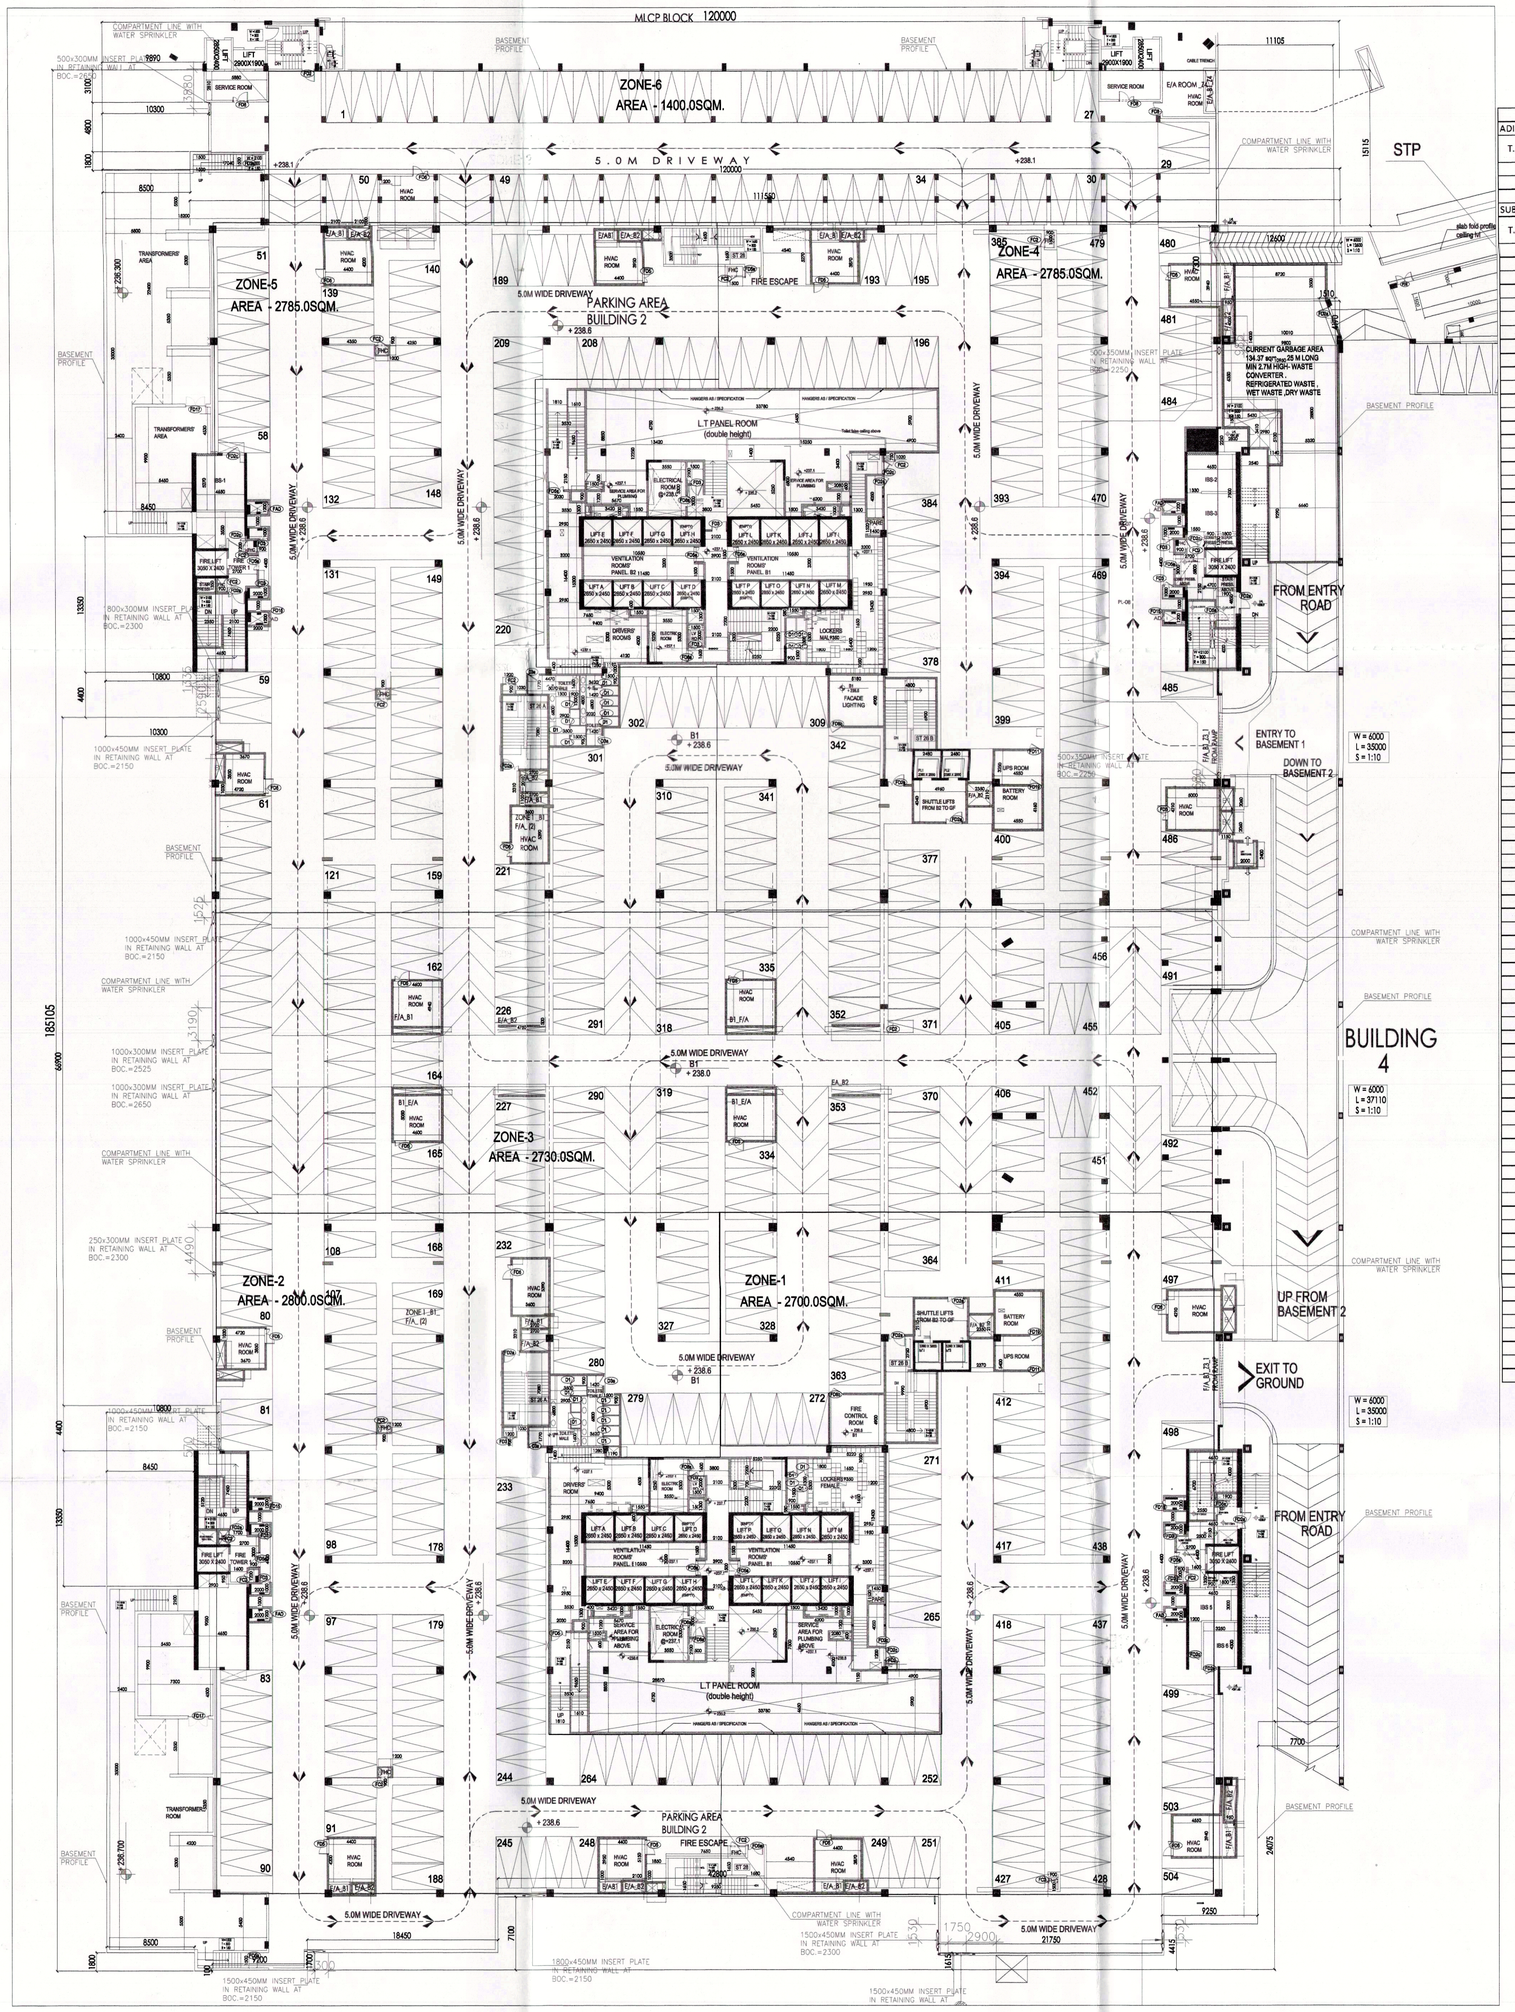

BUILDING 2_BASEMENT 1

AREA CALCULATION FOR BASEMENT 1						
ADITION AREA						
T.NO.	TYPE	NOS.	LENGTH a	BREADTH b	AREA b*c	TOTAL AREA a*d
A	RECTANGLE	1.00	320.00	185.11	22212.60	22212.60
				TOTAL ADDITION AREA IN SQ. M		22212.60
SUBTRACTION AREA						
T.NO.	TYPE	NOS.	LENGTH a	BREADTH b	AREA c	TOTAL AREA a*d
1	RECTANGLE	1.0	9.89	3.01	29.77	29.77
2	RECTANGLE	1.0	10.30	4.80	49.44	49.44
3	RECTANGLE	1.0	8.50	1.80	15.30	15.30
4	RECTANGLE	1.0	11.10	15.11	167.72	167.72
5	RECTANGLE	1.0	11.95	7.30	87.24	87.24
6	RECTANGLE	1.0	11.95	12.19	145.67	145.67
7	RECTANGLE	1.0	8.40	13.35	112.14	112.14
8	RECTANGLE	1.0	10.80	4.40	47.52	47.52
9	RECTANGLE	1.0	10.30	66.90	689.07	689.07
10	RECTANGLE	1.0	10.80	4.40	47.52	47.52
11	RECTANGLE	1.0	8.45	13.35	112.81	112.81
12	RECTANGLE	1.0	18.45	1.78	32.84	32.84
13	RECTANGLE	1.0	4.25	3.44	14.62	14.62
14	RECTANGLE	1.0	1.80	1.00	1.80	1.80
15	RECTANGLE	1.0	42.80	7.20	308.16	308.16
16	RECTANGLE	1.0	1.70	21.75	36.98	36.98
17	RECTANGLE	1.0	9.25	7.45	68.91	68.91
18	RECTANGLE	1.0	7.70	24.17	186.11	186.11
19	RECTANGLE	2.0	32.40	27.90	903.96	1807.92
20	RECTANGLE	2.0	5.32	6.30	33.52	67.03
21	RECTANGLE	2.0	1.25	1.05	1.31	2.63
22	RECTANGLE	1.0	7.59	1.90	14.42	14.42
23	RECTANGLE	1.0	1.50	5.27	7.91	7.91
24	RECTANGLE	1.0	5.14	5.33	27.40	27.40
25	RECTANGLE	2.0	4.90	7.48	36.65	73.30
26	RECTANGLE	2.0	3.14	3.30	10.36	20.72
27	RECTANGLE	2.0	4.00	5.80	23.20	46.40
28	RECTANGLE	2.0	5.62	5.27	29.62	59.23
29	RECTANGLE	2.0	5.00	7.00	35.00	70.00
30	RECTANGLE	1.0	2.60	3.75	9.75	9.75
31	RECTANGLE	1.0	2.72	7.28	56.20	56.20
32	RECTANGLE	1.0	4.98	8.00	39.84	39.84
33	RECTANGLE	1.0	14.61	2.70	39.45	39.45
34	RECTANGLE	4.0	2.20	12.40	27.28	109.12
35	RECTANGLE	4.0	5.35	21.20	113.42	453.68
36	RECTANGLE	2.0	5.20	4.35	22.62	45.24
37	RECTANGLE	1.0	9.26	21.20	196.31	196.31
38	RECTANGLE	2.0	2.18	4.05	8.83	17.66
39	RECTANGLE	2.0	5.01	17.91	89.73	179.46
40	RECTANGLE	4.0	5.00	5.44	27.20	108.80
41	RECTANGLE	4.0	5.42	1.10	5.96	23.85
42	RECTANGLE	1.0	20.90	5.50	114.95	114.95
43	RECTANGLE	1.0	2.80	1.40	3.92	3.92
44	RECTANGLE	1.0	2.37	1.40	3.32	3.32
45	RECTANGLE	1.0	4.60	4.00	18.40	18.40
46	RECTANGLE	1.0	5.98	3.00	17.94	17.94
47	RECTANGLE	1.0	4.70	5.61	26.37	26.37
48	RECTANGLE	1.0	2.53	1.00	2.53	2.53
49	RECTANGLE	1.0	2.37	1.97	4.67	4.67
50	RECTANGLE	1.0	5.32	7.00	37.24	37.24
51	RECTANGLE	1.0	1.50	4.94	7.41	7.41
52	RECTANGLE	1.0	2.60	3.65	9.49	9.49
53	RECTANGLE	1.0	5.60	7.28	40.77	40.77
54	RECTANGLE	1.0	2.19	7.28	15.94	15.94
55	RECTANGLE	1.0	5.00	8.00	40.00	40.00
56	RECTANGLE	3.0	4.80	5.80	27.84	83.52
57	RECTANGLE	1.0	1.85	1.25	2.31	2.31
58	RECTANGLE	1.0	9.65	3.70	35.71	35.71
59	RECTANGLE	1.0	3.70	1.00	3.70	3.70
60	RECTANGLE	1.0	4.81	4.07	19.58	19.58
61	RECTANGLE	1.0	2.90	1.40	4.06	4.06
62	RECTANGLE	1.0	2.50	1.40	3.50	3.50
63	RECTANGLE	1.0	7.21	7.65	55.16	55.16
64	RECTANGLE	2.0	8.50	35.60	302.60	605.20
65	RECTANGLE	2.0	2.16	21.60	46.66	93.31
66	RECTANGLE	1.0	5.60	6.45	36.12	36.12
67	RECTANGLE	1.0	7.60	7.60	57.76	57.76
68	RECTANGLE	1.0	5.86	4.80	28.13	28.13
69	RECTANGLE	1.0	5.00	5.07	25.35	25.35
70	RECTANGLE	1.0	6.23	3.00	18.69	18.69
71	RECTANGLE	1.0	3.67	14.00	51.38	51.38
72	RECTANGLE	1.0	7.70	21.20	163.24	163.24
73	RECTANGLE	2.0	2.81	1.09	2.95	5.90
74	TRIANGLE	2.0	4.05	3.08	12.47	24.95
75	ARC	2.0	3.50	1.00	3.50	7.00
76	RECTANGLE	2.0	2.55	2.45	6.25	12.50
77	TRIANGLE	2.0	2.55	2.55	6.50	13.01
78	ARC	2.0	3.50	1.00	3.50	7.00
79	RECTANGLE	2.0	5.00	4.25	21.25	42.50
80	RECTANGLE	1.0	4.34	4.20	18.24	18.24
				TOTAL SUBTRACTION AREA IN SQ. M		7390.67
				TOTAL AREA IN SQ. M		14821.93

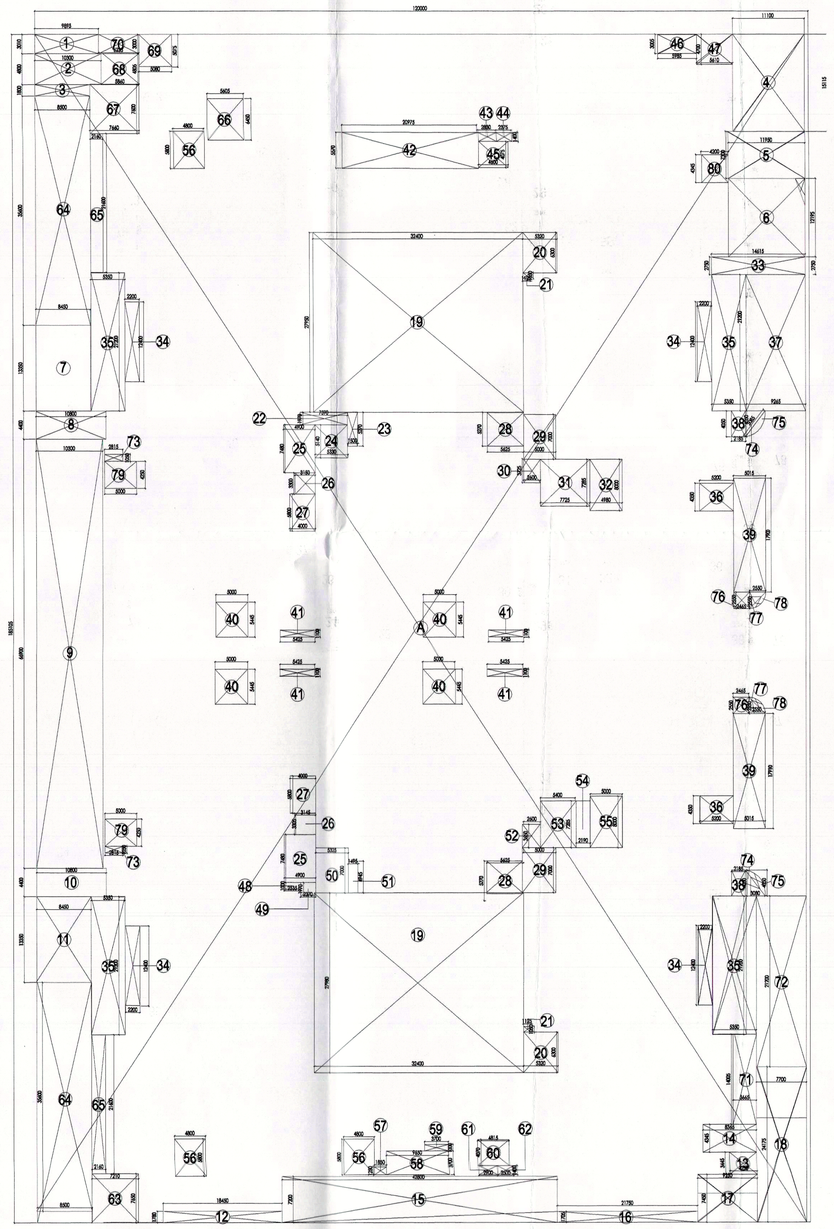

BASEMENT -1_CAR PARKING AREA DIAGRAM
BUILDING - 2 &3

NOTE:-

1. ALL PARKING SHOWN ARE NORMAL PARKING. TOTAL PARKING UNIT-504 NOS.
2. ALL DRIVEWAYS IN BASEMENTS ARE ONE WAY.
3. COMPARTMENT LINE WITH WATER SPRINKLER.

NOTE:-
ALL PARKING SHOWN ARE NORMAL PARKING.

NOTES:-
- ALL PIPE DIAMETERS ARE IN MM.
- ALL CONNECTIONS FLOOR DRAIN TO FLOOR TRAP WILL BE 63 OD UPVC WASTE PIPE.
- ALL WASTE FROM WASH BASIN TO F.T WILL BE 40 OD UPVC WASTE PIPE.
- ALL WASTE FROM URINALS TO U.T WILL BE 50 OD UPVC SOIL PIPE.
- ALL PIPES FROM FT TO STACK WILL BE 110 OD UPVC PIPES OR/OTHERWISE SPECIFIED.
- ALL PIPES FROM WC/UT TO STACK WILL BE 110 OD UPVC PIPES OR/OTHERWISE SPECIFIED.

Note :-

1. BUILDING HAS AUTOMATIC SPRINKLER SYSTEM AS REQUIRED BY NBC.
2. BUILDING WILL BE DESIGNED (STRUCTURES) AS PER RELEVENT IS CODES FOR EARTH QUAKE RESISTANCE.
3. BUILDING IS ARTIFICIALLY LIGHTED MECHANICALLY VENTILATED & CENTRALLY AIRCONDITIONED WITH 100% POWER BACKUP

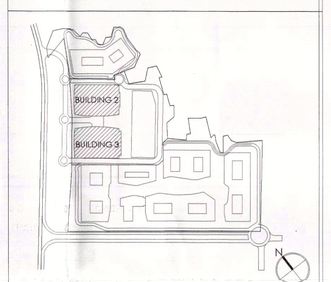

LEGEND FOR PLUMBING:-

S.NO.	SYMBOL	DESCRIPTION
01.	1	110 OD SOIL PIPE
02.	2	110 OD WASTE PIPE
03.	3	75 OD ANTISYPHONAGE PIPE
04.	4	DOMESTIC WATER SUPPLY HYDROPNAUMATIC
05.	4a	DOMESTIC WATER SUPPLY HYDROPNAUMATIC
06.	5	FLUSHING WATER SUPPLY HYDROPNAUMATIC
07.	7	160 OD TERRACE RAIN WATER PIPE
08.	8	110 OD MUMTY/BALCONY RAIN WATER PIPE
09.	FD	FLOOR DRAIN
10.	FT	FLOOR TRAP
11.	UT	URINIAL TRAP
12.	COP	CLEAN OUT PLUG
13.		SOIL PIPE
14.		WASTE PIPE
15.		VENT PIPE
16.		RAIN WATER PIPE
17.		DOMESTIC WATER PIPE
18.		FLUSHING WATER PIPE
19.	A	100ø CI PARKING DRAIN PIPE
20.	D	100ø CI FAN ROOM DRAIN PIPE
20.		300MM WIDE DRAIN CHANNEL WITH MS GRATING
20.		SAUCER DRAIN

Architects:
Arcop Associates Pvt. Ltd.
Plot- 36b, Sec-32, Gurgaon-122001
Ph.: +91-124-4595500 FAX: +91-124-4595550
Montreal, Toronto, New-Delhi, Boston

Project:

PROPOSED /REVISED BUILDING PLAN OF COMMERCIAL
COLONY AREA MEASURING 32.36 ACRES PART OF RESIDENTIAL PLOTTED COLONY NAMELY DLF CITY,PHASE I,II &III AND INDEPENDENT COMMERCIAL COLONY 4.00 ACRES (LICENCE NO.59 OF 2018
DATED 07.09.2018) BY MAKING TOTAL AREA MEASURING 36.36 ACRES UNDER TOD ZONE IN SECTOR -24 & 25A GURUGRAM MANESAR URBAN COMPLEX BEING DEVELOPED BY DLF LIMITED AND OTHERS.

"This is a PROVISIONAL BUILDING PLAN" approved only for the purpose of inviting objections from the general public

Checked and found ok for Public Health (Internal) Service only subject to comments in forwarding letter

DRAWING TITLE:- BASEMENT -1_CAR PARKING AREA BUILDING - 2 &3

JOB NO:-	DRG NO.	NORTH:-
	DTN/B2,B3/02CP	N
SCALE:- 1:250	DATE:- 31/05/21	
FILE:-	DEALT BY:- MALTI	CHECKED BY: VIKRAM
APPROVED BY:-		

ARCHITECT'S SEAL & SIGNATURE

Vikram Singh Saini, Architect Council of Architecture Registration No.: CA/94/17103

OWNER'S SEAL & SIGNATURE

For DLF Limited
Authorised Signatory