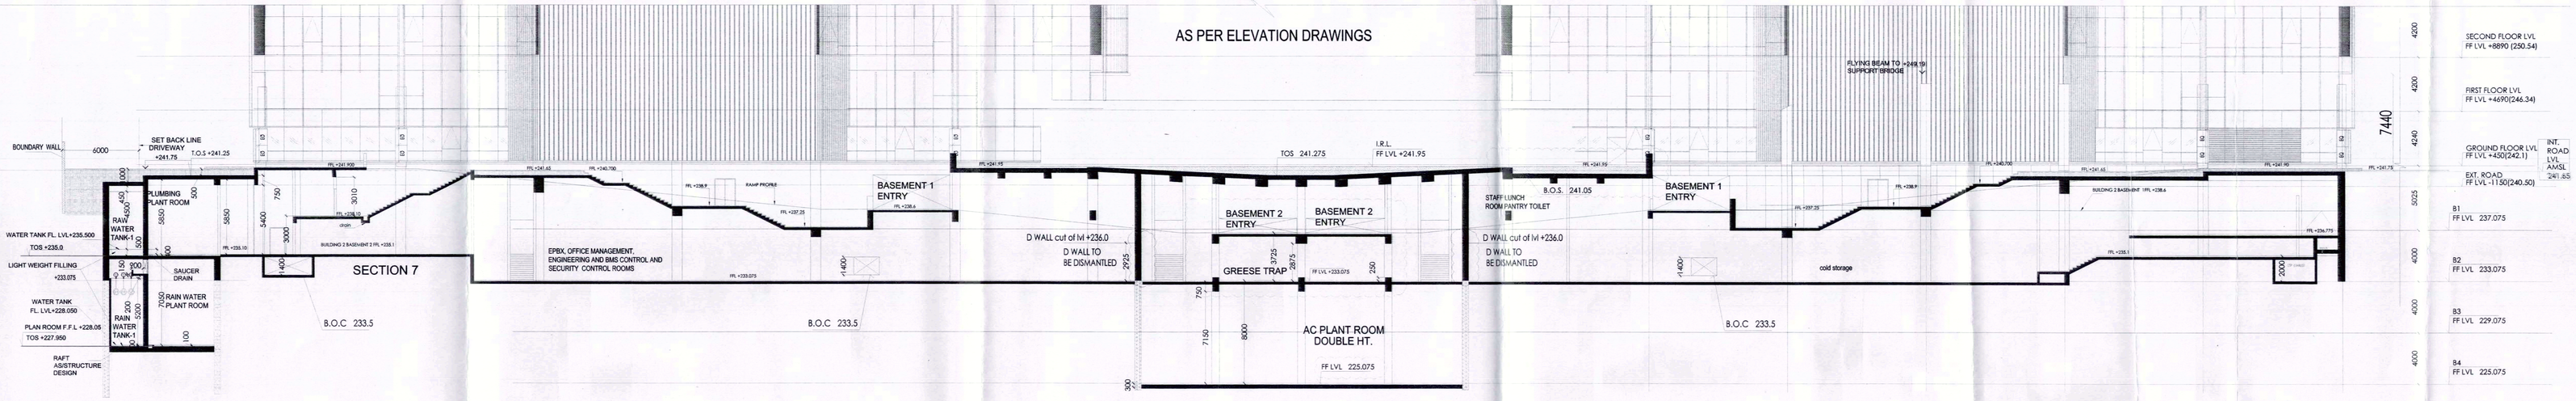


SECTION 07
BUILDING-2&3 SCALE 1:250

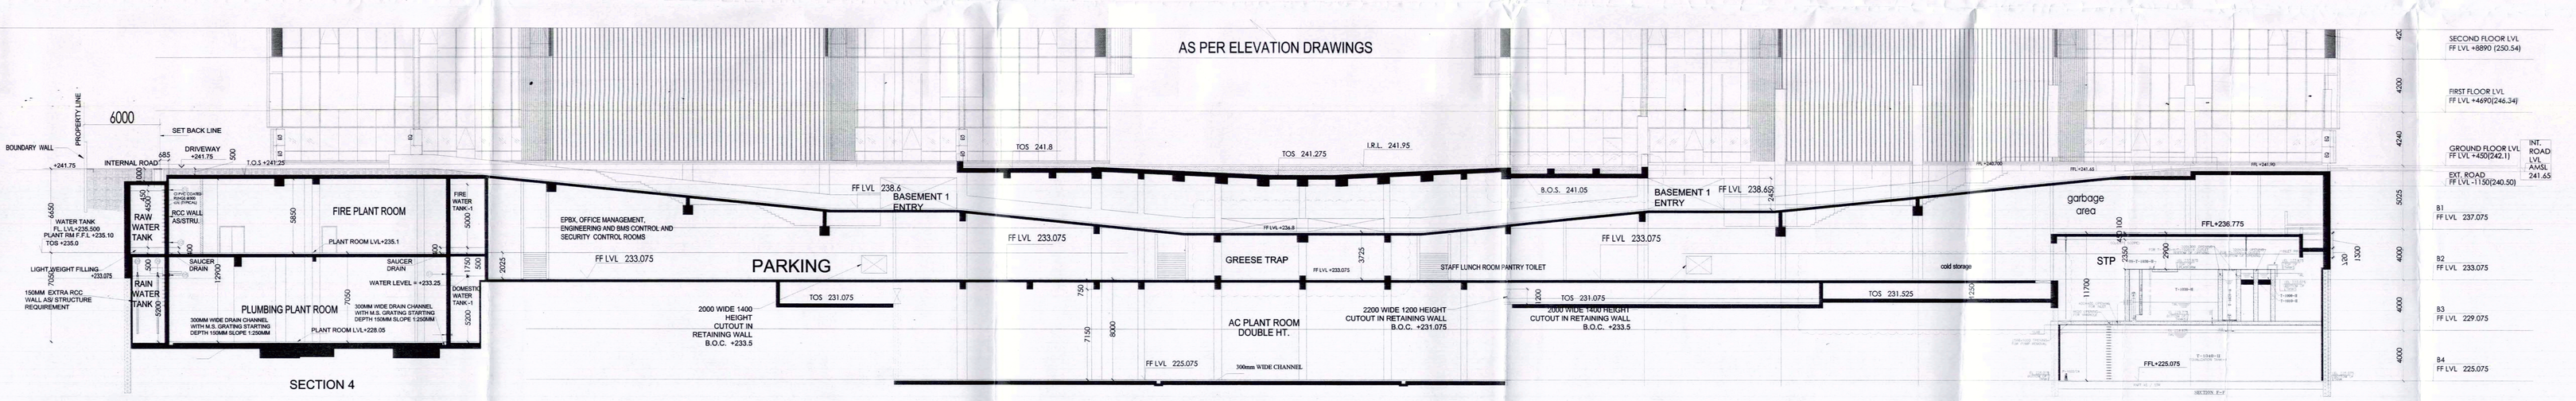


SECTION 04
BUILDING-2&3 SCALE 1:250

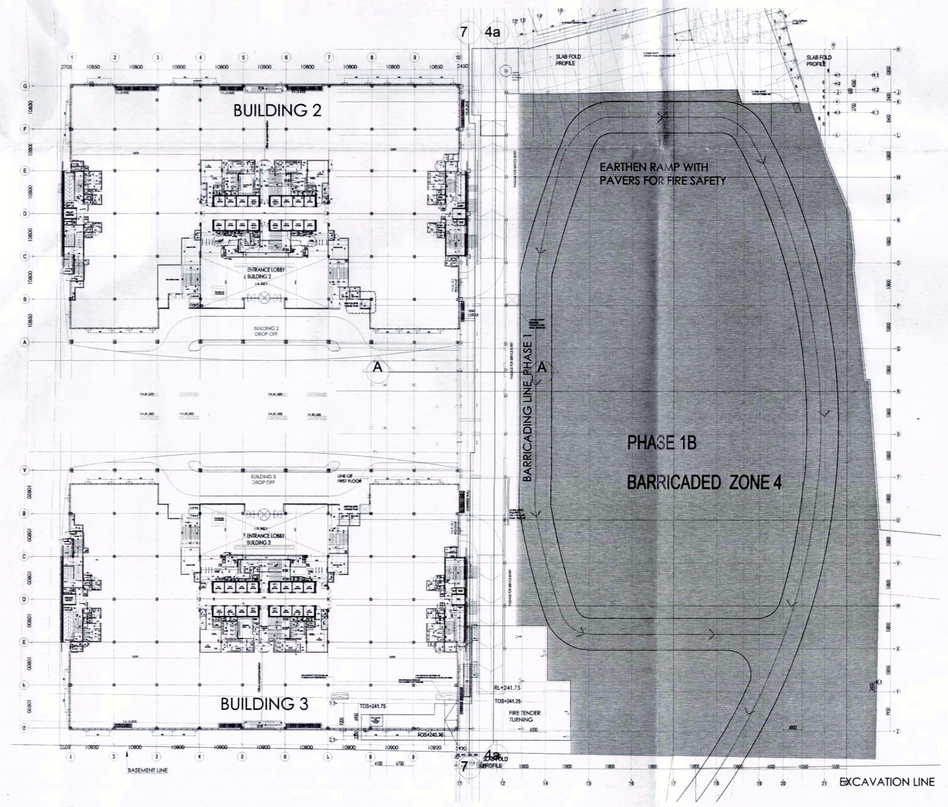


KEY PLAN
BUILDING-2&3 SCALE 1:1000

This is a "PROVISIONAL BUILDING PLAN" approved only for the purpose of inviting objections from the general public

Note :-

1. BUILDING HAS AUTOMATIC SPRINKLER SYSTEM WHEREVER REQUIRED BY NBC.
2. BUILDING WILL BE DESIGNED (STRUCTURES) AS PER RELEVENT I.S CODES FOR EARTH QUAKE RESISTANCE.
3. BUILDING IS ARTIFICIALLY LIGHTED MECHANICALLY VENTILATED & CENTRALLY AIRCONDITIONED WITH D.G. POWER BACK UP

LEGEND FOR PLUMBING:-

| S.NO. | SYMBOL | DESCRIPTION |
|---|---|---|
| 01 | ① | 110 OD SOIL PIPE |
| 02 | ② | 110 OD WASTE PIPE |
| 03 | ③ | 75 OD ANTISYPHONAGE PIPE |
| 04 | ④ | DOMESTIC WATER SUPPLY HYDROPNAUMATIC |
| 05 | ⑤ | DOMESTIC WATER SUPPLY HYDROPNAUMATIC |
| 06 | ⑤ | FLUSHING WATER SUPPLY HYDROPNAUMATIC |
| 07 | ⑦ | 160 OD TERRACE RAIN WATER PIPE |
| 08 | ⑧ | 110 OD MUMTY/BALCONY RAIN WATER PIPE |
| 09 | FD | FLOOR DRAIN |
| 10 | FT | FLOOR TRAP |
| 11 | UT | URINIAL TRAP |
| 12 | COP | CLEAN OUT PLUG |
| 13 | | SOIL PIPE |
| 14 | | WASTE PIPE |
| 15 | | VENT PIPE |
| 16 | | RAIN WATER PIPE |
| 17 | | DOMESTIC WATER PIPE |
| 18 | | FLUSHING WATER PIPE |

KEY PLAN

## Architects:


Arcop Associates Pvt. Ltd.
Plot- 36b, Sec-32, Gurgaon-122001
Ph.: +91-124-4595500 FAX: +91-124-4595550
Montreal, Toronto, New-Delhi, Boston


Project:-

PROPOSED /REVISED BUILDING PLAN OF COMMERCIAL
COLONY AREA MEASURING 32.36 ACRES PART OF RESIDENTIAL PLOTTED COLONY NAMELY DLF CITY,PHASE I,II &III AND INDEPENDENT COMMERCIAL COLONY 4.00 ACRES (LICENCE NO.59 OF 2018
DATED 07.09.2018) BY MAKING TOTAL AREA MEASURING 36.36 ACRES UNDER TOD ZONE IN SECTOR -24 & 25A GURUGRAM MANESAR URBAN COMPLEX BEING DEVELOPED BY DLF LIMITED AND OTHERS.

DRAWING TITLE:-

BASEMENT SECTIONS
BUILDING 02 & 03

| | | |
|---|---|---|
| JOB NO.:- | DRG NO.:- DTN/B2,3/11.3 | NORTH:- N |
| SCALE:- 1:250 | DATE:- 12/06/2021 | |
| FILE:- | DRAWN BY:- ROHIT M. | CHECKED BY:- VIKRAM |
| ARCHITECT'S SEAL & SIGNATURE | | OWNER'S SEAL & SIGNATURE |

Vikram Singh Saini, Architect Council of Architecture Registration No.: CA/94/17103

DLF Limited
Authorised Signatory