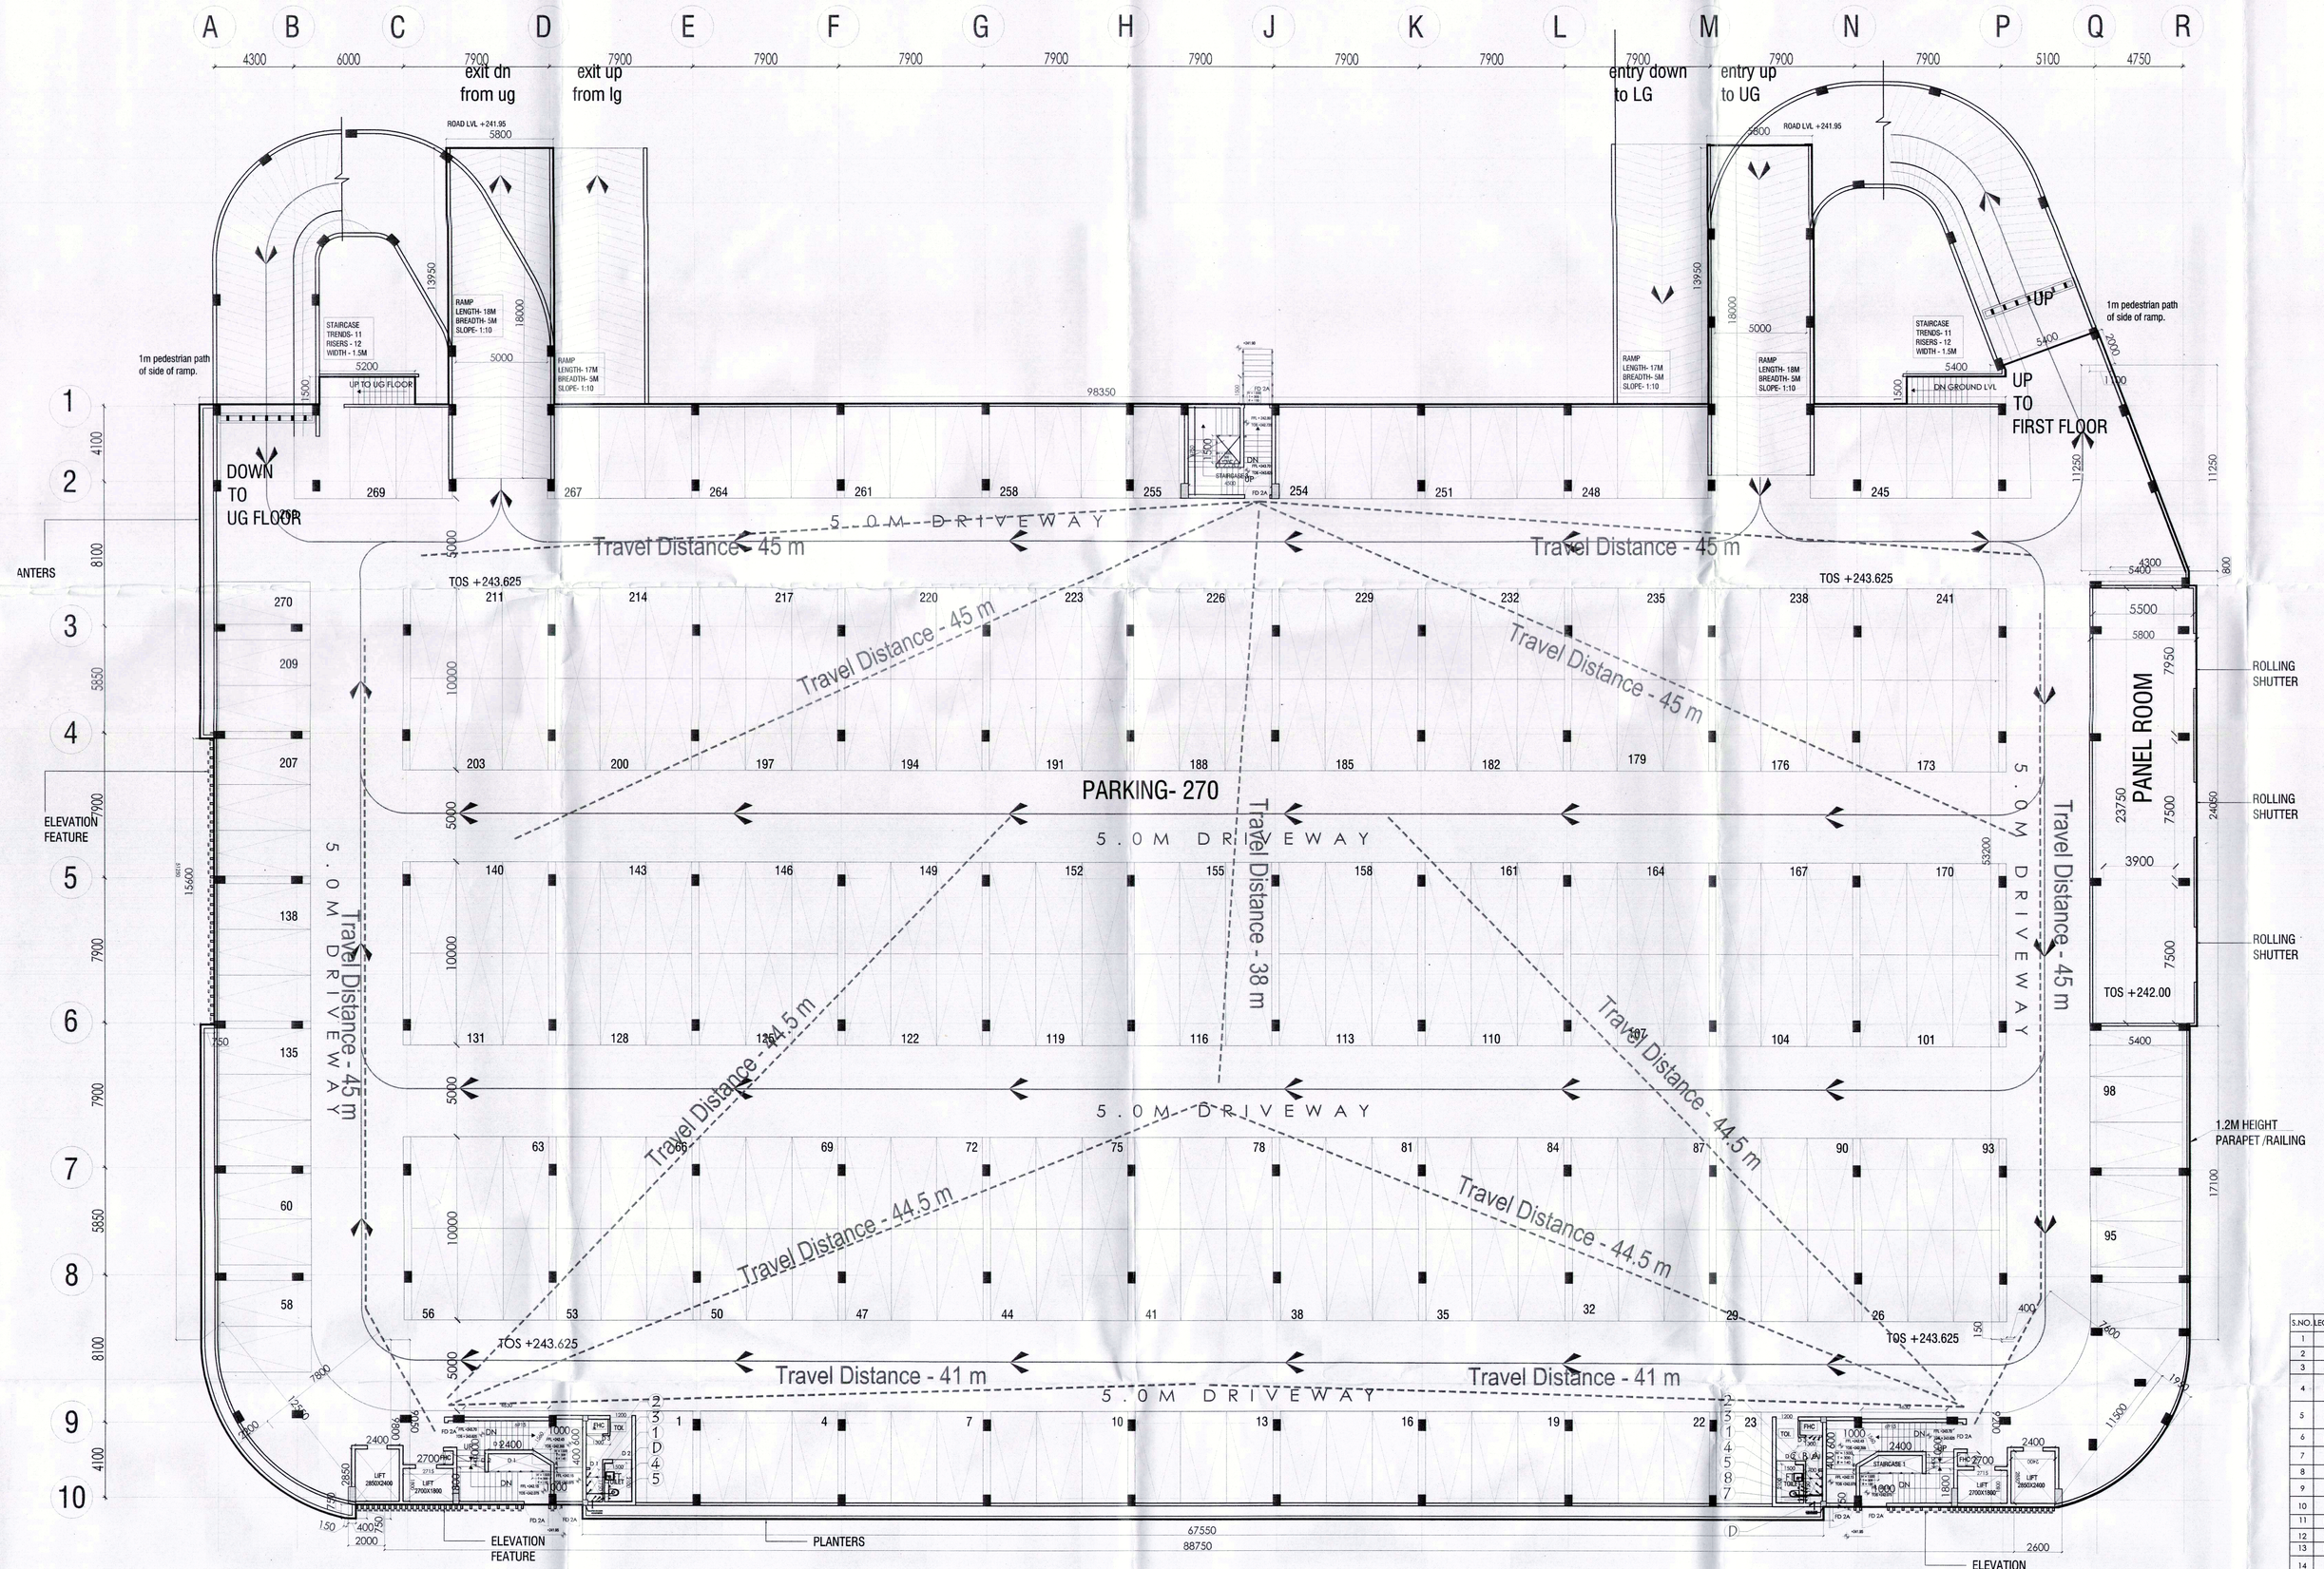

UPPER GROUND | PARKING-270 FLOOR PLAN

T.O.S- +243.625 | SCALE 1:150

NOTES:
PARAPET/RAILING OPEN FROM ALL SIDES FOR NATURAL VENTILATION.

- ALL PIPE DIAMETERS ARE IN MM
- ALL CONNECTIONS FLOOR DRAIN TO FLOOR TRAP WILL BE 63 OD UPVC WASTE PIPE.
- ALL WASTE FROM WASH BASIN TO F.T. WILL BE 40 OD UPVC WASTE PIPE.
- ALL WASTE FROM URINALS TO U.T. WILL BE 50 OD UPVC SOIL PIPE.
- ALL PIPES FROM F.T. TO STACK WILL BE 110 OD UPVC PIPES OR/OTHERWISE SPECIFIED.
- ALL PIPES FROM W.C/U.T. TO STACK WILL BE 110 OD UPVC PIPES OR/OTHERWISE SPECIFIED.

PIPE DIA'S

S.NO.	SYMBOL	DESCRIPTION
1	WB TO FT	40 OD
2	URINAL TO UT	50 OD
3	FD TO FT	63 OD
4	FT/UT TO VERTICAL STACK	110 OD
5	WC TO VERTICAL STACK	110 OD

Note :-

1. BUILDING HAS AUTOMATIC SPRINKLER SYSTEM AS PER NBC CODE REQUIREMENT.
2. BUILDING WILL BE DESIGNED (STRUCTURES) AS PER RELEVENT IS CODES FOR EARTH QUAKE RESISTANCE.
3. BUILDING IS ARTIFICIALLY LIGHTED MECHANICALLY VENTILATED & CENTRALLY AIRCONDITIONED WITH POWER BACKUP.

This is a "PROVISIONAL BUILDING PLAN" approved only for the purpose of inviting objections from the general public

Member Secretary BPAC — Chairman BPAC

Rajender Basai AD(HQ)

DD(HQ) Member BPAC

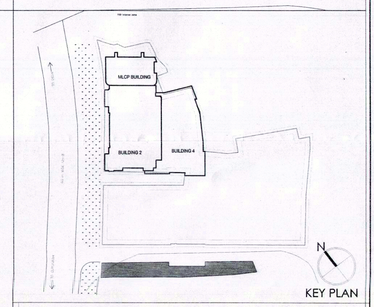

LEGEND FOR PLUMBING:-

S.NO.	SYMBOL	DESCRIPTION
01.	(1)	110 OD SOIL PIPE
02.	(2)	110 OD WASTE PIPE
03.	(3)	75 OD ANTISYPHONAGE PIPE
04.	(4)	DOMESTIC WATER SUPPLY HYDROPNAUMATIC
05.	(4a)	DOMESTIC WATER SUPPLY HYDROPNAUMATIC
06.	(5)	FLUSHING WATER SUPPLY HYDROPNAUMATIC
07.	(6)	160 OD TERRACE RAIN WATER PIPE
08.	(7)	110 OD MUMTY/BALCONY RAIN WATER PIPE
09.	FD	FLOOR DRAIN
10.	FT	FLOOR TRAP
11.	UT	URINAL TRAP
12.	COP	CLEAN OUT PLUG
13.		SOIL PIPE
14.		WASTE PIPE
15.		VENT PIPE
16.		RAIN WATER PIPE
17.		DOMESTIC WATER PIPE
18.		FLUSHING WATER PIPE

DOOR WINDOW SCHEDULE

S.NO.	LEGEND	WIDTH(mm)	HEIGHT(mm)	CILL HT.	LINTEL LVL	REMARKS	LOCATION	FIRE RATING
1	D1	800	2100	0	2115	WOODEN DOOR	TOILET CUBICAL/PANTRY	
2	D2	900	2000	100	2115	WOODEN DOOR	JANITOR ROOM	
3	D3	1050	2100	0	2115	WOODEN DOOR	H. TOILET	
4	D3a	1050	2400	0	2415	WOODEN DOOR	TYPICAL SERVICE LOBBY, MAIN CORE WASHROOM	
5	D3b	1050	2100	0	2115	WOODEN DOOR	FIRST FLOOR CORNER WASHROOM DOORS	
6	D3c	1050	2100	0	2115	WOODEN DOOR	PANTRY	
7	D4	1200	2400	0	2415	WOODEN DOOR	FIRST FLOOR LIFT LOBBY	
8	D5	1620	2400	0	2415	WOODEN DOOR	CENTER CORE LOBBY	
9	D6	2000	2400	0	2415	WOODEN DOOR	CRECHE,GYM,CAFE, MEDICAL ROOM	
10	D7	1350	2400	0	2415	WOODEN DOOR	CORRIDOR BUILDING 4	
11	D7a	1350	2400	0	2415	WOODEN DOOR		
12	D8	2000	2400	0	2415	WOODEN DOOR	MAIN ENTRANCE	
13	D10	3000	2400	0	2415	WOODEN DOOR	MAIN ENTRANCE	
14	D11	1050	2400	0	2415	WOODEN DOOR	BAGGAGE AND SECURITY CHECK	
15	FC1	900	2300	100	2415	GLASS/FIRE CABINET DOOR	F.H.C	
16	FC2	900	2000	100	2115	GLASS/FIRE CABINET DOOR	EDGE CORE-F.H.C	
17	AD	750	2000	100	2115	ALUMINIUM/WOODEN DOOR	PLUMBING SHAFT	
18	FAD	750	2000	100	2115	METAL FIRE DOOR	PLUMBING SHAFT	30 min FIRE RATED DOOR
19	FD1	2000	2400	0	2415	METAL FIRE DOOR	TYPICAL LOBBY (OFFICE ENTRY)	2 HOUR FIRE RATED DOOR
20	FD2	1620	2400	0	2415	METAL FIRE DOOR	MAIN CORE & STAIRCASE	2 HOUR FIRE RATED DOOR
21	FD2a	1620	2100	0	2115	METAL FIRE DOOR	STAIRCASE & SERVICE LOBBY	2 HOUR FIRE RATED DOOR

Architects:

Arcop Associates Pvt. Ltd.
Plot- 36b, Sec-32, Gurgaon-122001
Ph.: +91-124-4595500 FAX: +91-124-4595550
Montreal, Toronto, New-Delhi, Boston

Project:

PROPOSED /REVISED BUILDING PLAN OF COMMERCIAL
COLONY AREA MEASURING 32.36 ACRES PART OF RESIDENTIAL PLOTTED COLONY NAMELY DLF CITY,PHASE I,II &III AND INDEPENDENT COMMERCIAL COLONY 4.00 ACRES (LICENCE NO.59 OF 2018
DATED 07.09.2018) BY MAKING TOTAL AREA MEASURING 36.36 ACRES UNDER TOD ZONE IN SECTOR -24 & 25A GURUGRAM MANESAR URBAN COMPLEX BEING DEVELOPED BY DLF LIMITED AND OTHERS

Checked and found ok for Public Health (Internal) Service only subject to comments in its forwarding letter No. ACTIVE/ DATED

Additional Chief Engineer (HQ) HSVP, Panchkula

DRAWING TITLE:-
MLCP UPPER GROUND FLOOR PLAN

JOB NO:-	DRG NO. DTN/MLCP/02	NORTH:- N
SCALE:- 1:150	DATE:- 15-06-2021	
FILE:-	DEALT BY:- MANPREET	CHECKED BY:- VIKRAM / APPROVED BY:VIKRAM

ARCHITECT'S SEAL & SIGNATURE

Vikram Singh Saini, Architect
Council of Architecture
Registration No.: CA/94/17103

OWNER'S SEAL & SIGNATURE

DLF Limited
Authorised Signatory