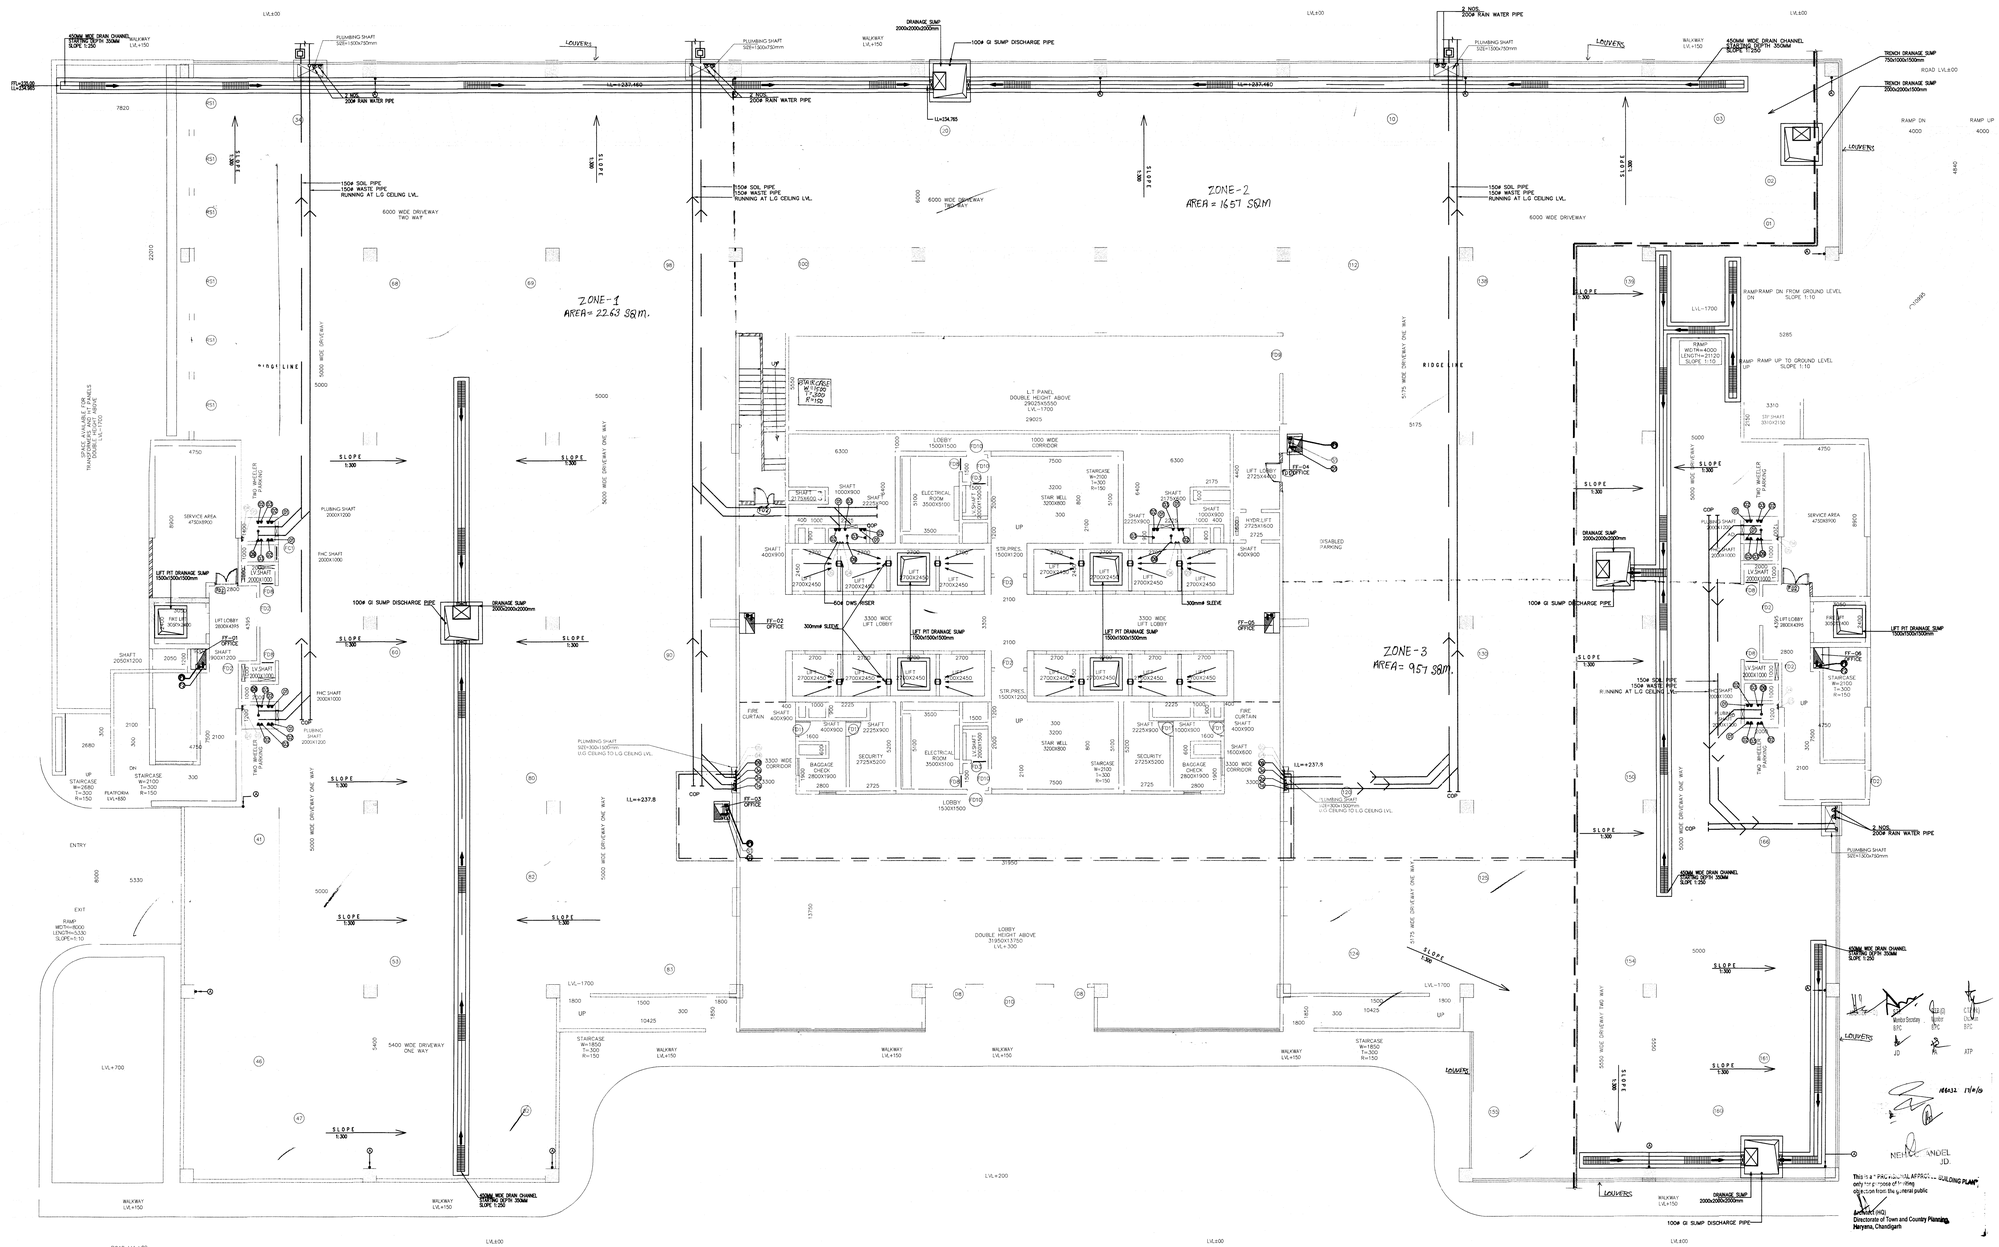

LOWER GROUND FLOOR
LVL-1700
CAR PARKING=160

Note :-

1. BUILDING HAS AUTOMATIC SPRINKLER SYSTEM WHEREVER REQUIRED BY NBC.
2. BUILDING WILL BE DESIGNED (STRUCTURES) AS PER RELEVENT IS CODES FOR EARTH QUAKE RESISTANCE.
3. BUILDING IS ARTIFICIALLY LIGHTED MECHANICALLY VENTILATED & CENTRALLY AIRCONDITIONED WITH 100% POWER BACKUP.

PLUMBING LEGEND:

SP	100# SOIL PIPE(SP)
WP	100# WASTE PIPE(WP)
VP	75# VENT PIPE (VP)
RWP	100# RAIN WATER PIPE
RWP	200# RAIN WATER PIPE
SHP	100# SHAFT DRAIN PIPE
SP	= SOIL PIPE
WP	= WASTE PIPE
FD	= FLOOR DRAIN
FT	= FLOOR TRAP
FG	= FLOOR GRATING
UT	= URINAL TRAP
AD	= ACCESS DOOR
CWS	= DOMESTIC WATER SUPPLY
FWS	= FLUSHING WATER SUPPLY
SP	= SOIL PIPE
	100# GI PARKING DRAIN PIPE
P13	100# GI PIPING
P2	200x200 CUTOUT FOR PLANT ROOM DRAIN PIPE
P1	100# GI PIPING
	450MM WIDE DRAIN CHANNEL WITH MS GRATING
	300MM WIDE DRAIN CHANNEL WITH MS GRATING
FCO	FLOOR CLEAN OUT
COP	CLEAN OUT PLUG

DOOR SCHEDULE			FIRE RATING
SR.NO	PARTICULARS	SIZE	
D1	TOILET DOOR	750x2400	
D2	JANITOR	900x2400	
D3	PASSAGE	1000x2400	
D4	FHC	900x2400	
D9	AHU PASSAGE	1200x2400	
FD1	OFFICE ENTRANCE	2000x2401	2 HRS.
FD2	STAIRCAS/LIFT LOBBY	1700x2400	2 HRS.
FD3	LV. SHAFT	1000x2400	2 HRS.
FD4	AHU ROOM	1200x2400	2 HRS.
FD8	ELE.ROOM/LV SHAFT	900x2400	2 HRS.
FD2	LIFT LOBBY	2000X2400	2 HRS.

DLF48505

RSMS ARCHITECTS

RSMS ARCHITECTS PVT. LTD.
69,Nora Niwas Bhawani Kunj
(Behind D2), Vasant Kunj,
New Delhi-110070.
Tel.:011-26898616,26898617
www.rsms-arch.com

Project:

PROPOSED SUBMISSION OF UNDER TRANSIT ORIENTED DEVELOPEMENT(TOD)POLICY FOR COMMERCIAL SITE MEASURING 32.36 ACRES FALLING IN RESIDENTIAL PLOTTED COLONY NAMELY DLF CITY,PHASE-I, II & III IN SECTOR-24, 25 & 25A GURUGRAM-MANESAR URBAN COMPLEX BEING DEVELOPED BY DLF LIMITED.

OWNER: DLF CITY CENTRE LTD.
(THE SHOPPING MALL COMPLEX JAUAN MARG, DLF CITY,PHASE-I (URGAON - 122002, HARYANA.)

DRAWING TITLE:- LOWER GROUND FLOOR PLAN

Fire NOC: Submitted Vide Inward No. Dated

REVISION	JOB NO:-	DRG NO: B2-02	NORTH:-
	SCALE:- 1:100	DATE:- 22-08-2019	
FILE:-	DEALT BY:-	CHECKED BY:	APPROVED BY:-
ARCHITECT'S SEAL & SIGNATURE		OWNER'S SEAL & SIGNATURE	