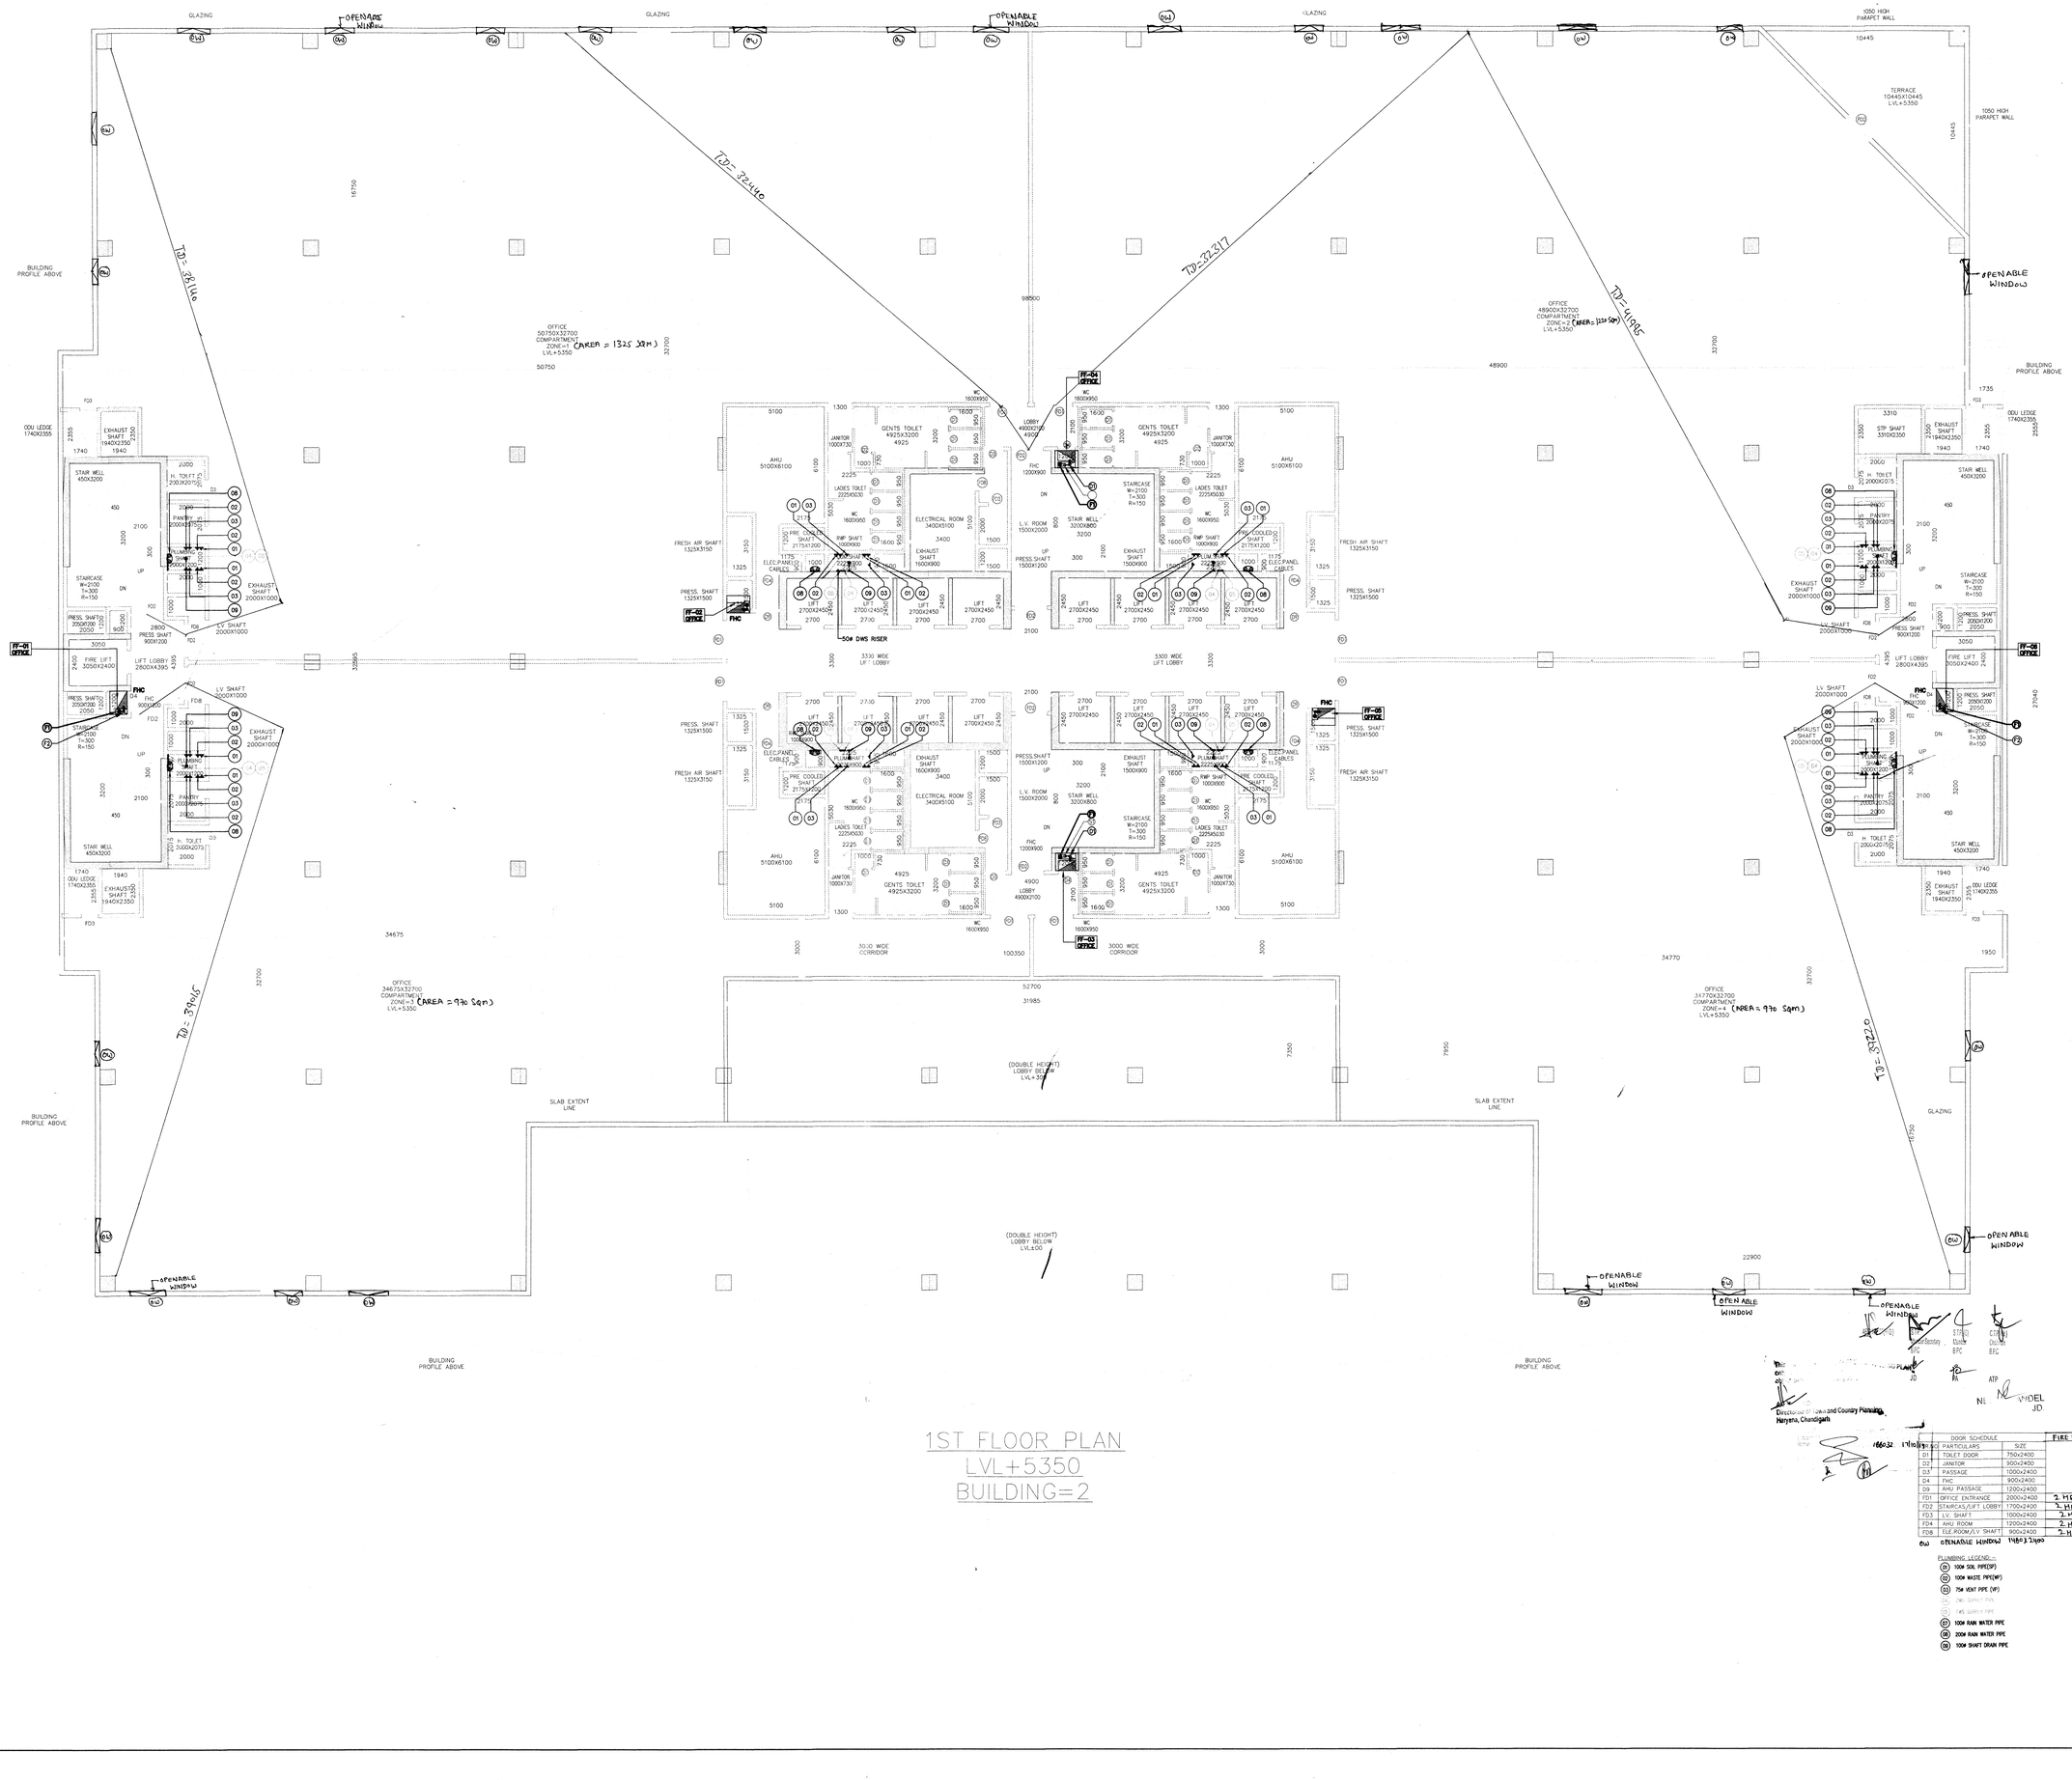

1ST FLOOR PLAN
LVL+5350
BUILDING=2

DOOR SCHEDULE			FIRE RATING
NO.	PARTICULARS	SIZE	
D1	TOILET DOOR	750x2400	
D2	JANITOR	900x2400	
D3	PASSAGE	1000x2400	
D4	FHC	900x2400	
D9	AHU PASSAGE	1200x2400	
FD1	OFFICE ENTRANCE	2000x2400	2 HR.
FD2	STAIRCAS./LIFT LOBBY	1700x2400	2 HR.
FD3	LV. SHAFT	1000x2400	2 HR.
FD4	AHU ROOM	1200x2400	2 HR.
FD8	ELE.ROOM/LV SHAFT	900x2400	2 HR.

6W OPENABLE WINDOW 1480X2400

PLUMBING LEGEND:-
- (01) 100M SOIL PIPE(SP)
- (02) 100M WASTE PIPE(WP)
- (03) 75M VENT PIPE (VP)
- (04) 75M SHAFT P/A
- (05) 75M DRAIN PIPE
- (07) 100M RAIN WATER PIPE
- (08) 200M RAIN WATER PIPE
- (09) 100M SHAFT DRAIN PIPE

Note :-

1. BUILDING HAS AUTOMATIC SPRINKLER SYSTEM WHEREVER REQUIRED BY NBC.
2. BUILDING WILL BE DESIGNED (STRUCTURES) AS PER RELEVENT IS CODES FOR EARTH QUAKE RESISTANCE.
3. BUILDING IS ARTIFICIALLY LIGHTED MECHANICALLY VENTILATED & CENTRALLY AIRCONDITIONED WITH 100% POWER BACKUP

DLF48506

Directorate of Town and Country Planning, Haryana, Chandigarh

Deputy Director (T)
O/o Directorate Fire Service
Member B.P.C

RSMS ARCHITECTS PVT. LTD.
69,Nora Niwas Bhawani Kunj
(Behind D2), Vasant Kunj,
New Delhi-110070.
Tel.:011-26898616,26898617
www.rsms-arch.com

Project:

PROPOSED SUBMISSION OF UNDER TRANSIT ORIENTED DEVELOPEMENT(TOD)POLICY FOR COMMERCIAL SITE MEASURING 32.36 ACRES FALLING IN RESIDENTIAL PLOTTED COLONY NAMELY DLF CITY,PHASE-I, II & III IN SECTOR-24, 25 & 25A GURUGRAM-MANESAR URBAN COMPLEX BEING DEVELOPED BY DLF LIMITED.

OWNER: DLF CITY CENTRE LTD.
(THE SHOPPING MALL COMPLEX ,ARJUN MARG, DLF CITY,PHASE-I ,GURGAON - 122002 , HARYANA.)

DRAWING TITLE:- 1ST FLOOR PLAN (BUILDING-02)

REVISION	JOB NO:-	DRG NO. B2-03	NORTH:- N
	SCALE:- 1:100	DATE:- 22-08-2019	
FILE:-	DEALT BY:-	CHECKED BY:	APPROVED BY:-
ARCHITECT'S SEAL & SIGNATURE		OWNER'S SEAL & SIGNATURE	