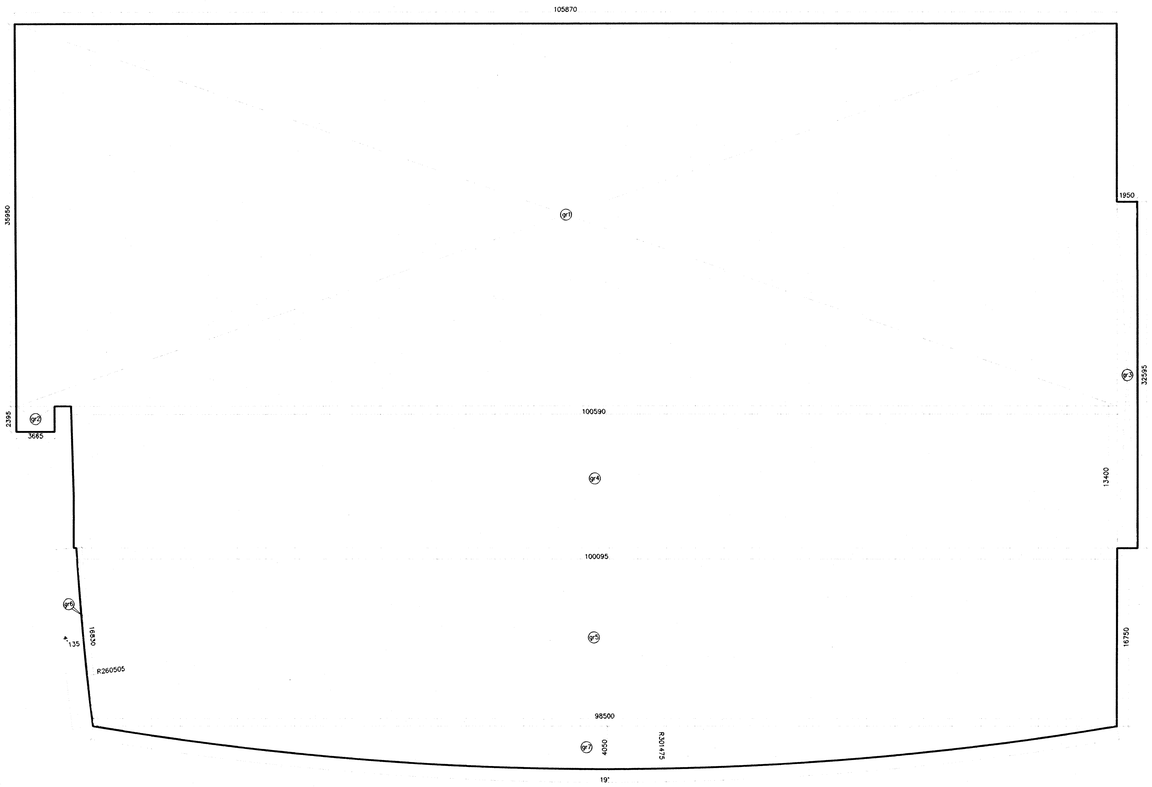

GROUND COVERAGE
BUILDING=2

GROUND COVERAGE - (BUILDING - 2)													
GROSS - A													
gr1	1	X	105.870	X	35.950			=	3806.027	SQM			
gr2	1	X	3.665	X	2.395			=	8.778	SQM			
gr3	1	X	1.950	X	32.595			=	63.560	SQM			
gr4	0.5	X	100.590+100.350	X	13.400	X	1	=	1346.298	SQM			
gr5	0.5	X	100.095+98.500	X	16.750	X	1	=	1663.233	SQM			
					TOTAL			=	6887.896	SQM			
TOTAL GROUND COVERAGE (BUILDING - 2)				=	GROSS - A	+		GROSS - B					
				=	6887.896	+		267.833					
				=	7155.729	SQM							

ARCH AREA							GROUND COVERAGE - (BUILDING - 2)																					
GROSS - B																												
gr6	=	1	X	3.14	x	260.505	x	260.505	x	3.70	\	360	-	0.5	x	260.505	-	0.135	x	16.830	=	1.439	sqm.	SQM				
gr7	=	1	X	3.14	x	301.475	x	301.475	x	18.81	\	360	-	0.5	x	301.475	-	4.050	x	98.500	=	266.394	sqm.	SQM				
																				TOTAL	=	267.833	SQM	SQM				

UPPER GROUND FLOOR AREA CALCULATION - (BUILDING - 2)													
GROSS - A													
1	2	X	0.600	X	0.250			=	0.300	SQM			
2	2	X	0.800	X	0.550			=	0.880	SQM			
3	2	X	10.625	X	2.250			=	47.813	SQM			
4	2	X	11.175	X	2.600			=	58.110	SQM			
5	2	X	0.425	X	0.550			=	0.468	SQM			
6	6	X	0.250	X	1.700			=	2.550	SQM			
7	2	X	1.500	X	0.450			=	1.350	SQM			
8	1	X	32.350	X	38.400			=	1242.240	SQM			
9	0.5	X	5.345+5.450	X	2.015	X	4	=	43.504	SQM			
10	2	X	5.450	X	17.465			=	190.369	SQM			
11	4	X	2.200	X	4.000			=	35.200	SQM			
12	2	X	1.100	X	4.395			=	9.669	SQM			
					TOTAL			=	1632.451	SQM			
GROSS - B													
X1	1	X	29.025	X	5.550			=	161.089	SQM			
					TOTAL			=	161.089	SQM			
TOTAL FAR AREA OF UPPER GROUND FLOOR (BUILDING - 2)				=	GROSS - A	-		GROSS - B					
				=	1632.451	-		161.089					
				=	1471.363	SQM							
LOWER GROUND FLOOR AREA FOR PARKING					GROUND COVERAGE	-		FAR AREA OF UPPER GROUND					
					7155.729	-		1471.363					
					5684.366	SQM.							

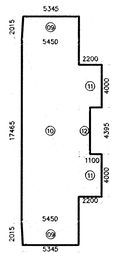

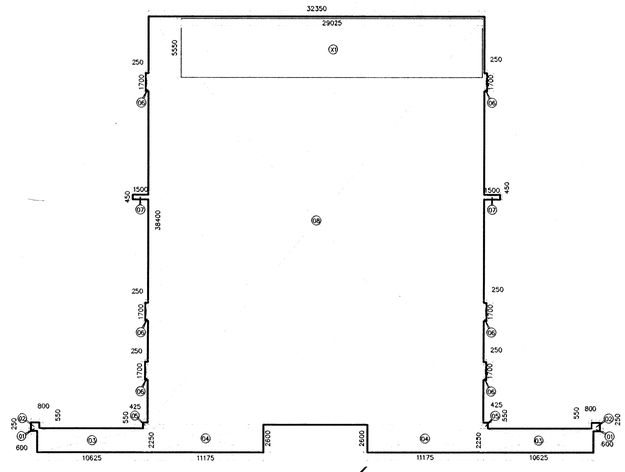

UPPER GROUND FLOOR
BUILDING=2

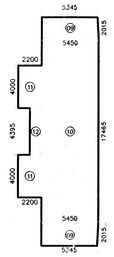

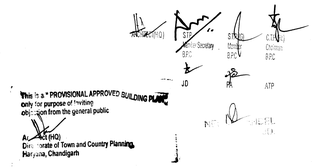

DRG NO.

DLF48511

RSMS ARCHITECTS

RSMS ARCHITECTS PVT. LTD.
69,Nora Niwas Bhawani Kunj
(Behind D2), Vasant Kunj,
New Delhi-110070.
Tel.: 011-26898616,26898617
www.rsms-arch.com

Project:

PROPOSED SUBMISSION OF UNDER TRANSIT ORIENTED DEVELOPEMENT(TOD)POLICY FOR COMMERCIAL SITE MEASURING 32.36 ACRES FALLING IN RESIDENTIAL PLOTTED COLONY NAMELY DLF CITY,PHASE-I, II & III IN SECTOR-24, 25 & 25A
GURUGRAM-MANESAR URBAN COMPLEX
BEING DEVELOPED BY DLF LIMITED.

OWNER: DLF

DLF CITY CENTRE LTD.
(THE SHOPPING MALL COMPLEX ,ARJUN MARG, DLF CITY,PHASE-I ,GURGAON - 122002 , HARYANA.)

DRAWING TITLE: -

AREA CALCULATION OF UPPER GROUND FLOOR & GROUND COVERAGE (BUILDING-02)

REVISION	JOB NO: -	DRG NO.	NORTH: -
	SCALE: 1: 200	B2-08	N
		DATE: - 22-08-2019	
FILE: -	DEALT BY: -	CHECKED BY:	APPROVED BY: -

ARCHITECT'S SEAL & SIGNATURE

OWNER'S SEAL & SIGNATURE