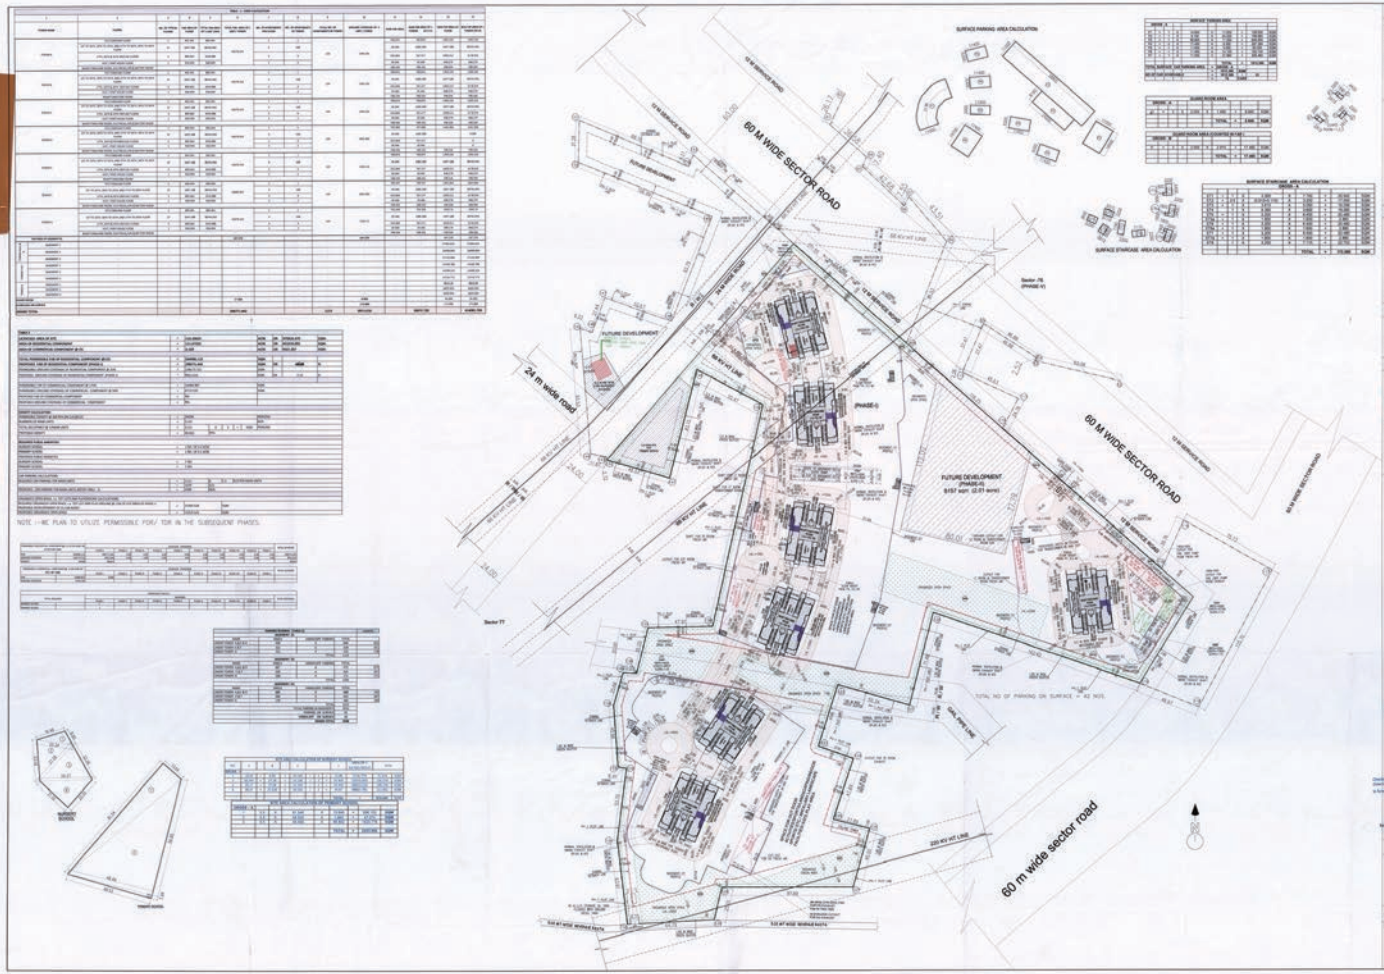
60 M WIDE SECTOR ROAD
24 m wide road
60 M WIDE SECTOR ROAD
60 m wide sector road
FUTURE DEVELOPMENT (PHASE-II)
9157 sqm. (2.01 acre)
PHASE-I
FUTURE DEVELOPMENT
Sector 77
Sector 78 (PHASE-V)
TOTAL NO OF PARKING ON SURFACE - 82 NOS.
SURFACE PARKING AREA CALCULATION
SURFACE STAIRCASE AREA CALCULATION
Note :-
1. BUILDING WILL BE DESIGNED (STRUCTURES) AS PER RELEVANT IS CODES FOR EARTH QUAKE RESISTANCE.
2. BUILDING HAS AUTOMATIC SPRINKLER SYSTEM ON ALL FLOORS.
3. BUILDING ARE ARTIFICIALLY LIGHTED, MECHANICALLY VENTILATED & HAVE 100% POWER BACKUP.
DLF 53583
PROJECT
PROPOSED BUILDING PLAN OF RESIDENTIAL COLONY UNDER NEW INTEGRATED LICENSING POLICY(NILP) DATED 11.05.2022 ON LAND MEASURING 11.10.29(8.25 ACRES) LICENCE NO. 219 OF 2021 DATED 29-10-2021 (AN AREA MEASURING 2.01 ACRES IS SURRENDERED FROM LICENCE NO. 37 OF 2012 DATED 02.04.2012 AND 12.04 ACRES LAND IS ALREADY APPLIED AREA) IN SECTOR 78 & 77, GURUGRAM PRESENTLY URBAN SUBSECTOR WING DEVELOPED BY DLF LTD.IN COLLABORATION WITH LAND OWNERS AND IT'S ASSOCIATE COMPANIES.
DESIGN ARCHITECTS
Arcop Associates Pvt. Ltd.,
Plot No.- 308,Institutional Area,
Sector-32,Gurgaon,
Haryana-122001
ASSOCIATE ARCHITECTS
RSMS ARCHITECTS
RSMS ARCHITECTS PVT. LTD.
69,Nizra Niwas , Bhawani Kunj
(Behind D2), Vasant Kunj,
New Delhi-110070.
Tel.:011 - 26896816,26896617
www.rsms-arch.com
Consultant Architect
APPROVED
ARCHITECT'S SEAL & SIGNATURE
OWNER'S SEAL & SIGNATURE
For DLF Limited
Authorised Signatory
SEP - 2023
Scale : 1:800
Drawing Title :-
SITE PLAN (PHASE-I)
Drawing No. :-
ST-01