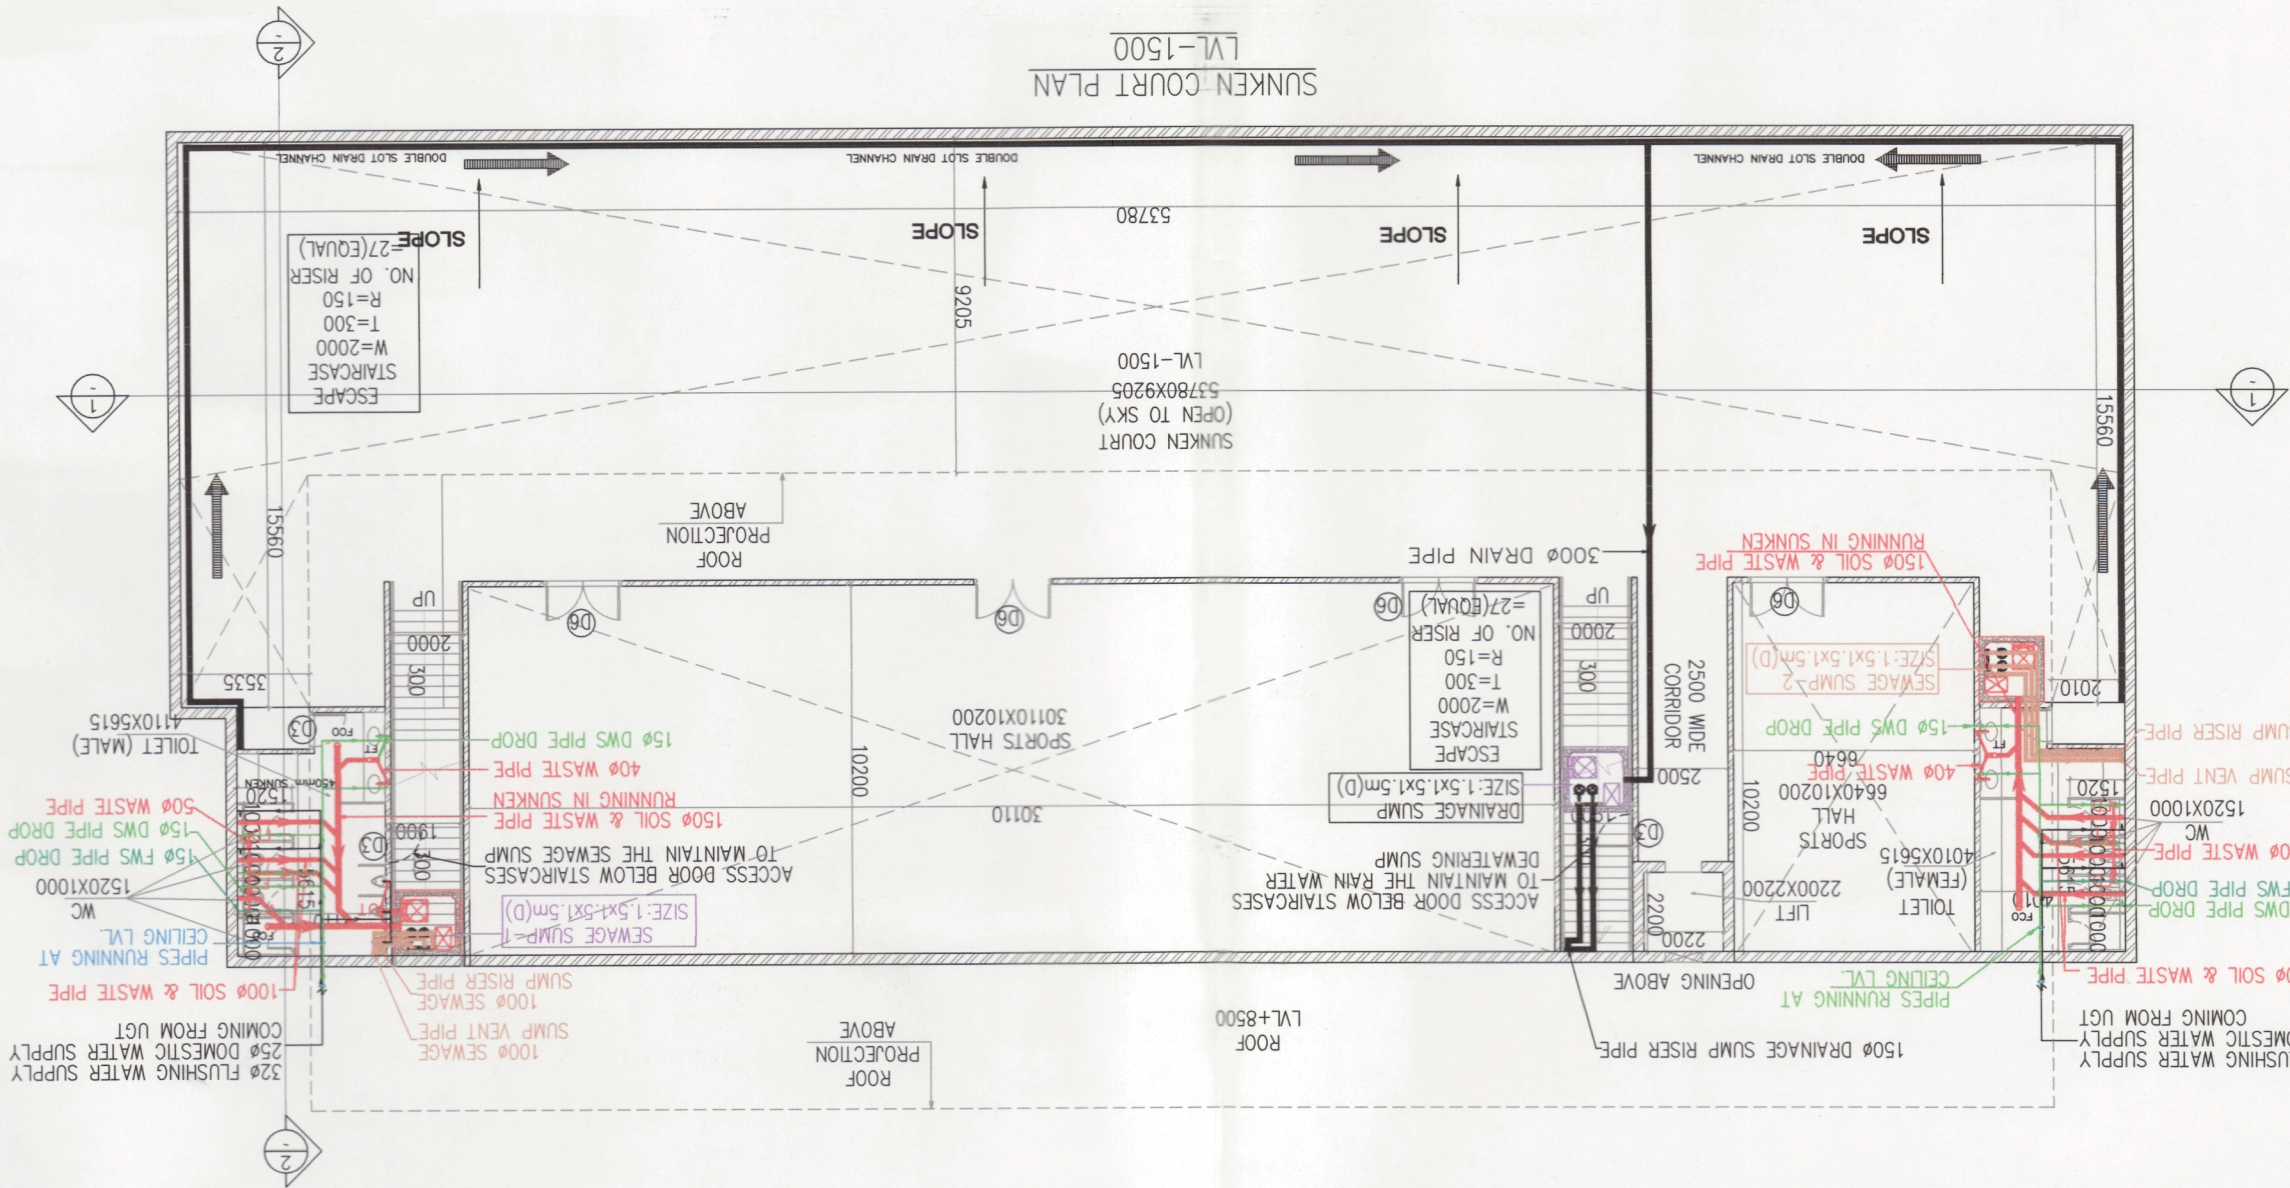
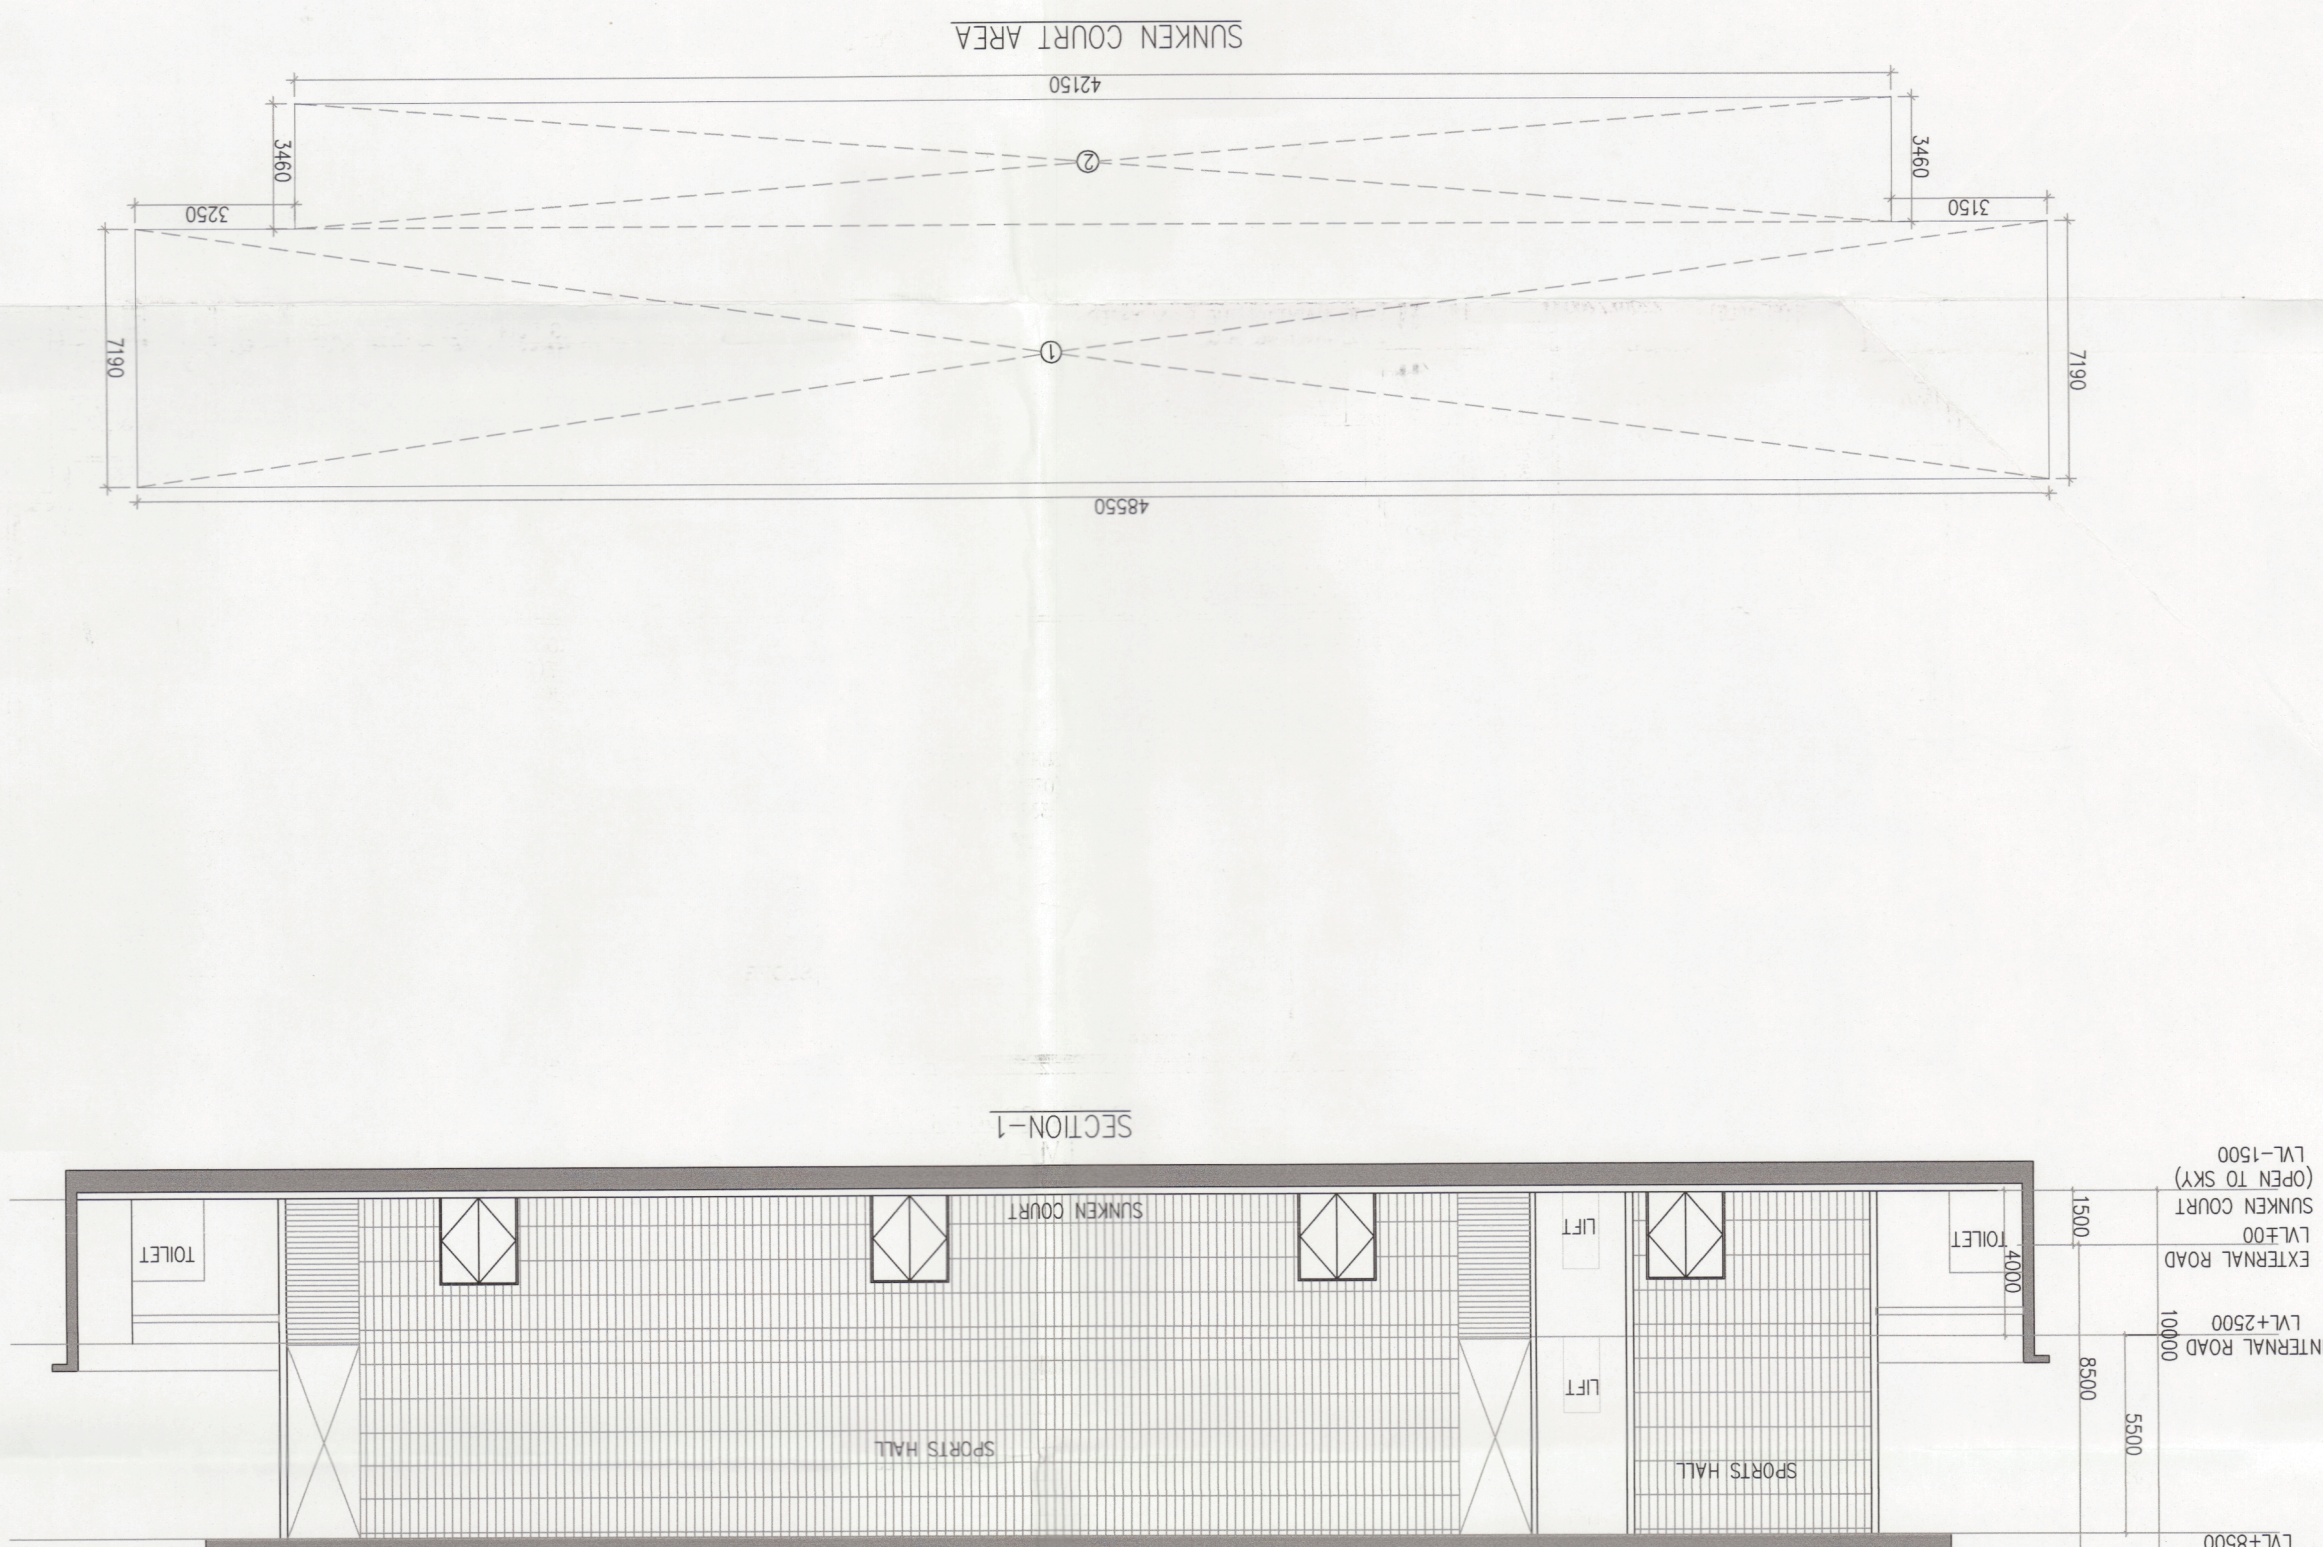
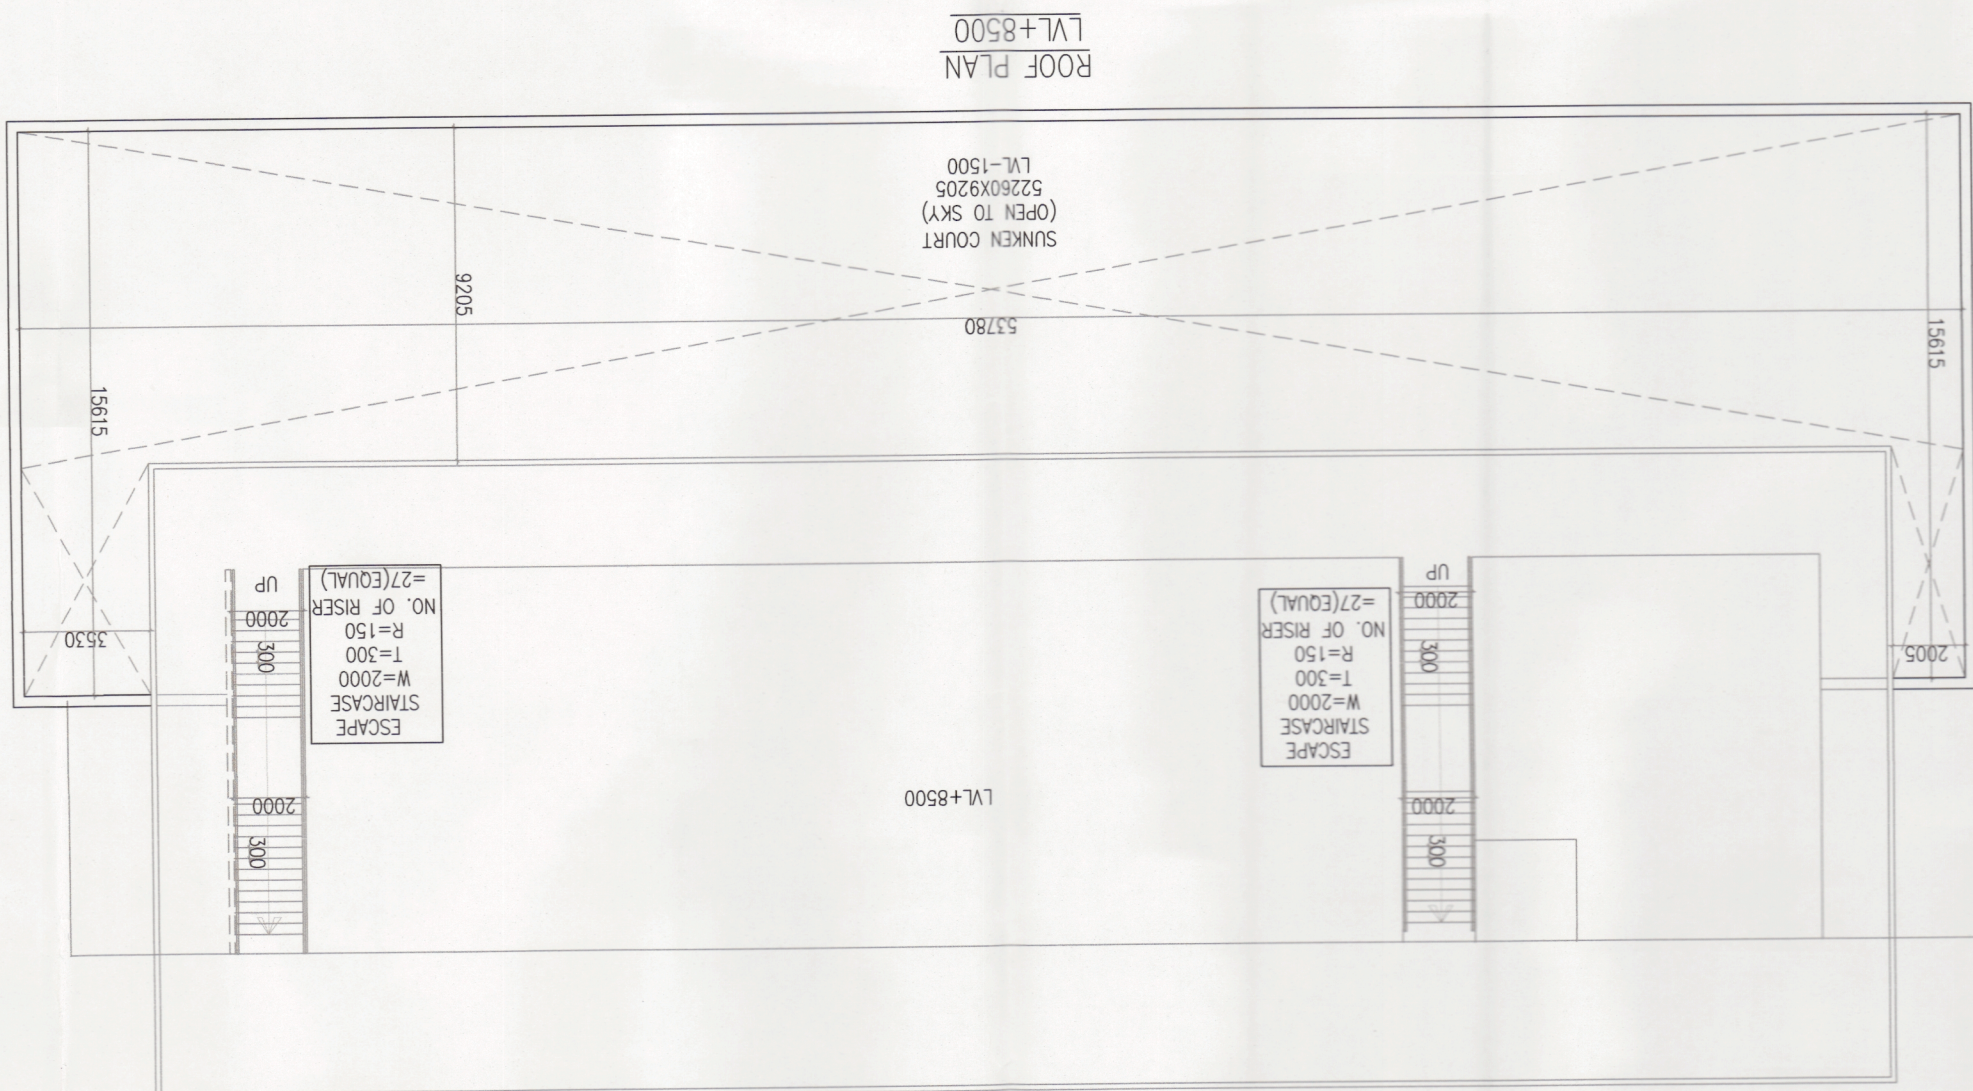
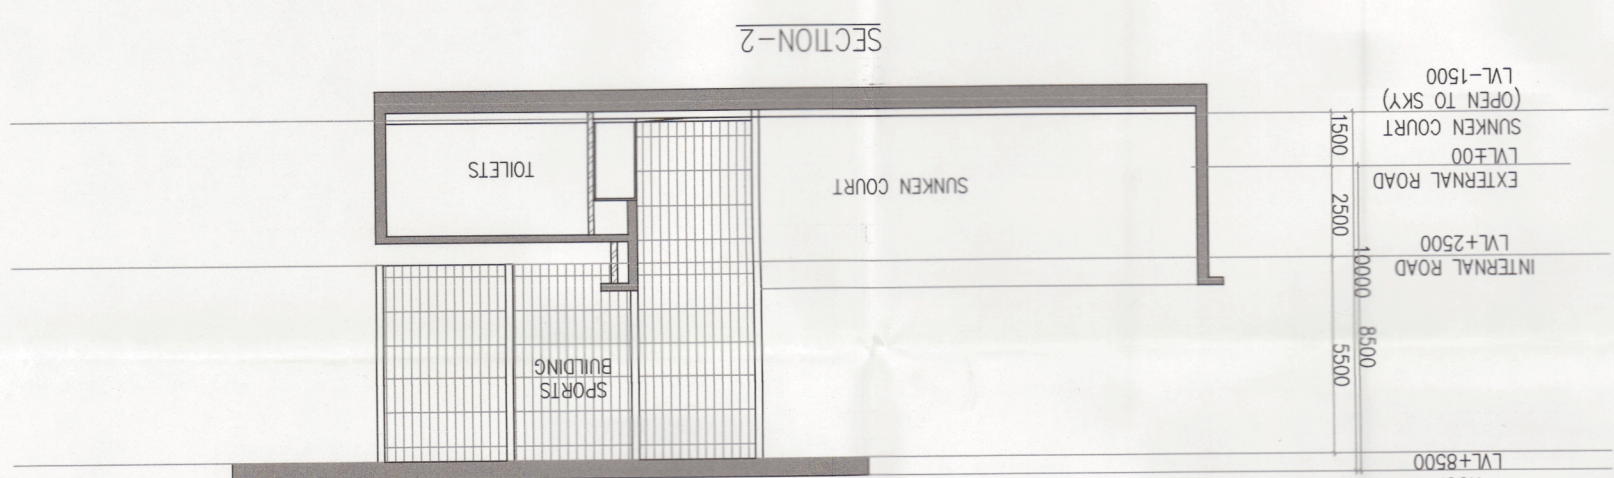


[illegible]

DOOR AND WINDOW SCHEDULE (BAMNINON COURT)									
S.R.	NAME	ROUGH	ROUGH	OPENING	OPENING	HEIGHT	TYPE	LOCATION	TYPE
1	D1a	1000	1250	0	2420	STORE	WOODEN		
2	D3	1000	2420	0	2420	TOLLET	WOODEN		
3	D6	2000	2420	0	2420	ENTRANCE COURT	WOODEN		

[illegible]

checked and found ok for Public Health
(email) Service only subject to comments in
overriding letter No. 355440. DVA/12/1444

Checked and found ok for Public Health
(Internal) Service only subject to comments in
in forwarding letter No. 355290..... DVA/12/204

TO BE READ WITH THIS OFFICE
MEMO NO.:
DATED :

[Handwritten signature]
S.T.P.(G)
Member
B.P.A.C.

This is a "PROVISIONAL BUILDING APPROVED ONLY FOR THE PURPOSE OF OBTAINING PERMITS FROM THE GENERAL PUBLIC"

Note :-

AS PER RELEVANT IS CODES FOR EARTH QUAKE RESISTANCE.

Chairman
B.P.A.C.
C.P. (H.R.)

$$\text{ATP}(\text{H}_2\text{O})$$

A.T.P.

PROJECT

RESIDENTIAL COLONY
UNDER NEW INTEGRATED LICENSING POLICY (NILP)
DATED 11.05.2022 ON LAND MEASURING 116.29625
ACRES (LICENCE NO. 219 OF 2023, DATED 25-10-23)

(AN AREA MEASURING 103.05625 ACRES MIGRATIO
FROM LICENCE NO. 27 OF 2012 DATED 02.04.2012
AND 13.24 ACRES AS FRESH AS FRESH APPLIED AT
IN SECTOR -76 & 77, GURUGRAM MANESAR URBAN

COMPLEX BEING DEVELOPED BY DLF LTD.IN
COLLABORATION WITH LAND OWNERS AND
IT'S ASSOCIATE COMPANIES

Arcoop Associates Pvt. Ltd.,
Plot No.-36B, Institutional Area,
Sector-32 Gurugram

Submission Architects

R5M5

ARCHITECTS

09, NORD NIMDS Bhawanii Kunj,
(Behind D2), Vasant Kunj,
New Delhi-110070.
Tel: 011-26898616, 26898617

www.rsms-arch.com

[illegible][illegible]

ARCHITECT'S SEAL & SIGNATURE	OWNER'S SEAL & SIGNATURE
---------------------------------	-----------------------------

	DLF Ltd.
---	----------

Architectural Department

	JAN.-2025	Scale : 1:200	Drawing Title: -	SUNKEN COURT PLAN	SC

SECTION & AREA CALCULATION