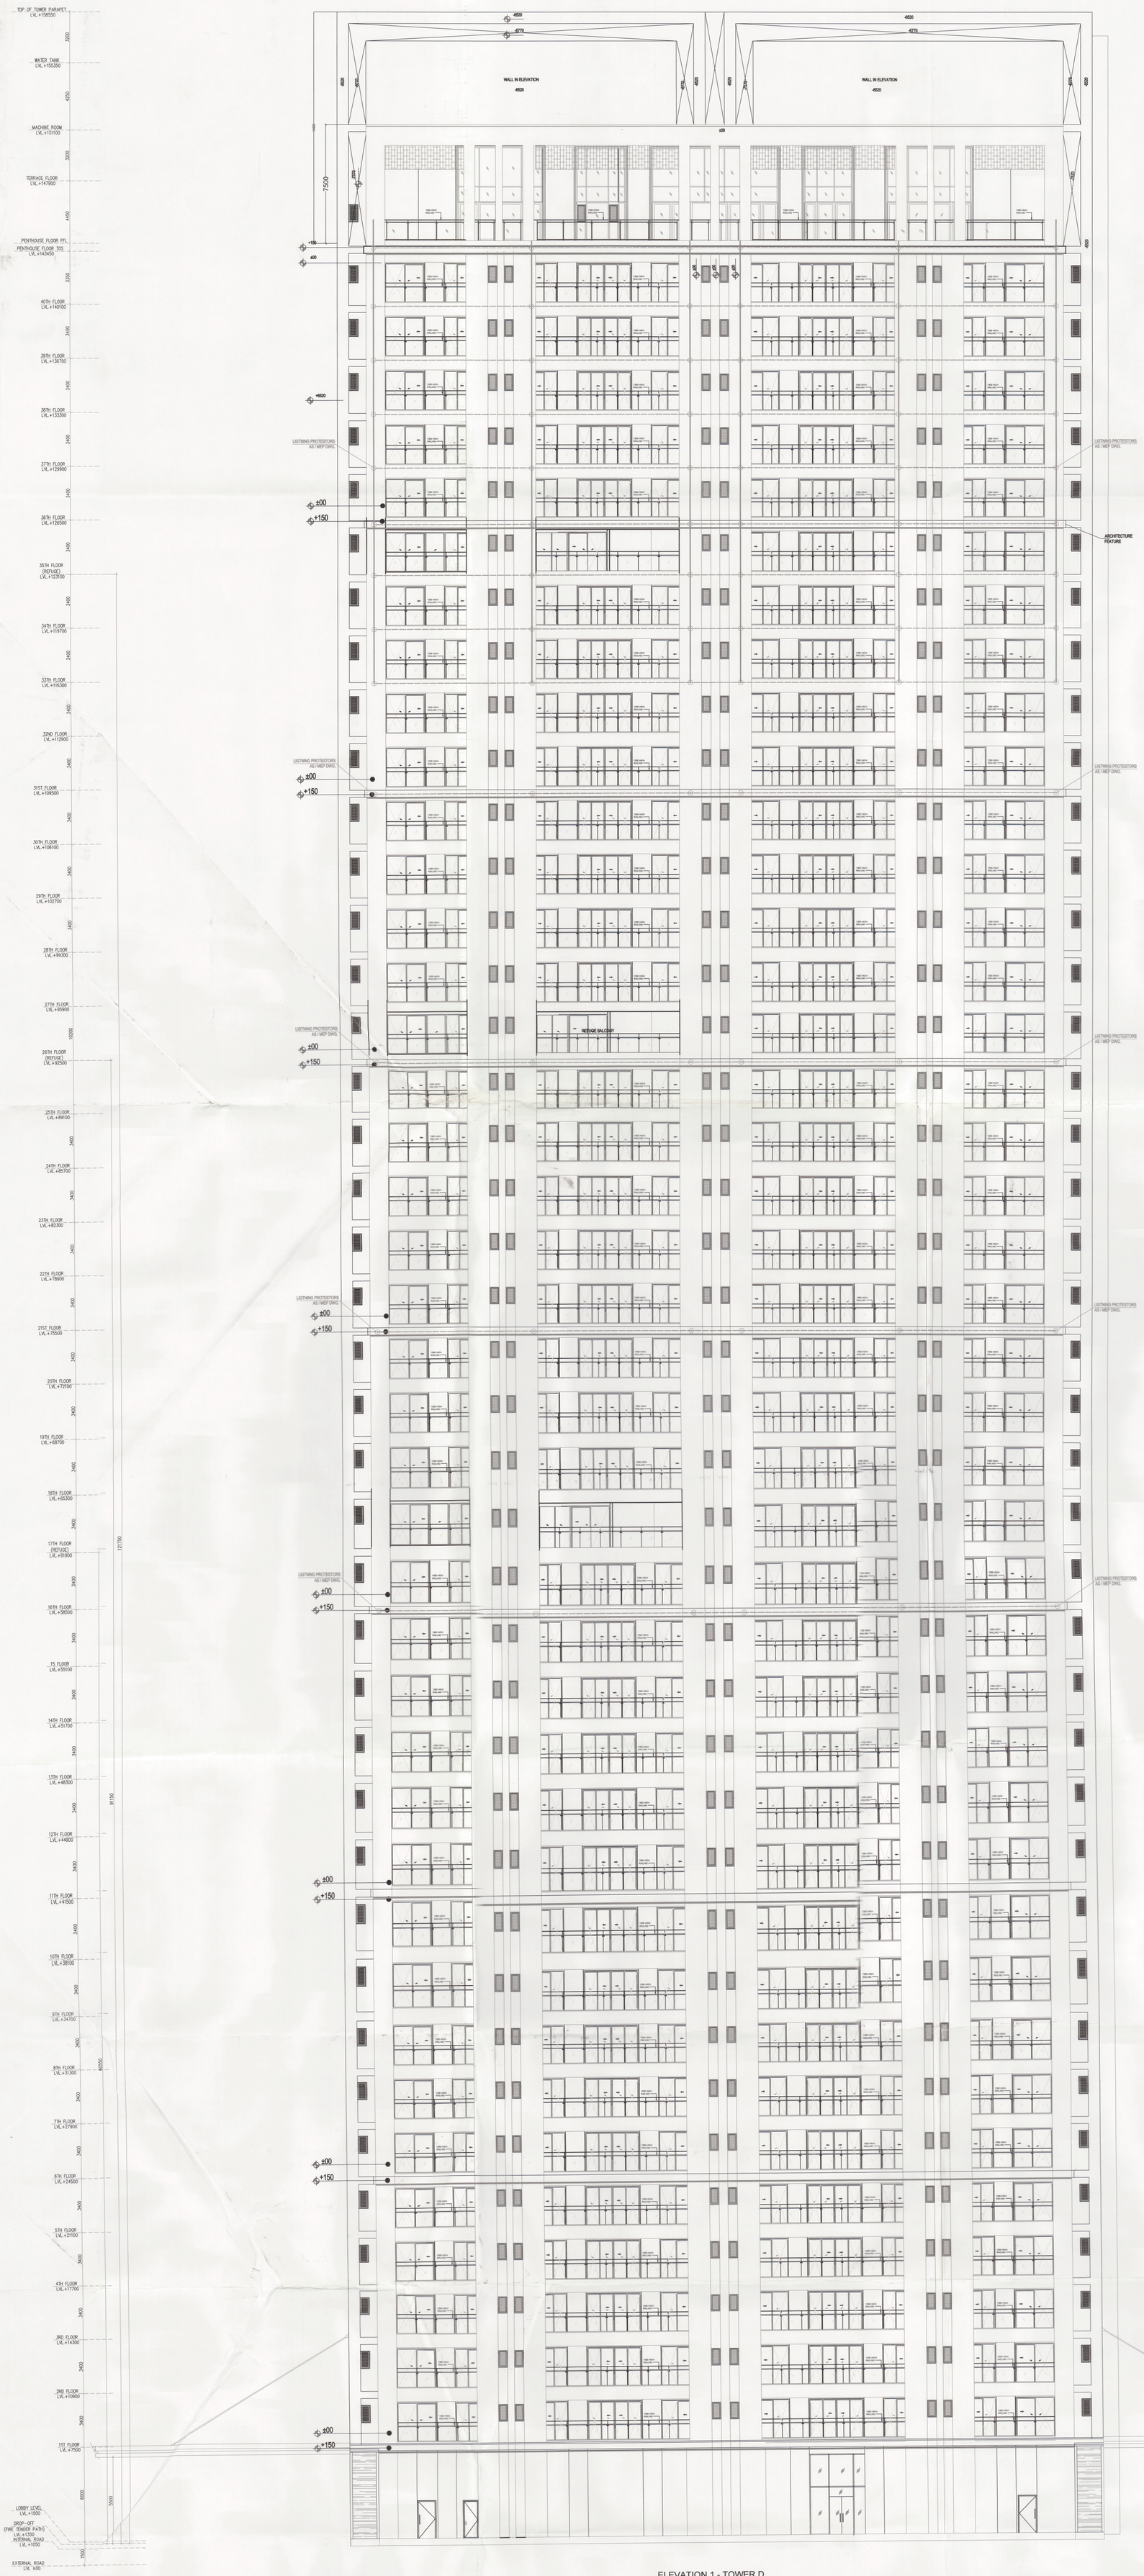

TOP OF TOWER PARAPET LVL.+158550
3200
WATER TANK LVL.+155350
4250
MACHINE ROOM LVL.+151100
3200
TERRACE FLOOR LVL.+147900
4450
PENTHOUSE FLOOR FFL
PENTHOUSE FLOOR TOS LVL.+143450
3350
40TH FLOOR LVL.+140100
39TH FLOOR LVL.+136700
38TH FLOOR LVL.+133300
37TH FLOOR LVL.+129900
36TH FLOOR LVL.+126500
35TH FLOOR (REFUGE) LVL.+123100
34TH FLOOR LVL.+119700
33TH FLOOR LVL.+116300
32ND FLOOR LVL.+112900
31ST FLOOR LVL.+109500
30TH FLOOR LVL.+106100
29TH FLOOR LVL.+102700
28TH FLOOR LVL.+99300
27TH FLOOR LVL.+95900
10200
26TH FLOOR (REFUGE) LVL.+92500
25TH FLOOR LVL.+89100
24TH FLOOR LVL.+85700
23TH FLOOR LVL.+82300
22TH FLOOR LVL.+78900
21ST FLOOR LVL.+75500
20TH FLOOR LVL.+72100
19TH FLOOR LVL.+68700
18TH FLOOR LVL.+65300
17TH FLOOR (REFUGE) LVL.+61900
16TH FLOOR LVL.+58500
15 FLOOR LVL.+55100
14TH FLOOR LVL.+51700
13TH FLOOR LVL.+48300
12TH FLOOR LVL.+44900
11TH FLOOR LVL.+41500
10TH FLOOR LVL.+38100
9TH FLOOR LVL.+34700
8TH FLOOR LVL.+31300
7TH FLOOR LVL.+27900
6TH FLOOR LVL.+24500
5TH FLOOR LVL.+21100
4TH FLOOR LVL.+17700
3RD FLOOR LVL.+14300
2ND FLOOR LVL.+10900
1ST FLOOR LVL.+7500
3400
6000
5500
LOBBY LEVEL LVL.+1500
DROP-OFF (FIRE TENDER PATH) LVL.+1350
INTERNAL ROAD LVL.+1050
1500
EXTERNAL ROAD LVL ±00
121750
91150
60550
-6520
-6770
WALL IN ELEVATION -6520
±00
7500
-7570
1300 HIGH RAILING
+150
±00
+6520
LIGTNING PROTESTORS AS / MEP DWG.
ARCHITECTURE FEATURE
REFUGE BALCONY

ELEVATION 1 - TOWER D

Note :-

1. BUILDING WILL BE DESIGNED (STRUCTURES) AS PER RELEVANT IS CODES FOR EARTH QUAKE RESISTANCE.

PROJECT

REVISED(1ST REVISION) BUILDING PLANS OF PHASE-1(PRIVANA-SOUTH) FALLING UNDER RESIDENTIAL COLONY UNDER NEW INTEGRATED LICENSING POLICY(NILP) DATED 11.05.2022 ON LAND MEASURING 116.29625 ACRES (LICENCE NO. 219 OF 2023.DATED 25-10-23.) (AN AREA MEASURING 103.05625 ACRES MIGRATION FROM LICENCE NO. 27 OF 2012 DATED 02.04.2012 AND 13.24 ACRES AS FRESH AS FRESH APPLIED AREA) IN SECTOR -76 & 77, GURUGRAM MANESAR URBAN COMPLEX BEING DEVELOPED BY DLF LTD.IN COLLABORATION WITH LAND OWNERS AND IT' S ASSOCIATE COMPANIES

DESIGN ARCHITECTS

Arcop Associates Pvt. Ltd.,
Plot No.–36B,Institutional Area,
Sector–32,Gurgaon,
Haryana–122001.

SUBMISSION ARCHITECTS

RSMS ARCHITECTS

RSMS ARCHITECTS PVT. LTD.
69,Nora Niwas Bhawani Kunj
(Behind D2), Vasant Kunj,
New Delhi–110070.
Tel.: 011–26898616,26898617
www.rsms–arch.com

This is a "PROVISIONAL BUILDING PLAN" approved only for the purpose of inviting Objections from the general public

JD(HQ) Member BPAC

S.T.P.(HQ) Member Secretary B.P.A.C.

S.T.P.(G) Member B.P.A.C.

C.T.P.(HR.) Chairman B.P.A.C.

DTP(HQ)

ATP(HQ)

JD.

PA.

A.T.P.

DINESH KUMAR PA(HQ)

TO BE READ WITH THIS OFFICE MEMO NO.: 43475 DATED : 17/11/2025

ARCHITECT'S SEAL & SIGNATURE	OWNER'S SEAL & SIGNATURE
MAMTA SHASTRY	DLF Limited Authorised Signatory

JAN.–2025	Scale : 1:100	NORTH
Drawing Title:– ELEVATION-1 TOWER-D		Drawing No:– TD-12
		1–06052025