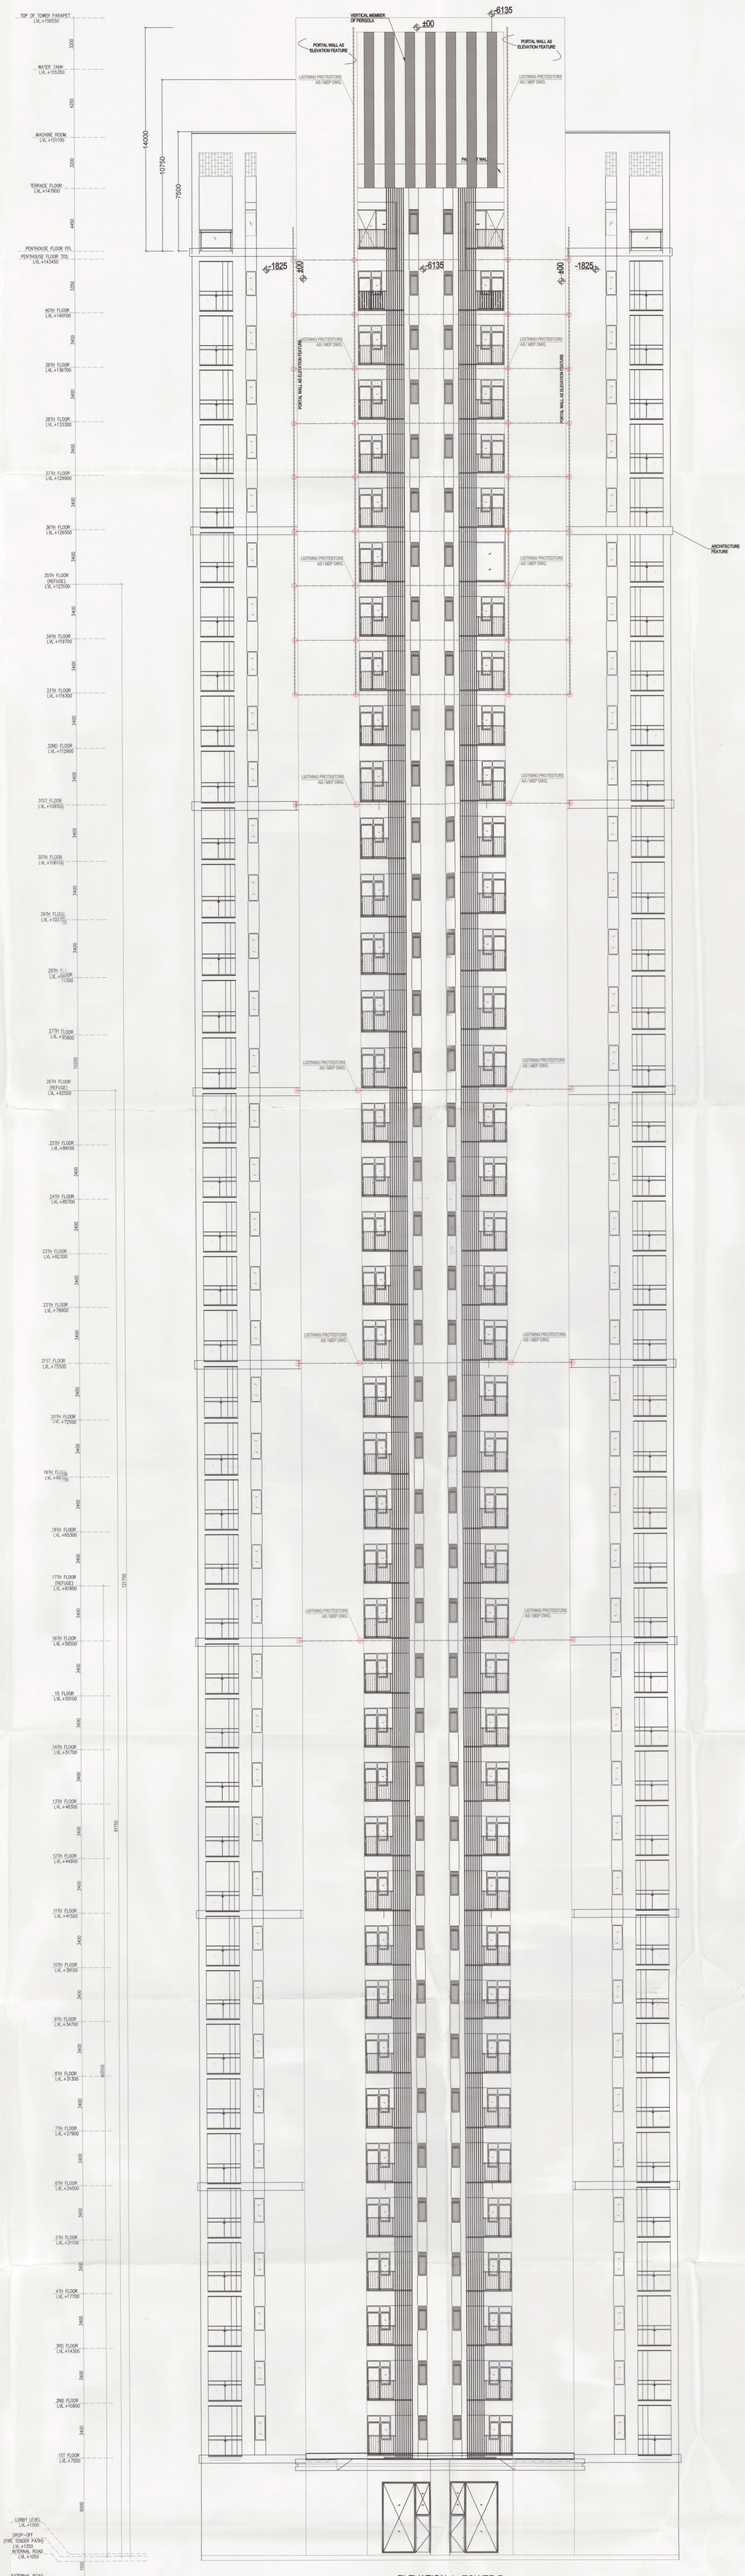


ELEVATION 4 - TOWER D

Note :-

1. BUILDING WILL BE DESIGNED (STRUCTURES) AS PER RELEVANT IS CODES FOR EARTH QUAKE RESISTANCE.

PROJECT

REVISED(1ST REVISION) BUILDING PLANS OF PHASE-1(PRIVANA-SOUTH) FALLING UNDER RESIDENTIAL COLONY UNDER NEW INTEGRATED LICENSING POLICY(NILP) DATED 11.05.2022 ON LAND MEASURING 116.29625 ACRES (LICENCE NO. 219 OF 2023.DATED 25-10-23.) (AN AREA MEASURING 103.05625 ACRES MIGRATION FROM LICENCE NO. 27 OF 2012 DATED 02.04.2012 AND 13.24 ACRES AS FRESH AS FRESH APPLIED AREA) IN SECTOR -76 & 77, GURUGRAM MANESAR URBAN COMPLEX BEING DEVELOPED BY DLF LTD.IN COLLABORATION WITH LAND OWNERS AND IT' S ASSOCIATE COMPANIES

## DESIGN ARCHITECTS


Arcop Associates Pvt. Ltd.,
Plot No.-36B,Institutional Area,
Sector-32,Gurgaon,
Haryana-122001.


## SUBMISSION ARCHITECTS


RSMS ARCHITECTS PVT. LTD.
69,Nora Niwas Bhawani Kunj
(Behind D2), Vasant Kunj,
New Delhi-110070.
Tel.: 011-26898616,26898617
www.rsms-arch.com


This is a "PROVISIONAL BUILDING PLAN" approved only for the purpose of inviting Objections from the general public

S.T.P.(HQ) Member Secretary B.P.A.C. | S.T.P.(G) Member B.P.A.C. | C.T.P.(NR.) Chairman B.P.A.C.

JDT(HQ) Member BPAC | DTP(HQ) | ATP(HQ)

TO BE READ WITH THIS OFFICE MEMO NO.: 43475 DATED : 17/11/2025

JD. | PA. | A.T.P. DINESH KUMAR PA(HQ)

| ARCHITECT'S SEAL & SIGNATURE | OWNER'S SEAL & SIGNATURE |
|---|---|
| MAMTA S SHASTRY Council of Architecture | DLF Limited Authorised Signatory |

| JAN.-2025 | Scale : 1:100 | NORTH |
|---|---|---|

Drawing Title:- ELEVATION-4 TOWER-D

Drawing No:- TD-15

1-06052025