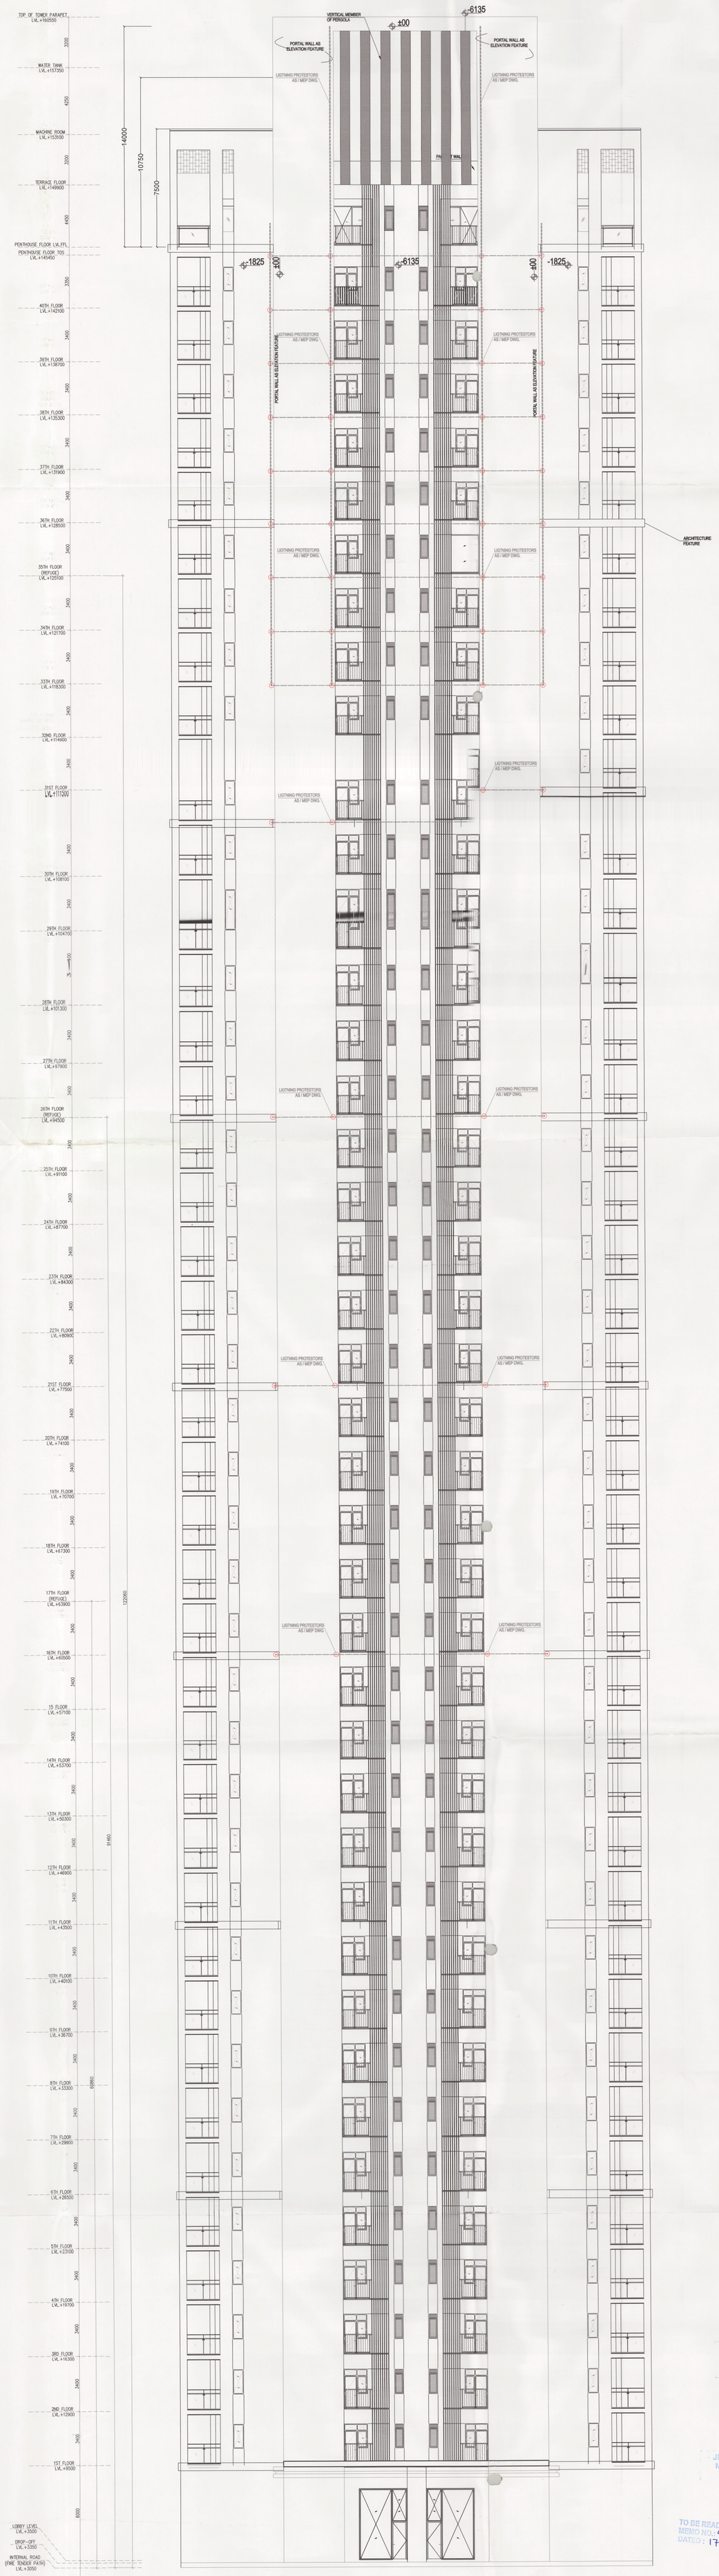

ELEVATION 4 - TOWER E

Note :-

1. BUILDING WILL BE DESIGNED (STRUCTURES) AS PER RELEVANT IS CODES FOR EARTH QUAKE RESISTANCE.

PROJECT

REVISED(1ST REVISION) BUILDING PLANS OF PHASE-1(PRIVANA-SOUTH) FALLING UNDER RESIDENTIAL COLONY UNDER NEW INTEGRATED LICENSING POLICY(NILP) 116.29625 DATED 11.05.2022 ON LAND MEASURING 25-10-23.) ACRES (LICENCE NO. 219 OF 2023.DATED (AN AREA MEASURING 103.05625 ACRES MIGRATION FROM LICENCE NO. 27 OF 2012 DATED 02.04.2012 AND 13.24 ACRES AS FRESH AS FRESH APPLIED AREA) IN SECTOR -76 & 77, GURUGRAM MANESAR URBAN D.IN COMPLEX BEING DEVELOPED BY DLF LTD ND COLLABORATION WITH LAND OWNERS A IT' S ASSOCIATE COMPANIES

DESIGN ARCHITECTS

Arcop Associates Pvt. Ltd.,
Plot No.-36B,Institutional Area,
Sector-32,Gurgaon,
Haryana-122001.

SUBMISSION ARCHITECTS

RSMS ARCHITECTS

RSMS ARCHITECTS PVT. LTD.
69,Nora Niwas Bhawani Kunj
(Behind D2), Vasant Kunj,
New Delhi-110070.
Tel.: 011-26898616,26898617
www.rsms-arch.com

This is a "PROVISIONAL BUILDING PLAN" approved only for the purpose of inviting Objections from the general public

S.T.P. (HQ) Member Secretary B.P.A.C.
S.T.P. (G) Member B.P.A.C.
C.T.P. (HR.) Chairman B.P.A.C.
DTP(HQ)
ATP(HQ)
JD.
PA.
A.T.P.
JD(HQ) Member BPAC
DINESH KUMAR PA(HQ)

TO BE READ WITH THIS OFFICE MEMO NO.: 43475
DATED : 17/11/2025

ARCHITECT'S SEAL & SIGNATURE

OWNER'S SEAL & SIGNATURE

DLF Limited
Authorised Signatory

JAN.-2025

Scale : 1:100

NORTH

Drawing Title:-

ELEVATION-4
TOWER-E

Drawing No:-

TE-08

1-06052025