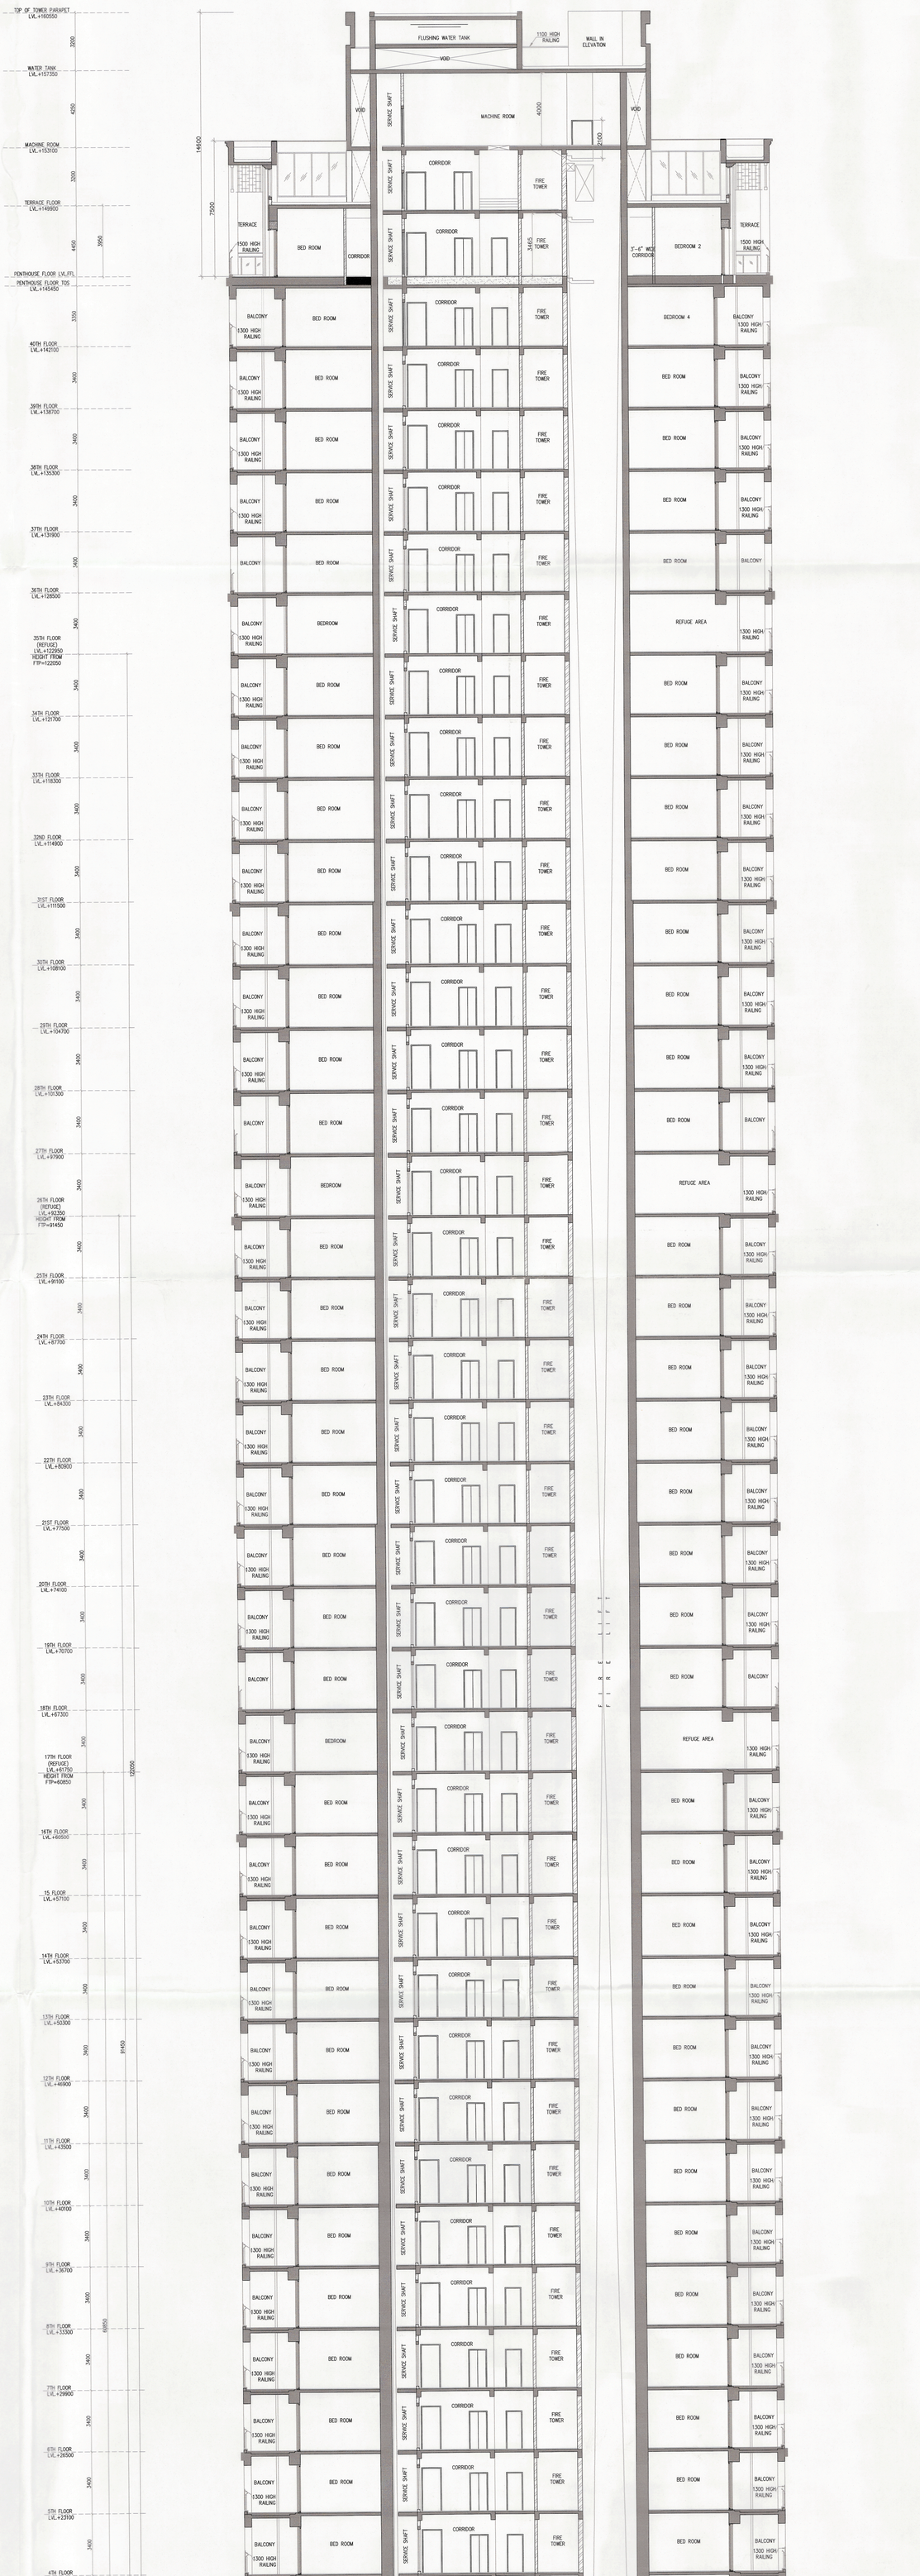

SECTION-3
TOWER-F

Note :-

1. BUILDING WILL BE DESIGNED (STRUCTURES) AS PER RELEVANT IS CODES FOR EARTH QUAKE RESISTANCE.

PROJECT

REVISED(1ST REVISION) BUILDING PLANS OF PHASE-1(PRIVANA-SOUTH) FALLING UNDER RESIDENTIAL COLONY UNDER NEW INTEGRATED LICENSING POLICY(NILP) DATED 11.05.2022 ON LAND MEASURING 116.29625 ACRES (LICENCE NO. 219 OF 2023.DATED 25-10-23.) (AN AREA MEASURING 103.05625 ACRES MIGRATION FROM LICENCE NO. 27 OF 2012 DATED 02.04.2012 AND 13.24 ACRES AS FRESH AS FRESH APPLIED AREA) IN SECTOR -76 & 77, GURUGRAM MANESAR URBAN COMPLEX BEING DEVELOPED BY DLF LTD.IN COLLABORATION WITH LAND OWNERS AND IT' S ASSOCIATE COMPANIES

DESIGN ARCHITECTS

Arcop Associates Pvt. Ltd.,
Plot No.-36B,Institutional Area,
Sector-32,Gurgaon,
Haryana-122001.

SUBMISSION ARCHITECTS

RSMS ARCHITECTS PVT. LTD.
69,Nora Niwas Bhawani Kunj
(Behind D2), Vasant Kunj,
New Delhi-110070.
Tel.: 011-26898616,26898617
www.rsms-arch.com

This is a "PROVISIONAL BUILDING PLAN" approved only for the purpose of inviting Objections from the general public

S.T.P.(HQ) Member Secretary B.P.A.C.
S.T.P.(G) Member B.P.A.C.
D.T.P.(HR.) Chairman B.P.A.C.
D.T.P.(HQ)
A.T.P.(HQ)
J.D.
P.A.
A.T.P.

TO BE READ WITH THIS OFFICE MEMO NO.: 43475 DATED : 17/11/2025
JD(HQ) Member
DINESH KUMAR PA(HQ)

ARCHITECT'S SEAL & SIGNATURE

Council of Architecture Registration No. CA/95/19139 REGISTERED ARCHITECT

OWNER'S SEAL & SIGNATURE

DLF Limited
Authorised Signatory

JAN.-2025 | Scale : 1:100 | NORTH

Drawing Title:- SECTION-3 TOWER-F

Drawing No:- TF-10

1-06052025