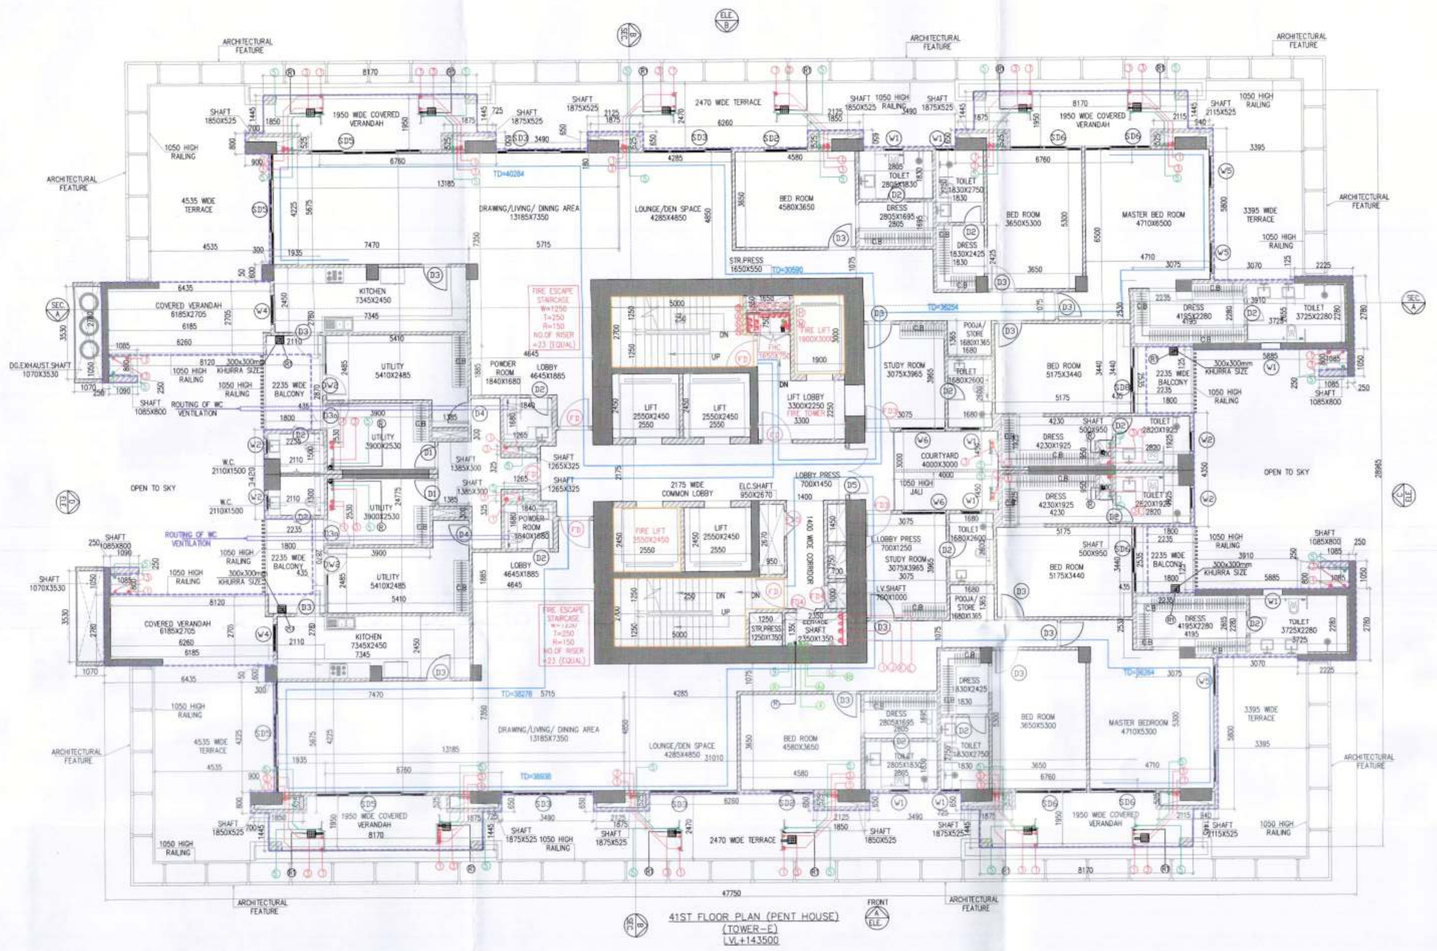

41ST FLOOR PLAN (PENT HOUSE)
(TOWER-E)
LVL+143500

SHAFT PIPE DETAIL

PIPES	ABBREVATION	DESCRIPTION
(S1)	R	150M M/S FIRE RISER PIPE (LOWER ZONE)
(S1)	R	150M M/S FIRE RISER PIPE (MID ZONE)
(S1)	R	150M M/S FIRE RISER PIPE (UPPER ZONE)
(S1)	F	150M M/S FIRE RISER PIPE (UPPER LVL ZONE 4)
(S1)	F	150M M/S SPRINKLER PIPE (LOWER ZONE)
(S1)	SP	150M M/S SPRINKLER PIPE (MID. ZONE)
(S1)	SP	150M M/S SPRINKLER PIPE (UPPER ZONE)
(S1)	SP	150M M/S SPRINKLER PIPE (UPPER LVL. ZONE 4)
(S1)	SP	150M M/S SPRINKLER - STAND BY RISER (LOWER ZONE)
(S1)	SP	150M M/S SPRINKLER - STAND BY RISER (MID. ZONE)
(S1)	SP	150M M/S SPRINKLER STAND BY RISER (UPPER ZONE)
(S1)	SP	150M M/S SPRINKLER STAND BY RISER (UPPER LVL. ZONE 4)
(S1)	SP	150M M/S SPRINKLER - WAKE UP LINE
(S1)	S	80M SNOW PIPE

SHAFT PIPE DETAIL

PIPES	ABBREVATION	DESCRIPTION
(D) (W)	PWP	150M RAIN WATER PIPE
(D) (W)	PWP	2M RAIN WATER PIPE
(D) (W)	SP	150M SOIL & WASTE PIPE
(D) (W)	W	150M VENT PIPE
(C)	A	150M(C) WATER SUPPLY DN. (WM) PIPE
(C)	CWS	150M(C) WATER SUPPLY DN. (WM) PIPE TO TOP (TMC FLOW)
(C)	A	150M(C) WATER SUPPLY DN. (WM) PIPE TO PH. FLOOR
(C)	A	FW(C) FLUSHING WATER SUPPLY DN. (WM) PIPE
(C)	A	CW(C) 150M(C) WATER FEED TO SHT. FILLING
(C)	A	FW(C) (S) FLUSHING WATER SUPPLY FEED TO BUT FILLING
A		150M M.S PARKING DRAIN PIPE
A1		150M M.S RAMP DRAIN PIPE

DOOR AND WINDOW SCHEDULE

DR. NO.	TYPE	WIDTH (mm)	HEIGHT (mm)	SILL LVL	UNITS/LVL
1	D1	1000	2100	0	2100
2	D2	750	2100	0	2100
3	D3	1000	2100	0	2100
4	D3L	1000	2100	0	2100
5	D4	900	2100	0	2100
6	D5	2400	2400	0	2400
7	SD1	2100	2600	0	2600
8	SD2	2400	2600	0	2600
9	SD3	2100	2600	0	2600
10	SD4	2100	2600	0	2600
11	SD5	4500	2600	0	2600
12	SD6	2100	2600	0	2600
13	SD7	2400	2600	0	2600
14	SD8	2400	2600	0	2600
15	SD9	2400	2600	0	2600
16	SD10	1500	2100	1050	2600
17	SD11	2100	2600	0	2600
18	SD12	4000	2600	0	2600
19	SD13	2400	2600	0	2600
20	SD14	4000	2600	0	2600
21	SD15	2400	2600	0	2600
22	W1	750	2100	1050	2600
23	W2	1500	2100	1050	2600
24	W3	750	2100	1050	2600
25	W4	1100	2100	1050	2600
26	W5	1100	2100	1050	2600
27	W6	1750	2100	1050	2600
28	W7	1500	2100	1050	2600
29	D6	1100	2400	0	2400
30	D7	1000	2400	0	2400
31	D8	900	2400	0	2400
32	D9	750	2400	0	2400
33	D10	1100	2400	0	2400
34	D11	1000	2400	0	2400
35	D12	750	2400	50	2400
36	D13	1000	2400	0	2400
37	D14	750	2400	0	2400
38	D15	1100	2100		2100
39	D16	2400	2400		2400
40	D17	1000	2100		2100
41	D18	3000	3000	0	3000
42	D19	1800	3000	0	3000

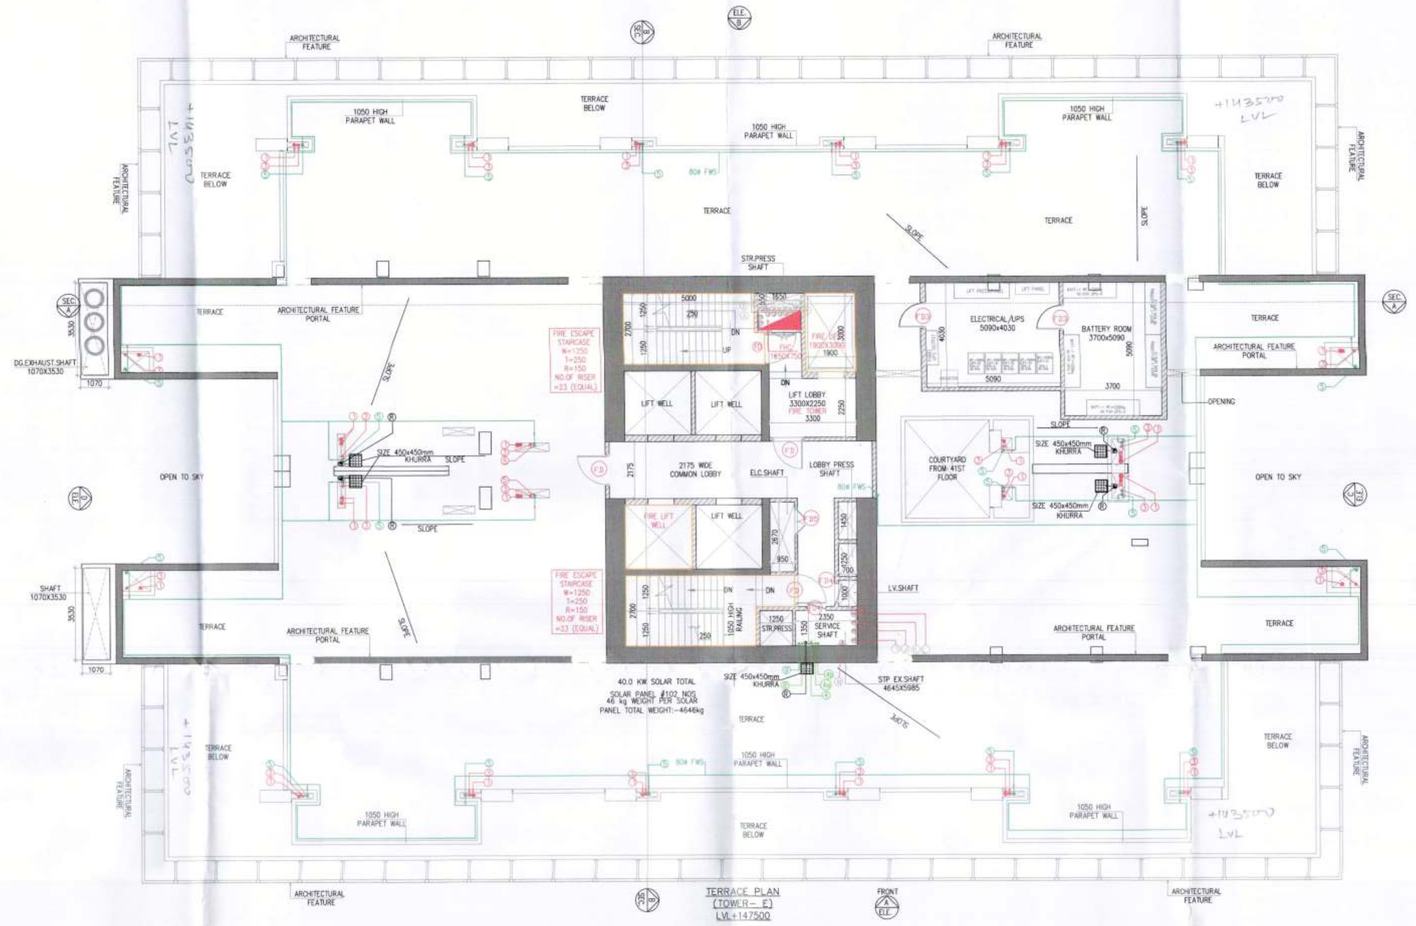

TERRACE PLAN
(TOWER-E)
LVL+157500

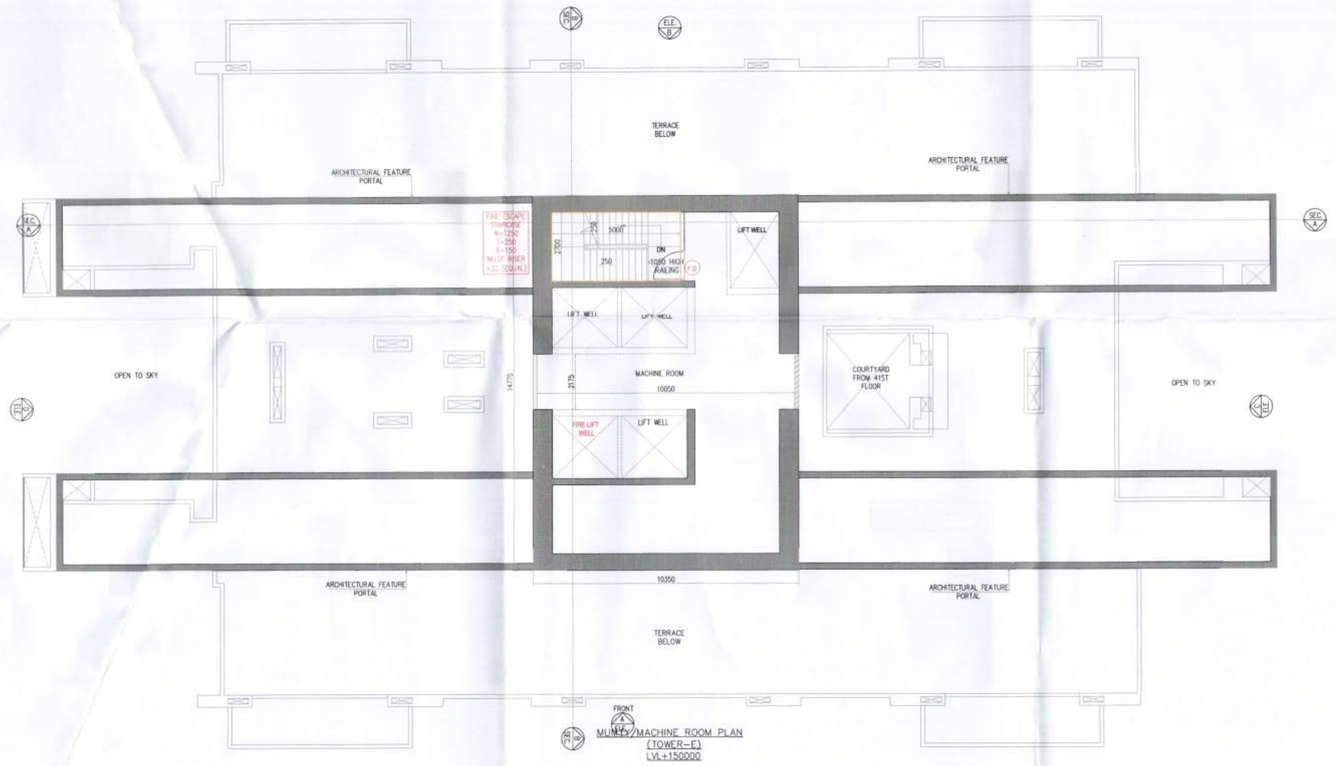

M/MCH/MACHINE ROOM PLAN
(TOWER-E)
LVL+150000

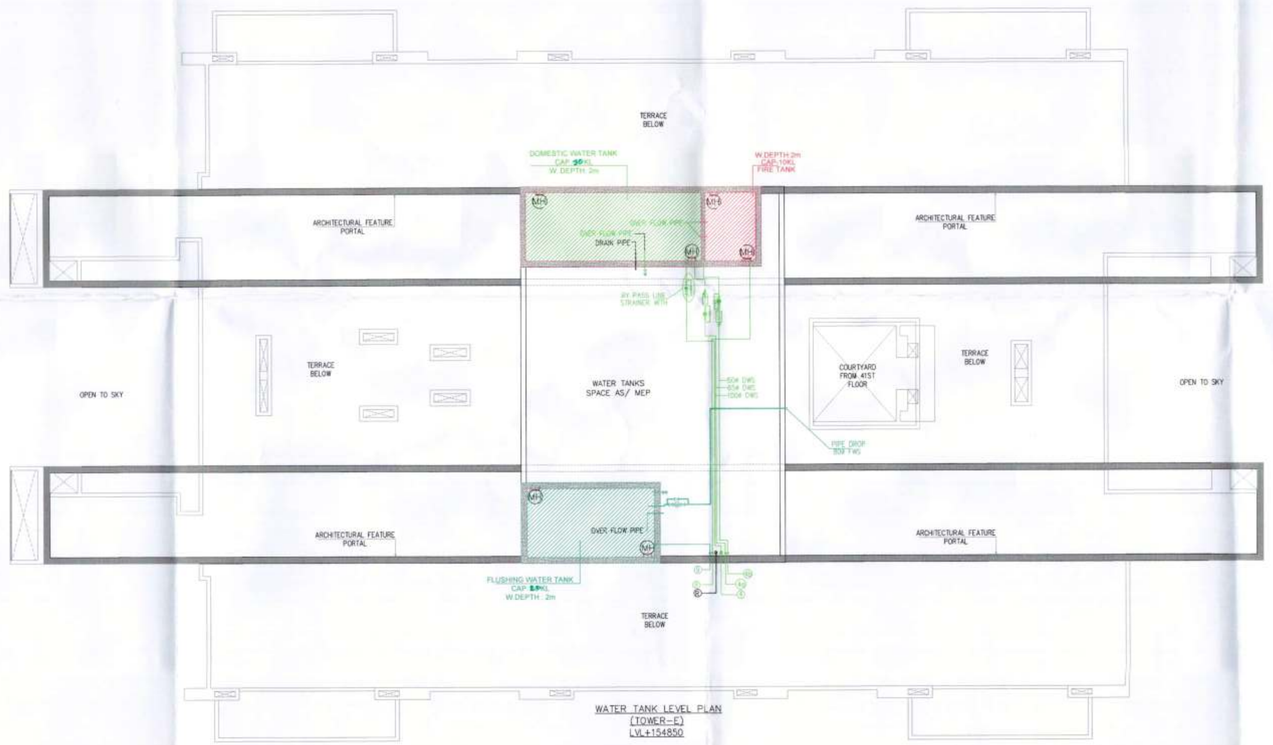

WATER TANK LEVEL PLAN
(TOWER-E)
LVL+154850

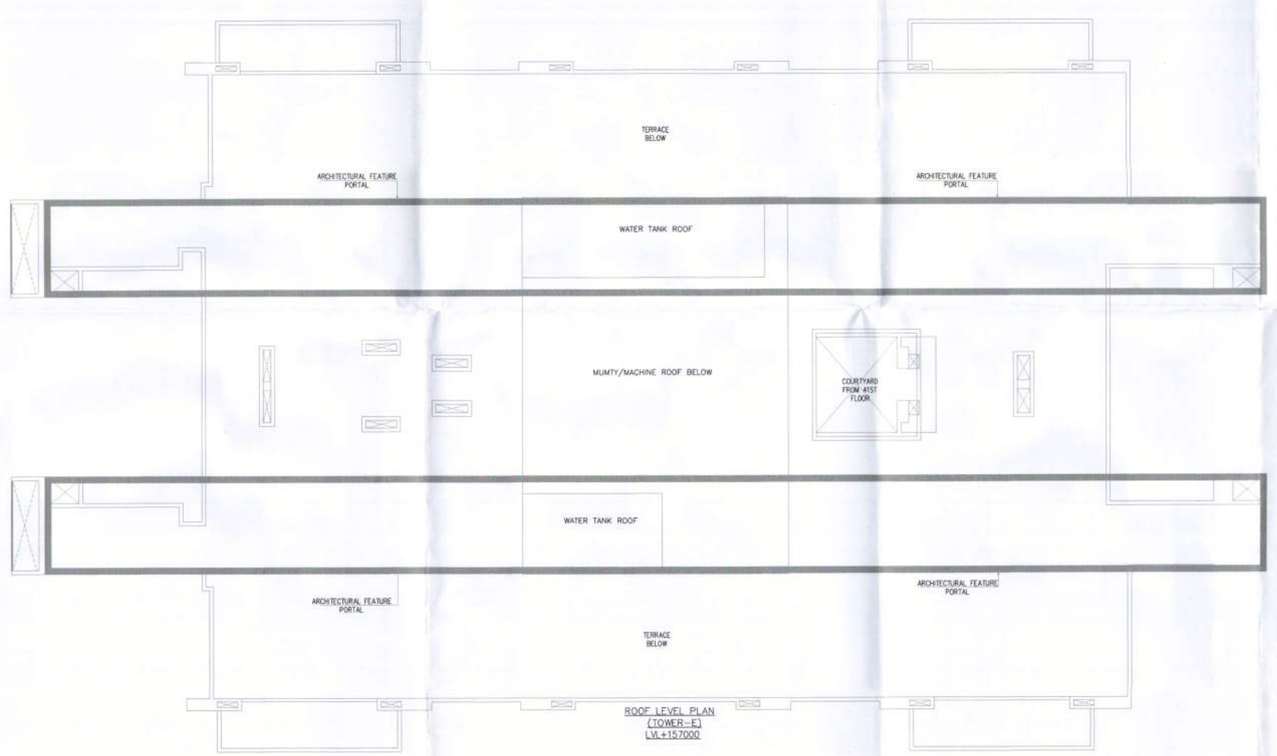

ROOF LEVEL PLAN
(TOWER-E)
LVL+157000

Note :-

1. BUILDING WILL BE DESIGNED (STRUCTURES) AS PER RELEVANT IS CODES FOR EARTH QUAKE RESISTANCE.

PROJECT

PROPOSED BUILDING PLAN OF RESIDENTIAL COLONY UNDER NEW INTEGRATED LICENSING POLICY(NILP) DATED 11.05.2022 ON LAND MEASURING 116.29625 ACRES (LICENCE NO. 219 OF 2023.DATED 25-10-23.) (AN AREA MEASURING 103.05625 ACRES MIGRATION FROM LICENCE NO. 27 OF 2012 DATED 02.04.2012 AND 13.24 ACRES AS FRESH AS FRESH APPLIED AREA) IN SECTOR -76 & 77, GURUGRAM MANESAR URBAN COMPLEX BEING DEVELOPED BY DLF LTD. IN COLLABORATION WITH LAND OWNERS AND IT'S ASSOCIATE COMPANIES

ARCHITECTS

RSMS ARCHITECTS

RSMS ARCHITECTS PVT. LTD.
69,Nora Niwas Bhawani Kunj
(Behind D2), Vasant Kunj,
New Delhi-110070.
Tel.:011-26898616,26898617
www.rsms-arch.com

DTP (HQ) | Member Secretary BPAC | STP (HQ) Member BPAC | CTP (HQ) Member BPAC

Consultant Architect

ATP (HQ) | (Dinesh Kumar) PA(HQ)

PA | ATP

TO BE ISSUED BEARING NO. 1537 THIS OFFICE DATED : 05/03/24

Checked and found ok for Public Health (Internal) Service only subject to comments in in forwarding letter No.193.1.S. dt.05/03/2024

Superintending Engineer (HQ) for Chief Engineer-I HSVP, Panchkula

DDTP(HQ) Member BPAC

ARCHITECT'S SEAL & SIGNATURE	OWNER'S SEAL & SIGNATURE
	For DLF Limited Authorised Signatory

JAN.-2024 | Scale : 1:100

Drawing Title:-
41ST PENTHOUSE FLOOR ,TERRACE, MACHINE ROOM & WATER TANK, ROOF PLAN (TOWER -E)

Drawing No:-
TA-10

PHASE-VI