

1. BUILDING WILL BE DESIGNED (STRUCTURES)
AS PER RELEVANT IS CODES FOR EARTH QUAKE
RESISTANCE.

REVISED (1ST REVISION) BUILDING PLANS OF
PHASE-VI (PRIVANA-WEST) FALLING UNDER
RESIDENTIAL COLONY
UNDER NEW INTEGRATED LICENSING POLICY (NILP)
DATED 11/05/2022 ON LAND MEASURING 16.29625
ACRES (LICENCE NO. 219 OF 2022, DATED 25-10-2023).
(AN AREA MEASURING 103.06625 ACRES MIGRATION
FROM LICENCE NO. 27 OF 2017, DATED 02/04/2012
AND 13/24 ACRES AS FRESH AS APPLIED AREA)
IN SECTOR - 76 & 77, GURUGRAM MANESAR URBAN
COMPLEX BEING DEVELOPED BY DLF LTD IN
COLLABORATION WITH LAND OWNERS AND
IT'S ASSOCIATE COMPANIES

ARCHITECTS:-

DESIGN FORUM
INTERNATIONAL



Address : K-47, KAILASH COLONY, NEW
DELHI - 48
Phone : 011-46556600,46556601, FAX -
46556601
Website: www.designforuminternational.com

R|S|M|S
ARCHITECTS

RSMS ARCHITECTS PVT. LTD.
69, Nora Niwas Bhawani Kunj
(Behind D2), Vasant Kunj,
New Delhi-110070.
Tel: 011-26898616, 26898617
www.rsms-arch.com

This is a "PROVISIONAL BUILDING PLAN" approved only for the purpose of inviting Objections from the general public.

Sharma.
S.T.P. (HC)
Member Secretary
B.P.A.C.

ATP(HQ)

PA. *A. Th.* DINESH KUMAR PA(HQ)
JDA (HQ) Member BPAC

TO BE RETURNED WITH THIS OFFICE MEMO NO.: 43791
DATED: 19461225



ARCHITECT'S SEAL & SIGNATURE	OWNER'S SEAL & SIGNATURE
---------------------------------	-----------------------------

CHANCHAL JAIN
(REGISTERED ARCHITECT)
CA/2005/36771

JAN. - 2025	Scale : 1:300	
Drawing Title: -		

BASEMENT-01
PLUMBING




	03012025
--	----------

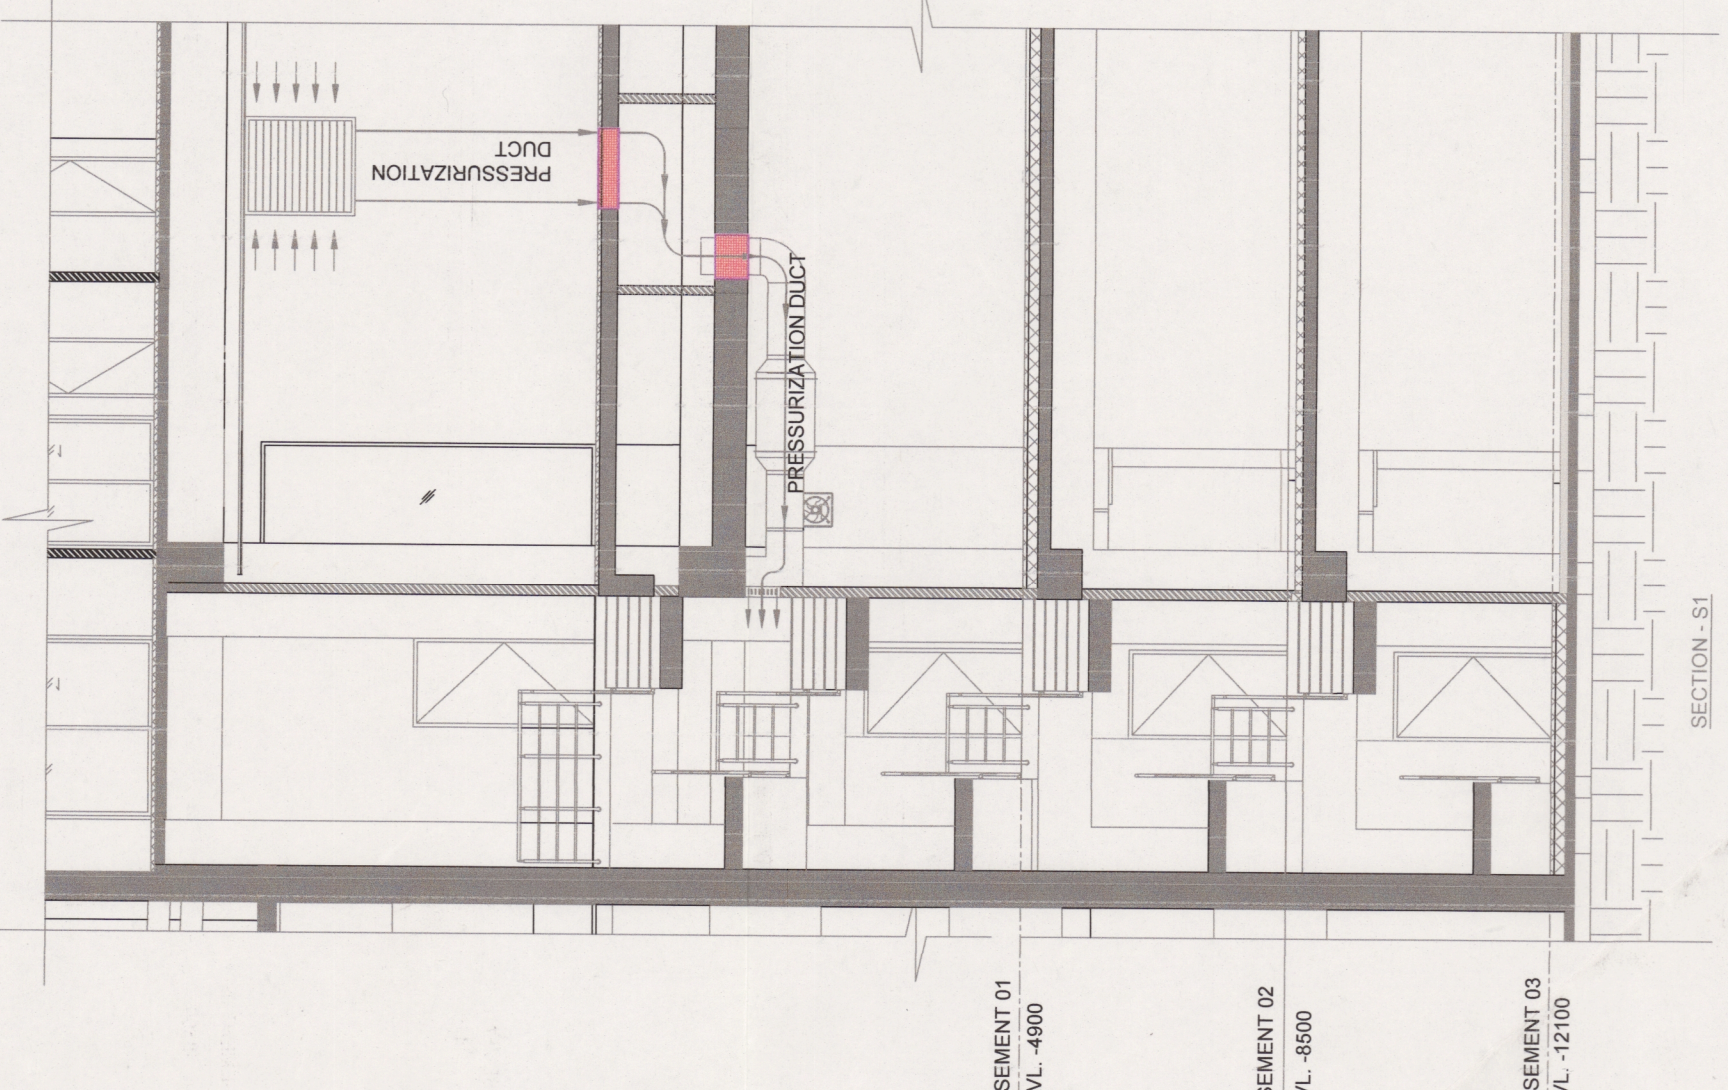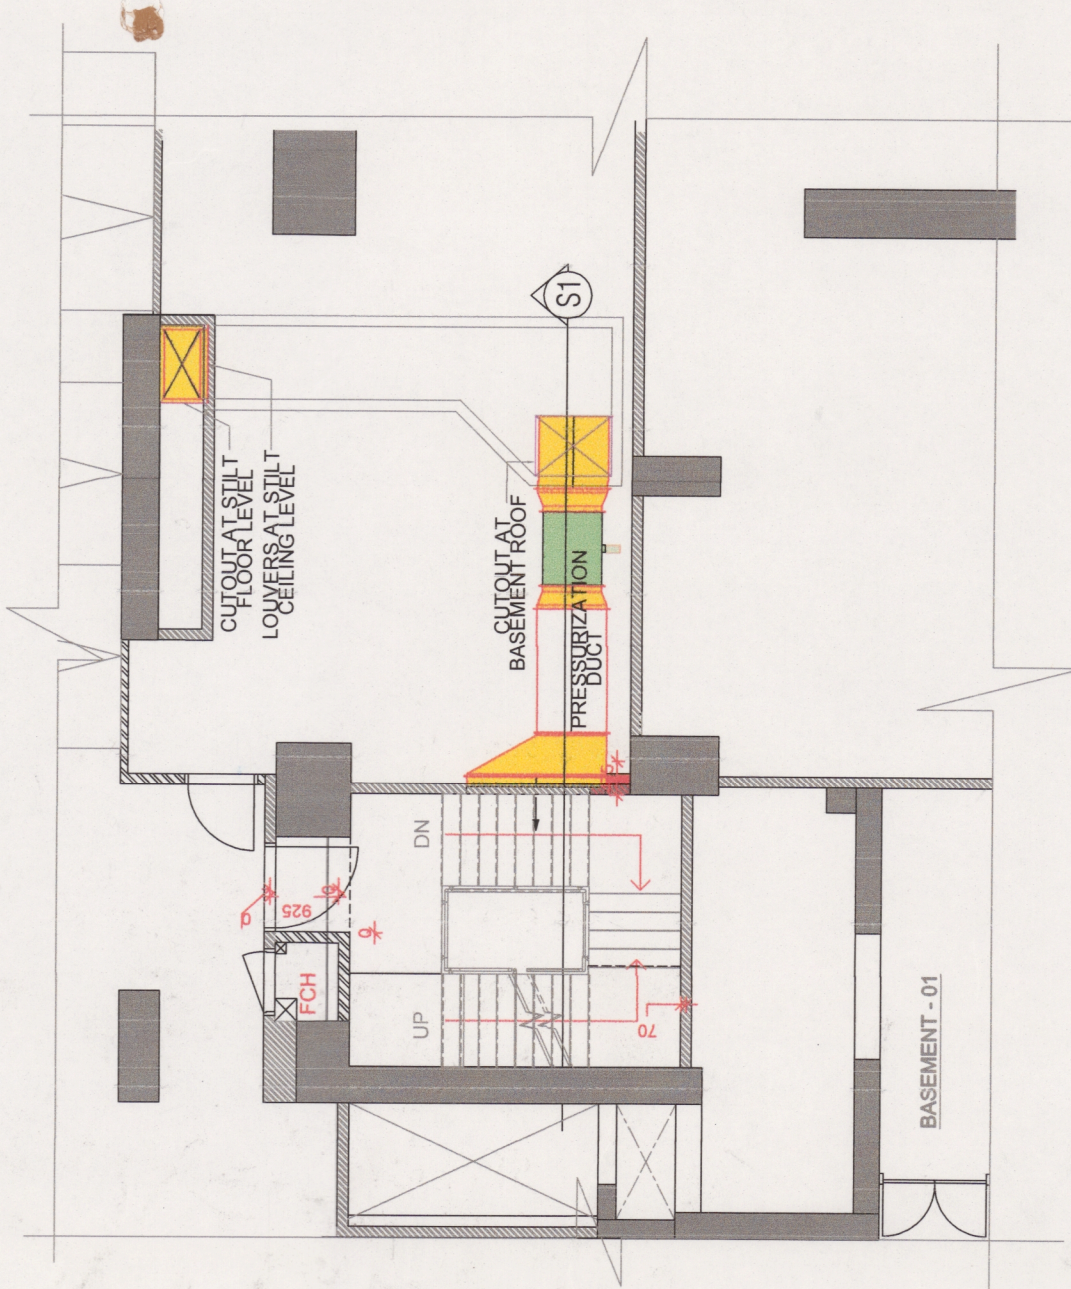

DOOR AND WINDOW CHARACTERISTICS		TYPE	R-VALUE (HORIZONTAL)	R-VALUE (VERTICAL)
DOOR TYPE	WINDOW TYPE			
1	1	1	1	1
2	2	2	2	2
3	3	3	3	3
86	86	86	86	86

DIMENSION LEGEND:	
JAS2L	APPROXIMATE DIM.
JAS2L	AREA DIM.

LEGEND :	100	50	25	12.5	6.25	3.125	1.5625	0.78125	0.390625	0.1953125	0.09765625	0.048828125	0.0244140625	0.01220703125	0.006103515625	0.0030517578125	0.00152587890625	0.000762939453125	0.0003814697265625	0.00019073486328125	0.000095367431640625	0.0000476837158203125	0.00002384185791015625	0.000011920928955078125	0.0000059604644775390625	0.00000298023223876953125	0.000001490116119384765625	0.0000007450580596923828125	0.00000037252902984619140625	0.000000186264514923095703125	0.0000000931322574615478515625	0.00000004656612873077392578125	0.000000023283064365386962890625	0.0000000116415321826934814453125	0.00000000582076609134674072265625	0.000000002910383045673370361328125	0.0000000014551915228366851806640625	0.00000000072759576141834259033203125	0.000000000363797880709171295166015625	0.0000000001818989403545856475830078125	0.00000000009094947017729282379150390625	0.000000000045474735088646411895751953125	0.0000000000227373675443232059478759765625	0.00000000001136868377216160297393798828125	0.000000000005684341886080801486968994140625	0.0000000000028421709430404007434844970703125	0.00000000000142108547152020037174224853515625	0.000000000000710542735760100185871124267578125	0.0000000000003552713678800500929355621337890625	0.00000000000017763568394002504646778106689453125	0.0000000000000888178419700125232338905334453125	0.00000000000004440892098500626161694526672265625	0.000000000000022204460492503130808472633361328125	0.0000000000000111022302462515654042363166806640625	0.000000000000005551115123125782702118158334033203125	0.0000000000000027755575615628913510590791670166015625	0.0000000000000013877787807814456755295395835078125	0.00000000000000069388939039072283776476979175390625	0.000000000000000346944695195361418882384895876953125	0.0000000000000001734723475976807094411924479384765625	0.00000000000000008673617379884035472059622396923828125	0.000000000000000043368086899420177360298111984640625	0.0000000000000000216840434497100886801490559923078125	0.0000000000000000108420217248550443400745279961453125	0.00000000000000000542101086242752217003726399807265625	0.000000000000000002710505431213761085018631999036328125	0.0000000000000000013552527156068805425093159995181640625	0.00000000000000000067762635780344027125465799975908203125	0.000000000000000000338813178901720135627328999879541015625	0.0000000000000000001694065894508600678136644999397705078125	0.00000000000000000008470329472543003390683224996988525390625	0.00000000000000000004235164736271501695341612498494262890625	0.000000000000000000021175823681357508476708062492471314453125	0.0000000000000000000105879118406787542383540312462356572265625	0.00000000000000000000529395592033937711917701562331178286328125	0.000000000000000000002646977960169688559588507811658914140625	0.0000000000000000000013234889800848442797942539055829470703125	0.000000000000000000000661744490042422139897126952791473515625	0.0000000000000000000003308722450212110699485634763957367578125	0.00000000000000000000016543612251060553497428173819786837890625	0.000000000000000000000082718061255302767487140869098934189453125	0.000000000000000000000041359030627651383743570434549467194765625	0.000000000000000000000020679515313825691871785217274733973828125	0.00000000000000000000001033975765691284593589260863736698690625	0.0000000000000000000000051698788284564229679463043186834934453125	0.00000000000000000000000258493941422821248397315215934174672265625	0.00000000000000000000000129246970711411124198657607967087336328125	0.0000000000000000000000006462348535570556209932880398354366806640625	0.0000000000000000000000003231174267785277804996440199177183390625	0.0000000000000
----------	-----	----	----	------	------	-------	--------	---------	----------	-----------	------------	-------------	--------------	---------------	----------------	-----------------	------------------	-------------------	--------------------	---------------------	----------------------	-----------------------	------------------------	-------------------------	--------------------------	---------------------------	----------------------------	-----------------------------	------------------------------	-------------------------------	--------------------------------	---------------------------------	----------------------------------	-----------------------------------	------------------------------------	-------------------------------------	--------------------------------------	---------------------------------------	--	---	--	---	--	---	--	---	--	---	--	---	--	---	--	---	---	--	---	--	---	--	---	---	--	--	---	--	---	--	---	--	---	---	--	---	--	--	---	--	---	--	---	---	---	--	--	---	---	---	--	-----------------

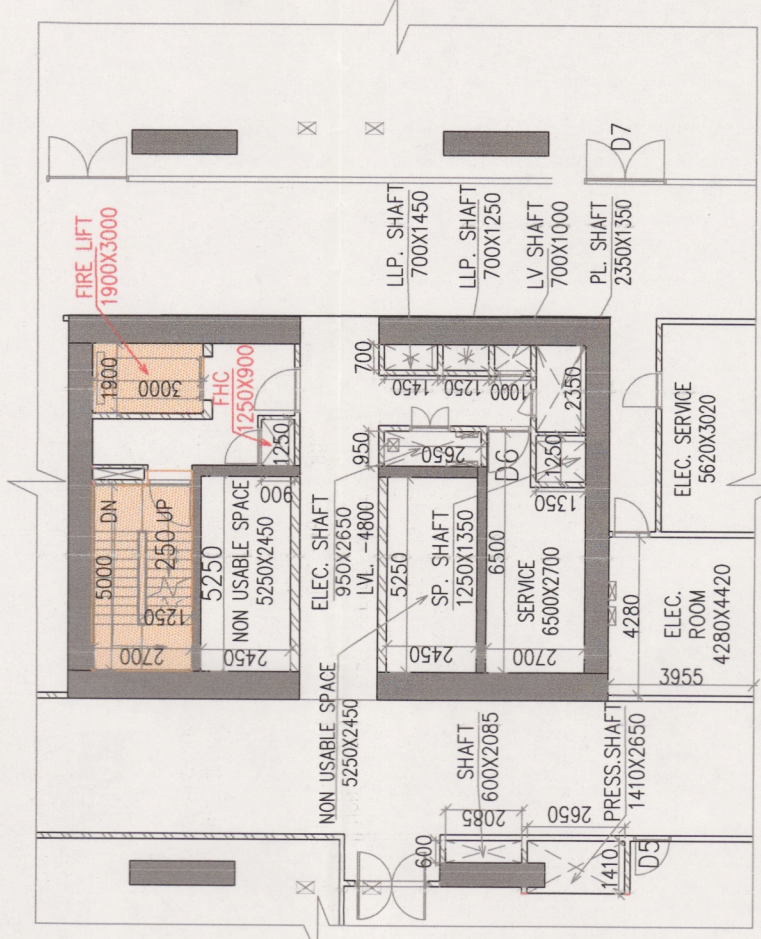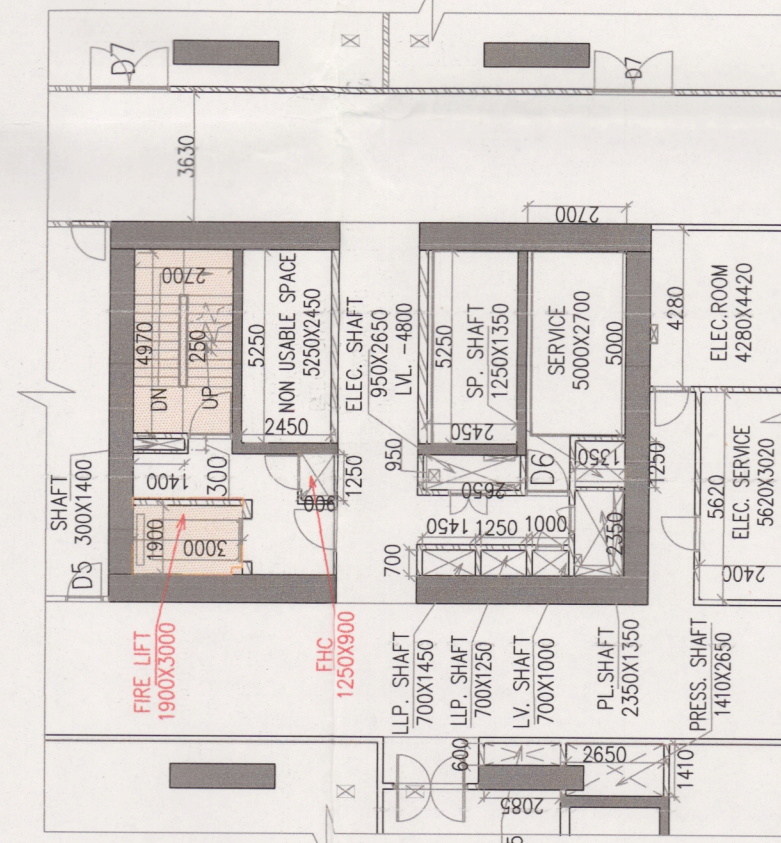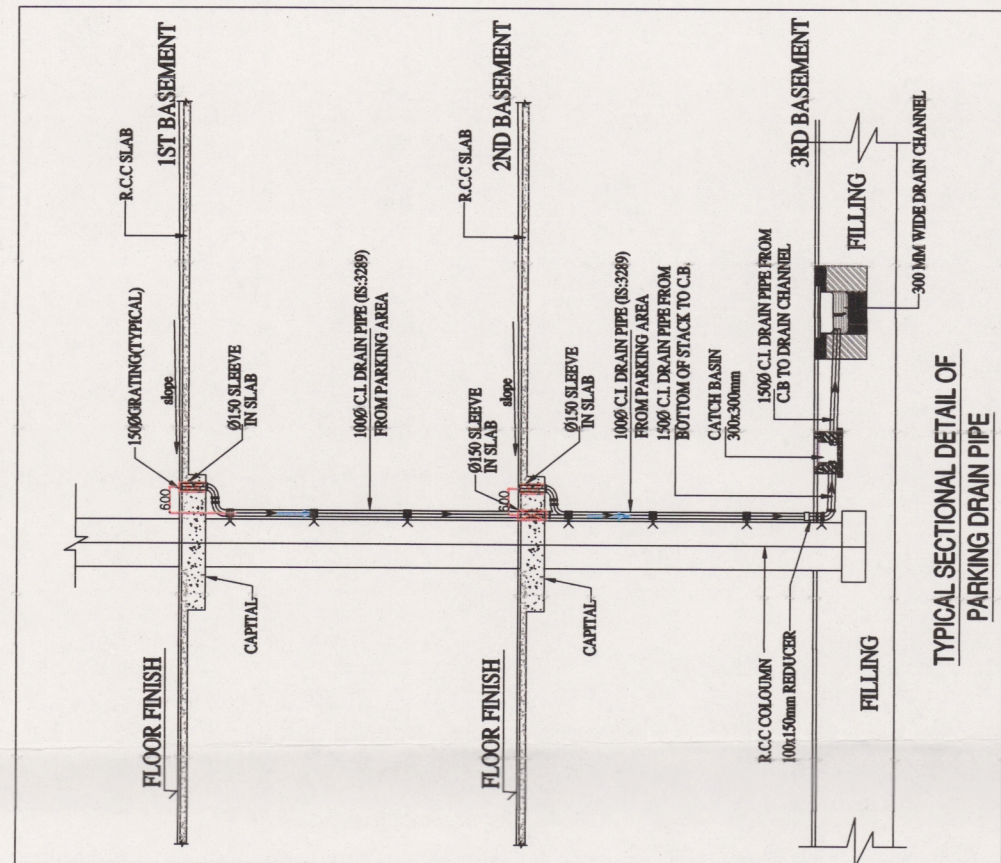

CORE (D)

CORE (E)

A diagram of a rectangular plot. The left vertical boundary is labeled 'PLOT BOUNDARY' in red. The right vertical boundary is labeled 'ZONING SETBACK' in red. The top horizontal boundary is labeled '100' in red. The bottom horizontal boundary is labeled '100' in red. The plot is divided into two sections by a horizontal line. The top section is labeled '100' in red. The bottom section is labeled '100' in red.

BASEMENT-1		
TYPES OF PARKING	COUNT	
	NORMAL PARKING	817
	HANDICAP PARKING	10
TOTAL PARKING	ESC	827
		832