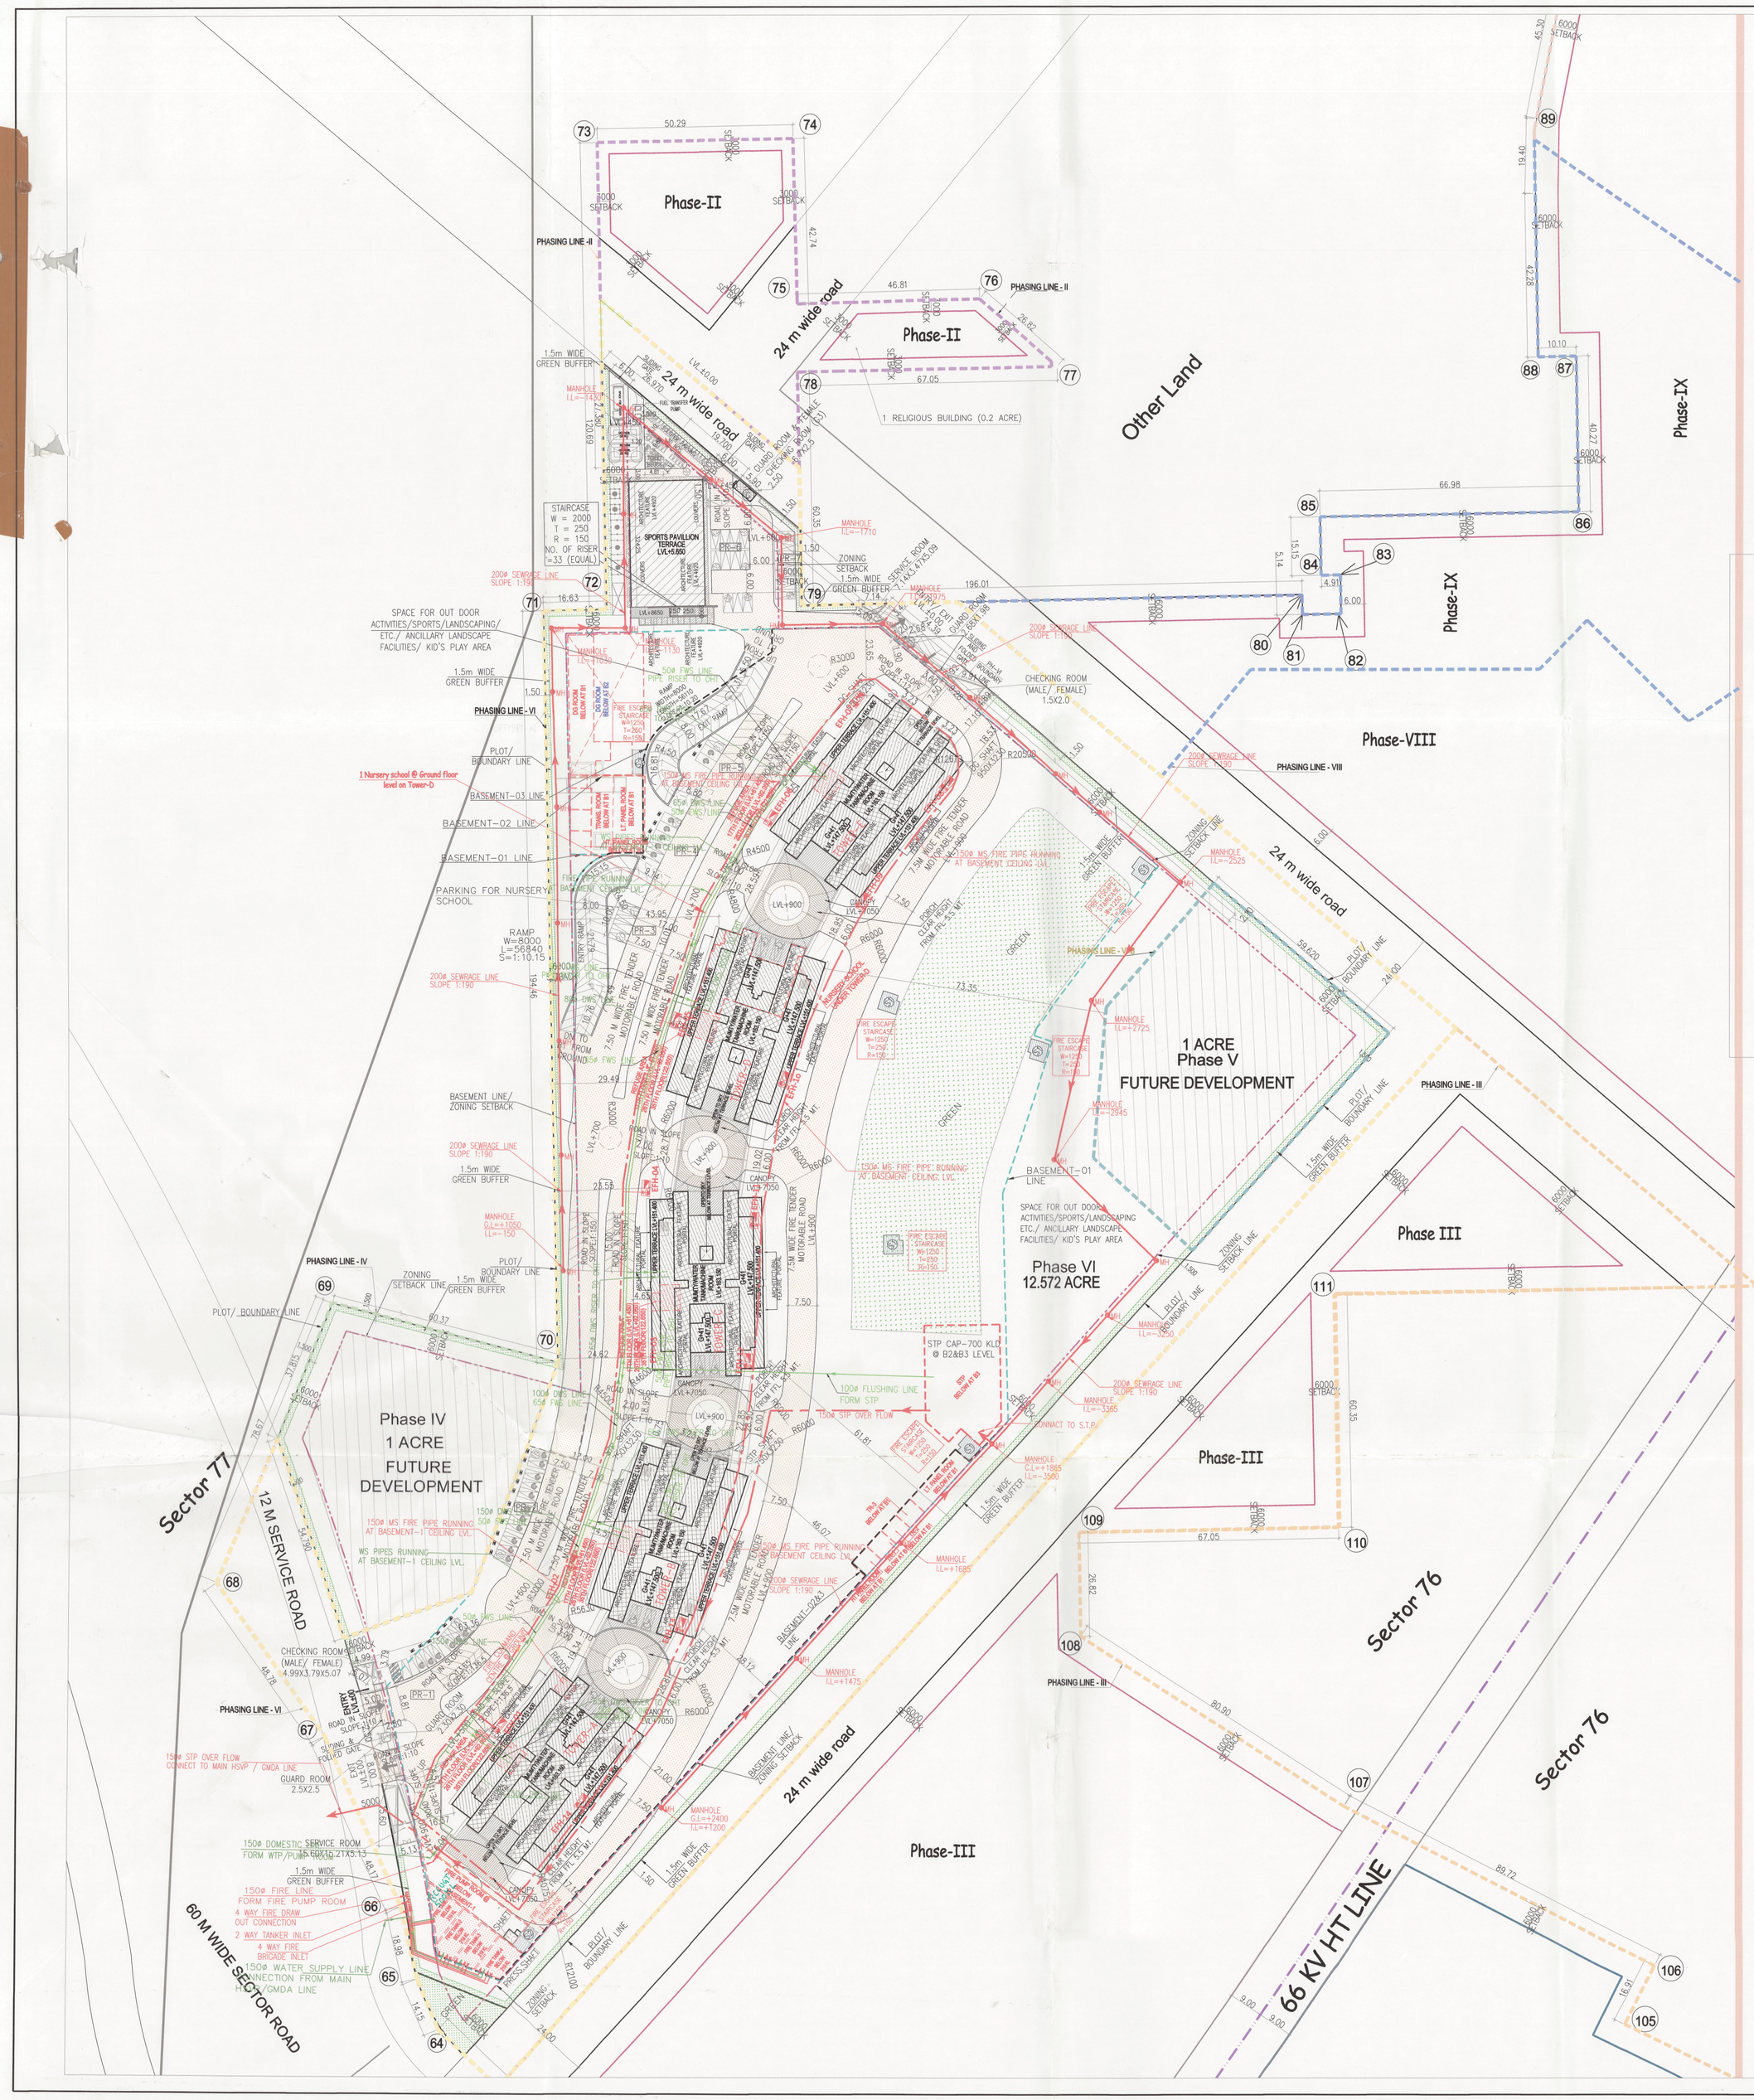

EXTERNAL FIRE LEGEND :
- EXTERNAL FIRE HYDRANT PIPE
- EXTERNAL FIRE HYDRANT
- EXTERNAL FIRE HOSE CABINET

WATER SUPPLY LEGEND :
- IRRIGATION WATER SUPPLY LINE
- DOMESTIC WATER SUPPLY LINE
- FLUSHING WATER SUPPLY LINE
- GH — EXTERNAL GARDEN HYDRANT

SEWER LEGEND :
- GL — GREEN LEVEL
- IL — INVERT LEVEL
- CL — CONNECTING LEVEL
- RL — ROAD LEVEL
- FGL — FLOOR GROUND LEVEL
- SMH — SEWER MANHOLE
- GT — GULLY TRAP
- GULLY TRAP
- SEWER MANHOLE
- SEWER MANHOLE

STORM WATER LEGEND :
- GL — GREEN LEVEL
- IL — INVERT LEVEL
- CL — CONNECTING LEVEL
- RL — ROAD LEVEL
- FGL — FLOOR GROUND LEVEL
- CB — CATCH BASIN
- SWMH — STORM WATER MANHOLE
- STORM WATER CATCH BASIN
- STORM WATER MANHOLE RWP-CUT-01 200x200MM RAIN WATER CUTOUT
- STORM WATER PIPE
- HP — HARVESTING PIT
- DC — DESILITING CHAMBER

Note :-

1. BUILDING WILL BE DESIGNED (STRUCTURES) AS PER RELEVANT IS CODES FOR EARTH QUAKE RESISTANCE.

PROJECT

REVISED (1ST REVISION) BUILDING PLANS OF PHASE-VI (PRIVANA-WEST) FALLING UNDER RESIDENTIAL COLONY UNDER NEW INTEGRATED LICENSING POLICY(NILP) DATED 11.05.2022 ON LAND MEASURING 116.29625 ACRES (LICENCE NO. 219 OF 2023.DATED 25-10-23.) (AN AREA MEASURING 103.05625 ACRES MIGRATION FROM LICENCE NO. 27 OF 2012 DATED 02.04.2012 AND 13.24 ACRES AS FRESH AS FRESH APPLIED AREA) IN SECTOR -76 & 77, GURUGRAM MANESAR URBAN COMPLEX BEING DEVELOPED BY DLF LTD.IN COLLABORATION WITH LAND OWNERS AND IT' S ASSOCIATE COMPANIES

DESIGN ARCHITECT

ARCHITECTS:-
DESIGN FORUM INTERNATIONAL
Address : K-47 , KAILASH COLONY , NEW DELHI -48
Phone : 011-46556600,46556601 , FAX - 46556601
Website: www.designforuminternational.com

ASSOCIATE ARCHITECTS

RSMS ARCHITECTS
RSMS ARCHITECTS PVT. LTD.
69,Nora Niwas Bhawani Kunj
(Behind D2), Vasant Kunj,
New Delhi-110070.
Tel.: 011-26898616,26898617
www.rsms-arch.com

This is a "PROVISIONAL BUILDING PLAN" approved only for the purpose of inviting Objections from the general public

S.T.P (HQ) Member Secretary B.P.A.C. | S.T.P (G) Member B.P.A.C. | C.T.P (HR) Chairman B.P.A.C.

DTP(HQ) | ATP(HQ) | P.A. | A.T.P.

Checked and found ok for Public Health (Internal) Service only subject to comments in in forwarding letter No 355208 Dt 31/12/2024

Superintending Engineer (HQ) Chief Engineer-I HSVP, Panchkula

TO BE RETURNED THIS OFFICE MEMO NO: 43791 DATED: 18/11/2025

JD (HQ) Member BPAC | DINESH KUMAR PA(HQ)

ARCHITECT'S SEAL & SIGNATURE	OWNER'S SEAL & SIGNATURE
SHANCHAL JAIN (REGISTERED ARCHITECT) CA/2005/36771	DLF Limited Authorised Signatory

JAN.-2025 | Scale : 1:600 | NORTH

Drawing Title:- SITE PLAN SEWRAGE LINE SUPPLY , EXTERNAL FIRE HYDRANT LINE & WATER SUPPLY LINE

Drawing No:- ST-02

03012025