


Note :-

1. BUILDING WILL BE DESIGNED (STRUCTURES) AS PER RELEVANT IS CODES FOR EARTH QUAKE RESISTANCE.

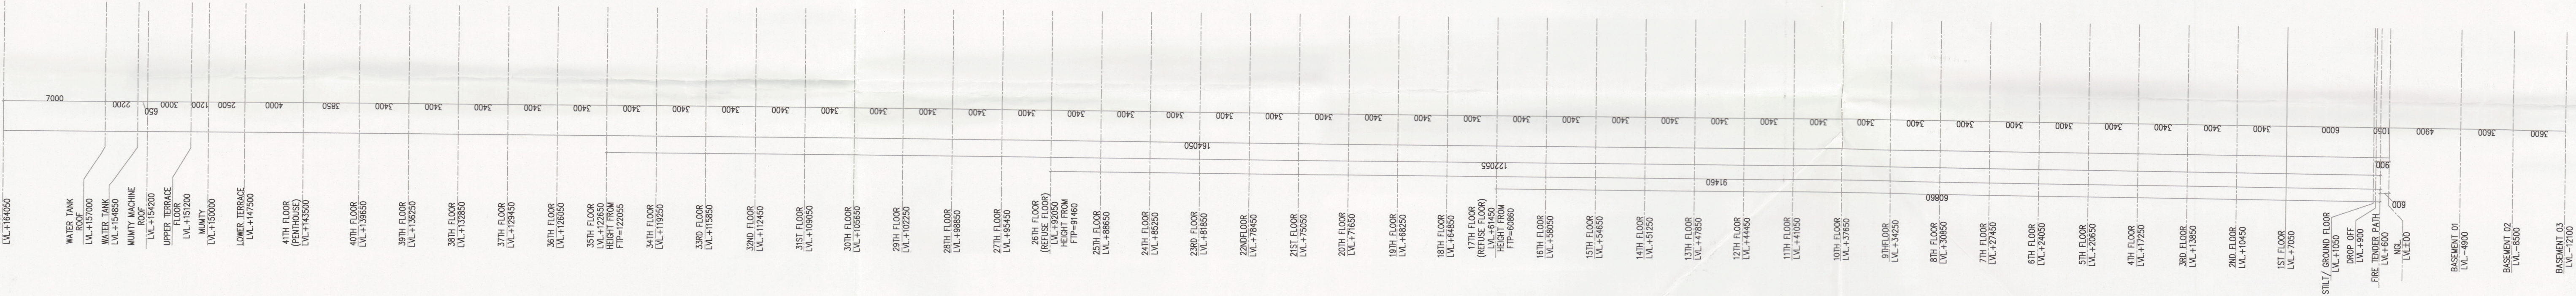

PROJECT

REVISED (1ST REVISION) BUILDING PLANS OF PHASE-V (REMANUJAN) FALLING UNDER RESIDENTIAL COLONY UNDER NEW INTEGRATED LICENSING POLICY (NILP) DATED 11.05.2022 ON LAND MEASURING 116.2825 ACRES (LICENCE NO. 219 OF 2023 DATED 25-10-23) (AN AREA MEASURING 103.05625 ACRES MIGRATION FROM LICENCE NO. 27 OF 2012 DATED 02.04.2012 AND 13.24 ACRES AS FRESH AS FRESH APPLIED AREA) IN SECTOR-78 & 77, GURUGRAM MANESAR URBAN COMPLEX BEING DEVELOPED BY DLF LTD. IN COLLABORATION WITH LAND OWNERS AND IT'S ASSOCIATE COMPANIES

DESIGN ARCHITECT

ARCHITECTS-

DESIGN FORUM INTERNATIONAL

Address : K-47, KAILASH COLONY, NEW DELHI - 46
Phone : 011-46556600/46556601, FAX - 46556601
Website: www.designforuminternational.com

ASSOCIATE ARCHITECTS

RISIMIS ARCHITECTS

RSMS ARCHITECTS PVT. LTD.
69 Nara Niwas - Bhawani Kunj
(Behind D2), Vasant Kunj,
New Delhi-110070.
Tel.: 011-26898616, 26898617
www.rsms-arch.com

This is a "PROVISIONAL BUILDING PLAN" approved only for the purpose of inviting Objections from the general public

STP (HQ)
Member
B.P.A.C.

STP (G)
Member
B.P.A.C.

DTP (HQ)

PA

JDT (HQ)
Member
B.P.A.C.

DINESH KUMAR
PA/HQ

TO BE RECD WITH THIS OFFICE
MEMO NO. - 4379
DATED : 18/10/2025

ARCHITECT'S SEAL & SIGNATURE

OWNER'S SEAL & SIGNATURE

CA/2005/36771

JAN - 2025

Scale : 1:100

Drawing Title -

SECTION-BB
TOWER-B & C

Drawing No. -

SBC-02

03/07/2025