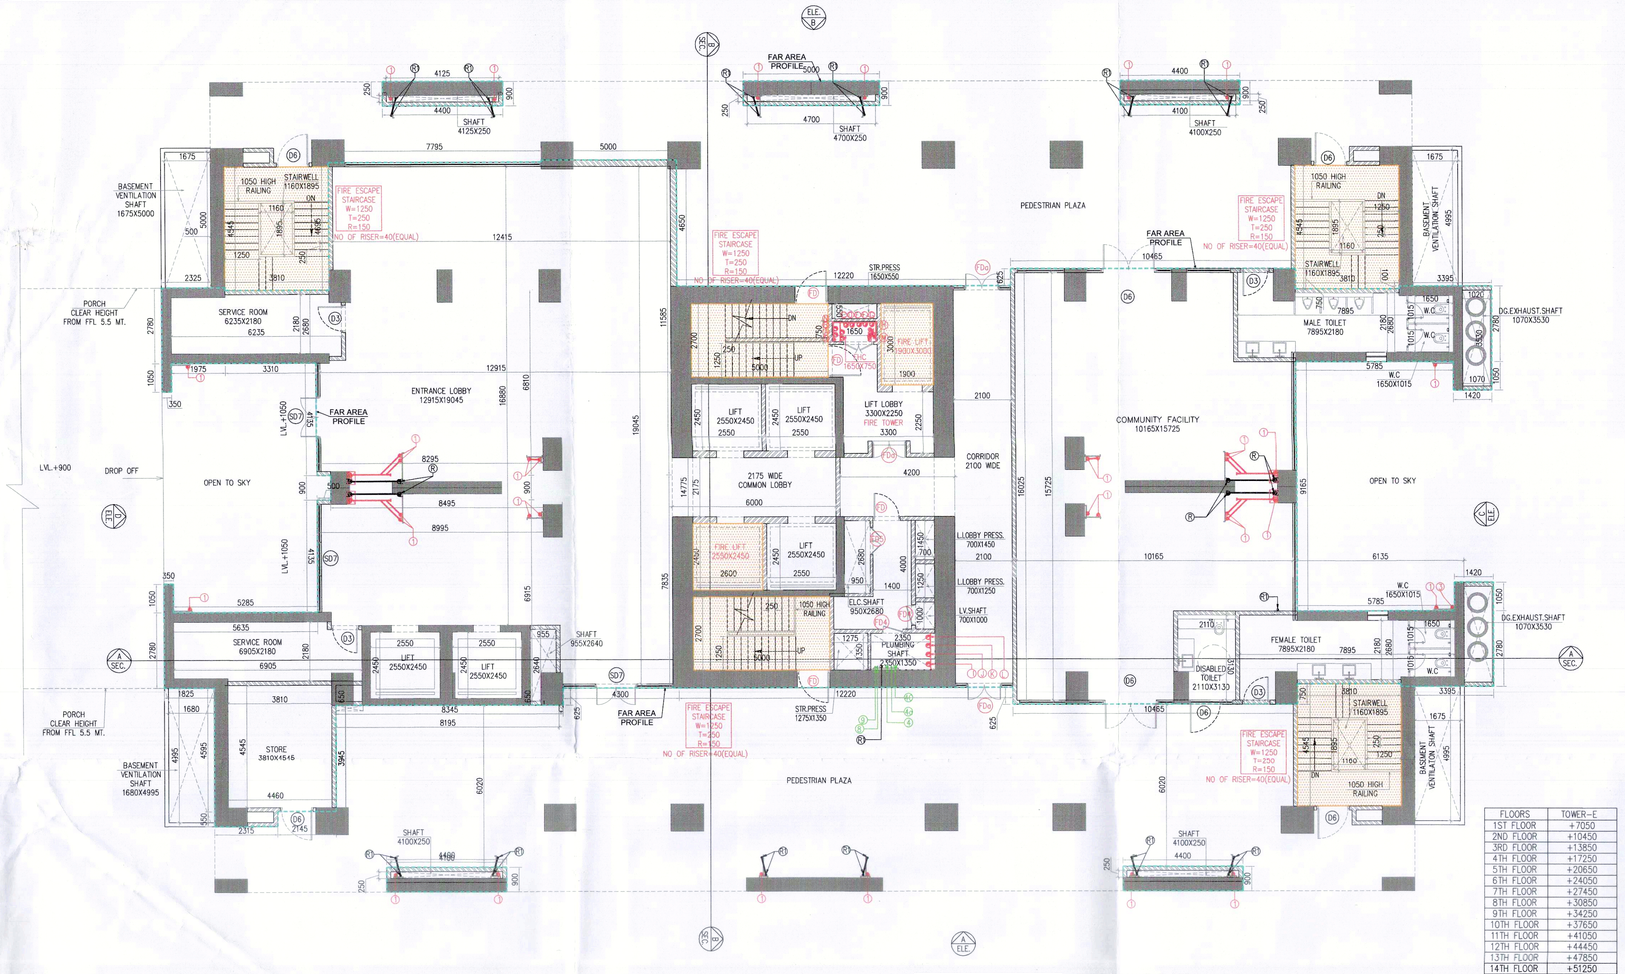

TOWERS NAME	FLOORS
TOWER-E	
+1050	STILT/GF FLOOR

STILT/GROUND FLOOR
(TOWER-E)

FLOORS	TOWER-E
1ST FLOOR	+7050
2ND FLOOR	+10450
3RD FLOOR	+13850
4TH FLOOR	+17250
5TH FLOOR	+20650
6TH FLOOR	+24050
7TH FLOOR	+27450
8TH FLOOR	+30850
9TH FLOOR	+34250
10TH FLOOR	+37650
11TH FLOOR	+41050
12TH FLOOR	+44450
13TH FLOOR	+47850
14TH FLOOR	+51250
15TH FLOOR	+54650
16TH FLOOR	+58050
18TH FLOOR	+64850
19TH FLOOR	+68250
20TH FLOOR	+71650
21TH FLOOR	+75050
22TH FLOOR	+78450
23TH FLOOR	+81850
24TH FLOOR	+85250
25TH FLOOR	+88650
27TH FLOOR	+95450
28TH FLOOR	+98850
29TH FLOOR	+102250
30TH FLOOR	+105650
31ST FLOOR	+109050
32ND FLOOR	+112450
33RD FLOOR	+115850
34TH FLOOR	+119250
36TH FLOOR	+126050
37TH FLOOR	+129450
38TH FLOOR	+132850
39TH FLOOR	+136250
40TH FLOOR	+139650

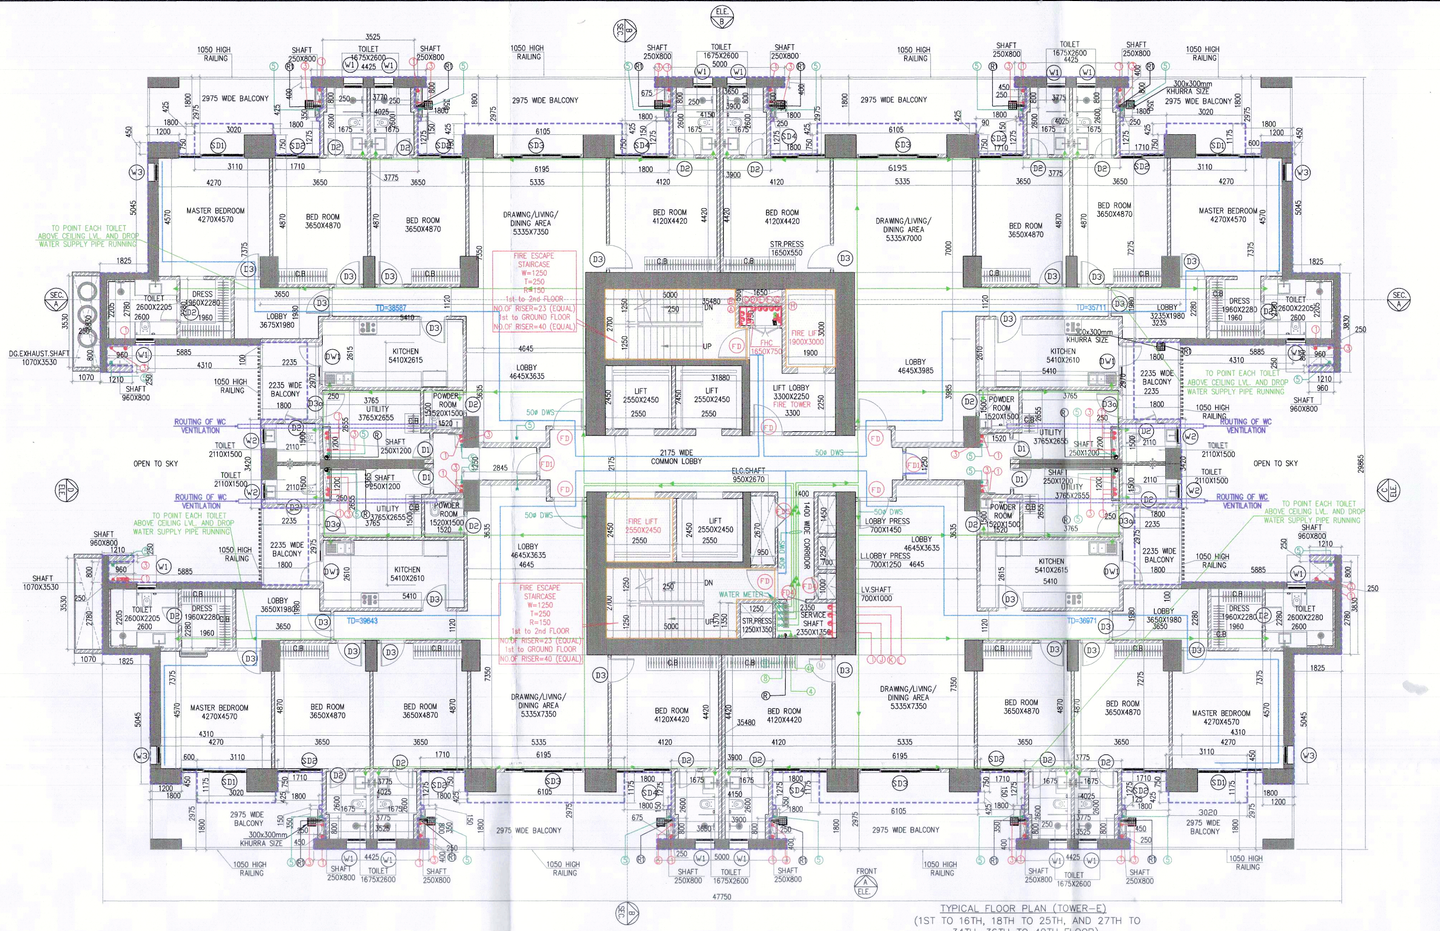

TYPICAL FLOOR PLAN (TOWER-E)
(1ST TO 16TH, 18TH TO 25TH, AND 27TH TO 34TH, 36TH TO 40TH FLOOR)
NO OF UNIT = 4X37 = 148

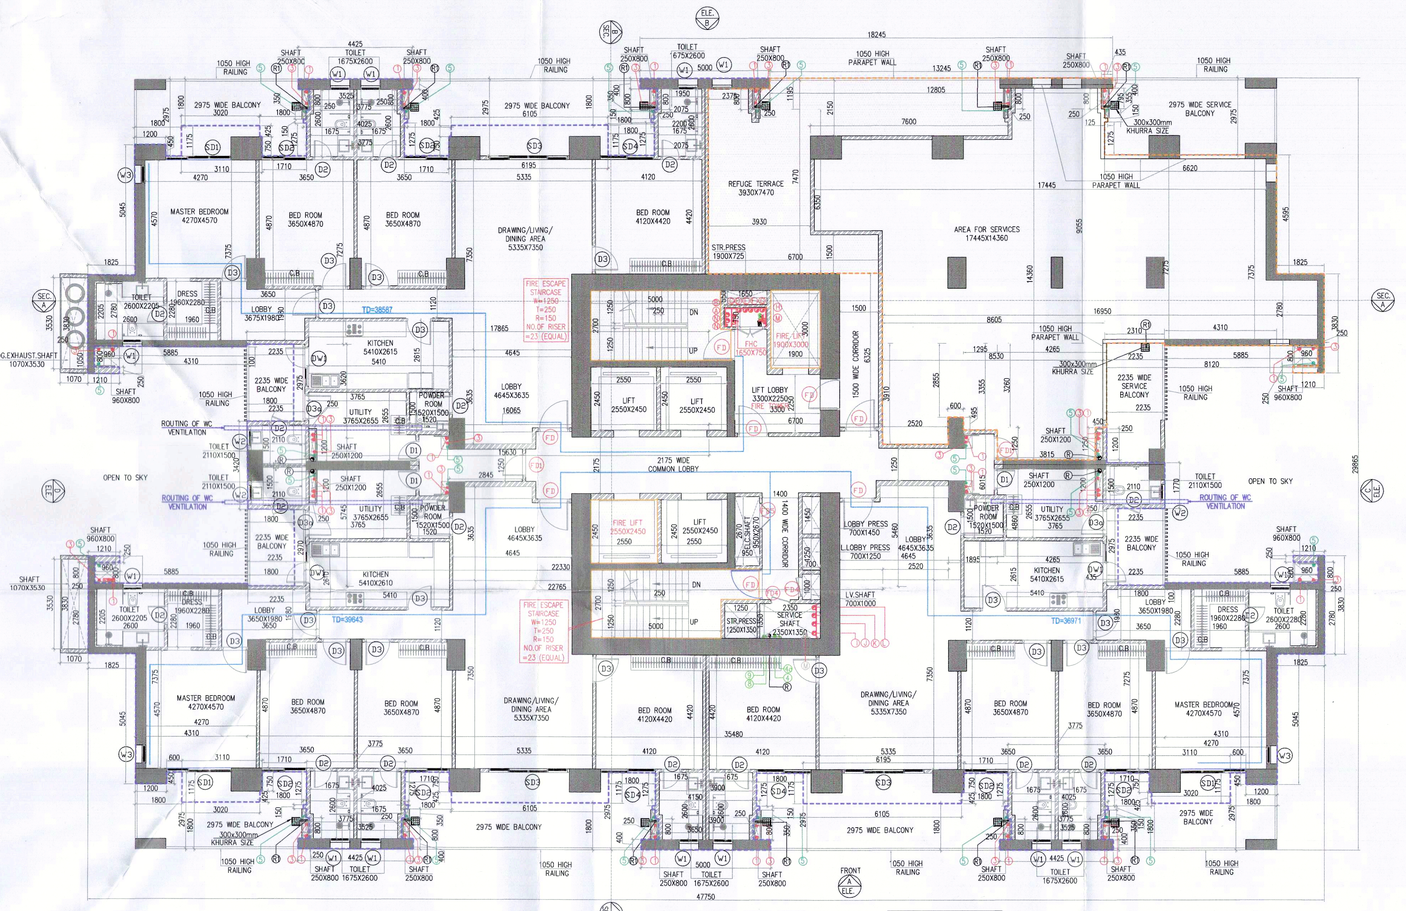

(26TH & 35TH FLOOR PLAN)
(REFUGE FLOOR)
NO OF UNIT = 3X2=6
(TOWER-E)

TOWERS NAME	FLOORS
TOWER-E	
26TH FLOOR	+92050
35TH FLOOR	+128650

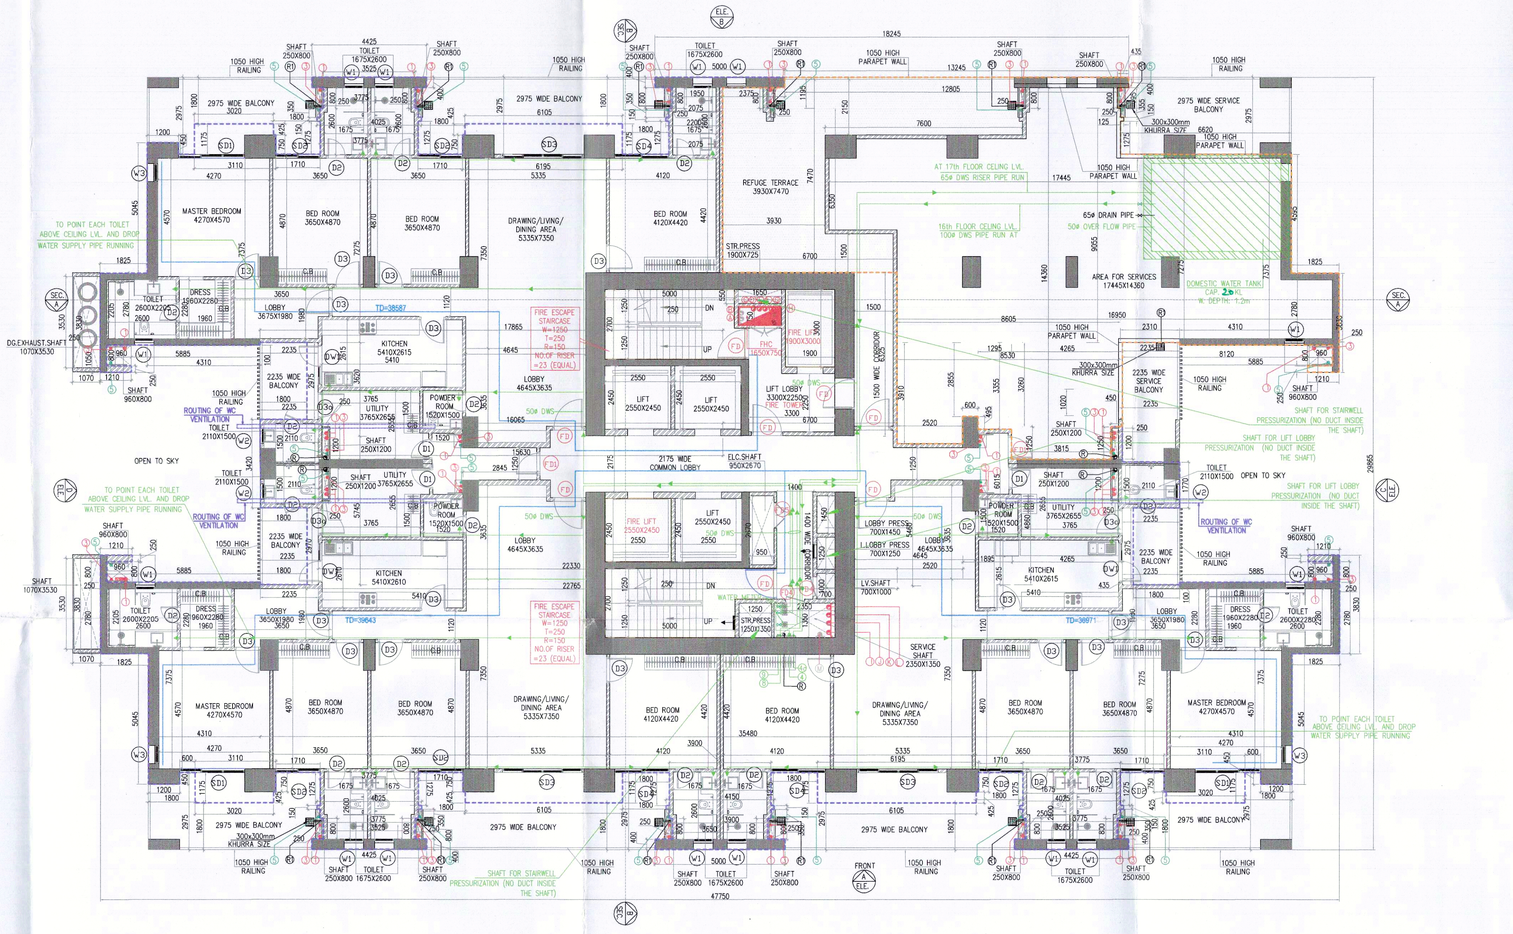

17th FLOOR PLAN(REFUGE FLOOR)
NO OF UNIT = 3X1 = 3
(TOWER-E)
LVL=61450

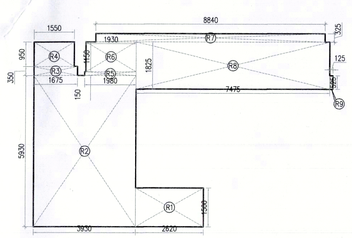

REFUGE AREA CALCULATION - 26TH & 35TH REFUGE FLOOR								
GROSS - A								
R1	=	1	X	2.820	X	1.500	=	3.930 SQM
R2	=	1	X	3.930	X	5.930	=	23.305 SQM
R3	=	1	X	1.670	X	0.350	=	0.586 SQM
R4	=	1	X	1.530	X	0.950	=	1.473 SQM
R5	=	1	X	1.850	X	0.150	=	0.278 SQM
R6	=	1	X	1.830	X	1.150	=	2.105 SQM
R7	=	1	X	1.830	X	0.150	=	0.275 SQM
R8	=	1	X	7.475	X	1.825	=	13.643 SQM
R9	=	1	X	5.125	X	0.525	=	2.691 SQM
					TOTAL		=	48.391 SQM
GROSS AREA OF 26TH & 36TH FLOOR (REFUGE)	=	960.579	SQM					
GROSS AREA OF TYPICAL 27TH & 36TH FLOOR	=	1017.323	SQM					
TOTAL	=	1978.402	SQM					
TOTAL NO. OF OCCUPANT	=	1978.402/12.6	=	156	PERSONS			
REFUGE AREA REQUIRED	=	156/3.3	=	0.9(ADDITIONAL SPACE TO ACCOMMODATE WHEEL CHAIR SPACE @0.9 SQM PER 200 POPULATION)				
	=	47.400	=	0.9				
	=	48.300	SQM					
REFUGE AREA PROVIDED	=	48.391	SQM					

SHAFT PIPE DETAIL

SYMBOL	ABBRIVATION	DESCRIPTION
(FF)	F	150# M/S FIRE RISER PIPE (LOWER ZONE)
(FF)	F	150# M/S FIRE RISER PIPE (MID. ZONE)
(FF)	F	150# M/S FIRE RISER PIPE (UPPER ZONE)
(SP)	SP	150# M/S SPRINKLER PIPE (UPPER LVL. ZONE 4)
(SP)	SP	150# M/S SPRINKLER PIPE (LOWER ZONE)
(SP)	SP	150# M/S SPRINKLER PIPE (MID. ZONE)
(SP)	SP	150# M/S SPRINKLER PIPE (UPPER ZONE)
(SP)	SP	150# M/S SPRINKLER PIPE (UPPER LVL. ZONE 4)
(SP)	SP	150# M/S SPRINKLER STAND BY RISER (LOWER ZONE)
(SP)	SP	150# M/S SPRINKLER STAND BY RISER (MID. ZONE)
(SP)	SP	150# M/S SPRINKLER STAND BY RISER (UPPER ZONE)
(SP)	SP	150# M/S SPRINKLER STAND BY RISER (UPPER LVL. ZONE 4)
(SP)	SP	150# M/S SPRINKLER MAKE UP LINE
	C	BOX DRAIN PIPE

SHAFT PIPE DETAIL

SYMBOL	ABBRIVATION	DESCRIPTION
(RWP)	RWP	150# RAIN WATER PIPE
(RWP)	RWP	75# RAIN WATER PIPE
(SP)	SP	150# SW. & WASTE PIPE
(W)	W	100# VENT PIPE
(DWS)	DWS	DOMESTIC WATER SUPPLY DN. TAKE PIPE
(DWS)	DWS	DOMESTIC WATER SUPPLY DN. TAKE PIPE TO TOP (TWO FLOOR)
(DWS)	DWS	DOMESTIC WATER SUPPLY DN. TAKE PIPE TO PH. FLOOR
(FWS)	FWS	FLUSHING WATER SUPPLY DN. TAKE PIPE
(DWS/FF)	DWS/FF	DOMESTIC WATER RISER TO FIRT FILLING
(FW)	FW(FF)	FLUSHING WATER SUPPLY RISER TO DHT FILLING
X		100# M.S PARKING DRAIN PIPE
X1		150# M.S RAMP DRAIN PIPE

Note :-

1. BUILDING WILL BE DESIGNED (STRUCTURES) AS PER RELEVANT IS CODES FOR EARTH QUAKE RESISTANCE.

PROJECT

PROPOSED BUILDING PLAN OF RESIDENTIAL COLONY UNDER NEW INTEGRATED LICENSING POLICY(NILP) DATED 11.05.2022 ON LAND MEASURING 116.29625 ACRES (LICENCE NO. 219 OF 2023.DATED 25-10-23.) (AN AREA MEASURING 103.05625 ACRES MIGRATION FROM LICENCE NO. 27 OF 2012 DATED 02.04.2012 AND 13.24 ACRES AS FRESH AS FRESH APPLIED AREA) IN SECTOR -76 & 77, GURUGRAM MANESAR URBAN COMPLEX BEING DEVELOPED BY DLF LTD. IN COLLABORATION WITH LAND OWNERS AND IT`S ASSOCIATE COMPANIES

ARCHITECTS

RSMS ARCHITECTS PVT. LTD.
69,Nora Niwas Bhawani Kunj
(Behind D2), Vasant Kunj,
New Delhi-110070.
Tel.: 011-26898616,26898617
www.rsms-arch.com

DTP.(HQ) — S.T.P.(G) Member B.P.A.C.

Consultant Architect — ATP(HQ) — (Dinesh Kumar) PA(HQ)

JD. — P.A. — A.T.P.

Checked and found ok for Public Health (Internal) Service only subject to comments in forwarding letter No.13175 dtd. 23/04/2024

SUPERINTENDING OFFICE
MEMO NO. 8639
DATED: 05/03/24

Superintending Engineer (HQ)
for Chief Engineer-I
HSVP, Panchkula

DDT(HQ) Member BPAC

ARCHITECT'S SEAL & SIGNATURE	OWNER'S SEAL & SIGNATURE
	For DLF Limited Authorised Signatory

JAN.-2024 | Scale : 1:100

Drawing Title:-
GROUND /STILT/PART OF COMMUNITY & (TYPICALIST TO 40TH FLOOR 17TH,26TH & 35 TH REFUGE FLOOR PLAN) (TOWER - E)

Drawing No:- TA-09

PHASE - VI

DOOR AND WINDOW SCHEDULE					
SR. NO.	TYPE	WIDTH (mm)	HEIGHT (mm)	SILL LVL	LINTEL LVL
1	D1	900	2100	0	2100
2	D2	750	2100	0	2100
3	D3	1000	2100	0	2100
4	D3a	1000	2100	0	2100
5	D4	800	2100	0	2100
6	D5	1800	2400		2400
7	SD1	2300	2600	0	2600
8	SD2	1700	2600	0	2600
9	SD3	3100	2600	0	2600
10	SD4	2200	2600	0	2600
11	SD5	4300	2600	0	2600
12	SD6	3500	2600	0	2600
13	SD8	2450	2600	0	2600
14	SD9	3000	2600	0	2600
15	DW1	1500	1550	1050	2600
16	DW2	2300	2600	0	2600
17	DW3	5000	5000	0	5000
18	DW4	5000	5000	0	5000
19	DW5	4000	5000	0	5000
20	DW6	3500	5000	0	5000
21	W1	750	1550	1050	2600
22	W2	600	1550	1050	2600
23	W3	1100	1550	1050	2600
24	W4	1100	1550	1050	2600
25	W5	2700	1550	1050	2600
26	W6	3700	1550	1050	2600
SET FIRE RATED DOOR					
28	FD	1200	2400	0	2400
29	FD1	1200	2400	0	2400
30	FD1	900	2400	0	2400
31	FD2	1000	2400	0	2400
32	FD3	1000	2400	0	2400
33	FD4	750	2350	50	2400
34	FD5	1000	2350	50	2400
35	FD7	2000	2700		2700
36	FD8	1200	2100		2100
37	FD10	2000	2400		2400
38	GL	3000	5000	0	5000
39	GL1	1600	5000	0	5000