GROUND COVERAGE (TOWER-E)								
GROSS – A								
1	2	X	2.280	X	1.050	=	4.788	SQM
2	2	X	2.895	X	2.780	=	16.096	SQM
3	2	X	44.100	X	10.350	=	912.870	SQM
4	1	X	39.790	X	9.165	=	364.675	SQM
5	1	X	6.970	X	14.725	=	102.633	SQM
					TOTAL	=	1401.063	SQM
TOTAL GROUND COVERAGE OF TOWER-E		=	GROSS - A					
		=	1401.063	SQM				

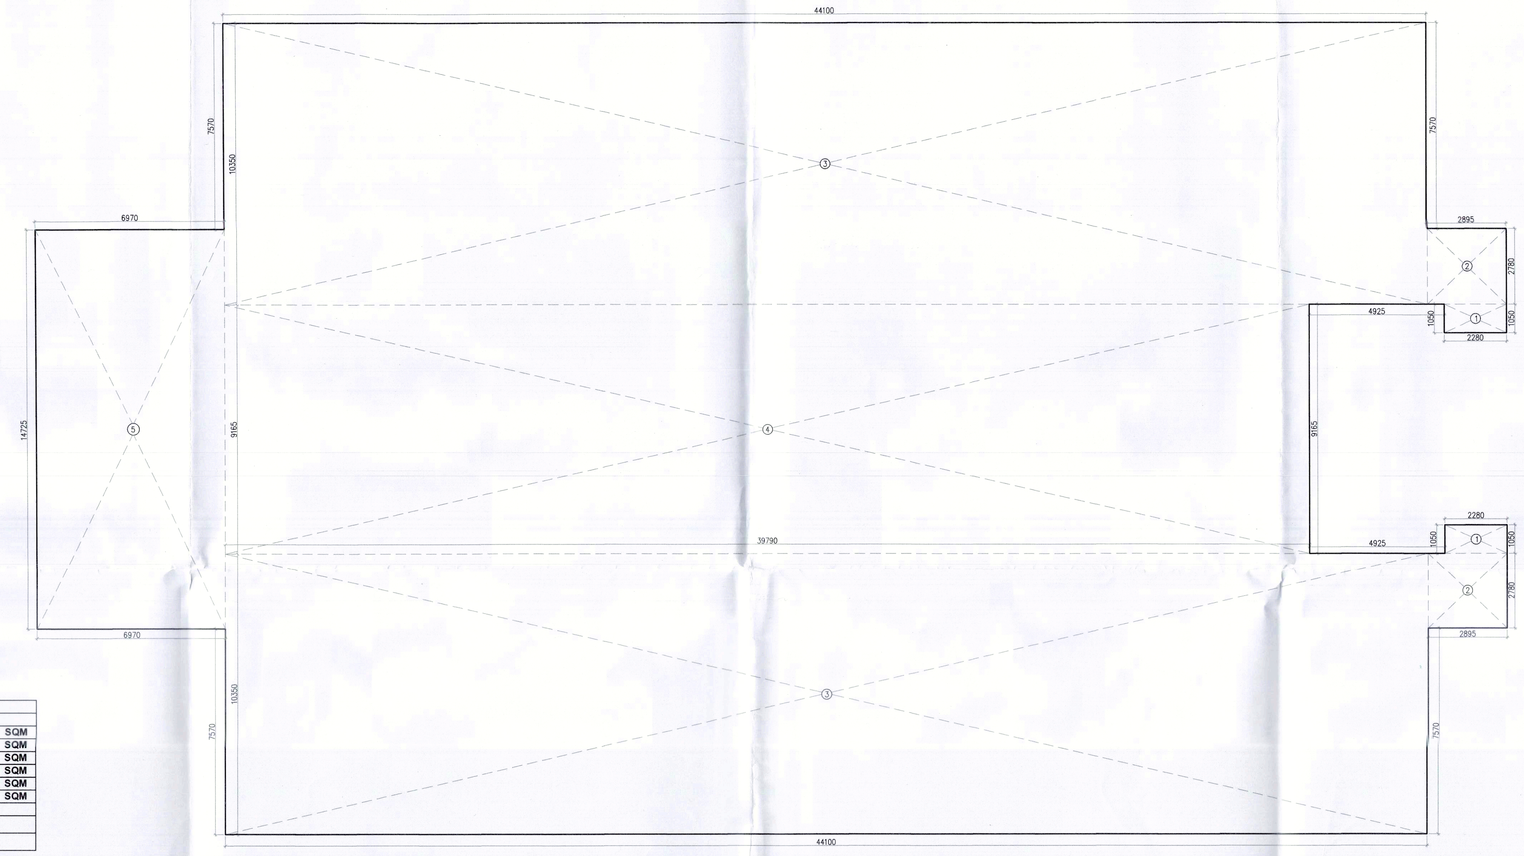

GROUND COVERAGE
TOWER - E

GROUND COVERAGE (TOWER-B & C)								
GROSS – A								
1	2	X	1.210	X	1.050	=	2.541	SQM
2	2	X	1.825	X	2.780	=	10.147	SQM
3	2	X	44.100	X	10.350	=	912.870	SQM
4	1	X	39.790	X	9.165	=	364.675	SQM
5	1	X	6.995	X	14.725	=	103.001	SQM
					TOTAL	=	1393.235	SQM
TOTAL GROUND COVERAGE OF TOWER-B & C)		=	GROSS - A					
		=	1393.235					
		=	1393.235	SQM				

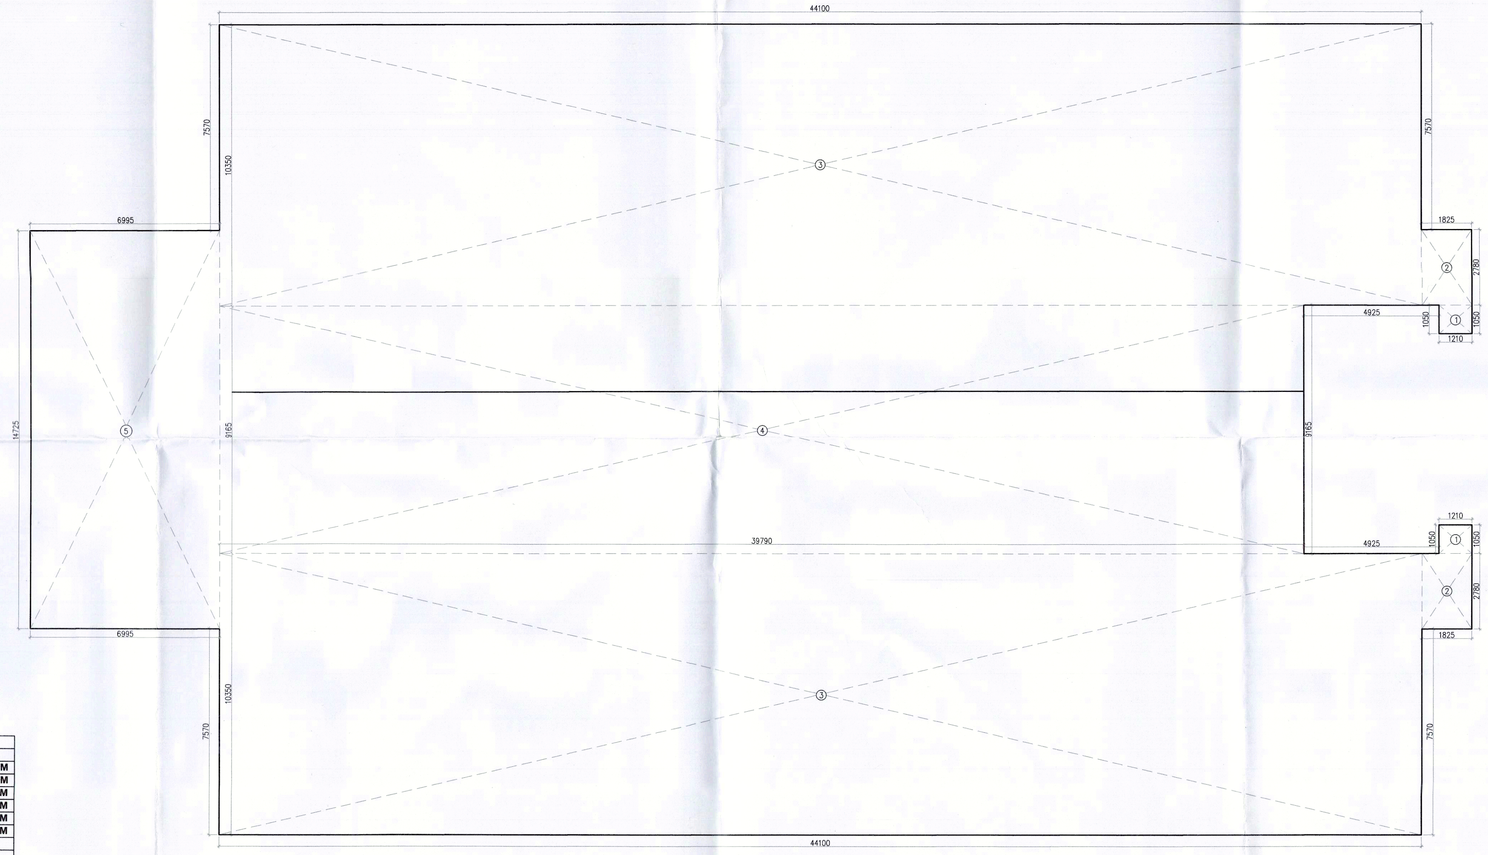

GROUND COVERAGE
(TOWER-B & C)

Note :-

1. BUILDING WILL BE DESIGNED (STRUCTURES) AS PER RELEVANT IS CODES FOR EARTH QUAKE RESISTANCE.

PROJECT

PROPOSED BUILDING PLAN OF RESIDENTIAL COLONY UNDER NEW INTEGRATED LICENSING POLICY(NILP) DATED 11.05.2022 ON LAND MEASURING 116.29625 ACRES (LICENCE NO. 219 OF 2023.DATED 25-10-23.) (AN AREA MEASURING 103.05625 ACRES MIGRATION FROM LICENCE NO. 27 OF 2012 DATED 02.04.2012 AND 13.24 ACRES AS FRESH AS FRESH APPLIED AREA) IN SECTOR -76 & 77, GURUGRAM MANESAR URBAN COMPLEX BEING DEVELOPED BY DLF LTD. IN COLLABORATION WITH LAND OWNERS AND IT' S ASSOCIATE COMPANIES

ARCHITECTS

RSMS ARCHITECTS PVT. LTD.
69,Nora Niwas Bhawani Kunj
(Behind D2), Vasant Kunj,
New Delhi-110070.
Tel.: 011-26898616,26898617
www.rsms-arch.com

S.T.P. (HQ) Member Secretary BPAC
S.T.P. (G) Member BPAC
ATP (HQ)
Consultant Architect
(Dinesh Kumar) PA(HQ)
J.D.
P.A.
A.T.P.

TO BE READ WITH THIS OFFICE MEMO NO.: 8037
DATED: 05/03/24

DD (HQ) Member BPAC

ARCHITECT'S SEAL & SIGNATURE	OWNER'S SEAL & SIGNATURE
	For DLF Limited Authorised Signatory

JAN.-2024 | Scale : 1:100

Drawing Title:-
GROUND COVERAGE
(TOWER - B,C&E)

Drawing No:-
TA-12(b)

PHASE-VI