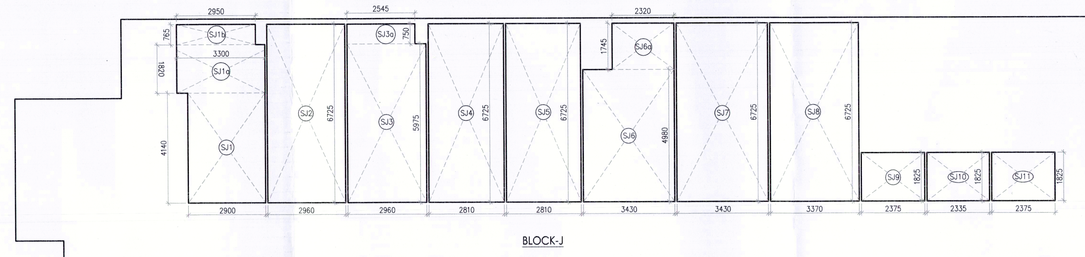

BLOCK-J

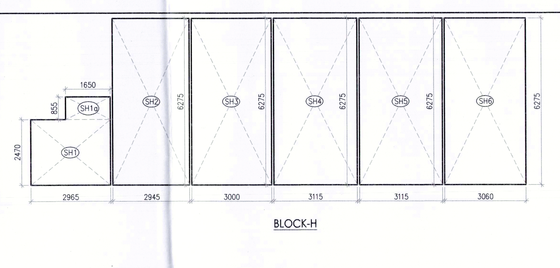

BLOCK-H

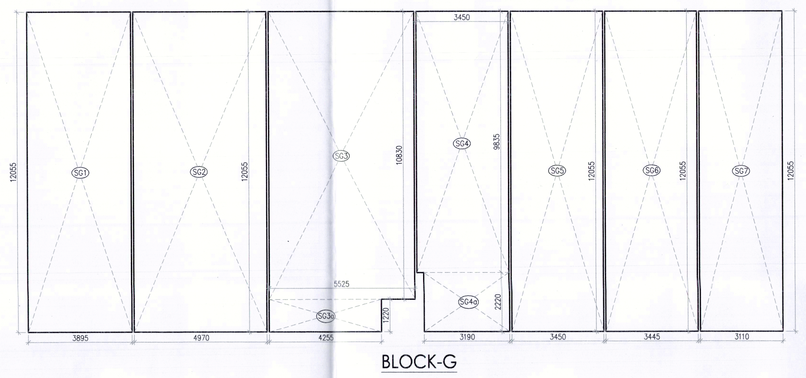

BLOCK-G

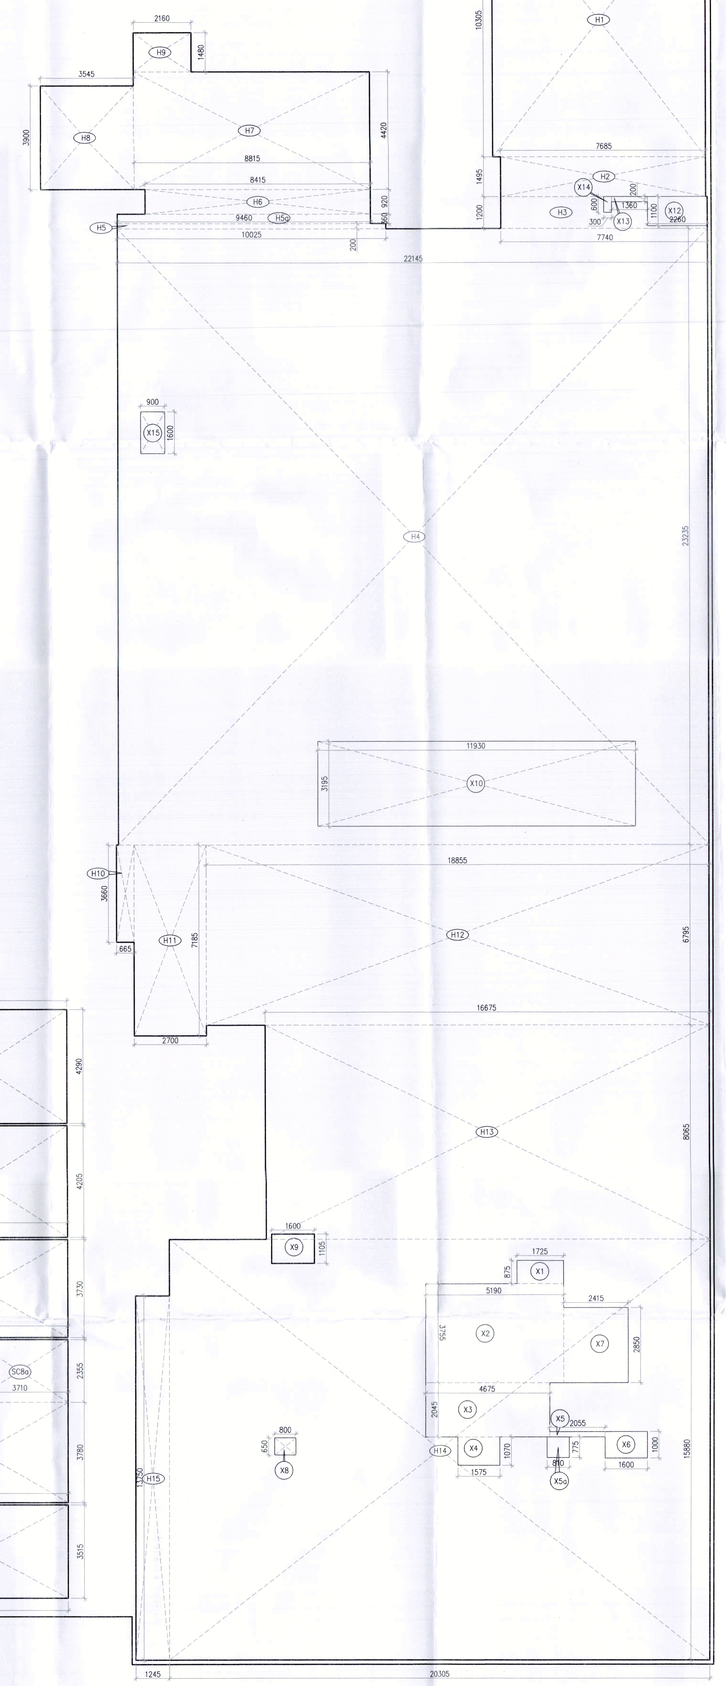

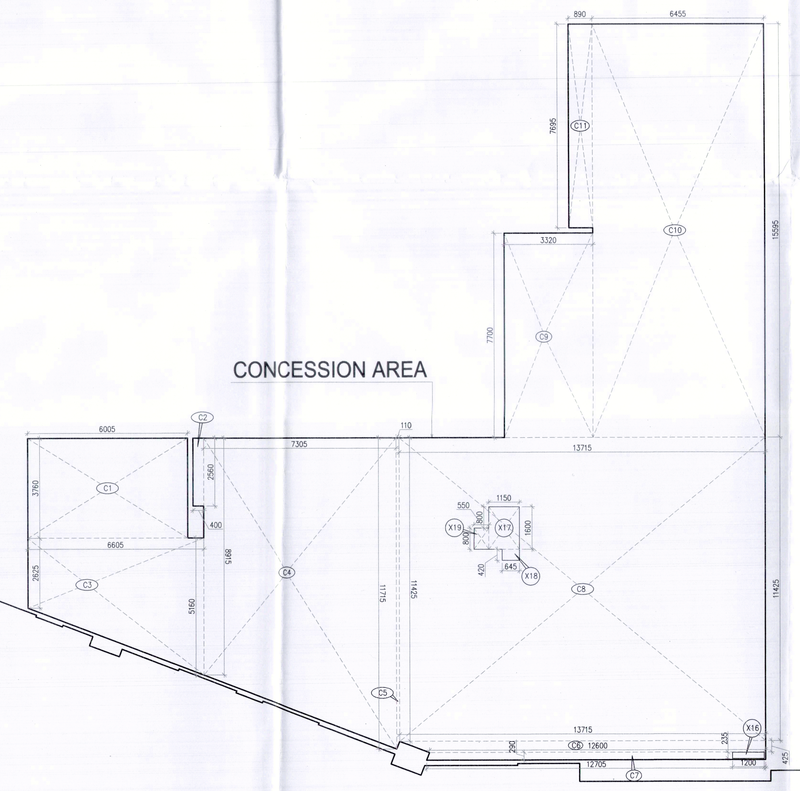

CONCESSION AREA

SECOND FLOOR CARPET AREA

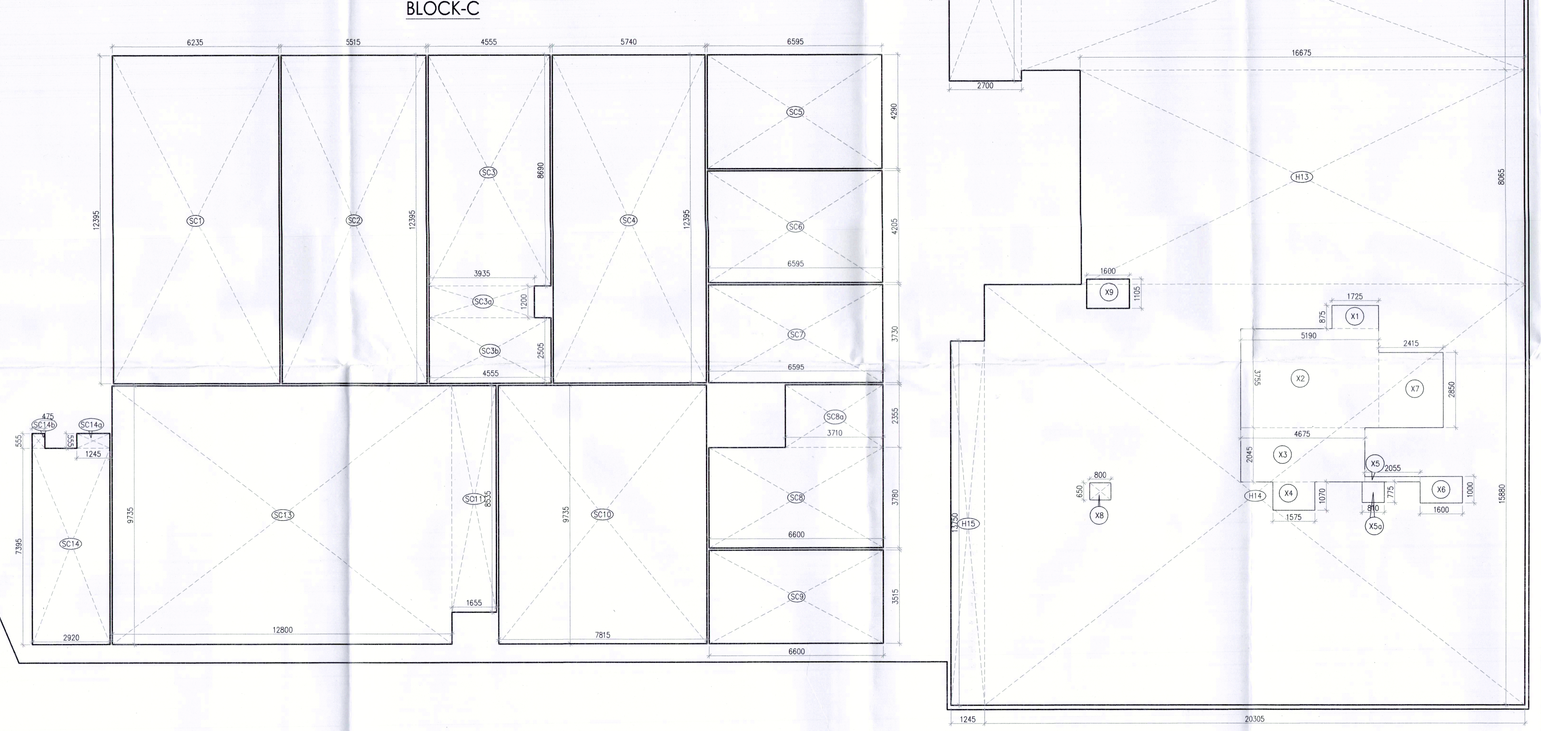

BLOCK-C

2ND FLOOR CARPET AREA (BLOCK-J)

GROSS-1									
SJ1	=	1	X	2.900	X	4.140	=	12.006	SQM
SJ1a	=	1	X	3.300	X	1.820	=	6.006	SQM
SJ1b	=	1	X	2.950	X	0.765	=	2.257	SQM
SJ2	=	1	X	2.960	X	6.725	=	19.906	SQM
SJ3	=	1	X	2.960	X	5.975	=	17.686	SQM
SJ3a	=	1	X	2.545	X	0.750	=	1.909	SQM
SJ4	=	1	X	2.810	X	6.725	=	18.897	SQM
SJ5	=	1	X	2.810	X	6.725	=	18.897	SQM
SJ6	=	1	X	3.430	X	4.980	=	17.081	SQM
SJ6a	=	1	X	2.320	X	1.745	=	4.048	SQM
SJ7	=	1	X	3.430	X	6.725	=	23.067	SQM
SJ8	=	1	X	3.370	X	6.725	=	22.663	SQM
SJ9	=	1	X	2.375	X	1.825	=	4.334	SQM
SJ10	=	1	X	2.335	X	1.825	=	4.261	SQM
SJ11	=	1	X	2.375	X	1.825	=	4.334	SQM
						TOTAL	=	177.354	SQM

TOTAL CARPET AREA OF 2ND FLOOR BLOCK-J	=	GROSS-1 177.354
TOTAL (GROSS-A)	=	177.354 SQM

2ND FLOOR CARPET AREA (BLOCK-H)

GROSS-1									
SH1	=	1	X	2.965	X	2.470	=	7.324	SQM
SH1a	=	1	X	1.650	X	0.855	=	1.411	SQM
SH2	=	1	X	2.945	X	6.275	=	18.480	SQM
SH3	=	1	X	3.000	X	6.275	=	18.825	SQM
SH4	=	1	X	3.115	X	6.275	=	19.547	SQM
SH5	=	1	X	3.115	X	6.275	=	19.547	SQM
SH6	=	1	X	3.060	X	6.275	=	19.202	SQM
						TOTAL	=	104.334	SQM

TOTAL CARPET AREA OF 2ND FLOOR BLOCK-H	=	GROSS-1 104.334
TOTAL (GROSS-B)	=	104.334 SQM

2ND FLOOR CARPET AREA (BLOCK-C)

GROSS-1									
SC1	=	1	X	6.235	X	12.395	=	77.283	SQM
SC2	=	1	X	5.515	X	12.395	=	68.359	SQM
SC3	=	1	X	4.555	X	8.690	=	39.583	SQM
SC3a	=	1	X	3.935	X	1.200	=	4.722	SQM
SC3b	=	1	X	4.555	X	2.505	=	11.410	SQM
SC4	=	1	X	5.740	X	12.395	=	71.147	SQM
SC5	=	1	X	6.595	X	4.290	=	28.293	SQM
SC6	=	1	X	6.595	X	4.205	=	27.732	SQM
SC7	=	1	X	6.595	X	3.730	=	24.599	SQM
SC8	=	1	X	6.600	X	3.780	=	24.948	SQM
SC8a	=	1	X	3.710	X	2.355	=	8.737	SQM
SC9	=	1	X	6.600	X	3.515	=	23.199	SQM
SC10	=	1	X	7.815	X	9.735	=	76.079	SQM
SC11	=	1	X	1.695	X	8.535	=	14.129	SQM
SC12	=	1	X	12.800	X	9.735	=	124.608	SQM
SC14	=	1	X	2.920	X	7.395	=	21.593	SQM
SC14a	=	1	X	1.245	X	0.355	=	0.891	SQM
SC14b	=	1	X	0.475	X	0.555	=	0.264	SQM
						TOTAL	=	647.372	SQM

TOTAL CARPET AREA OF 2ND FLOOR BLOCK-C	=	GROSS-1 647.372
TOTAL (GROSS-C)	=	647.372 SQM

2ND FLOOR CARPET AREA (BLOCK-G)

GROSS-1									
SG1	=	1	X	3.895	X	12.055	=	46.954	SQM
SG2	=	1	X	4.970	X	12.055	=	59.913	SQM
SG3	=	1	X	5.525	X	10.830	=	59.836	SQM
SG3a	=	1	X	4.255	X	1.220	=	5.191	SQM
SG4	=	1	X	3.450	X	9.835	=	33.931	SQM
SG4a	=	1	X	3.190	X	2.220	=	7.082	SQM
SG5	=	1	X	3.450	X	12.055	=	41.592	SQM
SG6	=	1	X	3.445	X	12.055	=	41.529	SQM
SG7	=	1	X	3.110	X	12.055	=	37.491	SQM
						TOTAL	=	333.517	SQM

TOTAL CARPET AREA	=	GROSS-1 333.517
TOTAL (GROSS-D)	=	333.517 SQM

2ND FLOOR CARPET AREA (FOOD HALL/RESTAURANT)

GROSS-1									
H1	=	1	X	7.975	X	10.305	=	82.182	SQM
H2	=	1	X	7.685	X	1.495	=	11.489	SQM
H3	=	1	X	7.740	X	1.200	=	9.288	SQM
H4	=	1	X	22.145	X	23.235	=	514.539	SQM
H5	=	1	X	10.025	X	0.200	=	2.005	SQM
H5a	=	1	X	9.460	X	0.360	=	3.406	SQM
H6	=	1	X	8.415	X	0.920	=	7.742	SQM
H7	=	1	X	8.815	X	4.420	=	38.962	SQM
H8	=	1	X	3.545	X	3.900	=	13.826	SQM
H9	=	1	X	2.160	X	1.480	=	3.197	SQM
H10	=	1	X	0.665	X	3.660	=	2.434	SQM
H11	=	1	X	2.700	X	7.185	=	19.400	SQM
H12	=	1	X	18.855	X	6.795	=	128.120	SQM
H13	=	1	X	16.675	X	8.065	=	134.484	SQM
H14	=	1	X	20.305	X	15.880	=	322.443	SQM
H15	=	1	X	1.245	X	13.750	=	17.119	SQM
						TOTAL	=	1310.635	SQM

GROSS-2									
x1	=	1	X	1.725	X	0.875	=	1.509	SQM
x2	=	1	X	5.190	X	3.755	=	19.488	SQM
x3	=	1	X	4.675	X	2.045	=	9.560	SQM
x4	=	1	X	1.575	X	1.070	=	1.685	SQM
x5	=	1	X	2.055	X	0.200	=	0.411	SQM
x5a	=	1	X	0.815	X	0.775	=	0.628	SQM
x6	=	1	X	1.600	X	1.000	=	1.600	SQM
x7	=	1	X	2.415	X	2.850	=	6.883	SQM
x8	=	1	X	0.800	X	0.650	=	0.520	SQM
x9	=	1	X	1.600	X	1.105	=	1.768	SQM
x10	=	1	X	11.930	X	3.195	=	38.116	SQM
x12	=	1	X	2.260	X	1.100	=	2.486	SQM
x13	=	1	X	1.360	X	0.200	=	0.272	SQM
x14	=	1	X	0.300	X	0.600	=	0.180	SQM
x15	=	1	X	0.900	X	1.600	=	1.440	SQM
						TOTAL	=	86.547	SQM

TOTAL CARPET AREA	=	GROSS-1 1310.635	-	GROSS-2 86.547
TOTAL (GROSS-E)	=	1224.087	SQM	

2ND FLOOR (CONCESSION CARPET AREA)

GROSS-1									
C1	=	1	X	6.005	X	3.760	=	22.579	SQM
C2	=	1	X	0.400	X	2.560	=	1.024	SQM
C3	=	0.5	X	2.625+5.160	X	6.605	=	25.710	SQM
C4	=	0.5	X	8.915+11.715	X	7.305	=	75.351	SQM
C5	=	0.5	X	11.715+11.425	X	0.110	=	1.273	SQM
C6	=	0.5	X	13.715+12.600	X	0.425	=	5.592	SQM
C7	=	0.5	X	12.600+12.705	X	0.290	=	3.669	SQM
C8	=	1	X	13.715	X	11.425	=	156.694	SQM
C9	=	1	X	3.320	X	7.700	=	25.564	SQM
C10	=	1	X	8.455	X	15.595	=	100.606	SQM
C11	=	1	X	0.890	X	7.695	=	6.849	SQM
						TOTAL	=	424.970	SQM

GROSS-2									
x16	=	1	X	1.200	X	0.235	=	0.282	SQM
x17	=	1	X	1.150	X	1.600	=	1.840	SQM
x18	=	1	X	0.645	X	0.420	=	0.271	SQM
x19	=	1	X	0.550	X	0.800	=	0.440	SQM
						TOTAL	=	2.833	SQM

TOTAL CARPET AREA	=	GROSS-1 424.970	-	GROSS-2 2.833
TOTAL (GROSS-F)	=	422.137	SQM	

TOTAL CARPET AREA OF 2ND FLOOR	=	GROSS-A	+	GROSS-B	+	GROSS-C	+	GROSS-D	+	GROSS-E	+	GROSS-F
		177.354	+	104.334	+	647.372	+	333.517	+	1224.087	+	422.137
TOTAL	=	2908.802	SQM									

Note :-

1. BUILDING HAS AUTOMATIC SPRINKLER SYSTEM WHEREVER REQUIRED BY NBC.
2. BUILDING WILL BE DESIGNED (STRUCTURES) AS PER RELEVENT IS CODES FOR EARTH QUAKE RESISTANCE.
3. BUILDING IS ARTIFICIALLY LIGHTED MECHANICALLY VENTILATED/ AIRCONDITIONED & 100% POWER BACKUP

LEGEND:-

PROJECT:

REVISED BUILDING PLAN (REVISION-1) OF (SUMMIT PLAZA) COMMERCIAL SITE UNDER TRANSIT ORIENNTED DEVELOPMENT (TOD) POLICY DATED 09.02.2016 ON THE AREA MEASURING 2.65 ACRES FALLING IN RESIDENTIAL CUM-GROUP HOUSING COLONY NAMELY DLF-5 (FORMERLY KNOWN AS DLF CITY PHASE-V), GURUGRAM BEING DEVELOPED BY DLF LIMITED.

DESIGN ARCHITECTS

ARCOP

ARCOP ASSOCIATES PVT LTD
Plot No. 36B, Sector-32, Intitutional Area,
Gurugram. Haryana. 122001. India
Tel.: 91-124-4595500
91-124-4595550
Fax: 91-124-4595550

ASSOCIATE ARCHITECTS

RSMS ARCHITECTS

RSMS ARCHITECTS PVT. LTD.
69,Nora Niwas Bhawani Kunj
(Behind D2), Vasant Kunj,
New Delhi–110070.
Tel.: 011–26898616, 26898617
www.rsms–arch.com

This is a "PROVISIONAL BUILDING PLAN" approved only for the purpose of inviting objections from the general public.

D.T.P.(HQ) S.T.P.(HQ) S.T.P.(Q) C.T.P.(NL)
Member Secretary Member Chairman
B.P.A.C. B.P.A.C. B.P.A.C.

Guru
ATP(HQ)

JD, PA, ATP, Ram Avtar Sheoran JD(HQ)

DDP(T)
MEMBER
BPAC

TO BE READ WITH THIS OFFICE MEMO NO.:
DATED :

ARCHITECT'S SEAL & SIGNATURE	OWNER'S SEAL & SIGNATURE

JAN.–2024	Scale : 1:100	Drawing No:– CP-04
Drawing Title:– 2ND FLOOR CARPET AREA CALCULATION		05042024–2