



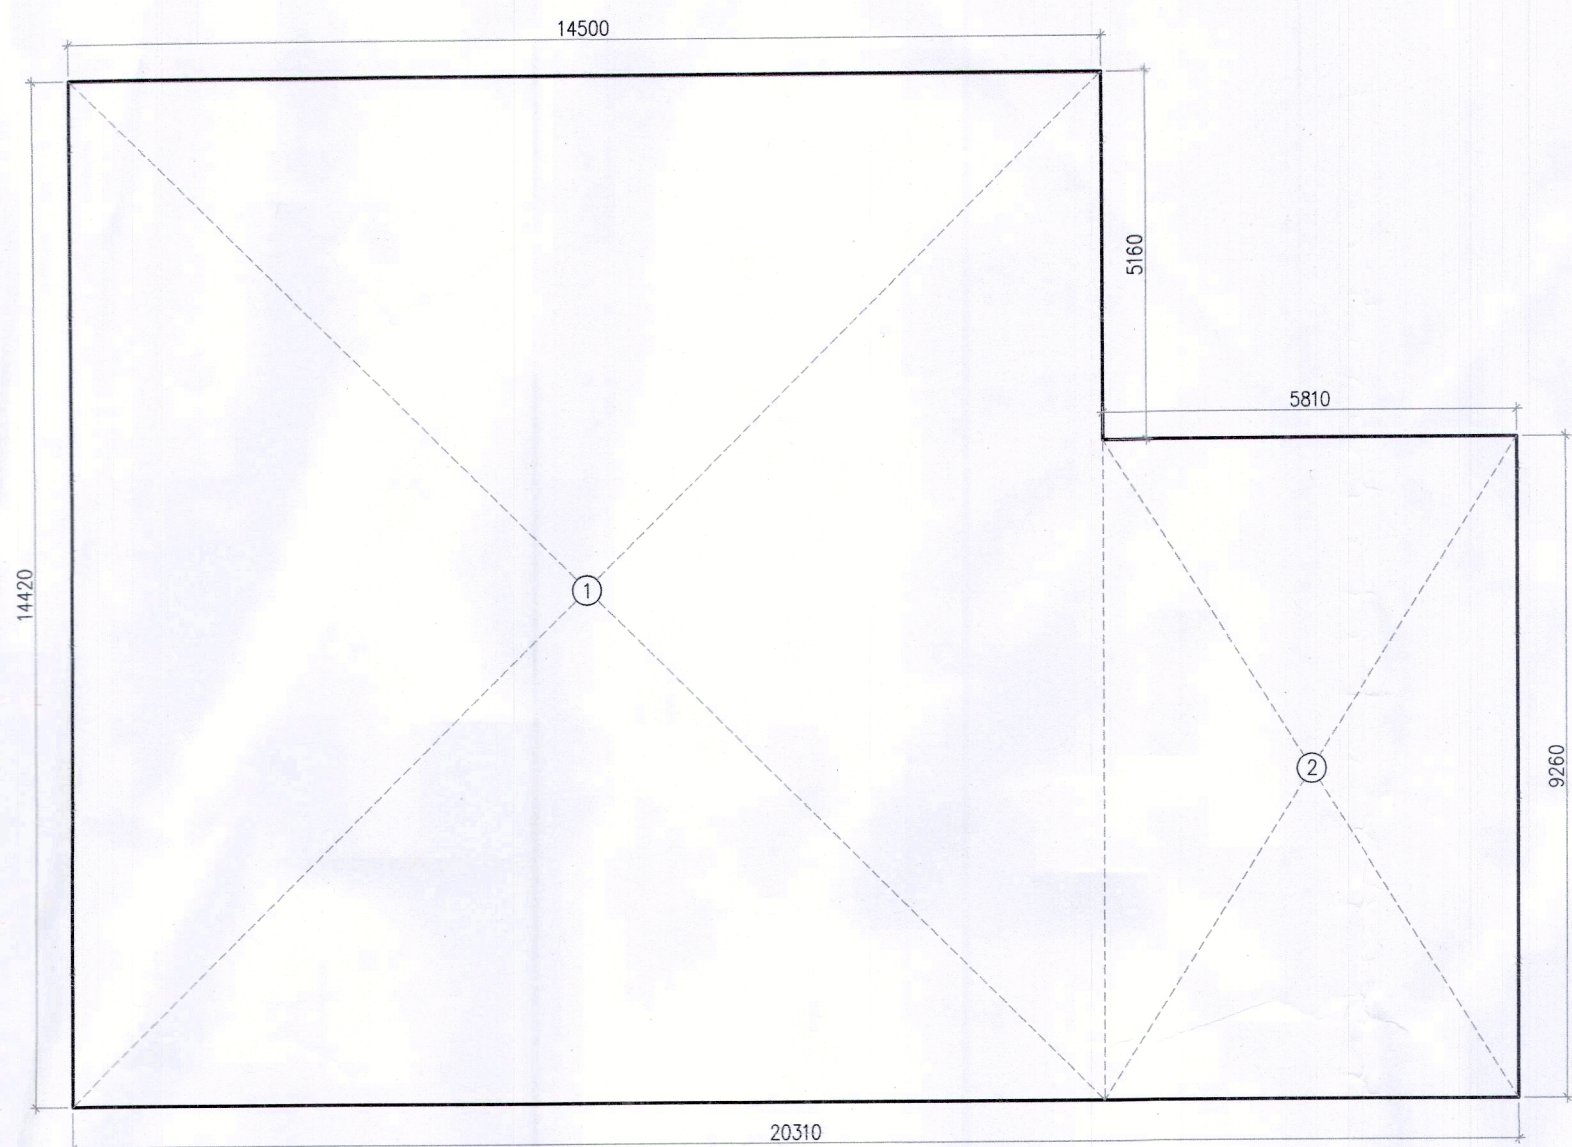


4TH FLOOR CARPET AREA

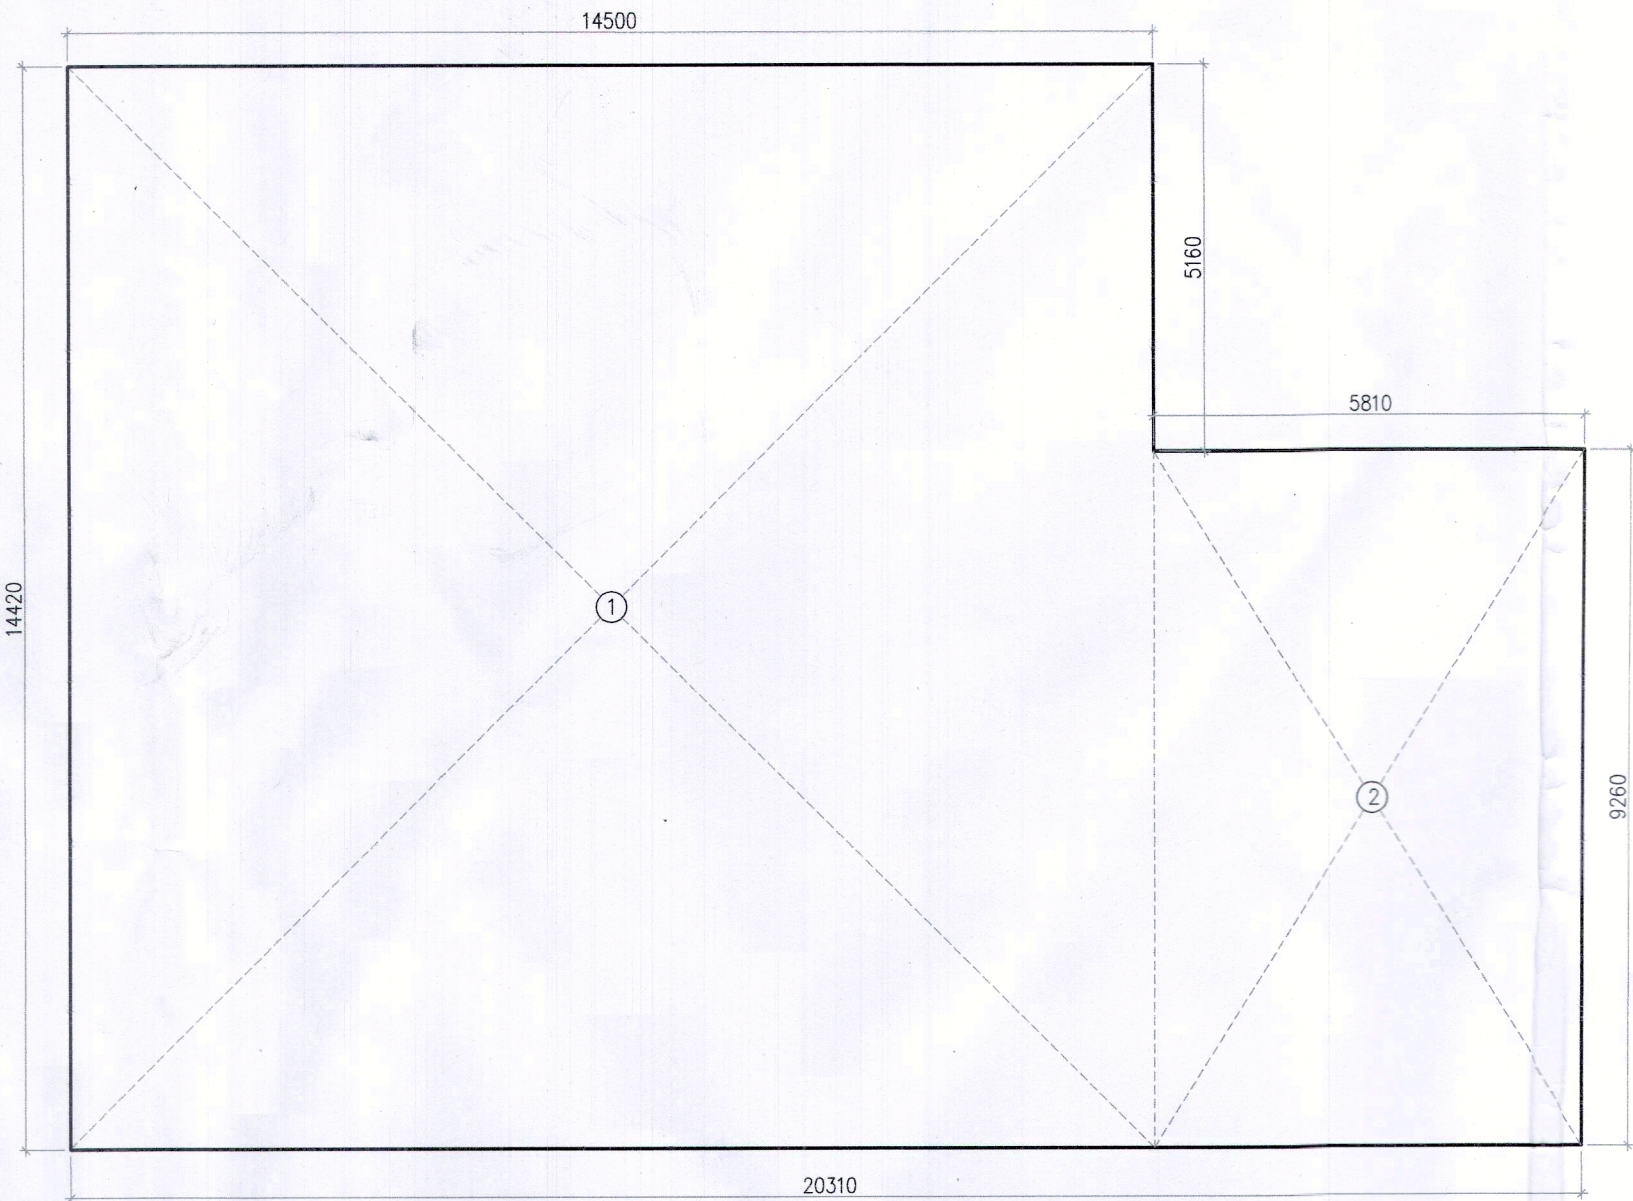


5TH FLOOR CARPET AREA

4TH FLOOR (CARPET AREA)OFFICE									
GROSS-A									
1	=	1	X	14.500	X	14.420	=	209.090	SQM
2	=	1	X	5.810	X	9.260	=	53.801	SQM
3	=	1	X	14.090	X	34.000	=	479.060	SQM
4	=	1	X	2.420	X	0.445	=	1.077	SQM
5	=	1	X	1.720	X	1.400	=	2.408	SQM
6	=	1	X	11.070	X	0.895	=	9.908	SQM
7	=	1	X	9.970	X	2.080	=	20.738	SQM
8	=	1	X	11.345	X	1.345	=	15.116	SQM
9	=	1	X	10.320	X	5.500	=	56.760	SQM
10	=	1	X	1.090	X	1.465	=	1.597	SQM
TOTAL							=	848.962	SQM
(CUTOUT AREA)									
GROSS-B									
a	=	1	X	1.600	X	1.105	=	1.768	SQM
TOTAL							=	1.768	SQM
TOTAL CARPET AREA OF 4TH FLOOR							=	848.962	SQM
TOTAL							=	848.794	SQM


5TH FLOOR (CARPET AREA)OFFICE									
GROSS-A									
1	=	1	X	14.500	X	14.420	=	209.090	SQM
2	=	1	X	5.810	X	9.260	=	53.801	SQM
3	=	1	X	14.165	X	34.000	=	481.610	SQM
4	=	1	X	2.500	X	0.445	=	1.113	SQM
5	=	1	X	1.800	X	1.400	=	2.520	SQM
6	=	1	X	11.070	X	0.895	=	9.908	SQM
7	=	1	X	9.970	X	2.080	=	20.738	SQM
8	=	1	X	11.345	X	1.350	=	15.316	SQM
9	=	1	X	10.335	X	5.395	=	55.757	SQM
10	=	1	X	1.075	X	1.520	=	1.634	SQM
TOTAL							=	851.485	SQM
(CUTOUT AREA)									
GROSS-B									
a	=	1	X	1.600	X	1.105	=	1.768	SQM
TOTAL							=	1.768	SQM
TOTAL CARPET AREA OF 5TH FLOOR							=	851.485	SQM
TOTAL							=	849.717	SQM

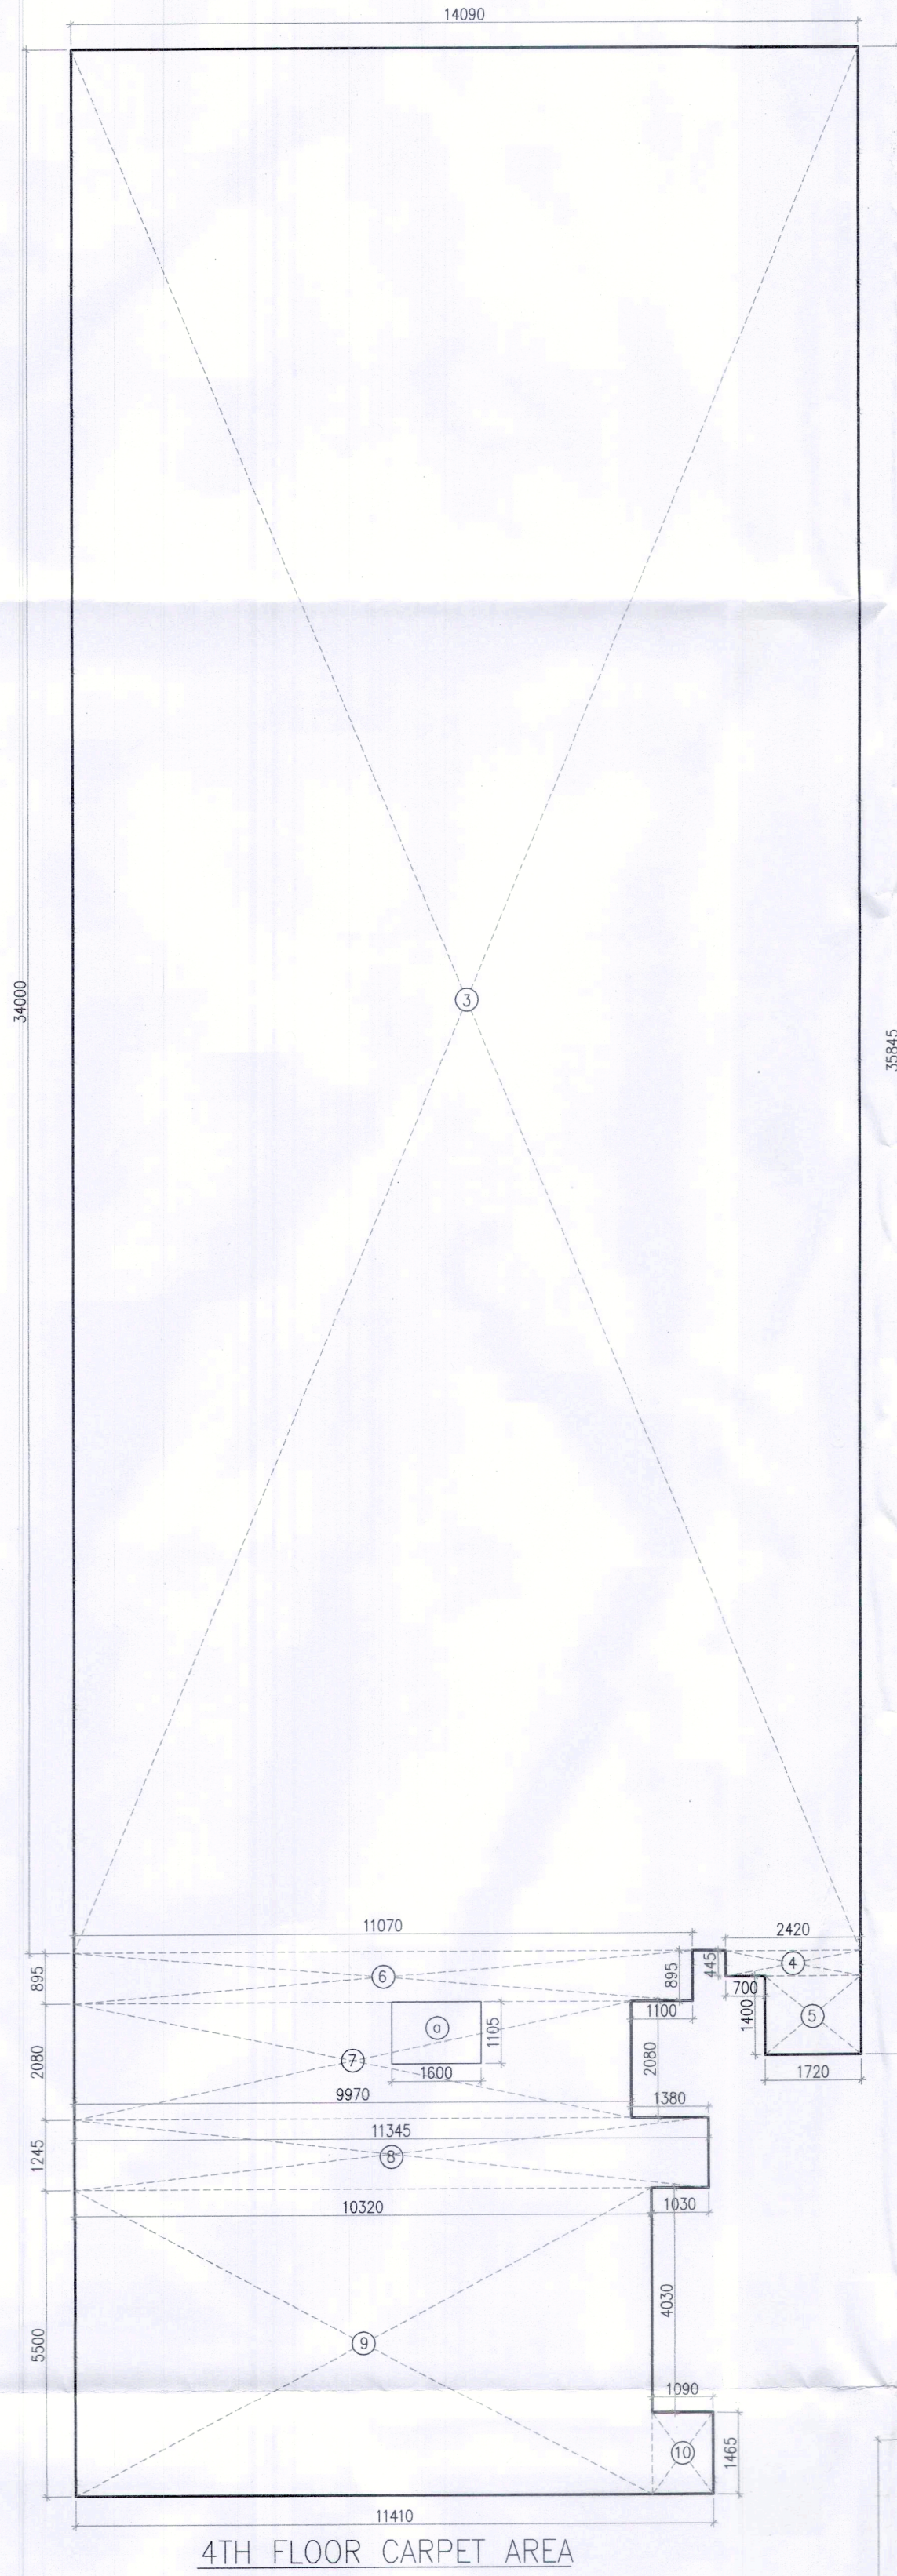


4TH FLOOR CARPET AREA

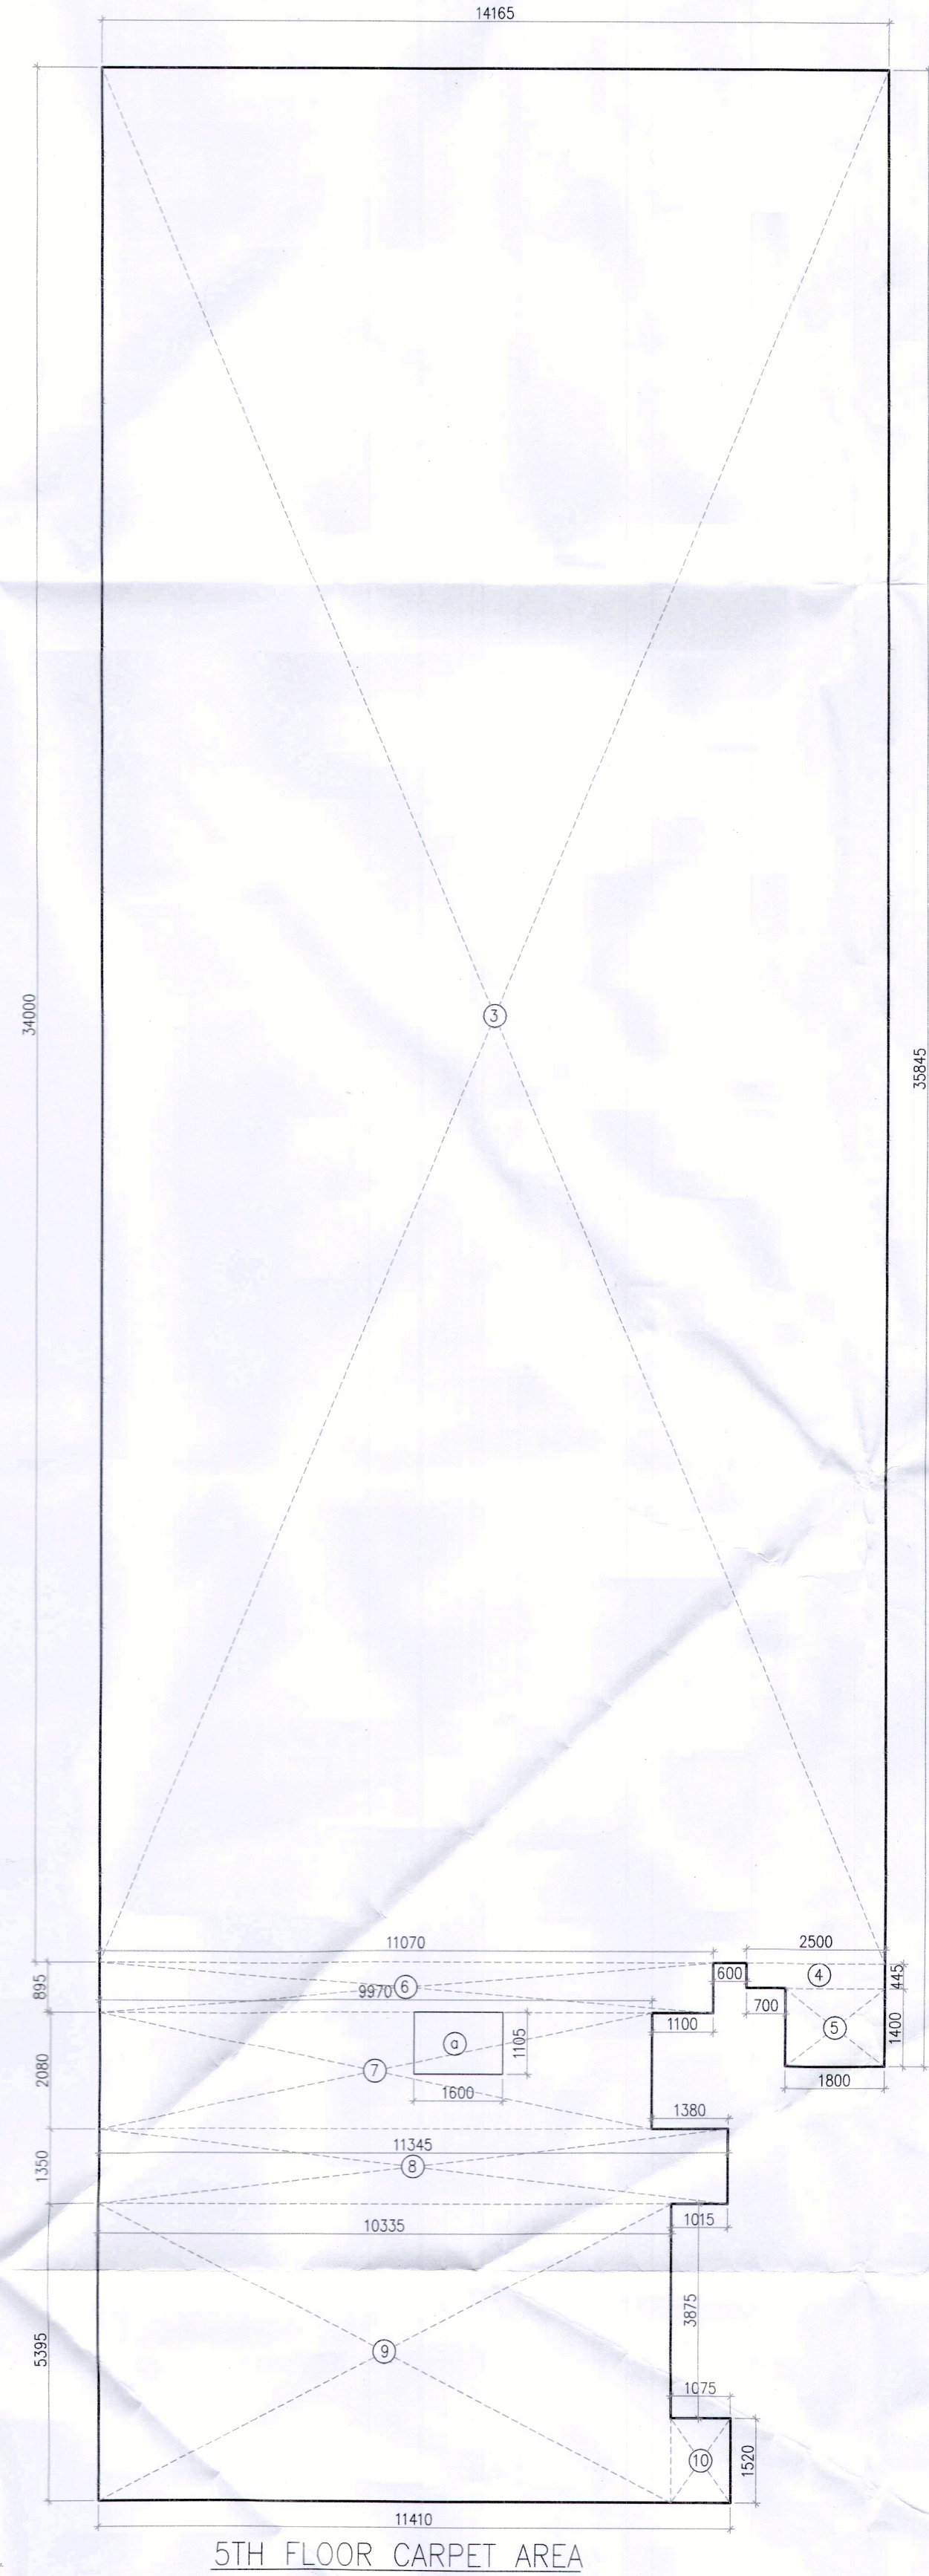

5TH FLOOR CARPET AREA

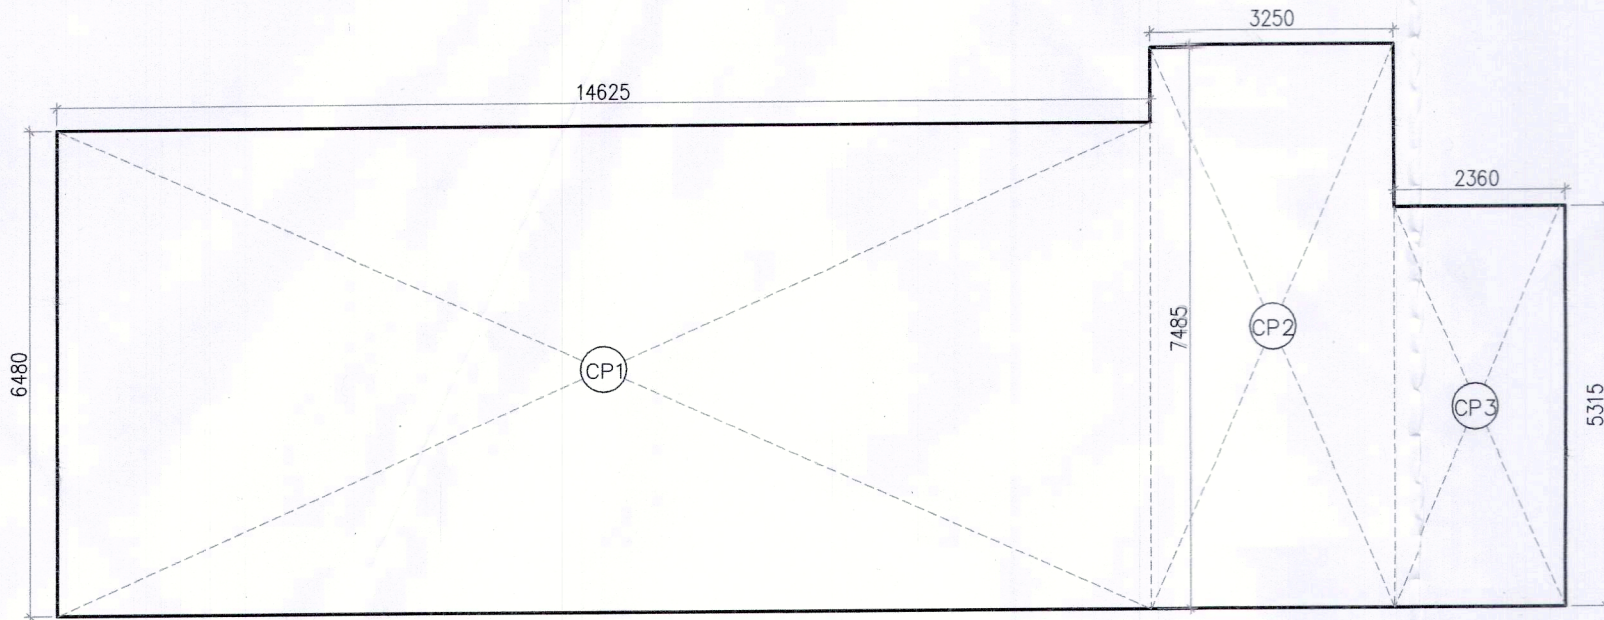


6TH FLOOR

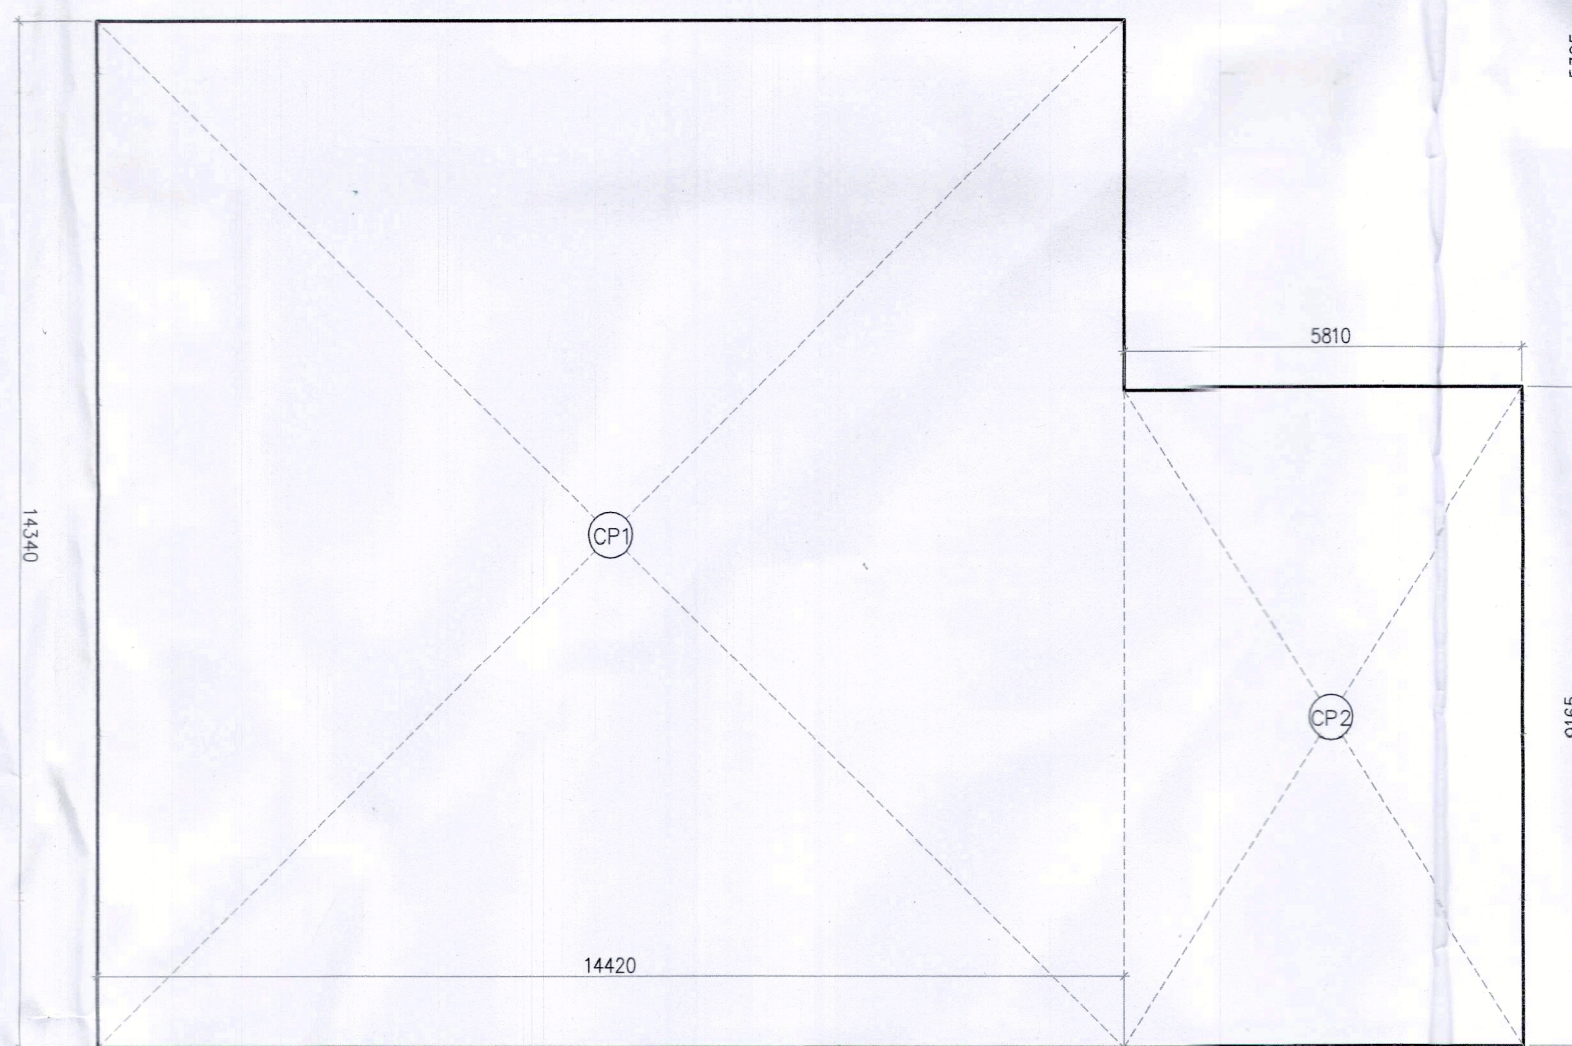


7TH FLOOR

6TH FLOOR CARPET AREA CALCULATION									
GROSS-1									
CP1	=	1	X	14.625	X	6.480	=	94.770	SQM
CP2	=	1	X	3.250	X	7.485	=	24.326	SQM
CP3	=	1	X	2.360	X	5.315	=	12.543	SQM
CP4	=	1	X	14.090	X	34.000	=	479.060	SQM
CP5	=	1	X	2.500	X	0.440	=	1.100	SQM
CP6	=	1	X	1.800	X	1.400	=	2.520	SQM
CP7	=	1	X	10.890	X	0.890	=	9.781	SQM
CP8	=	1	X	9.890	X	2.075	=	20.522	SQM
CP9	=	1	X	11.295	X	1.350	=	15.248	SQM
CP10	=	1	X	10.240	X	5.330	=	54.579	SQM
CP11	=	1	X	0.750	X	1.400	=	1.050	SQM
CP12	=	1	X	0.340	X	0.950	=	0.323	SQM
TOTAL							=	715.823	SQM
(CUTOUT AREA)									
GROSS-B									
a	=	1	X	1.600	X	1.105	=	1.768	SQM
TOTAL							=	1.768	SQM
TOTAL CARPET AREA OF 6TH FLOOR							=	715.823	SQM
TOTAL							=	714.055	SQM

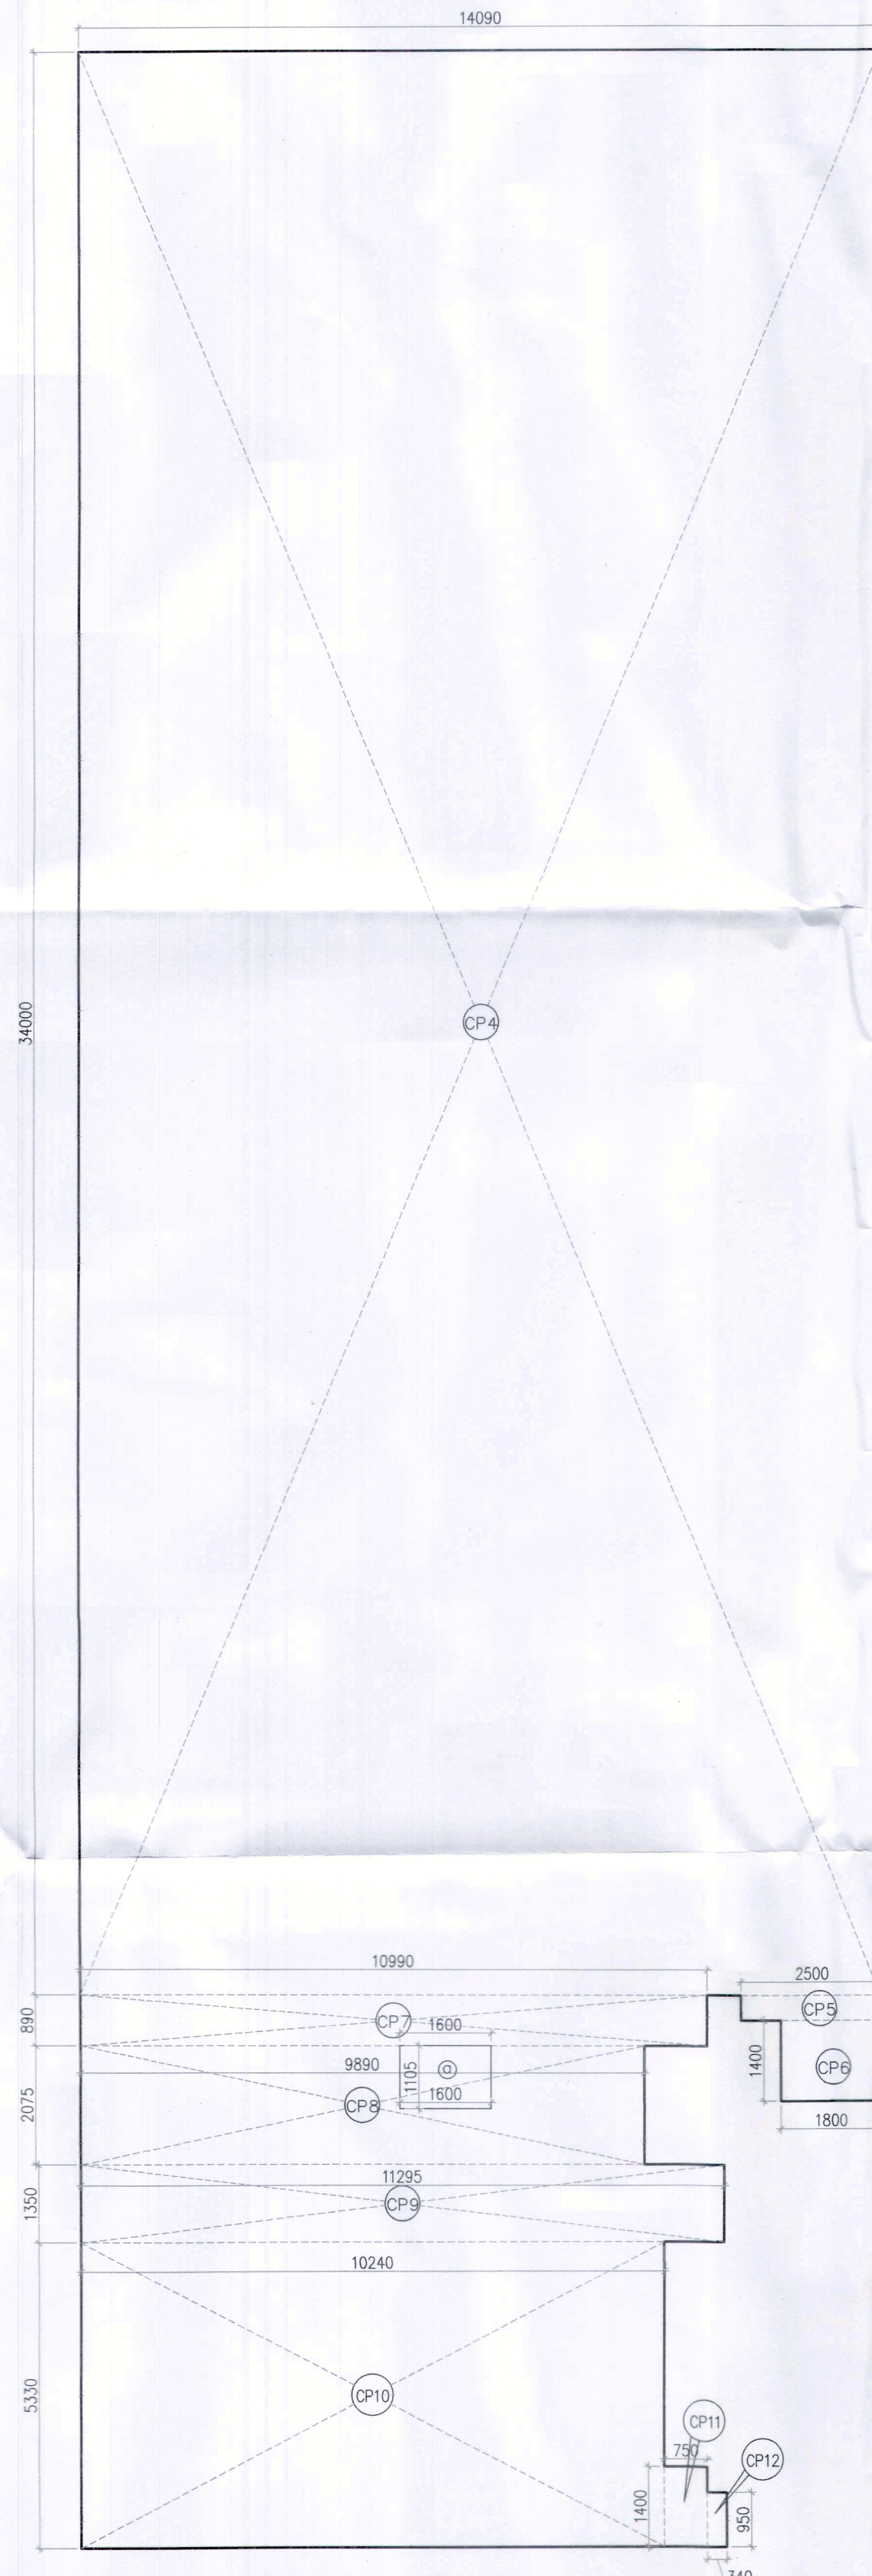

6TH FLOOR

7TH FLOOR CARPET AREA CALCULATION									
GROSS-1									
CP1	=	1	X	14.420	X	14.340	=	206.783	SQM
CP2	=	1	X	5.810	X	9.165	=	53.249	SQM
CP3	=	1	X	14.090	X	34.000	=	479.060	SQM
CP4	=	1	X	2.500	X	0.440	=	1.100	SQM
CP5	=	1	X	1.800	X	1.400	=	2.520	SQM
CP6	=	1	X	10.890	X	0.890	=	9.781	SQM
CP7	=	1	X	9.890	X	2.080	=	20.571	SQM
CP8	=	1	X	11.290	X	1.345	=	15.185	SQM
CP9	=	1	X	10.240	X	5.330	=	54.579	SQM
CP10	=	1	X	0.750	X	1.395	=	1.046	SQM
CP11	=	1	X	0.340	X	0.945	=	0.321	SQM
TOTAL							=	844.196	SQM
(CUTOUT AREA)									
GROSS-B									
a	=	1	X	1.600	X	1.105	=	1.768	SQM
TOTAL							=	1.768	SQM
TOTAL CARPET AREA OF 7TH FLOOR							=	844.196	SQM
TOTAL							=	842.428	SQM

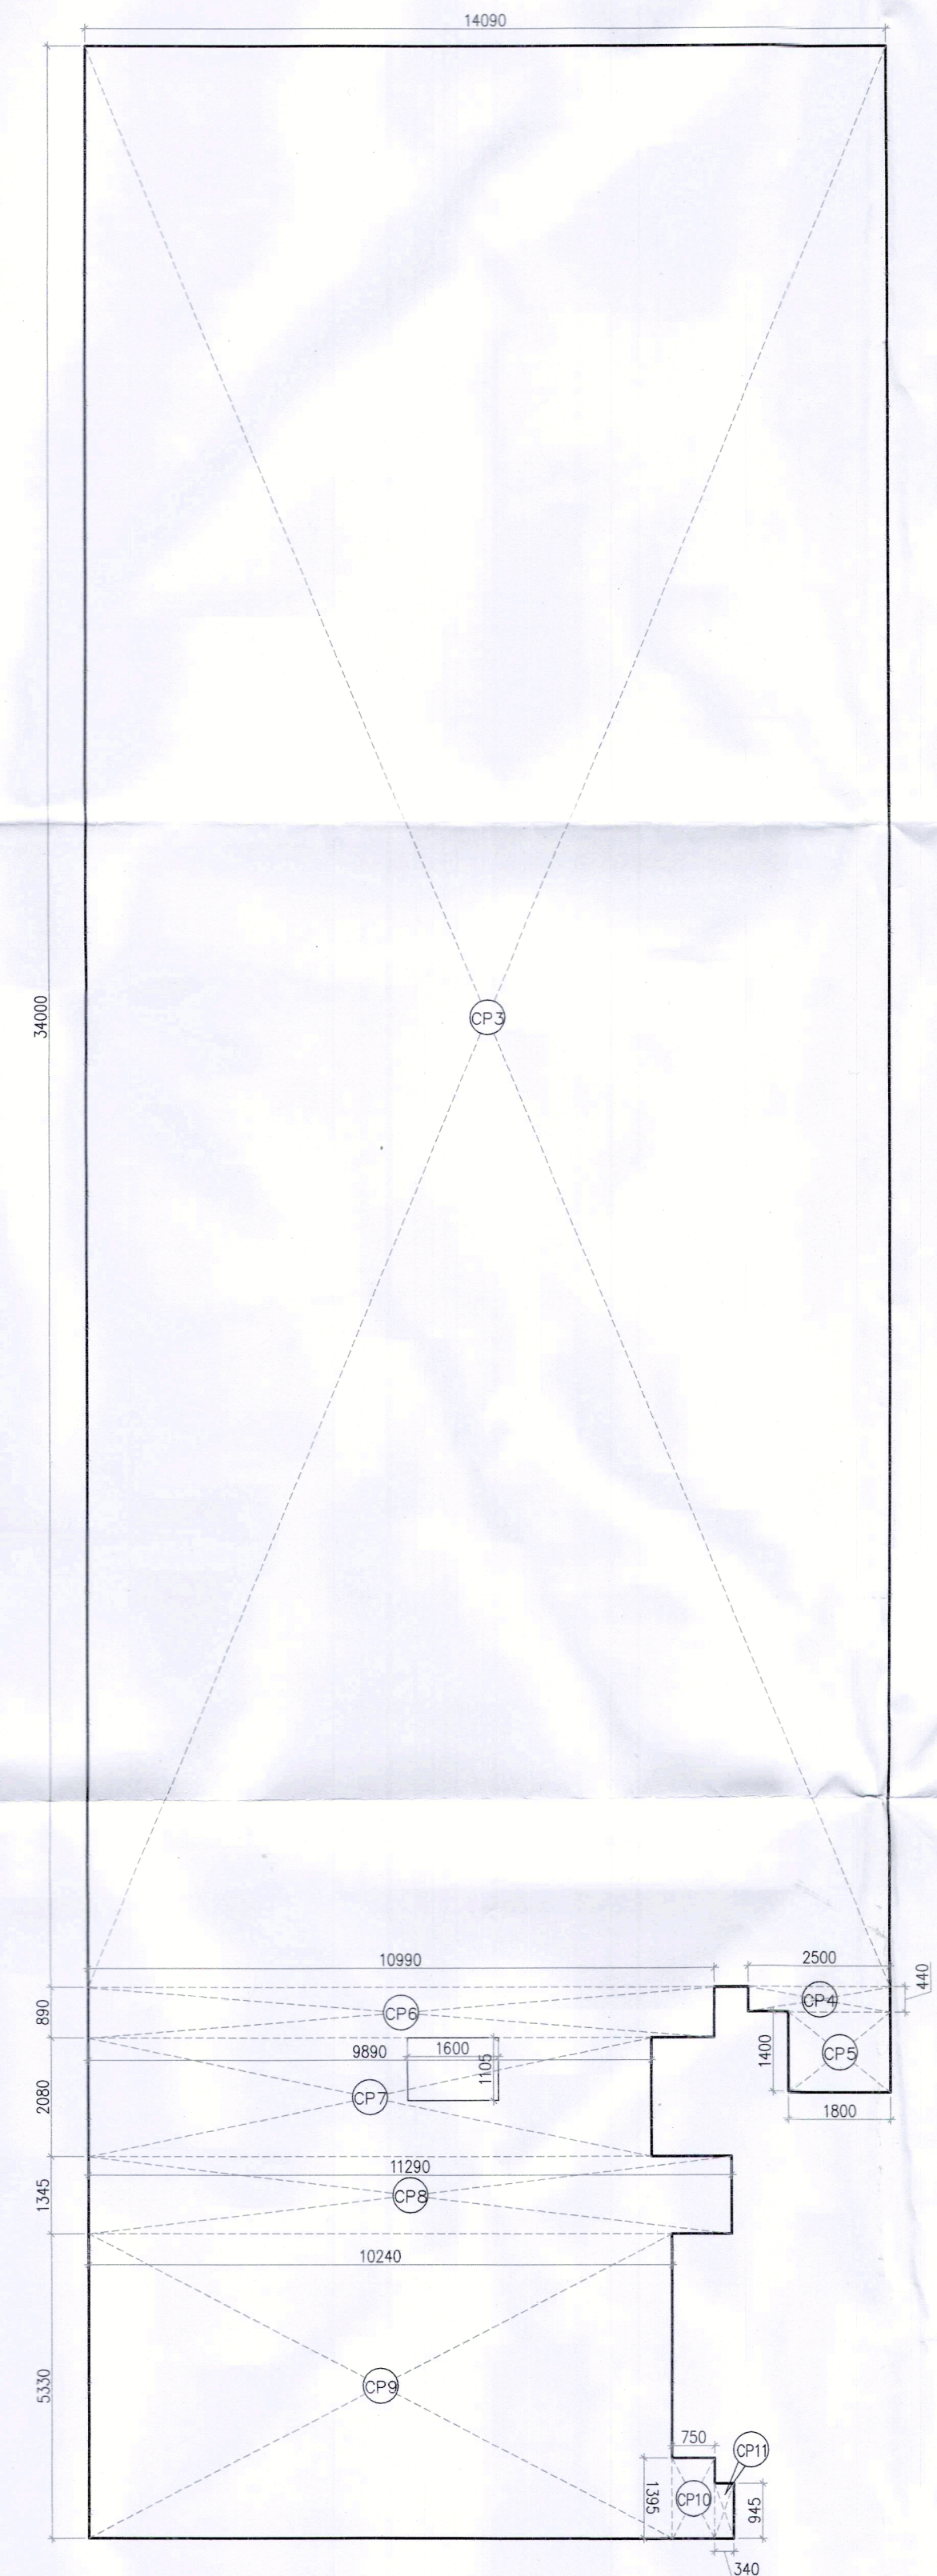

7TH FLOOR

TO BE READ WITH THIS OFFICE
MEMO NO.:
DATED :

Note :-

- BUILDING HAS AUTOMATIC SPRINKLER SYSTEM WHEREVER REQUIRED BY NBC.
- BUILDING WILL BE DESIGNED (STRUCTURES) AS PER RELEVANT IS CODES FOR EARTH QUAKE RESISTANCE.
- BUILDING IS ARTIFICIALLY LIGHTED MECHANICALLY VENTILATED / AIRCONDITIONED & 100% POWER BACKUP

This is a "PROVISIONAL BUILDING PLAN" approved only for the purpose of inviting objections from the general public

ATP (H/O) S.T.P (H/O) S.T.P (H/O) C.T.P (H/O)
B.F.A.C. Member B.F.A.C. Chairman B.F.A.C.

ATP (H/O)

ATP

ATP

DDT (T) MEMBER BPAC

PROJECT:

REVISED BUILDING PLAN (REVISION-1) OF (SUMMIT PLAZA) COMMERCIAL SITE UNDER TRANSIT ORIENTED DEVELOPMENT (TOD) POLICY DATED 09.02.2016 ON THE AREA MEASURING 2.65 ACRES FALLING IN RESIDENTIAL CUM-GROUP HOUSING COLONY NAMEDLY DLF-5 (FORMERLY KNOWN AS DLF CITY PHASE-V), GURUGRAM BEING DEVELOPED BY DLF LIMITED.

DESIGN ARCHITECTS

ARCOP

ARCOP ASSOCIATES PVT LTD
Plot No. 36B, Sector-32, Institutional Area,
Gurugram, Haryana, 122001, India
Tel.: 91-124-4595500
91-124-4595550
Fax: 91-124-4595550

ASSOCIATE ARCHITECTS


RISMS ARCHITECTS

RSMS ARCHITECTS PVT. LTD.
69,Nora Niwas Bhawani Kunj
(Behind D2), Vasant Kunj,
New Delhi-110070.
Tel.: 011-26898616,26898617
www.rsms-arch.com

ARCHITECT'S SEAL & SIGNATURE



OWNER'S SEAL & SIGNATURE

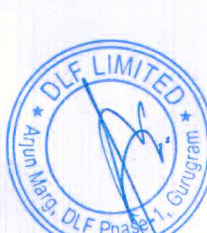

JAN.-2024.

Drawing Title:-

4TH TO 7TH FLOOR CARPET AREA CALCULATION

Scale : 1:100

Drawing No.:-

CP-06

05042024-2