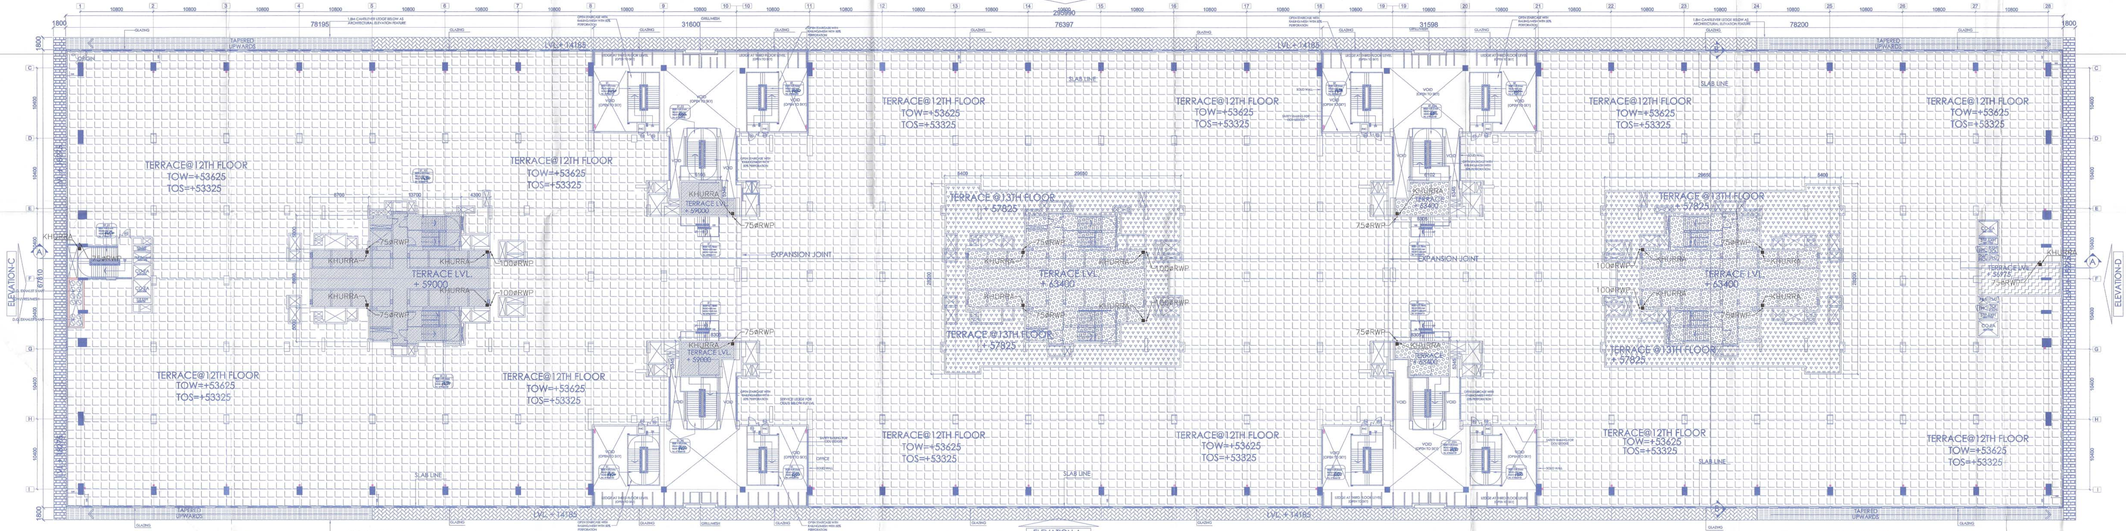


BLOCK A BLOCK B BLOCK C

ROOF LVL.PLAN

LEGEND		
SYMBOL	LVL	REMARKS
	+63400	TERRACE ABOVE LMR
	+ 59000	TERRACE ABOVE LMR
	+57825	TERRACE @13TH FLOOR IN BLOCK B & C
	+ 56975	TERRACE ABOVE STAIRCASE BLOCK IN TOWER -C
	+53625	TERRACE@12TH FLOOR IN BLOCK A-B-C
	+ 18275	1.8M CANTILEVER LEDGE BELOW AS ARCHITECTURAL ELEVATION FEATURE
	+ 14185	1.8M CANTILEVER LEDGE BELOW AS ARCHITECTURAL ELEVATION FEATURE


Checked and Verified for Public Health (Internal) Services subject to comments in in forwarding letter No. [illegible] dated [illegible]

Superintending Engineer (HQ) HSVP, Panchkula

F.O. (HQ) DFB PKL Member B.C.

DRG NO. SS-P-109

KEY PLAN

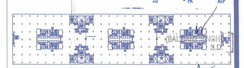

NOTES

This development have been conceived, designed and drafted on basis of the following parameters:

1. All toilets will be mechanically ventilated. Conditioned air from the office floor will be sucked in to the toilets and vented out through a vent shaft
2. Basement will be artificially ventilated.
3. All spaces (parking basement, service basement ect.) will be artificially lit. Any natural light which is available in the office spaces is only incidental and not essential to the functioning of the buildings.
4. 100% standby generating capacity will be provided for the entire electrical requirement of the total scheme. This therefore includes standby generation for all common services, fire services, lifts etc. and also the entire electrical load for ventilation & air-conditioning lights and all office equipment.
5. This building will be sprinkled as per NBC norms.
6. partition/ modifications for interior space/ layout and toilet block addition and alteration shall be as per client requirements of usable area of floor plate

Architect
Hafeez
Contractor
29 Bank Street, Bombay 400 023. Tel 2661920

PROJECT:-
REVISED BUILDING PLAN OF CYBER PARK COLONY AREA MEASURING 11.816 ACRES (LICENCE NO.180 OF 2007 DATED 02.05.2007) IN SECTOR -20, GURGAON MANESAR URBAN COMPLEX.

OWNER: DLF — M/S DLF CYBER CITY DEVELOPERS LTD.

CONSULTANT:-

DRG.TITLE:-
ROOF LEVEL PLAN
BLOCK-B&C

REVISION	JOB NO:-	DRG NO:-	NORTH:-
		SS-P-109	
	SCALE:- 1:250	DATE:- 21/08/2017	
FILE:-	DEALT BY:-	CHECKED BY:	APPROVED BY:-

SIGNATURE & SEAL OF ARCHITECT:-

SIGNATURE & SEAL OF OWNER:-