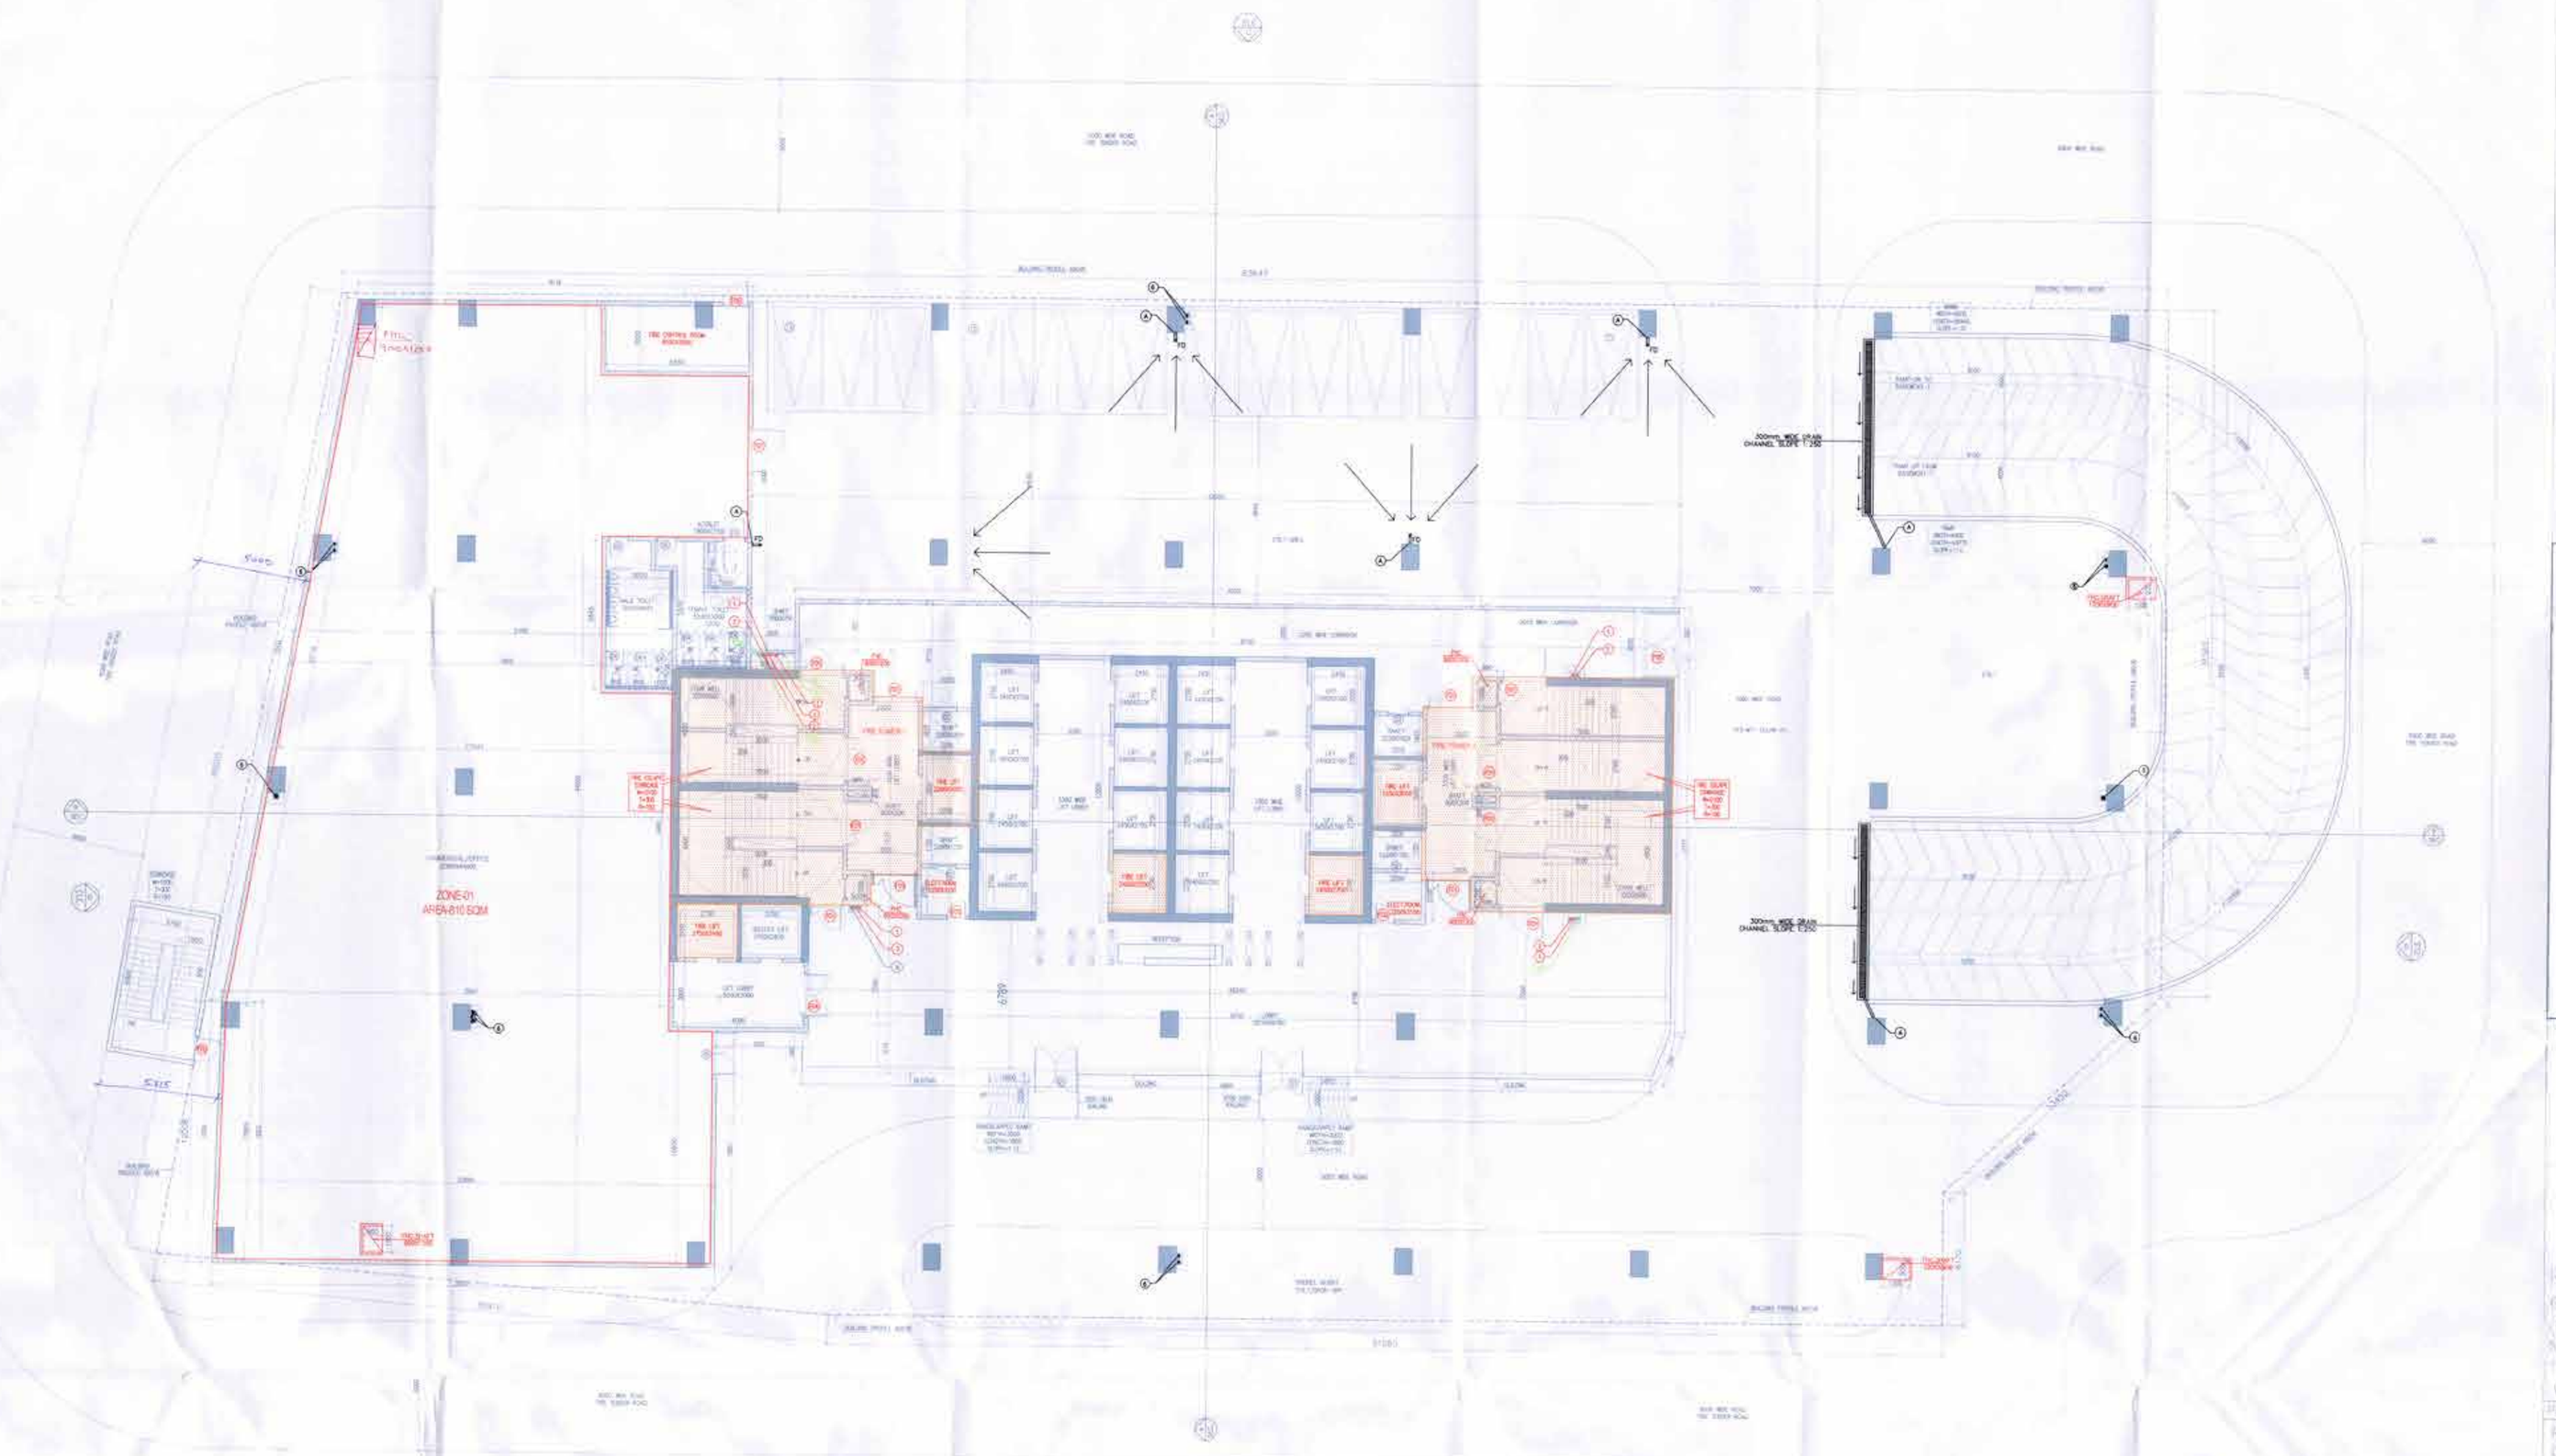

STILT/GROUND FLOOR PLAN
LVL=150
NO. OF CARPARKING=15
COMMERCIAL / OFFICE

DRG NO.	BB-01

TO BE READ WITH THIS OFFICE
MEMO NO.: 19661
DATED: 11-07-2022

DD/MEMBER BPAC
Ram Avtar Bansi
ARCHIT

JD. P.A. A.T.P.

Checked and found as to Public Health (Internal) Sewing only subject to comments at in forwarding Sr. ACCO. ATTYS.
Additional Chief Engineer (HQ)
HSVP, Panchkula

KEY PLAN

BUILDING - B

Architect Hafeez Contractor

RSMS ARCHITECTS

RSMS ARCHITECTS PVT. LTD.
69,Nora Niwas, Bhawan Kunj
(Behind D2), Vasant Kunj
New Delhi-110070
Tel: 011-26898616,26898617
www.rsms-arch.com

Project:
REVISED BUILDING PLANS OF BUILDING B, C, D, E, & F IN CYBER CITY UNDER TRANSIT ORIENTED DEVELOPMENT (TOD)POLICY FOR MIX LAND USED COLONY(70% IT/ITES/+30% COMMERCIAL) MEASURING 108.95922 ACRES IN SECTOR 24, 25 & 25-A, GURUGRAM MANESAR URBAN COMPLEX BEING DEVELOPED BY
DLF CYBER CITY DEVELOPERS LIMITED

OWNER:
DLF
DLF Cyber City Developers Ltd.
10th Floor DLF Gateway Tower,
DLF Cyber City,Gurugram,Haryana
Pin:122002

DRAWING TITLE:
STILT/GROUND FLOOR PLAN
BLOCK-B

REVISION	JOB NO. -	DRG. NO. BB-01	SCALE - 1:100	DATE - 25-04-2022
FILE -	SEALT BY -	CHECKED BY	APPROVED BY -	
ARCHITECT'S SEAL & SIGNATURE		OWNER'S SEAL & SIGNATURE		