DLF

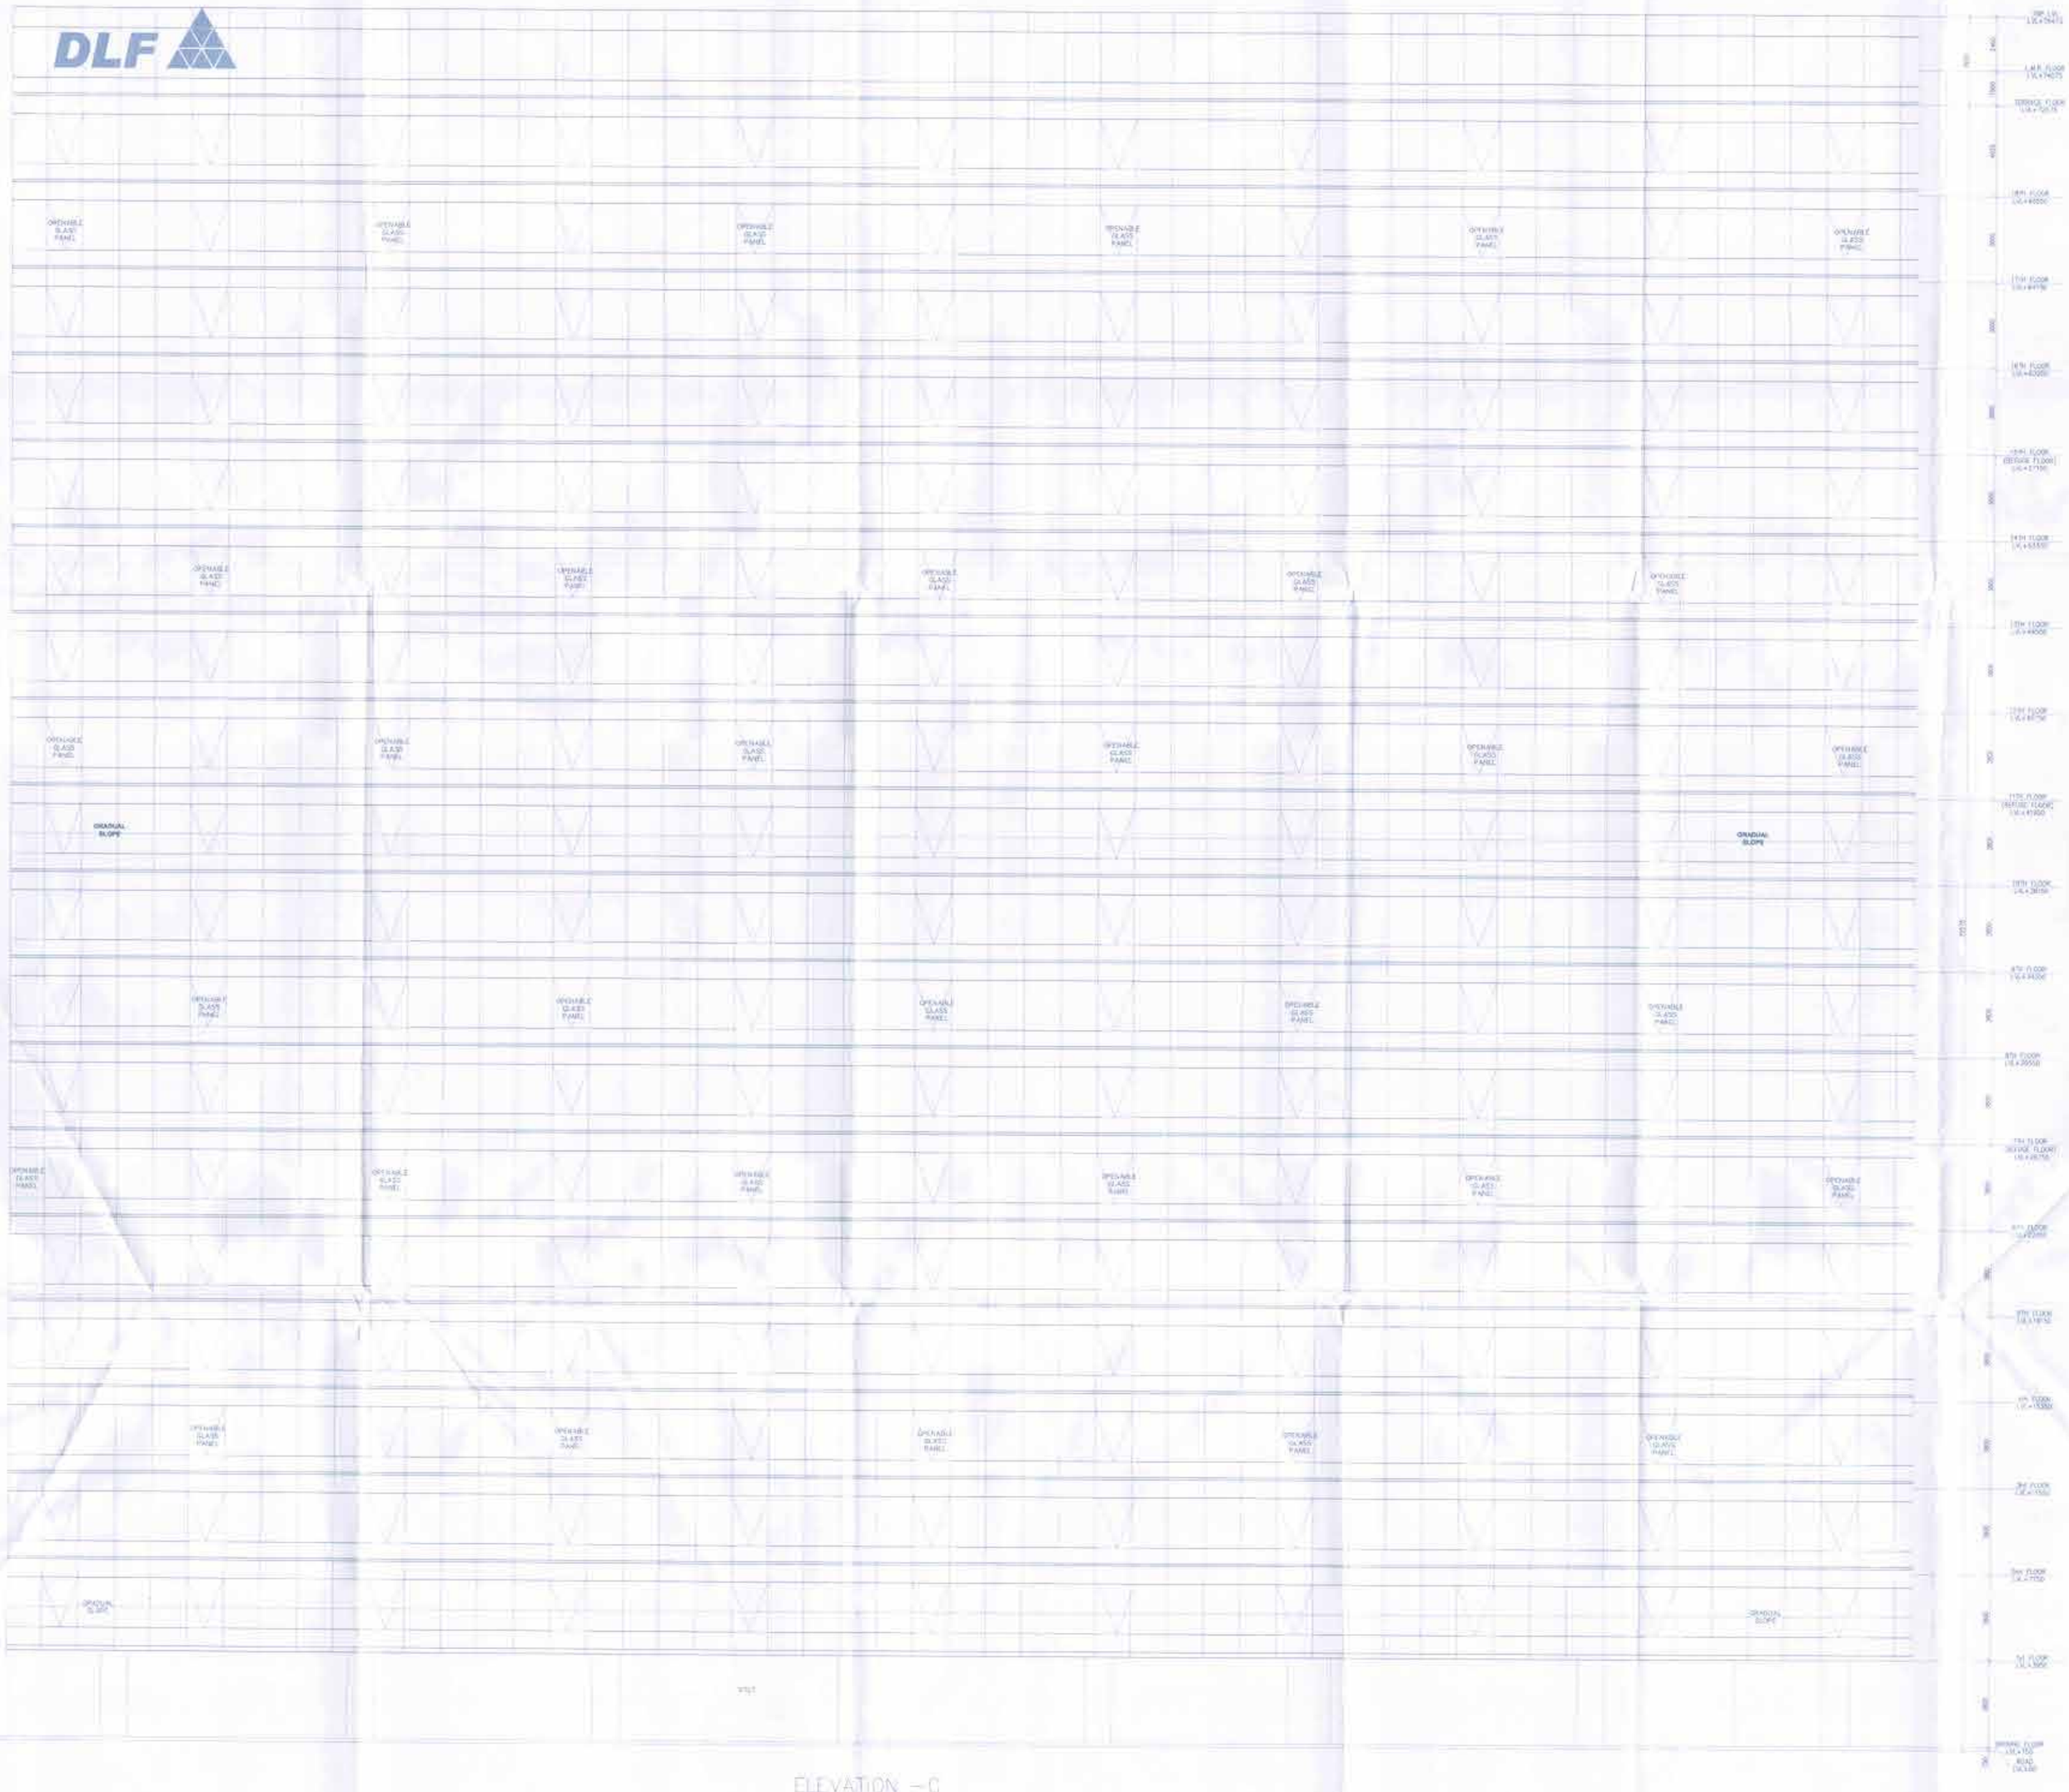

ELEVATION – C
(BLOCK – B)

| DRG NO. | BB-10 |
|---|---|

TO BE READ WITH THIS OFFICE MEMO NO.: 1940
DATED: 11-12-2012

BUILT MEMBER (P&C)

Ram Avtar Bansal
ADMN

J.D. P.A.

**Architect**
**Hafeez**
**Contractor**
17 Bank Enclave, Sector 5B, Dwarka-110075

RSMS ARCHITECTS

RSMS ARCHITECTS PVT. LTD.
69,Nara Niwas Bhawani Kunj
(Behind D2), Vasant Kunj,
New Delhi-110070
Tel: 011-26898816,26898817
www.rsms-arch.com

Project:

PROPOSED BUILDING PLANS OF IT/ITES BUILDING – B2, S, T, & F IN CYBER CITY UNDER 'TRANSIT ORIENTED DEVELOPMENT (TOD)' POLICY FOR MIX LAND USED COLONY(FOR PLOTES) 4.30% COMMERCIAL) MEASURING 108.55922 ACRES IN SECTOR 24, 25 & 25A, GURUGRAM MANESAR URBAN COMPLEX BEING DEVELOPED BY DLF CYBER CITY DEVELOPERS LIMITED.

OWNER: DLF Cyber City Developers Ltd.
10th Floor, DLF Gateway Tower,
DLF Cyber City,Gurugram,Haryana
Pin-122002

DRAWING TITLE:-

ELEVATION-C
BLOCK-B

| REVISION | DRG NO.: BB-10 | |
|---|---|---|
| | SCALE: 1:100 | DATE: 25-09-2012 |
| DRAWN BY: | CHECKED BY: | APPROVED BY: |
| ARCHITECT'S SEAL & SIGNATURE | OWNER'S SEAL & SIGNATURE | |