DRG NO.	BE-06

TO BE READ WITH THIS OFFICE MEMO NO.: 7444
DATED: 11-07-2022

JD. P.A. A.T.P.

Checked and found ok for PLAN/Fire safe (External) Service only exist [illegible] in forwarding letter No. [illegible] dated 4.7.22

ADDITIONAL DIRECTOR (BS) HSVP, Faridabad

KEY PLAN

Architect
Hafeez
Contractor
29 Ram Street, Bombay 400 025 Telephone

RSMS ARCHITECTS

RSMS ARCHITECTS PVT. LTD.
69,Nora Niwas Bhawani Kunj
(Behind D2), Vasant Kunj,
New Delhi-110070
Tel. 011-26898616,26898617
www.rsms-arch.com

Project:

REVISED BUILDING PLANS OF BUILDING-B, C, D, E, & F IN CYBER CITY UNDER TRANSIT ORIENTED DEVELOPMENT (TOD)POLICY FOR MIX LAND USED COLONY(70% IT/ITES/+30% COMMERCIAL) MEASURING 108.55922 ACRES IN SECTOR 24, 25 & 25-A, GURUGRAM MANESAR URBAN COMPLEX BEING DEVELOPED BY DLF CYBER CITY DEVELOPERS LIMITED

OWNER: DLF

DLF Cyber City Developers Ltd.
10th Floor DLF Gateway Tower,
DLF Cyber City,Gurugram,Haryana
Pin:122002

DRAWING TITLE:-

I.M.R. PLAN
BLOCK-E

REVISION	JOB NO.:-	DRG NO. BE-06	NORTH:-
	SCALE:- 1:100	DATE:- 25-04-2022	
FILE:-	SEALT BY:-	CHECKED BY:-	APPROVED BY:-
ARCHITECT'S SEAL & SIGNATURE		OWNER'S SEAL & SIGNATURE	

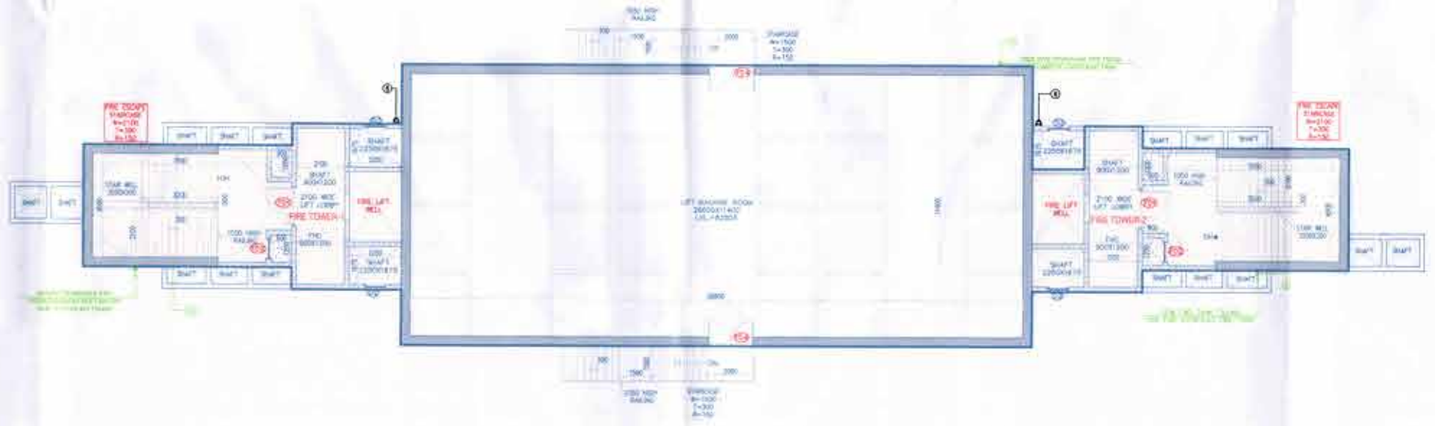

I.M.R. PLAN
LVL+82975
(BLOCK-E)