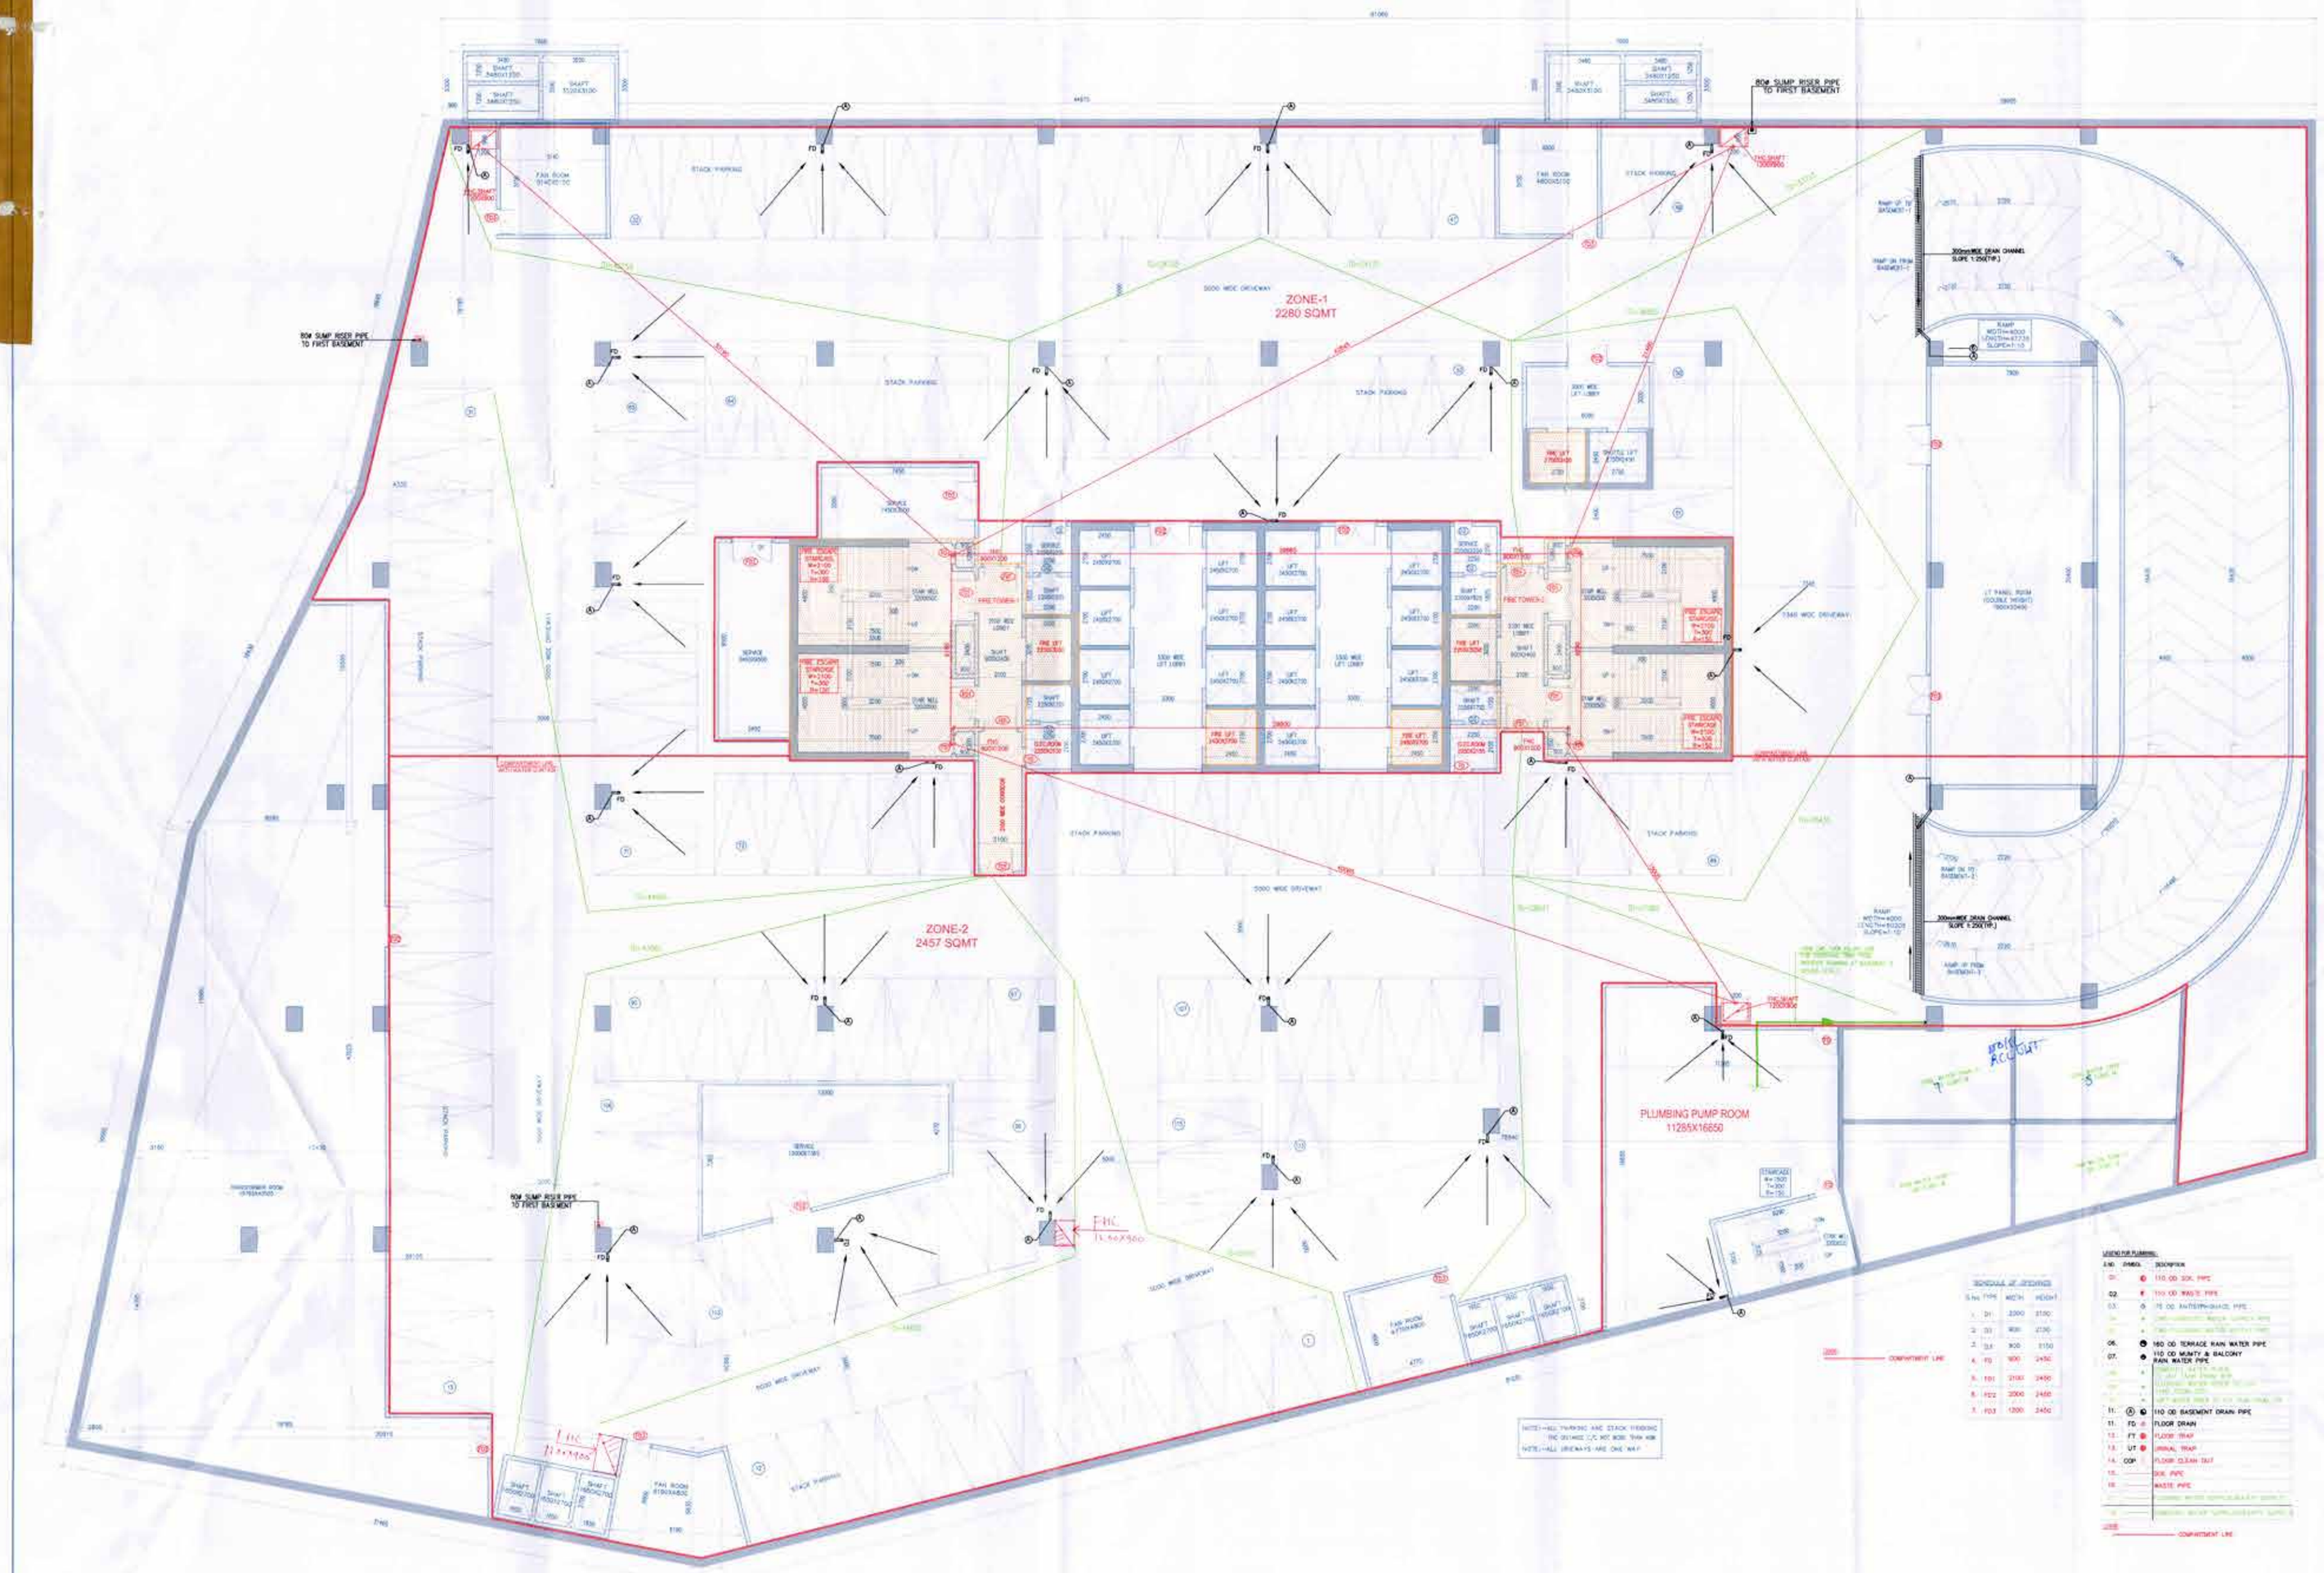

DRG NO.	BS-2C

This is a "PROVISIONAL BUILDING PLAN" approved only for the purpose of Drawing objections between general public.

Checked and found ok for Public Health
Date: 25/04/2022
Approved only subject to comments in Architect Engineer (HQ)
Ram Avtar Bansal
AD(H)
JD. P.A. A.T.P.

TO BE READ WITH THIS OFFICE
MEMO NO.: 19669
DATED: 11-07-2022

KEY PLAN

BUILDING - C

Architect Hafeez Contractor
29 Bank Street, Bombay, 400 023 Tel:[illegible]

RSMS ARCHITECTS

RSMS ARCHITECTS PVT. LTD.
69,Nora Niwas Bhawani Kunj
(Behind D2), Vasant Kunj,
New Delhi-110070
Tel. 011-26898616,26898617
www.rsms-arch.com

Project:
REVISED BUILDING PLANS OF BUILDING-B, C, D, E, & F IN CYBER CITY UNDER TRANSIT ORIENTED DEVELOPMENT (TOD)POLICY FOR MIX LAND USED COLONY(70% IT/ITES/+30% COMMERCIAL) MEASURING 108.55922 ACRES IN SECTOR 24, 25 & 25-A, GURUGRAM MANESAR URBAN COMPLEX BEING DEVELOPED BY DLF CYBER CITY DEVELOPERS LIMITED

OWNER:
DLF
DLF Cyber City Developers Ltd.
10th Floor DLF Gateway Tower,
DLF Cyber City,Gurugram,Haryana
Pin:122002

DRAWING TITLE:-
BASEMENT-02
BLOCK-C

REVISION	JOB NO:-	DRG NO BS-2C	NORTH
	SCALE:- 1:100	DATE:- 25-04-2022	
FILE:-	DEALT BY:-	CHECKED BY:	APPROVED BY:-
ARCHITECT'S SEAL & SIGNATURE		OWNER'S SEAL & SIGNATURE	