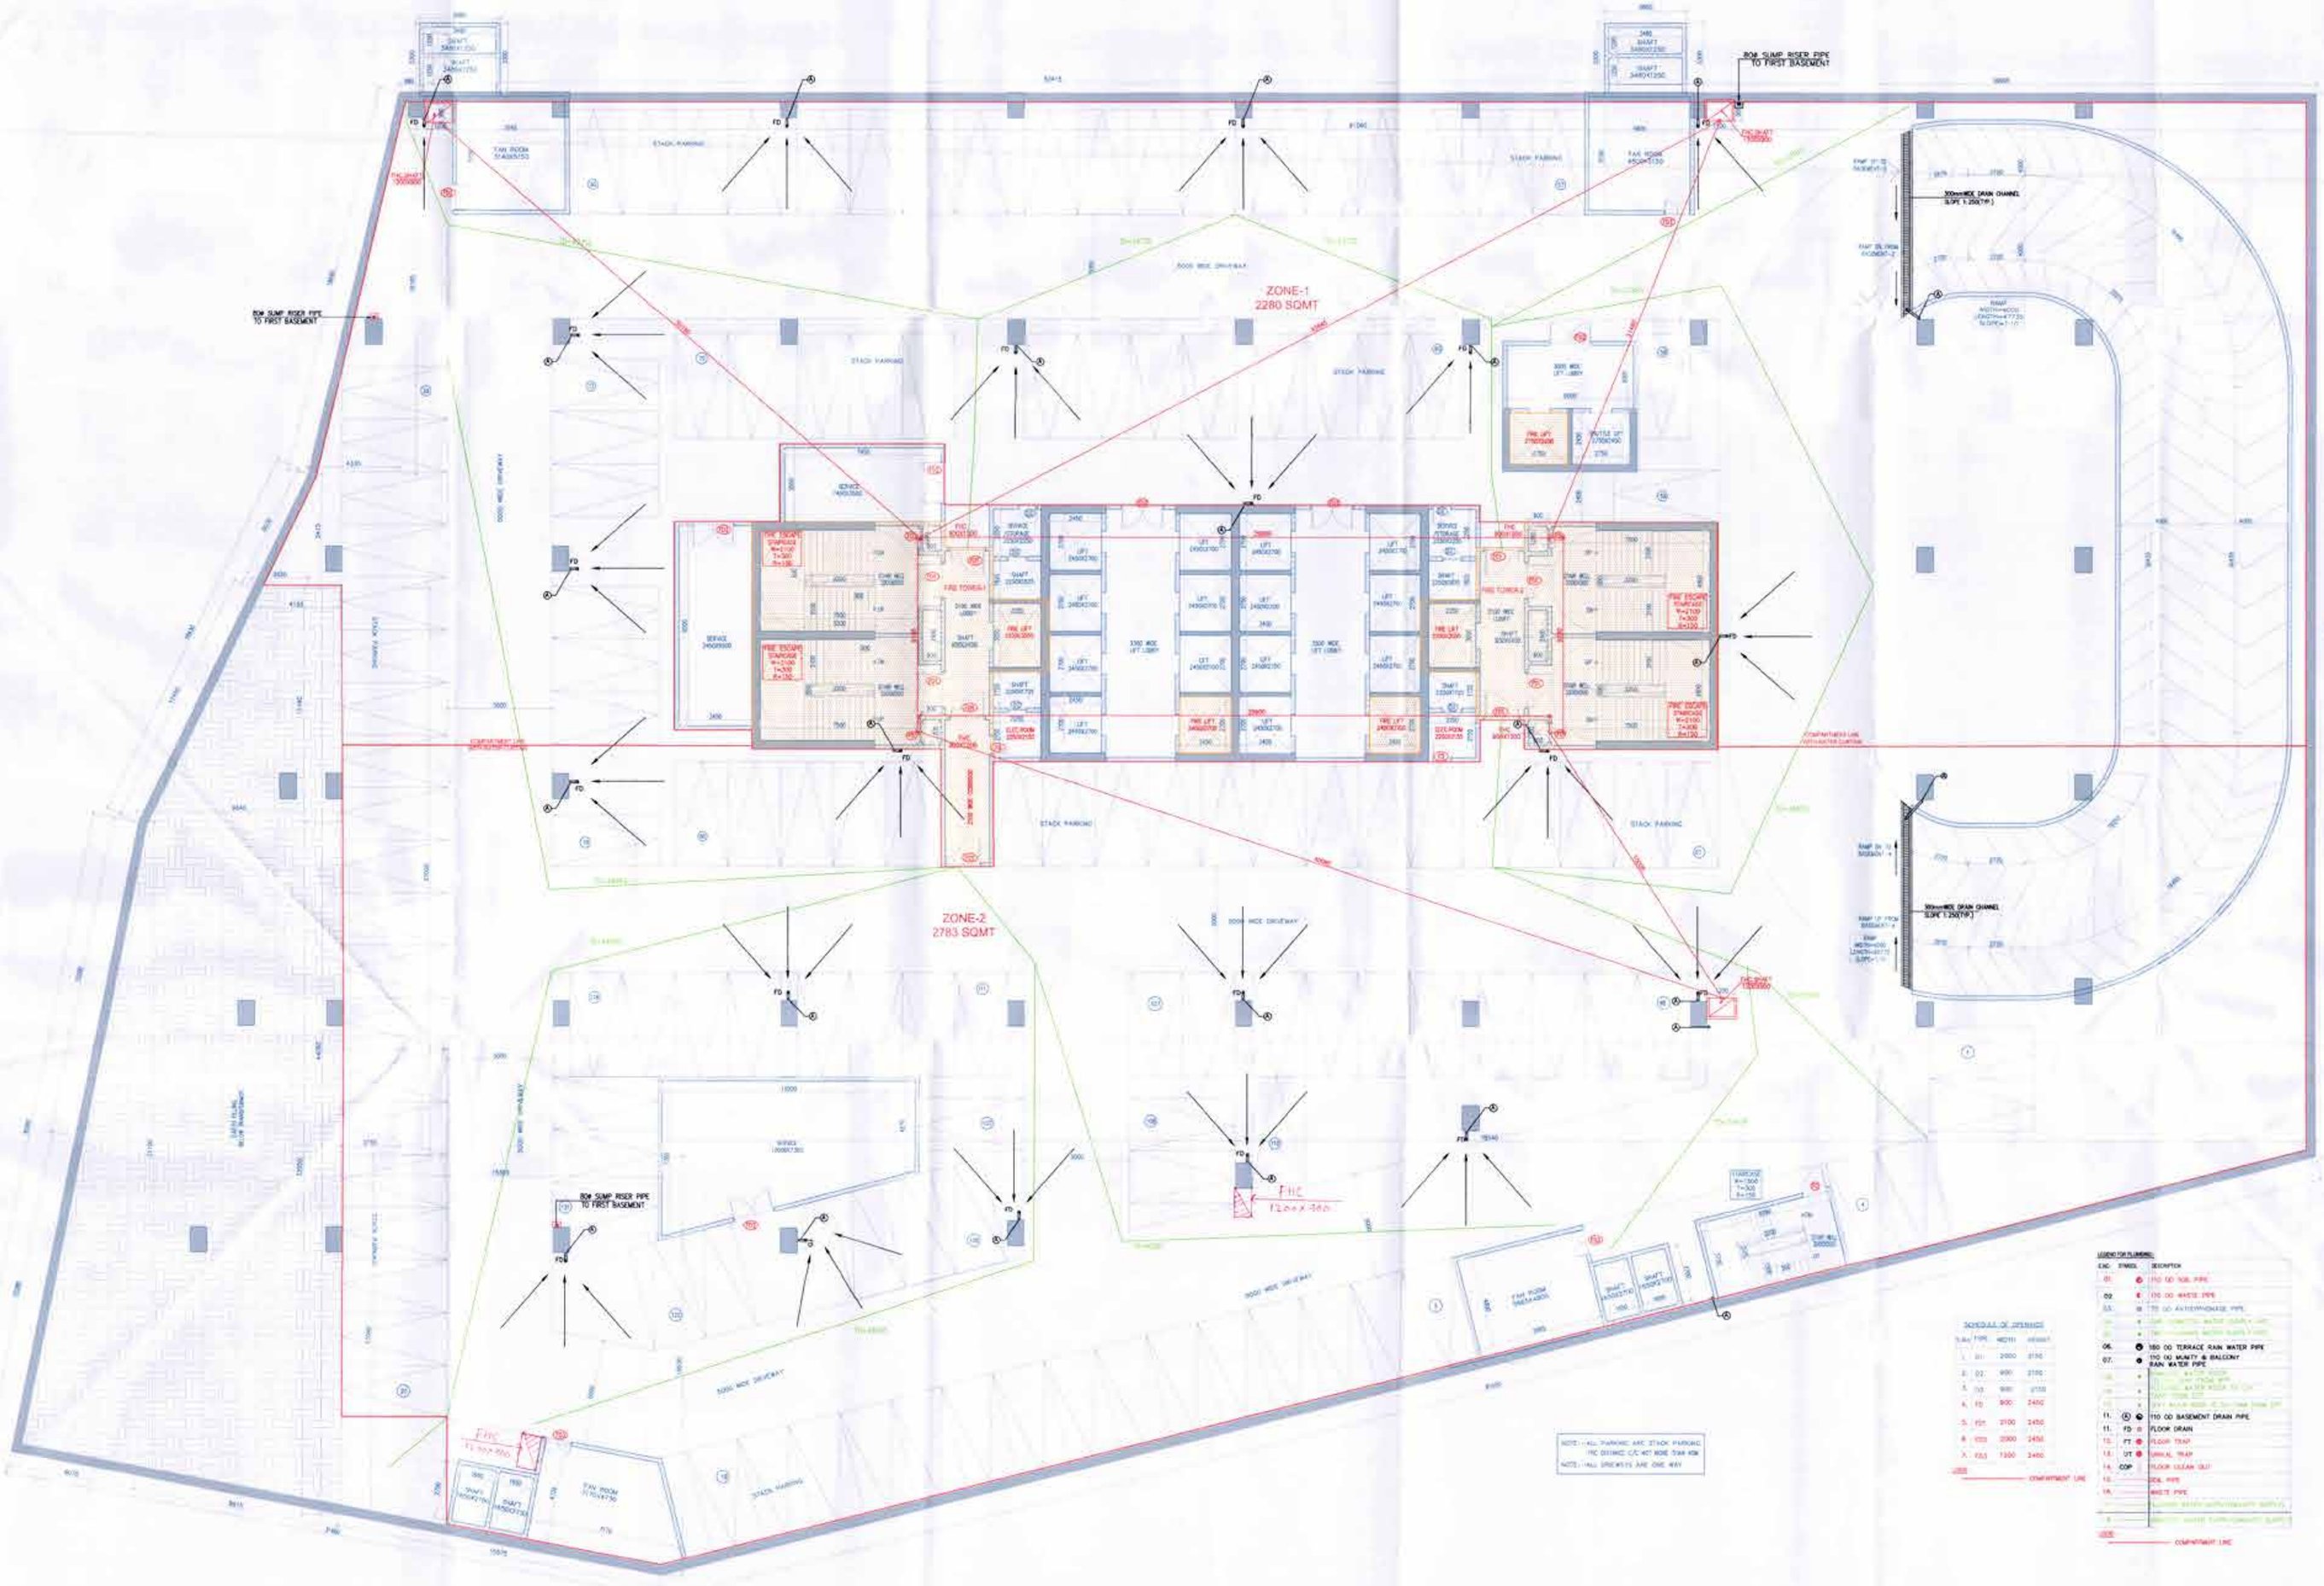

DRG NO.	BS-3C

TO BE READ WITH THIS OFFICE MEMO NO.: 19412
DATED: 11-03-2022

JD. P.A. A.T.P.

KEY PLAN

BUILDING - C

Architect Hafeez Contractor

RSMS ARCHITECTS

RSMS ARCHITECTS PVT. LTD.
69,Nand Niwas (Phuwani Kunj)
(Behind D2) Vasant Kunj,
New Delhi-110070.
Tel: 011-26898616,26898617
www.rsms-arch.com

Project:
REVISED BUILDING PLANS OF BUILDING-B, C, D, E, & F IN CYBER CITY UNDER TRANSIT ORIENTED DEVELOPMENT (TOD) POLICY FOR MIX LAND USED COLONY(70% IT/ITES/+30% COMMERCIAL) MEASURING 108.55922 ACRES IN SECTOR 24, 25 & 25-A, GURUGRAM MANESAR URBAN COMPLEX BEING DEVELOPED BY DLF CYBER CITY DEVELOPERS LIMITED

OWNER
DLF
DLF Cyber City Developers Ltd.
10th Floor DLF Gateway Tower,
DLF Cyber City,Gurugram,Haryana
Pin: 122002

DRAWING TITLE:-
BASEMENT-03
BLOCK-C

REVISION	JOB NO.:-	DRG NO. BS-3C	NORTH
	SCALE:- 1:100	DATE:- 25-04-2022	
FILE:-	DEALT BY:-	CHECKED BY:	APPROVED BY:-
ARCHITECT'S SEAL & SIGNATURE		OWNER'S SEAL & SIGNATURE	