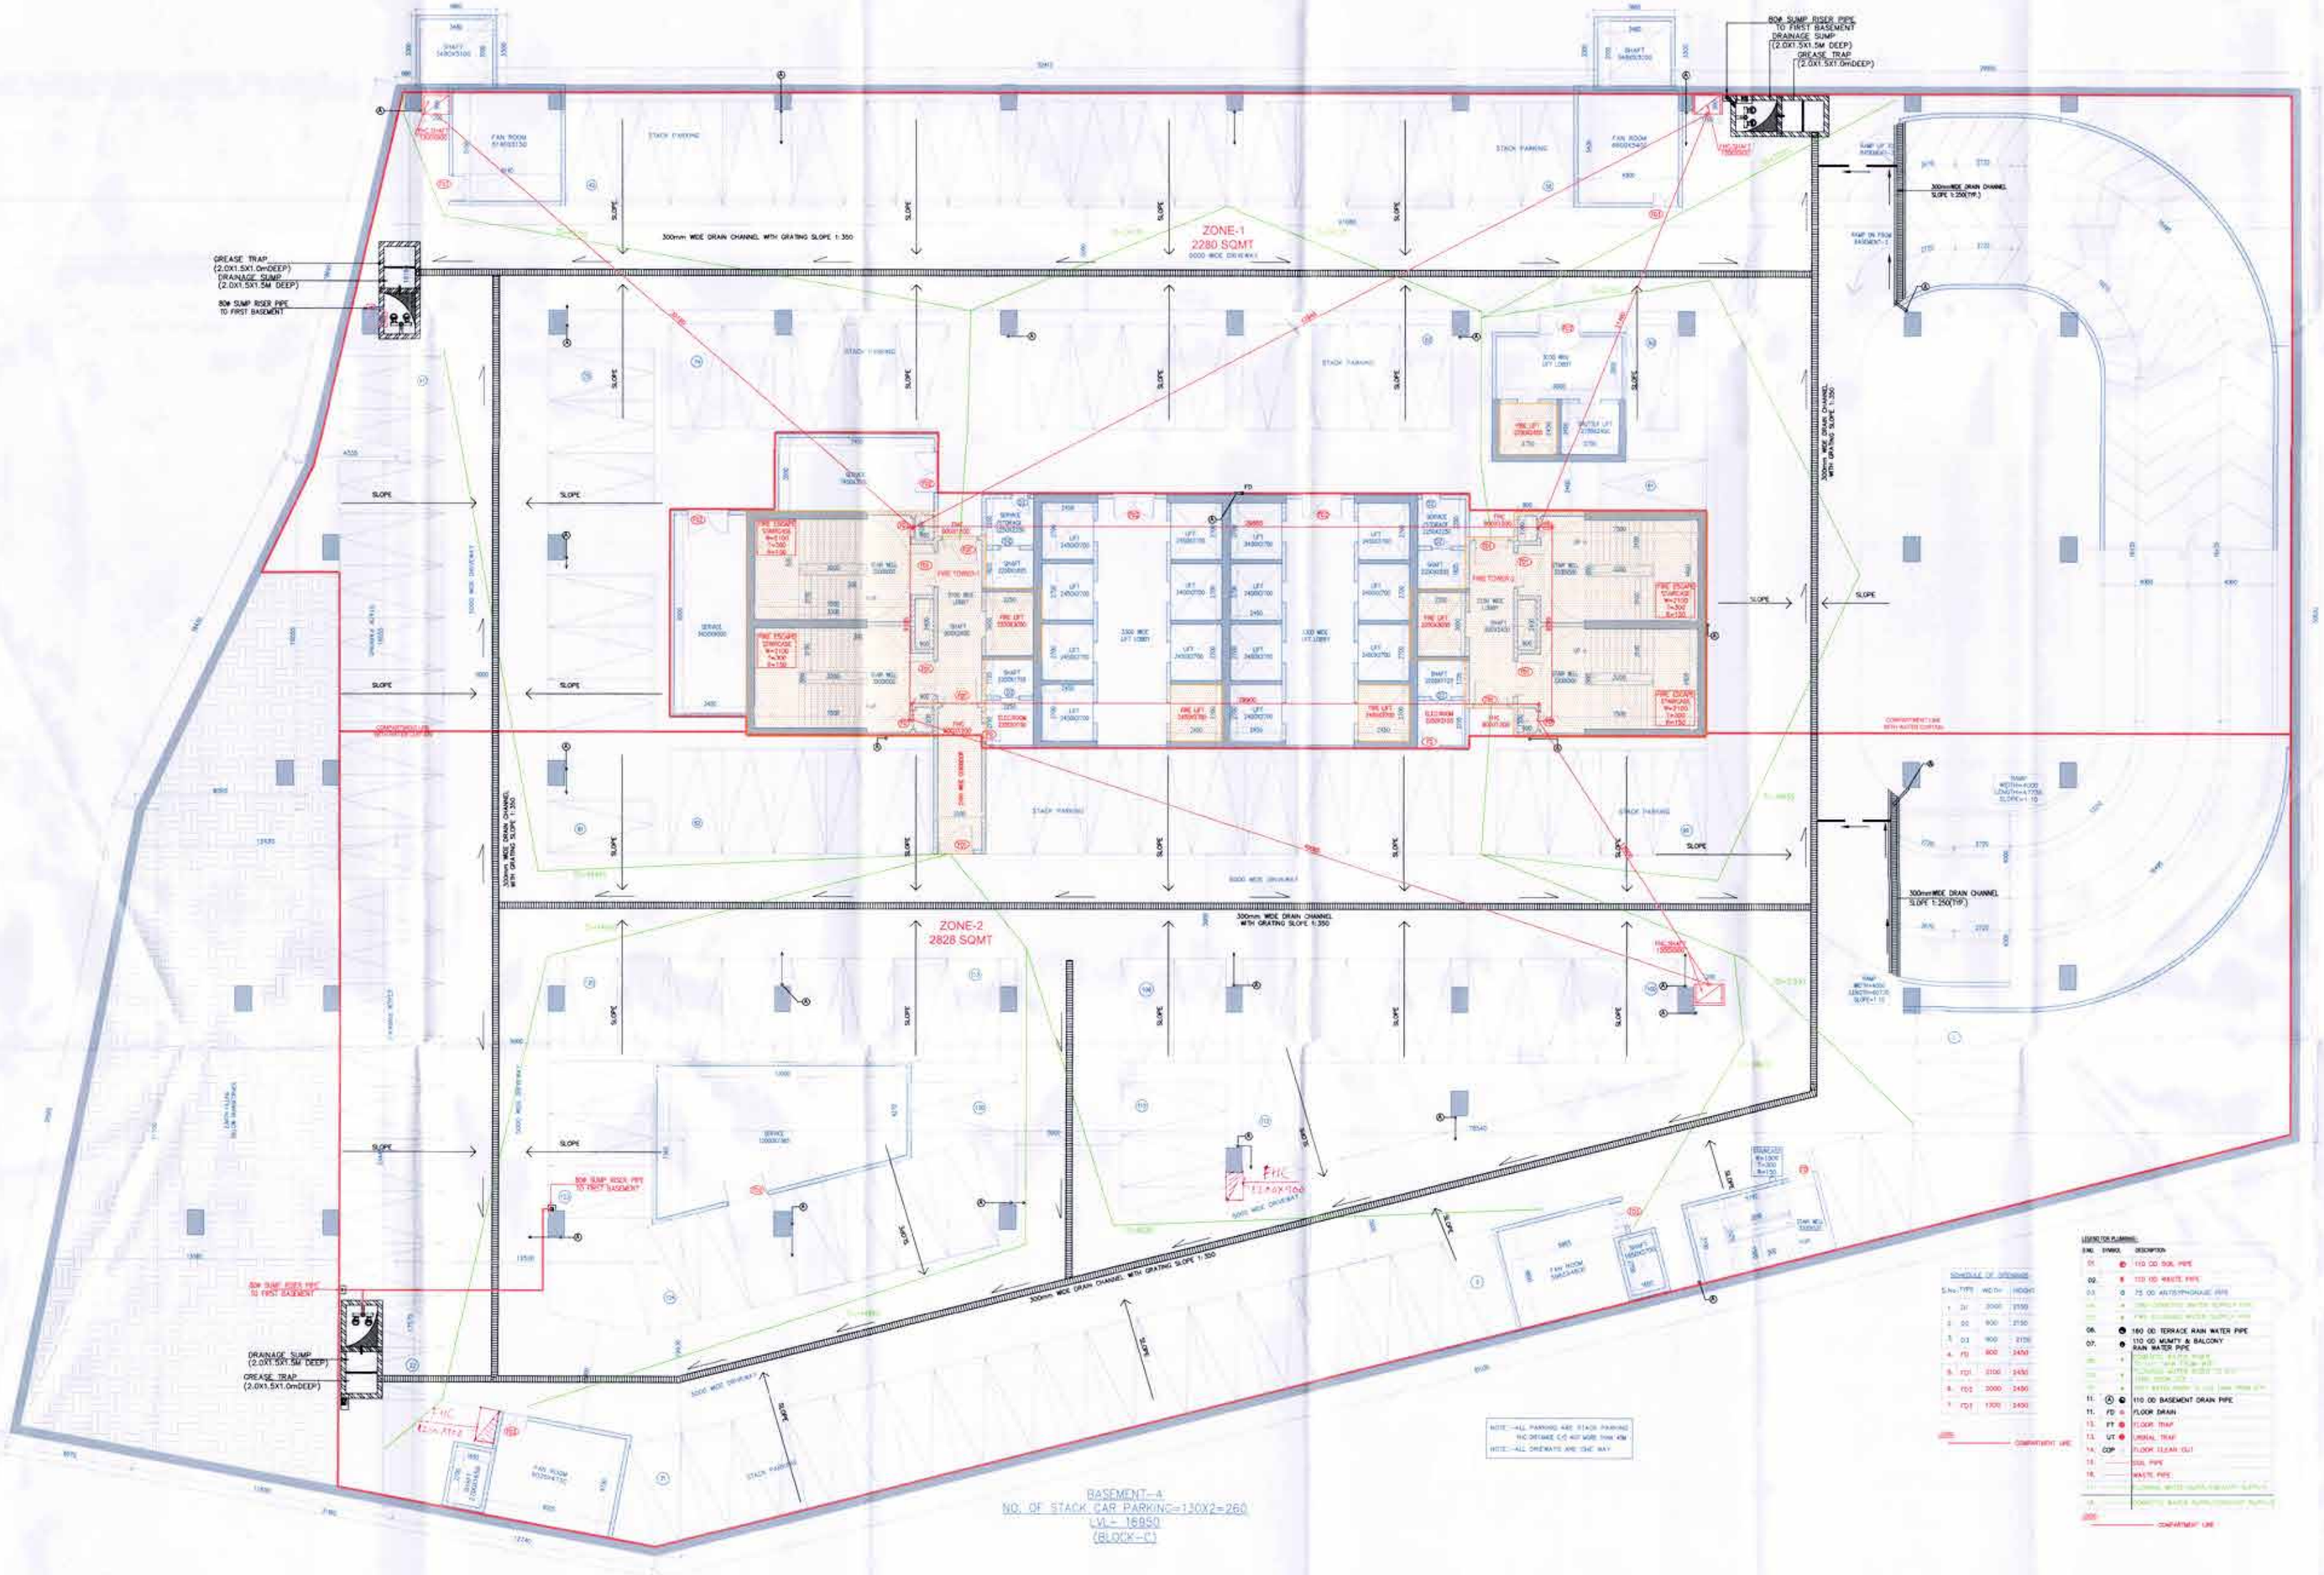

BASEMENT-A
NO. OF STACK CAR PARKING=130X2=260
LVL- 16950
(BLOCK-C)

DRG NO.	BS-4C

This is a "PROVISIONAL BUILDING PLAN" approved only for the purpose of [illegible] objections from the general public.

TO BE READ WITH THIS OFFICE
MEMO NO.: [illegible]
DATED: [illegible]

JD. P.A. A.T.P.

Ram Avtar (Sasa)
AD(HQ)

KEY PLAN

BUILDING - C

Architect Hafeez Contractor
[illegible]

RSMS ARCHITECTS

RSMS ARCHITECTS PVT. LTD.
69,Nora Niwas Bhawani Kunj
(Behind D2), Vasant Kunj,
New Delhi-110070
Tel: 011-26898616,26898617
www.rsms-arch.com

Project:

REVISED BUILDING PLANS OF BUILDING-B, C, D, E, & F IN CYBER CITY UNDER TRANSIT ORIENTED DEVELOPMENT (TOD)POLICY FOR MIX LAND USED COLONY(70% IT/ITES/+30% COMMERCIAL) MEASURING 108.55922 ACRES IN SECTOR 24, 25 & 25-A, GURUGRAM MANESAR URBAN COMPLEX BEING DEVELOPED BY DLF CYBER CITY DEVELOPERS LIMITED

OWNER: DLF
DLF Cyber City Developers Ltd.
10th Floor DLF Gateway Tower,
DLF Cyber City,Gurugram,Haryana
Pin:122002

DRAWING TITLE:-
BASEMENT-04
BLOCK-C

REVISION	JOB NO:-	DRG NO. BS-4C	SCALE:- 1:100	DATE:- 25-04-2022	FILE:-	DEALT BY:-	CHECKED BY	APPROVED BY:-

ARCHITECT'S SEAL & SIGNATURE | OWNER'S SEAL & SIGNATURE