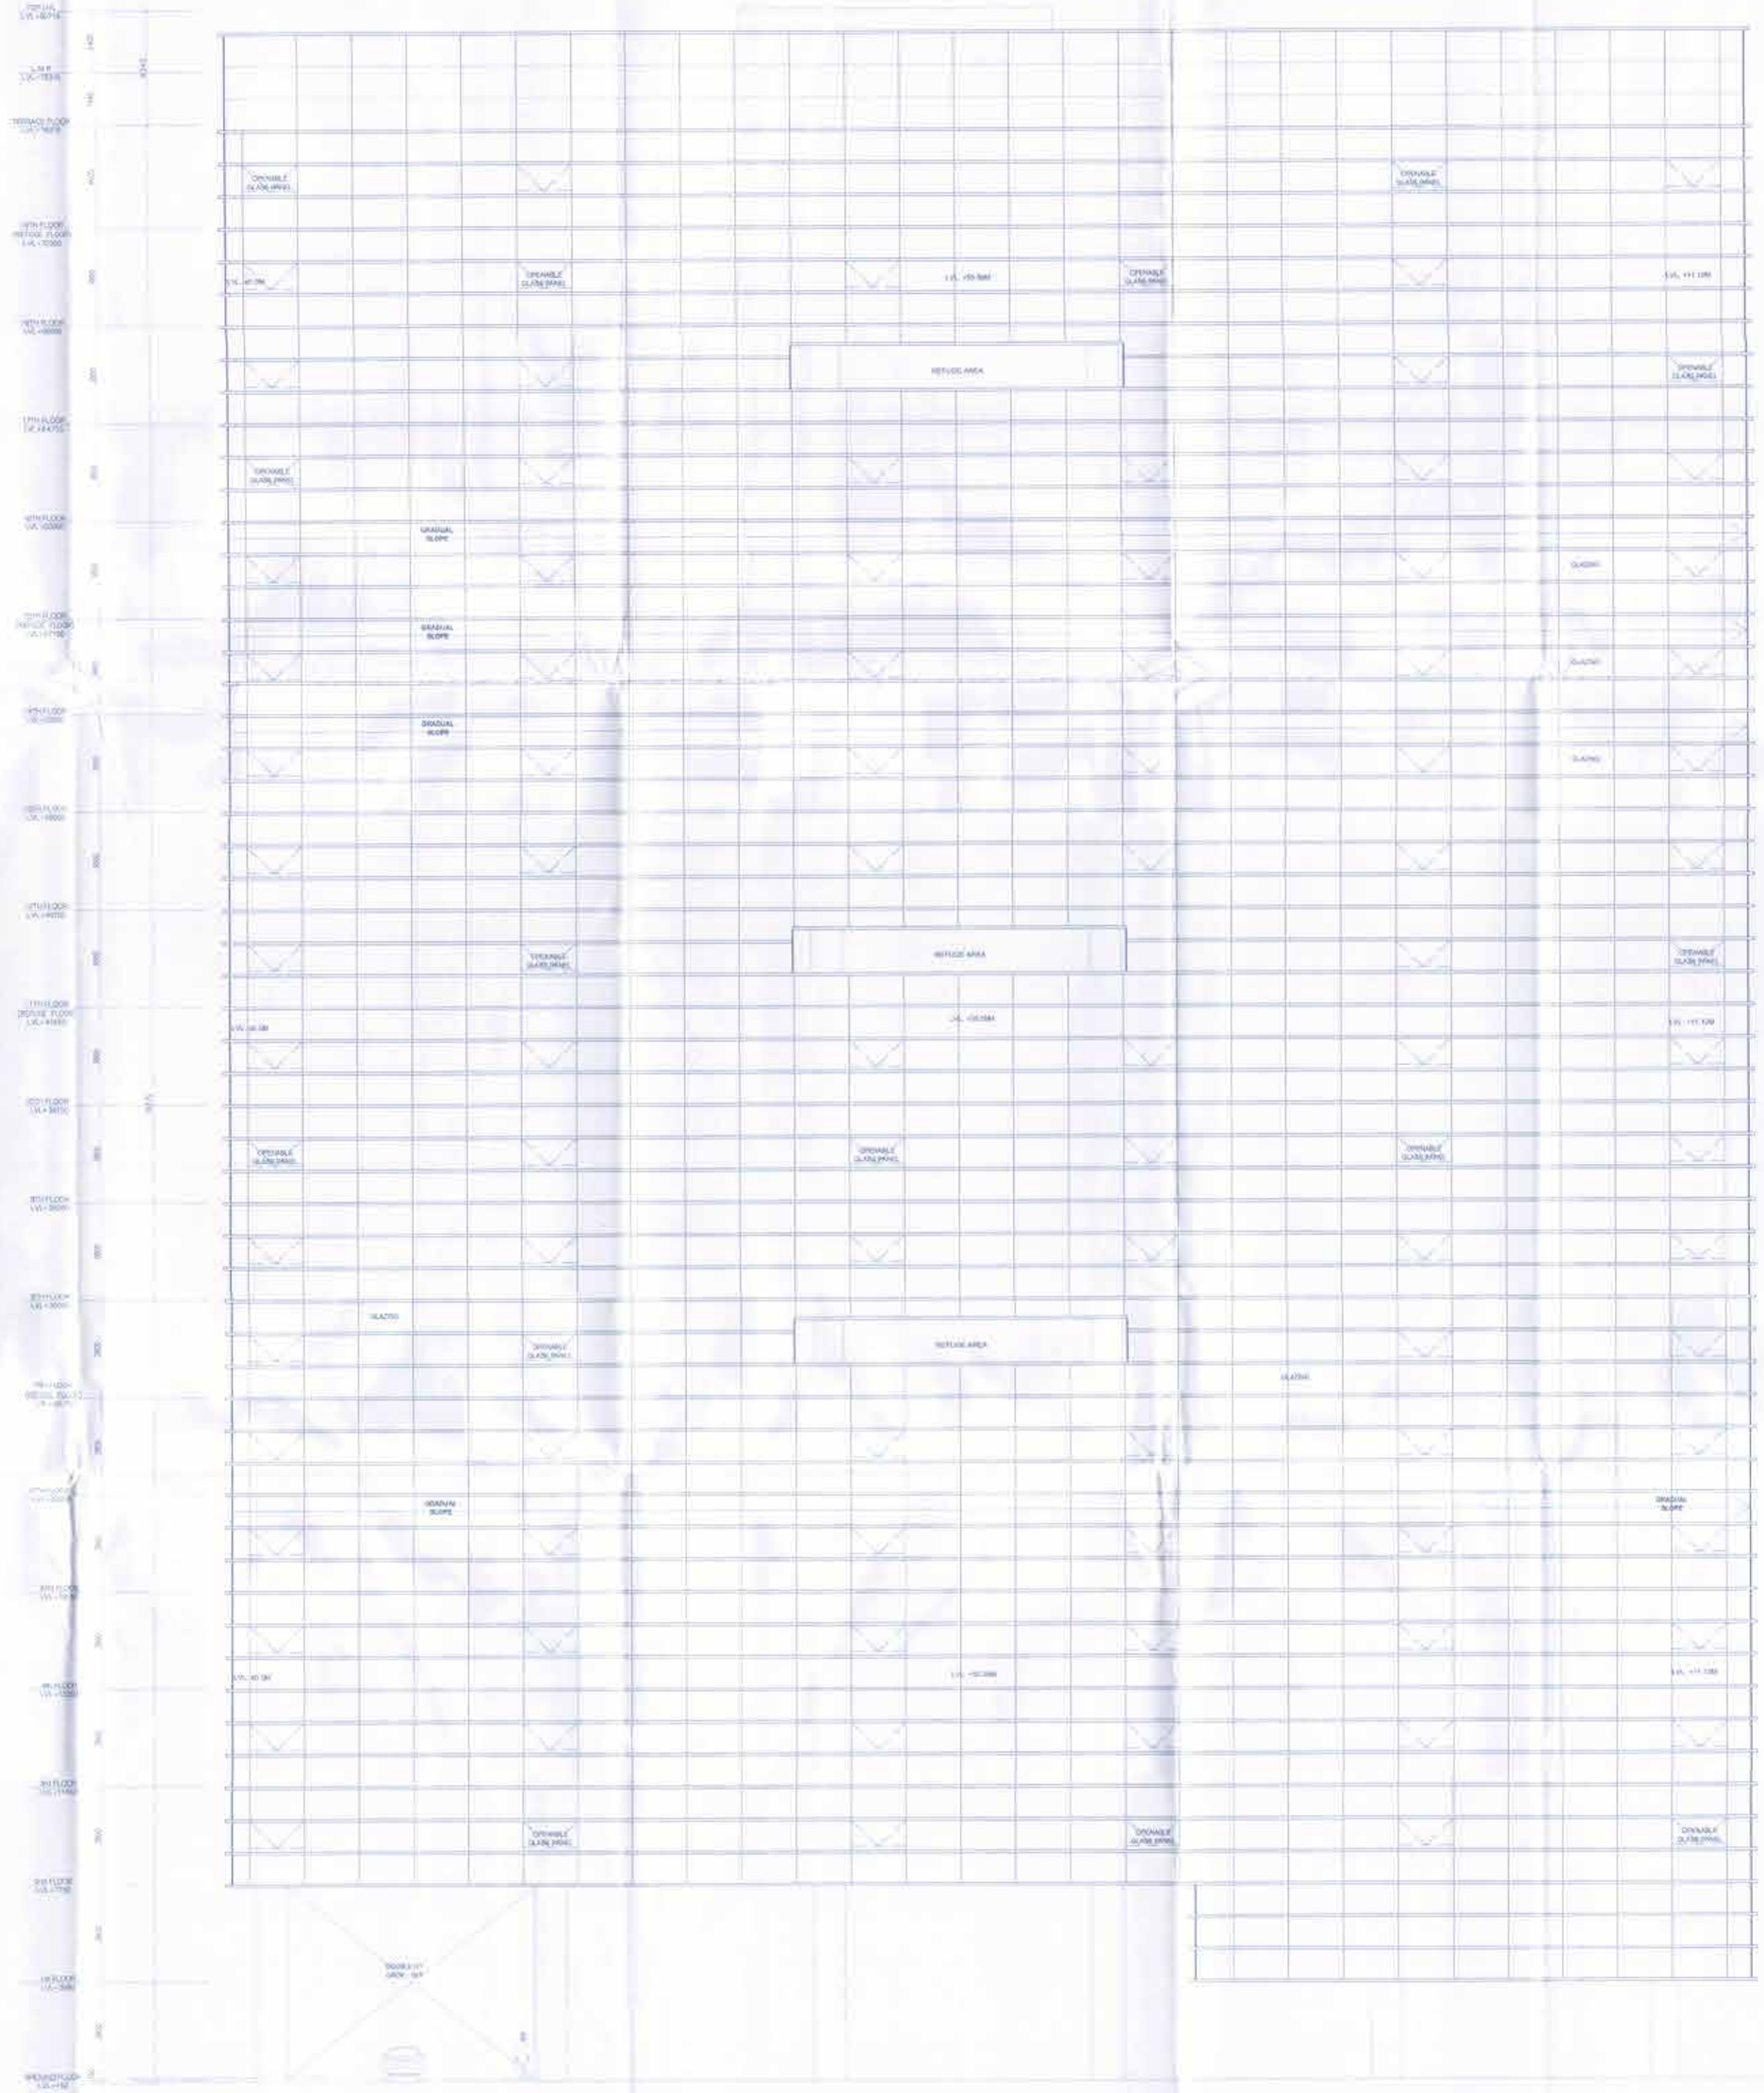

ELEVATION – B
(BLOCK–C)

| DRG NO. | BC-10 |
|---|---|

TO BE READ WITH THIS OFFICE
MEMO NO.: 19442
DATED: 19-03-2022

CDT MEMBER
BPAC

J.D. P.A. A.T.P.

Ram Kumar Sharma
AS(HQ)

**Architect Hafeez Contractor**

RSMS ARCHITECTS

RSMS ARCHITECTS PVT. LTD.
69,Nara Niwas Bhawani Kunj
(Behind D2), Vasant Kunj
New Delhi–110070
Tel: 011–26898616,26898617
www.rsms-archi.com

Project:

REVISED BUILDING PLANS OF BUILDING BLOCK D, E & F IN CYBER CITY UNDER TRANSIT ORIENTED DEVELOPMENT (TOD) POLICY FOR MIX LAND USED COLONY(70% +/-ITES/+30% COMMERCIAL) MEASURING 108.55922 ACRES IN SECTOR 24, 25 & 25–A, GURUGRAM MANESAR URBAN COMPLEX BEING DEVELOPED BY DLF CYBER CITY DEVELOPERS LIMITED

OWNER: DLF
DLF Cyber City Developers Ltd
10th Floor DLF Gateway Tower,
DLF Cyber City,Gurugram,Haryana
Pin:122002

DRAWING TITLE:–
ELEVATION-B
BLOCK-C

| REVISION | JOB NO.– | DRG NO. BC-16 | |
|---|---|---|---|
| | SCALE:– 1:100 | DATE:– 29-04-2022 | |
| FILE:– | DEALT BY:– | CHECKED BY: | APPROVED BY:– |
| ARCHITECT'S SEAL & SIGNATURE | | OWNER'S SEAL & SIGNATURE | |